

Engineering Section

Council Offices, Church Walk, Clitheroe, Lancs., BB7 2RA


Tel: (01200) 425111 Fax: (01200) 414488

320130478P



Location Plan

Map Ref: SD7441NW Scale: 1:1250

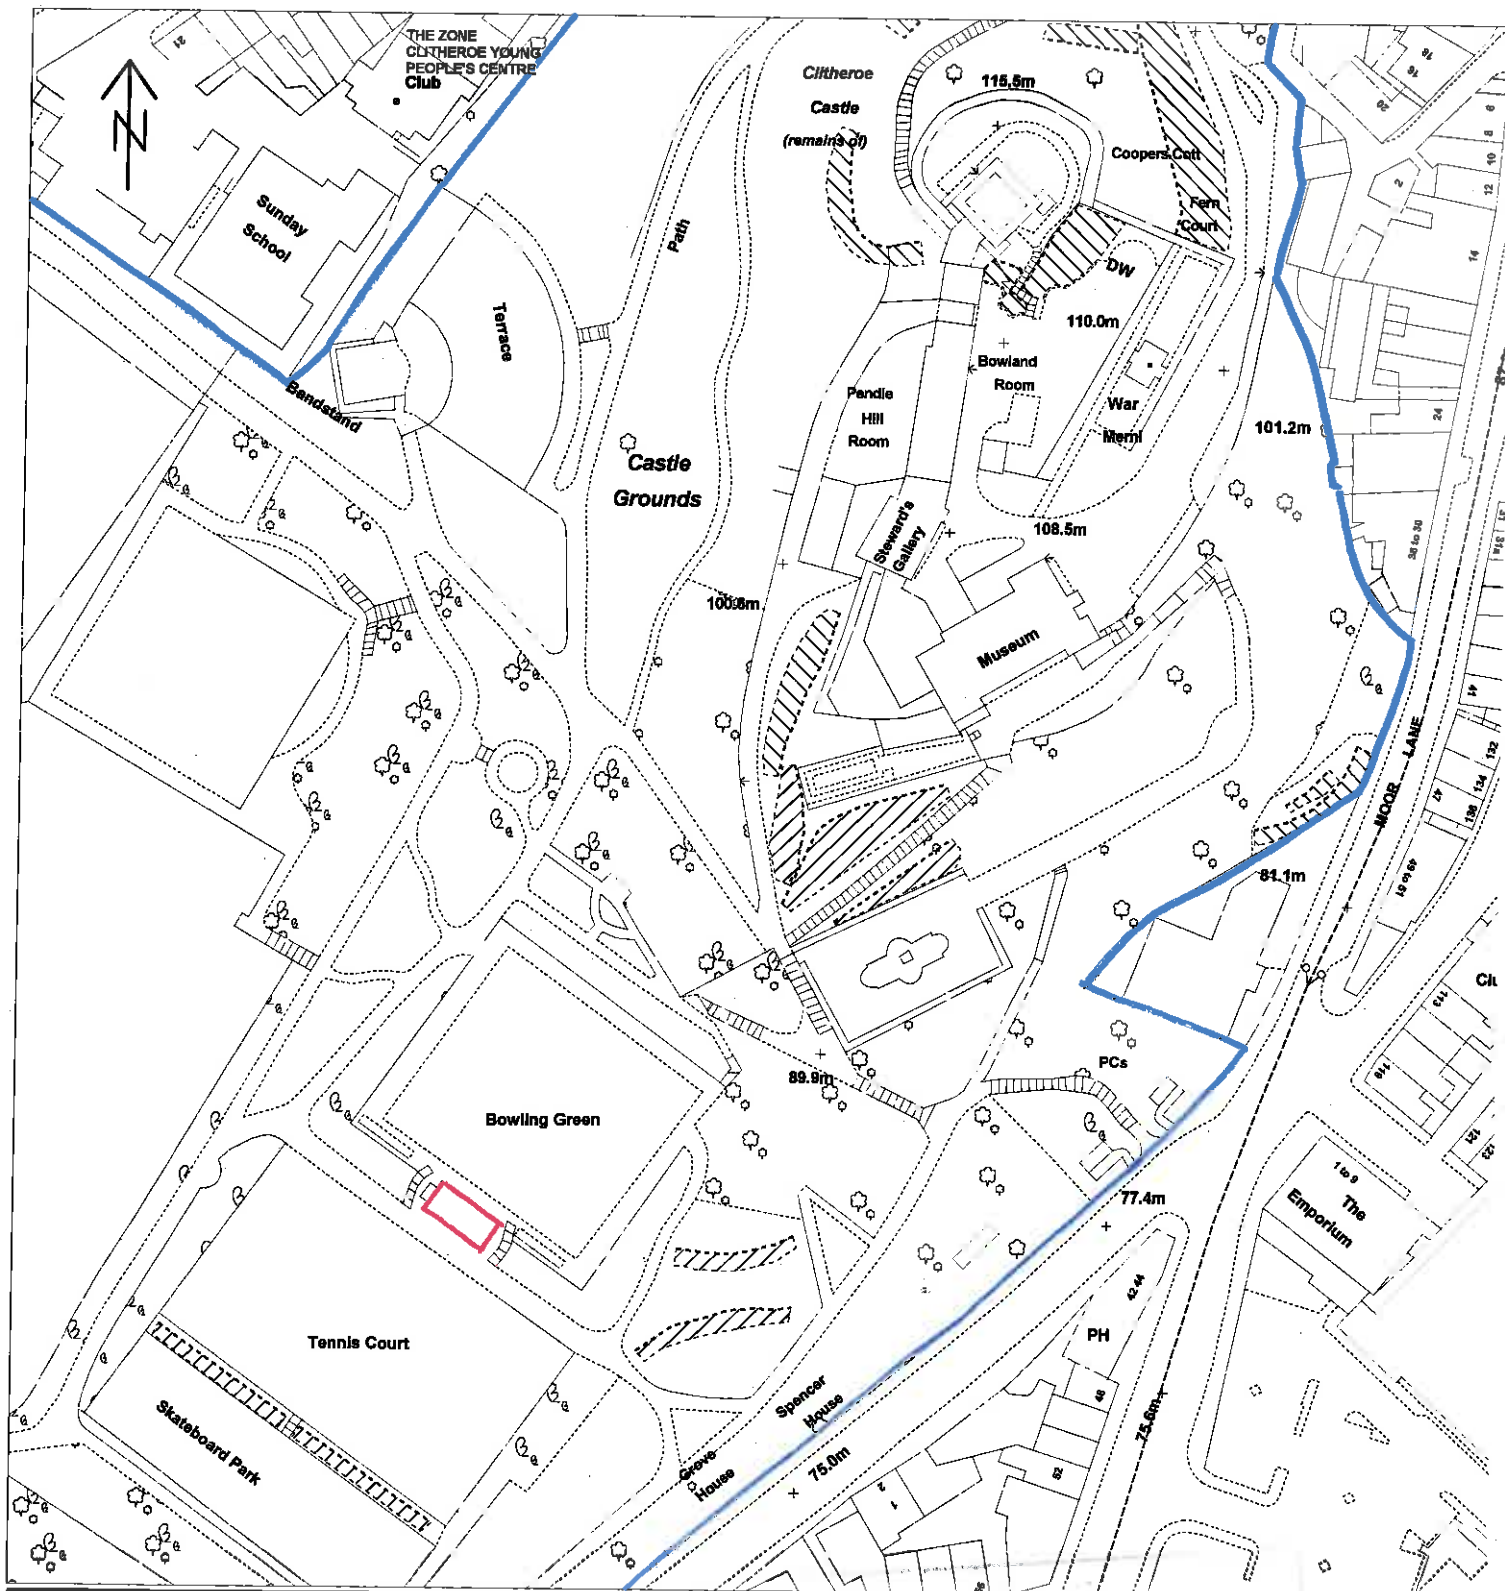

This map is reproduced from Ordnance Survey material with the permission of Ordnance Survey on behalf of the Controller of Her Majesty's Stationery Office © Crown copyright. Unauthorised reproduction infringes Crown copyright and may lead to prosecution or civil proceedings.

This copy has been produced specifically for map return scheme purposes only. No further copies may be made. Ribble Valley Borough Council. Licence No. LA 100018641

RECEIPT NO.

SOLD BY

21 JUN 2013

FOR THE
ATTENTION OF