



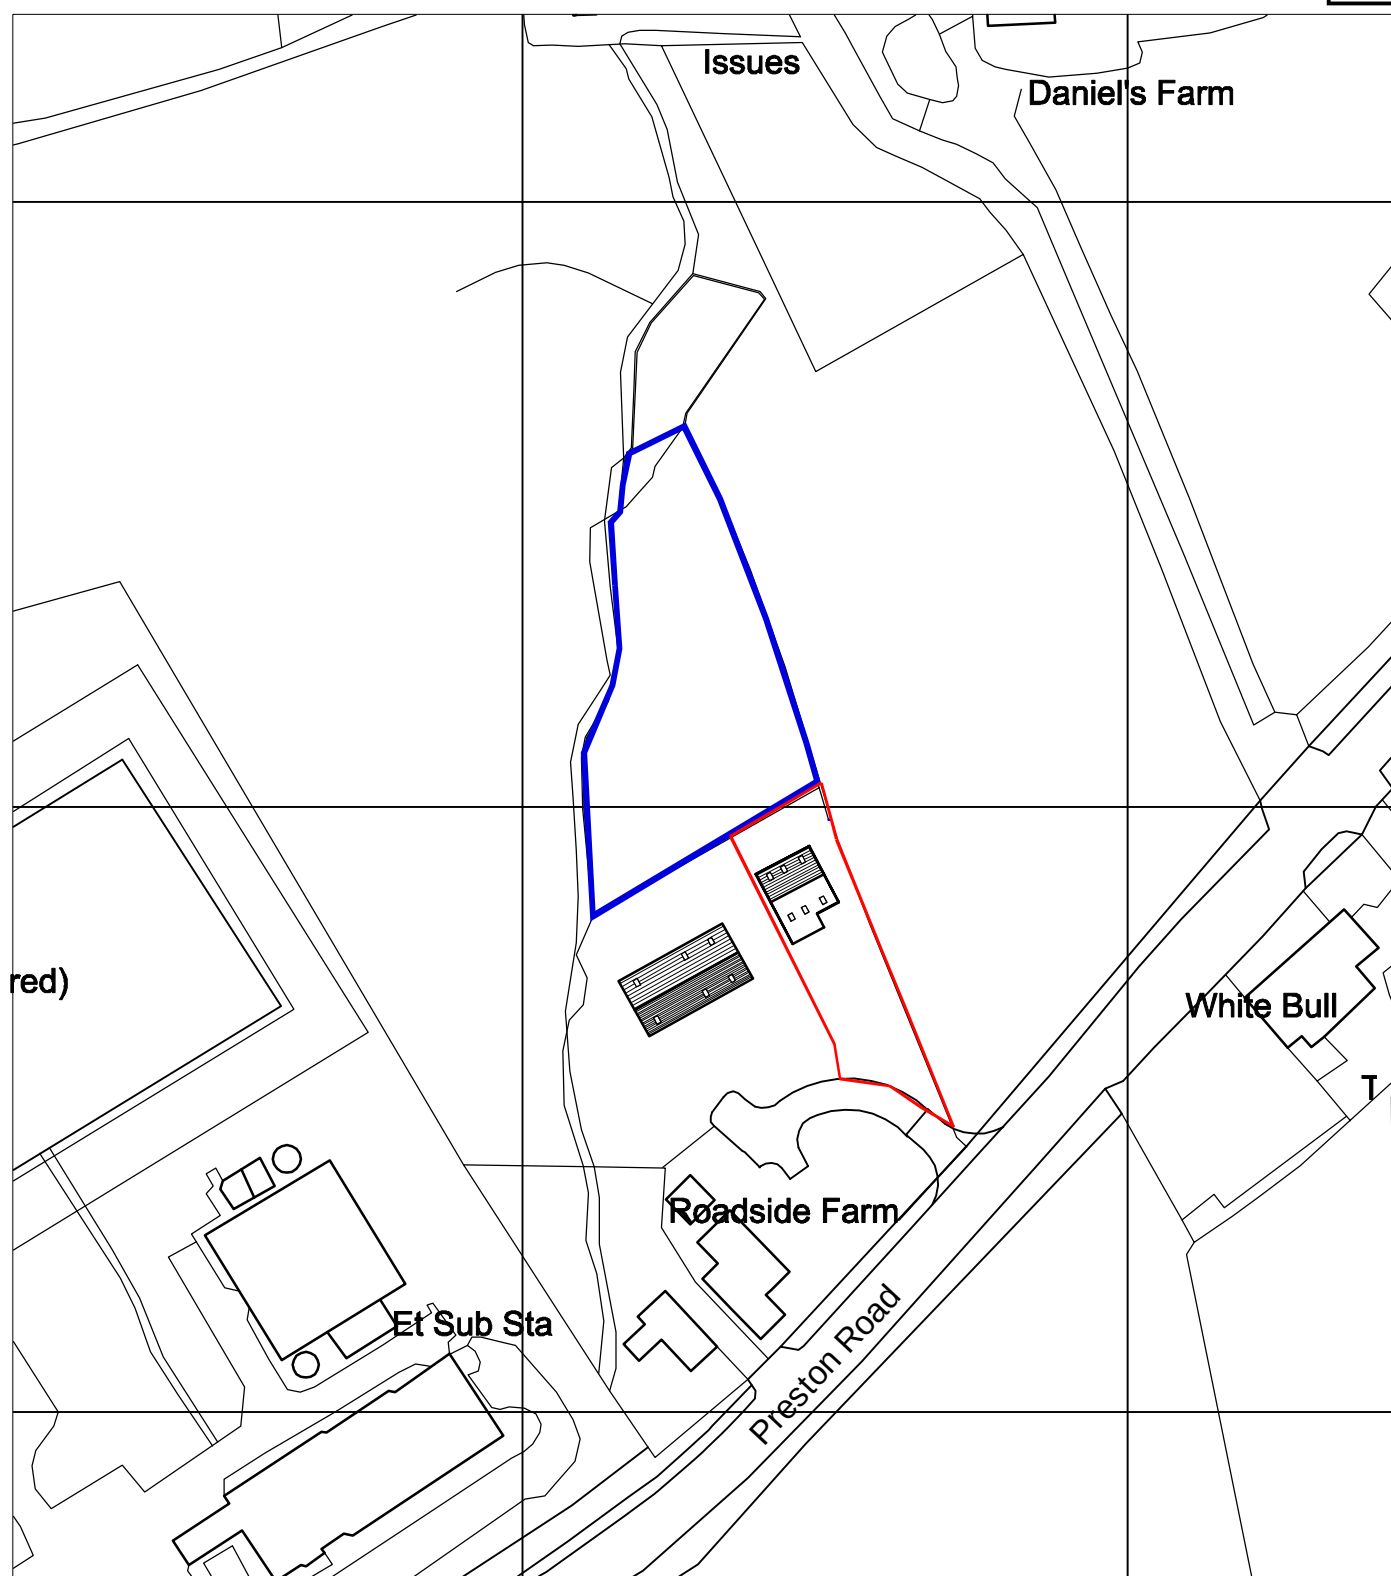

LOCATION PLAN

1307/01
 Roadside Farm
 Preston Road
 Alston
 Nr Longridge
 Scale: 1/1250

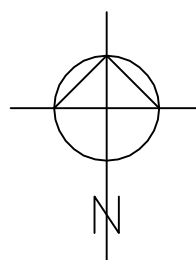

**HUGHES
 TREACHER**
 ARCHITECTS
 Farrers Farm
 Grange Lane
 Hutton
 Preston PR4 5JH
 Tel: 01772 612331
 Mob: 07816 304065
hughestreacher@aol.com
www.hughestreacherarchitects.com