
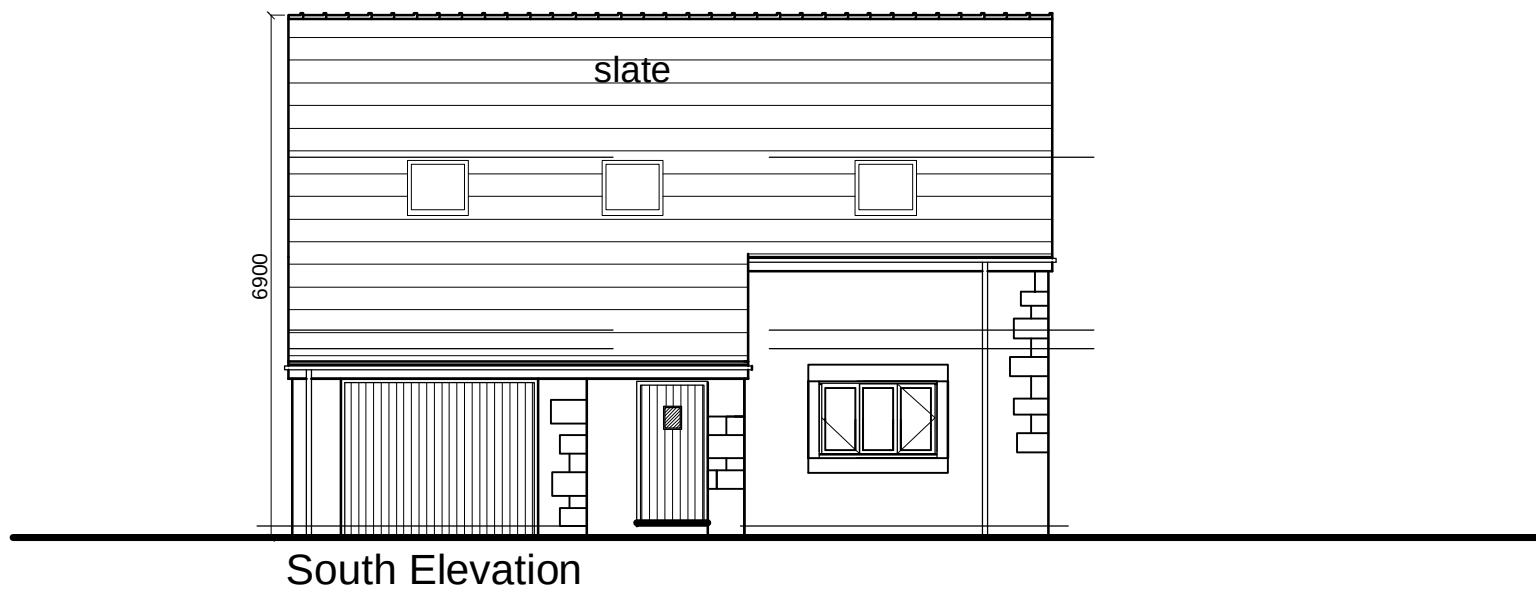
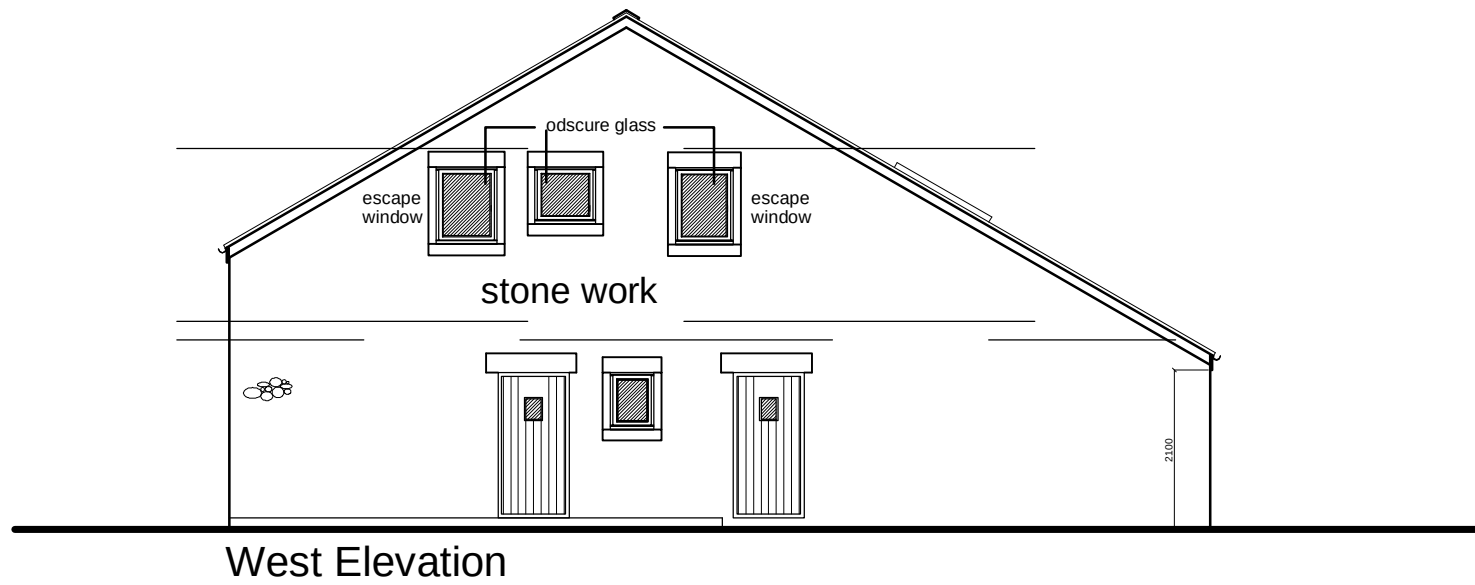


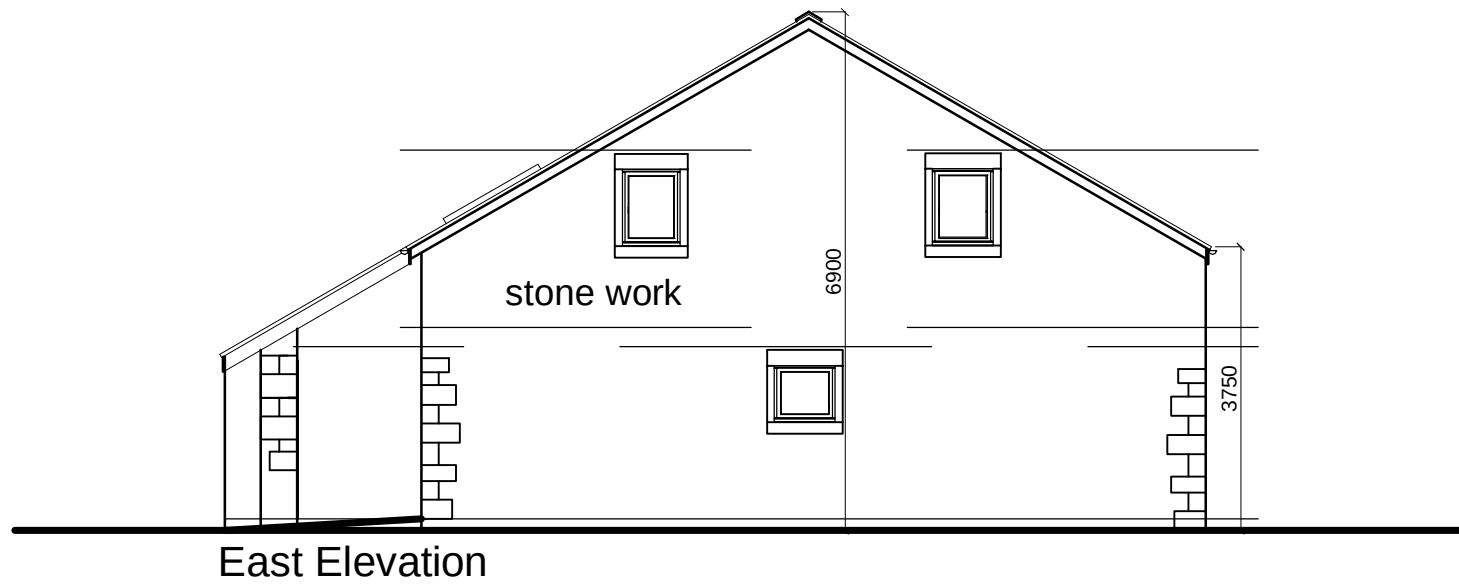

Proposed dwelling
 Roadside Farm, Alston
 Longridge
 Elevations @ 1/100
 Dwg no 1307/ 04 revx May 13