


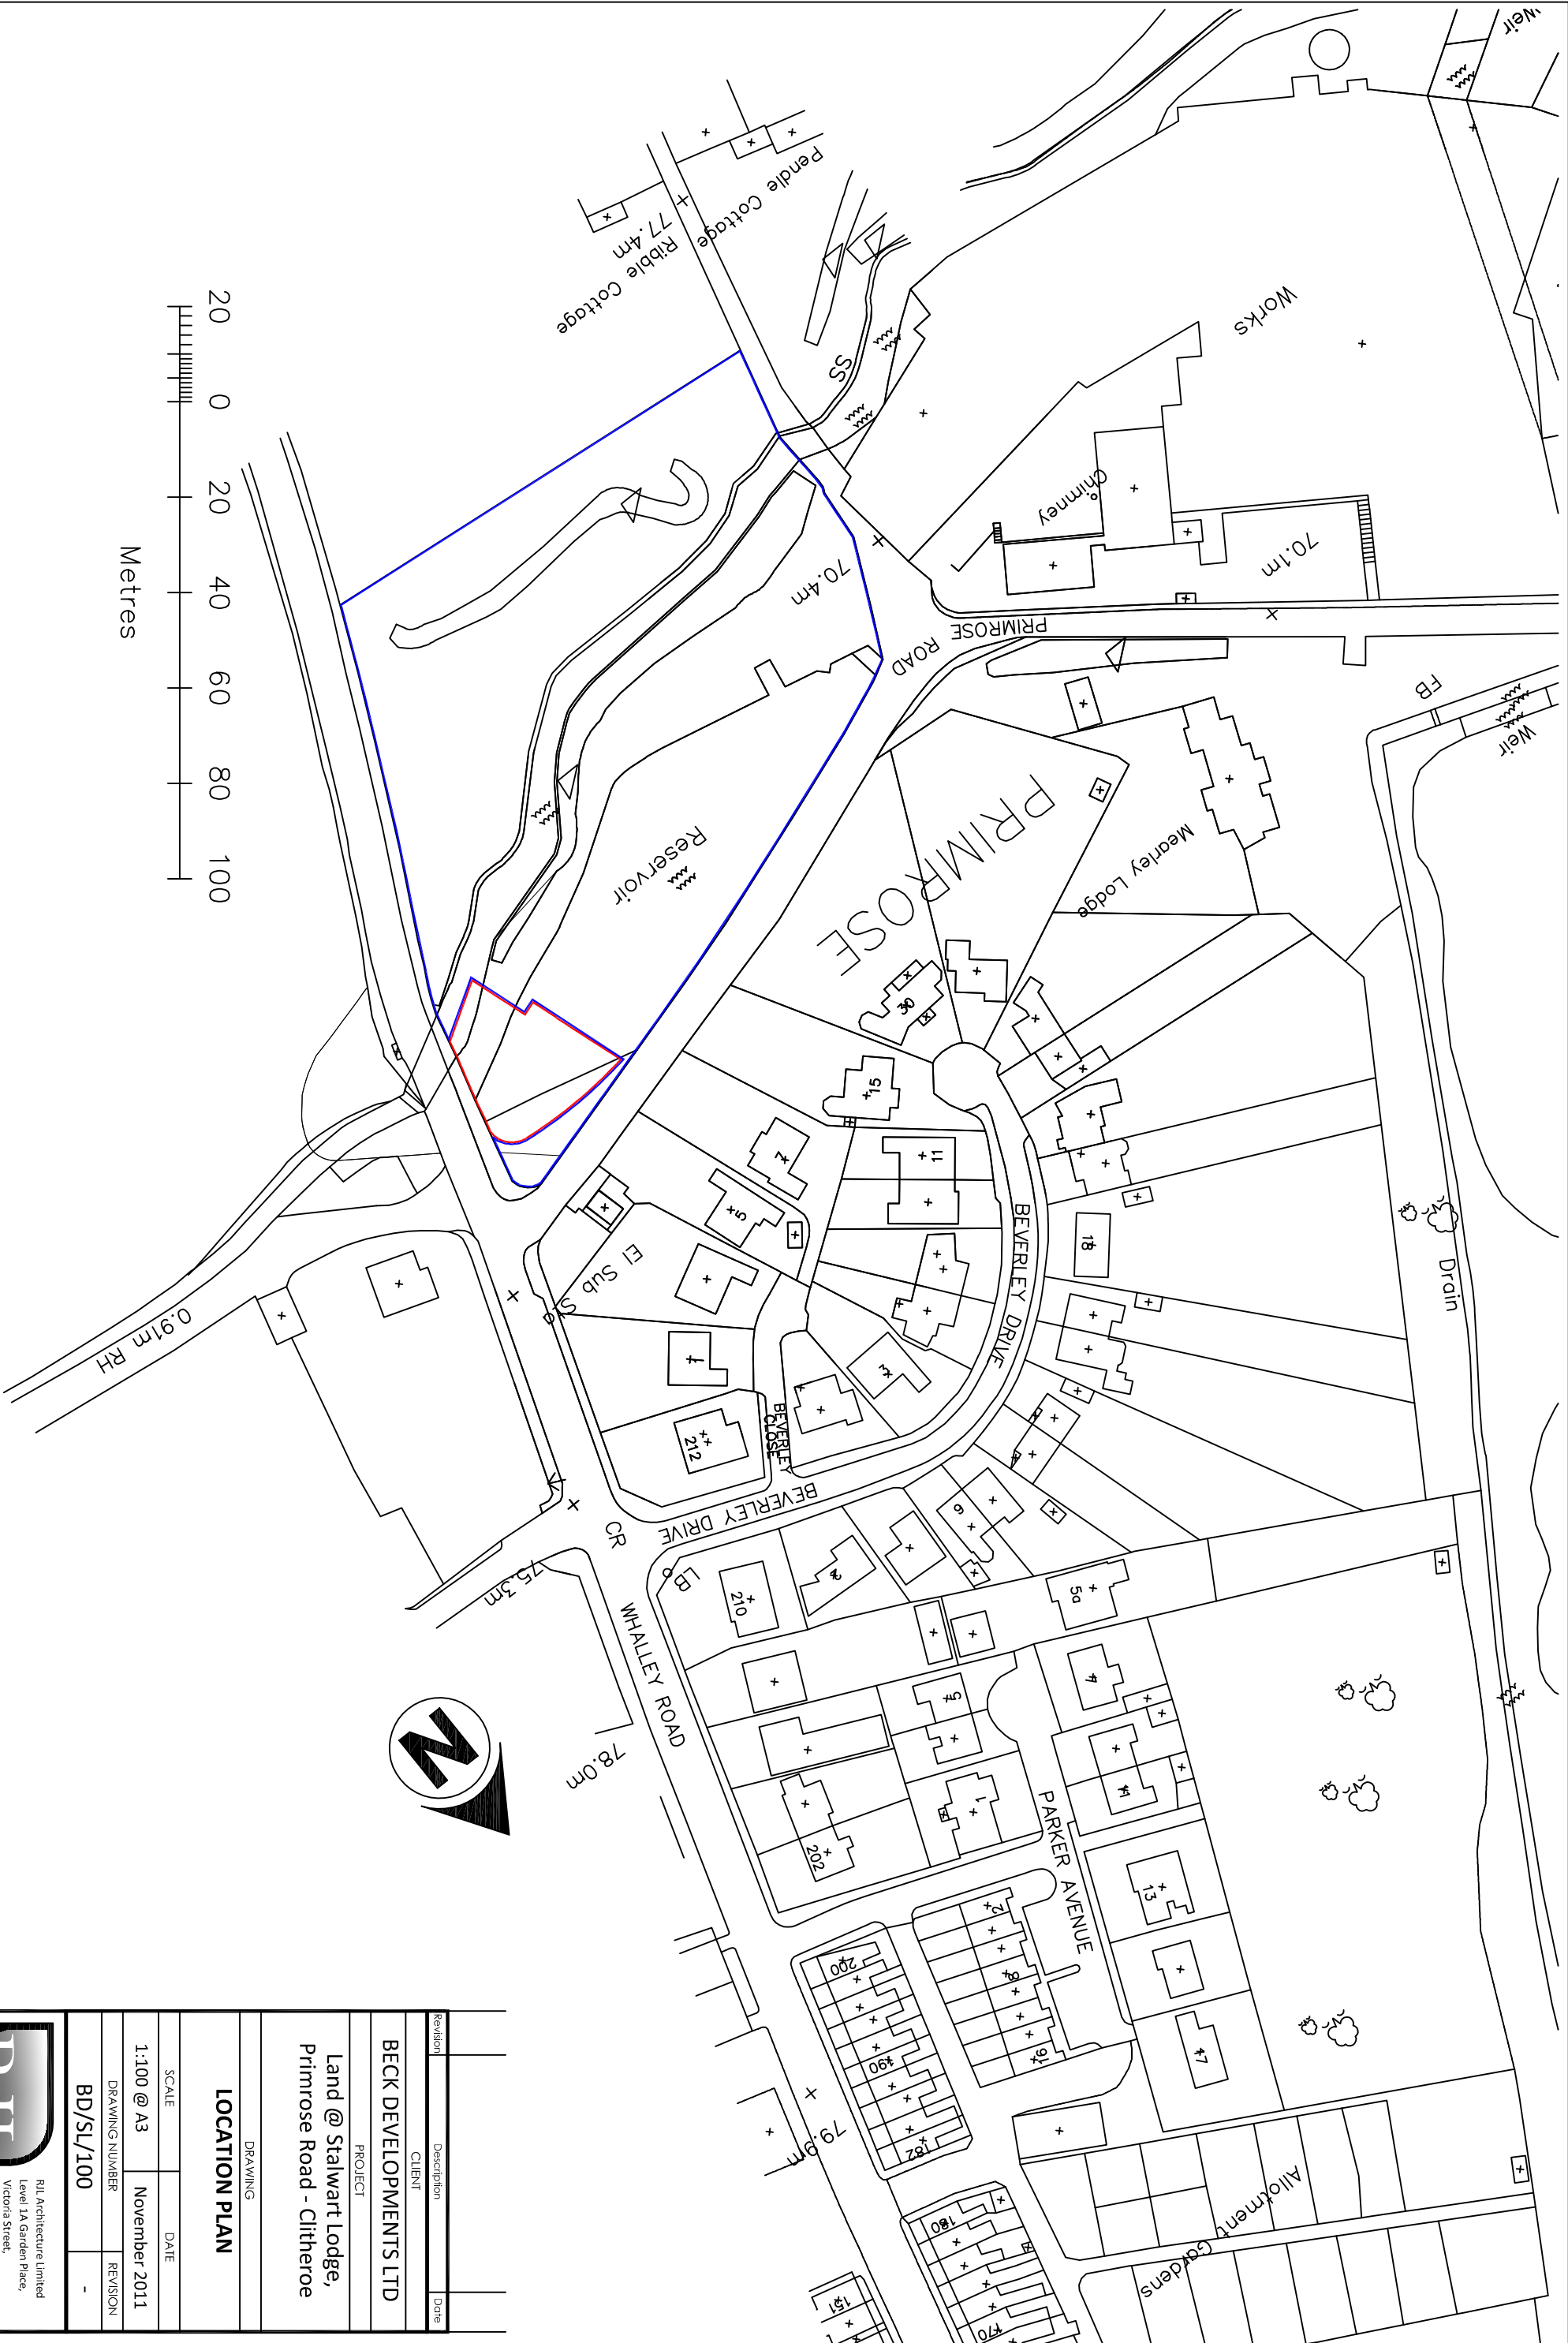

Revision	Description	Date
	CLIENT	
BECK DEVELOPMENTS LTD		
PROJECT		
Land @ Stalwart Lodge, Primrose Road - Clitheroe		
DRAWING		
LOCATION PLAN		
SCALE	DATE	
1:100 @ A3	November 2011	
DRAWING NUMBER	REVISION	
BD/SL/100	-	
 RJT Architecture Limited Level 1A Garden Place, Victoria Street, Atricham, Cheshire, WA14 1ET T: +44 (0) 161 929 3740 F: +44 (0) 8456 800 272 E: info@rjtarchitecture.co.uk		