
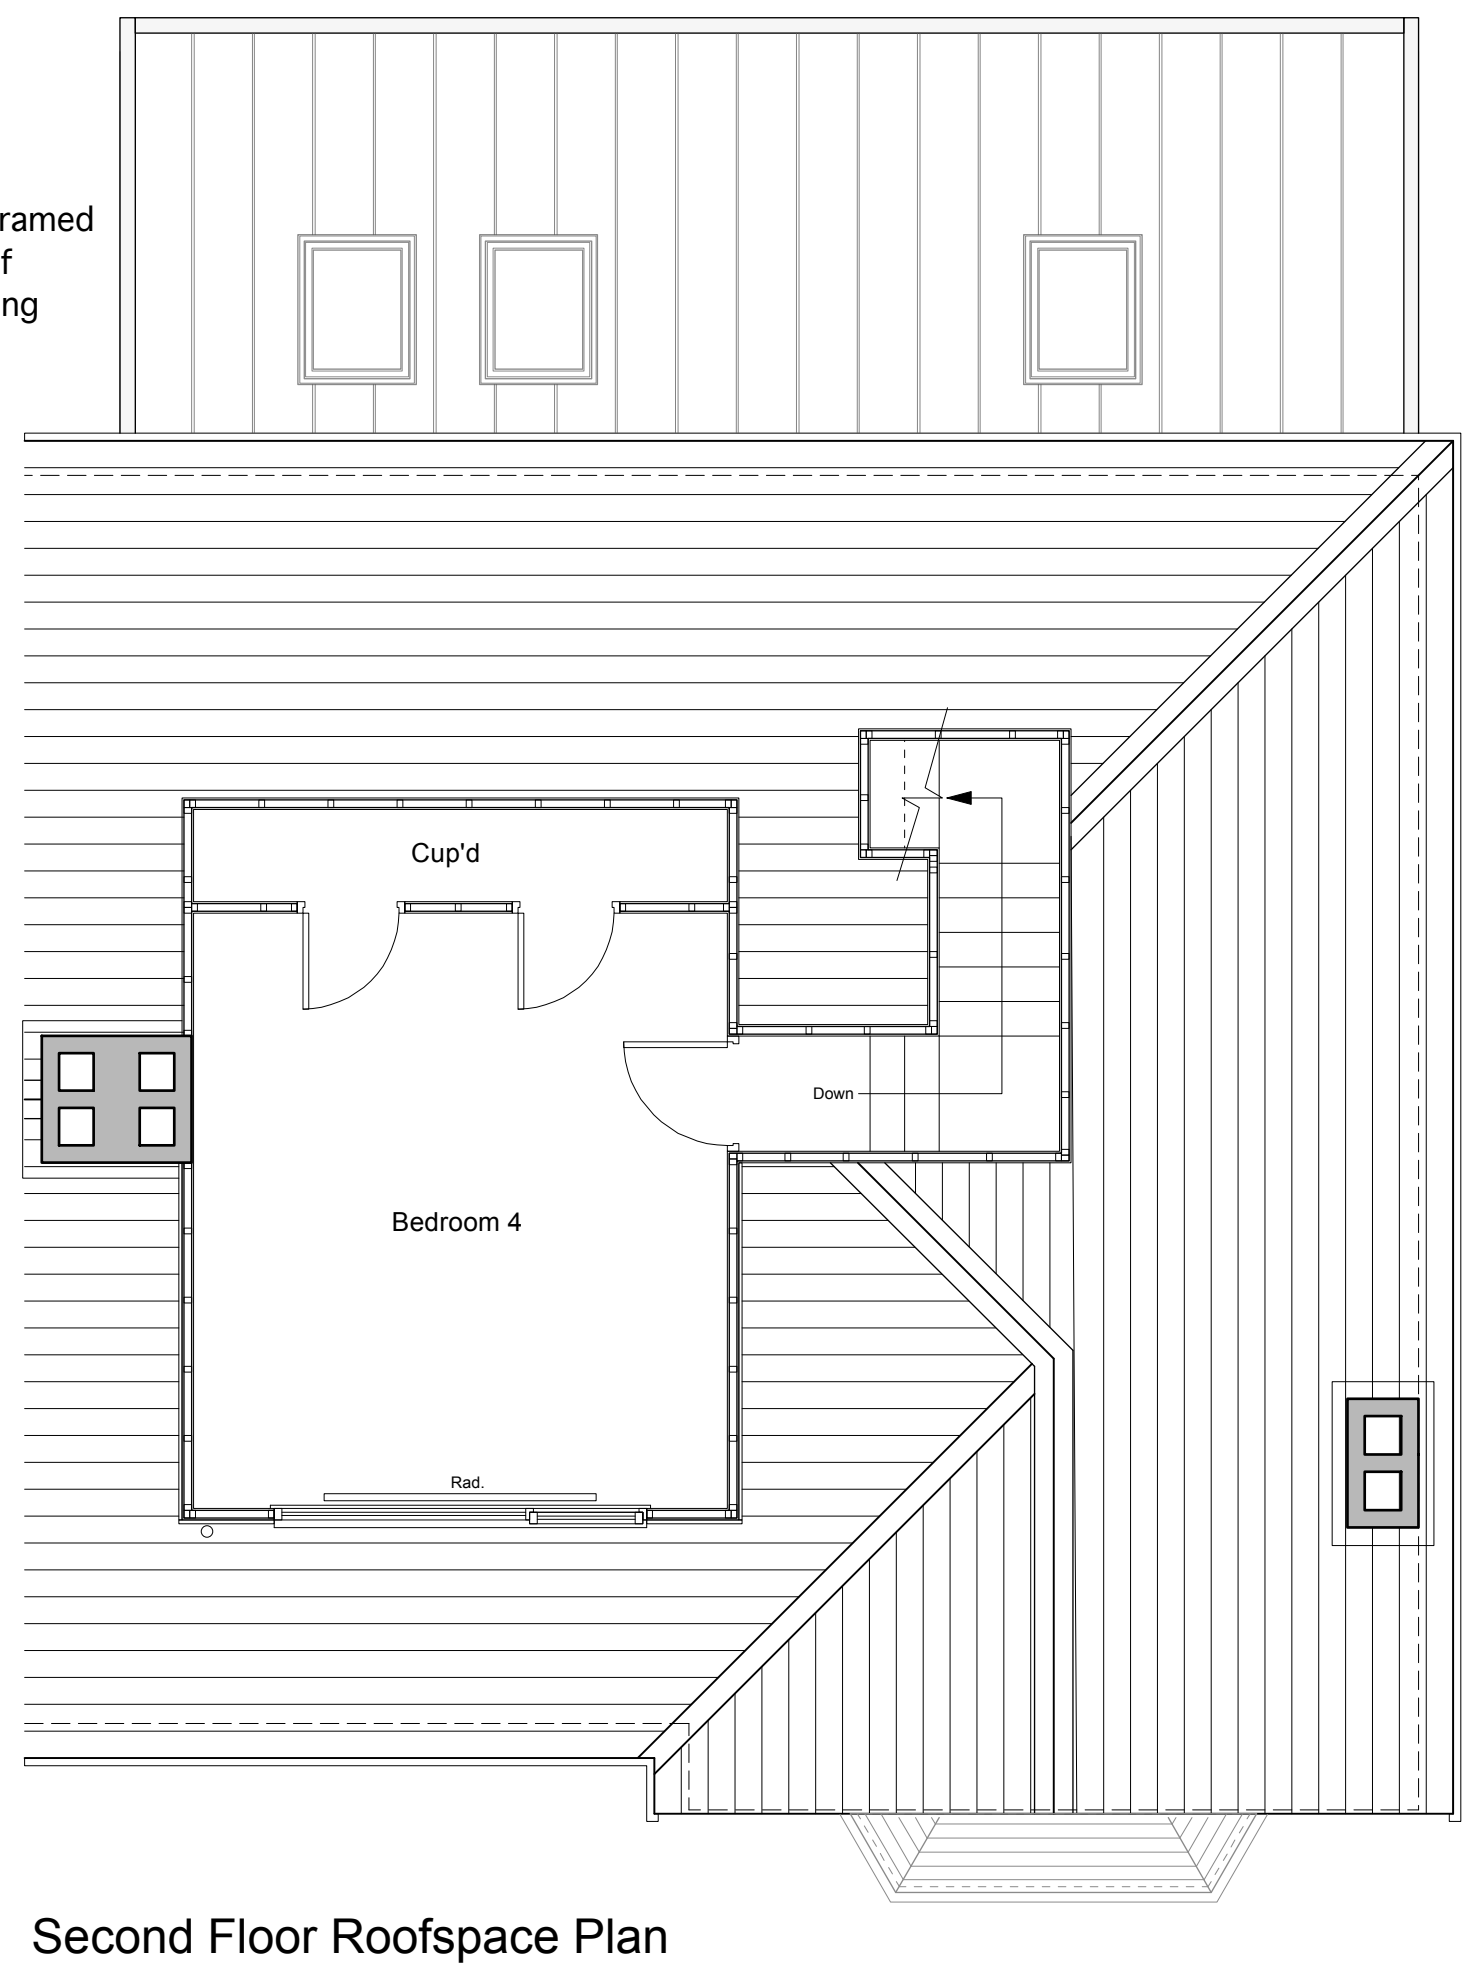
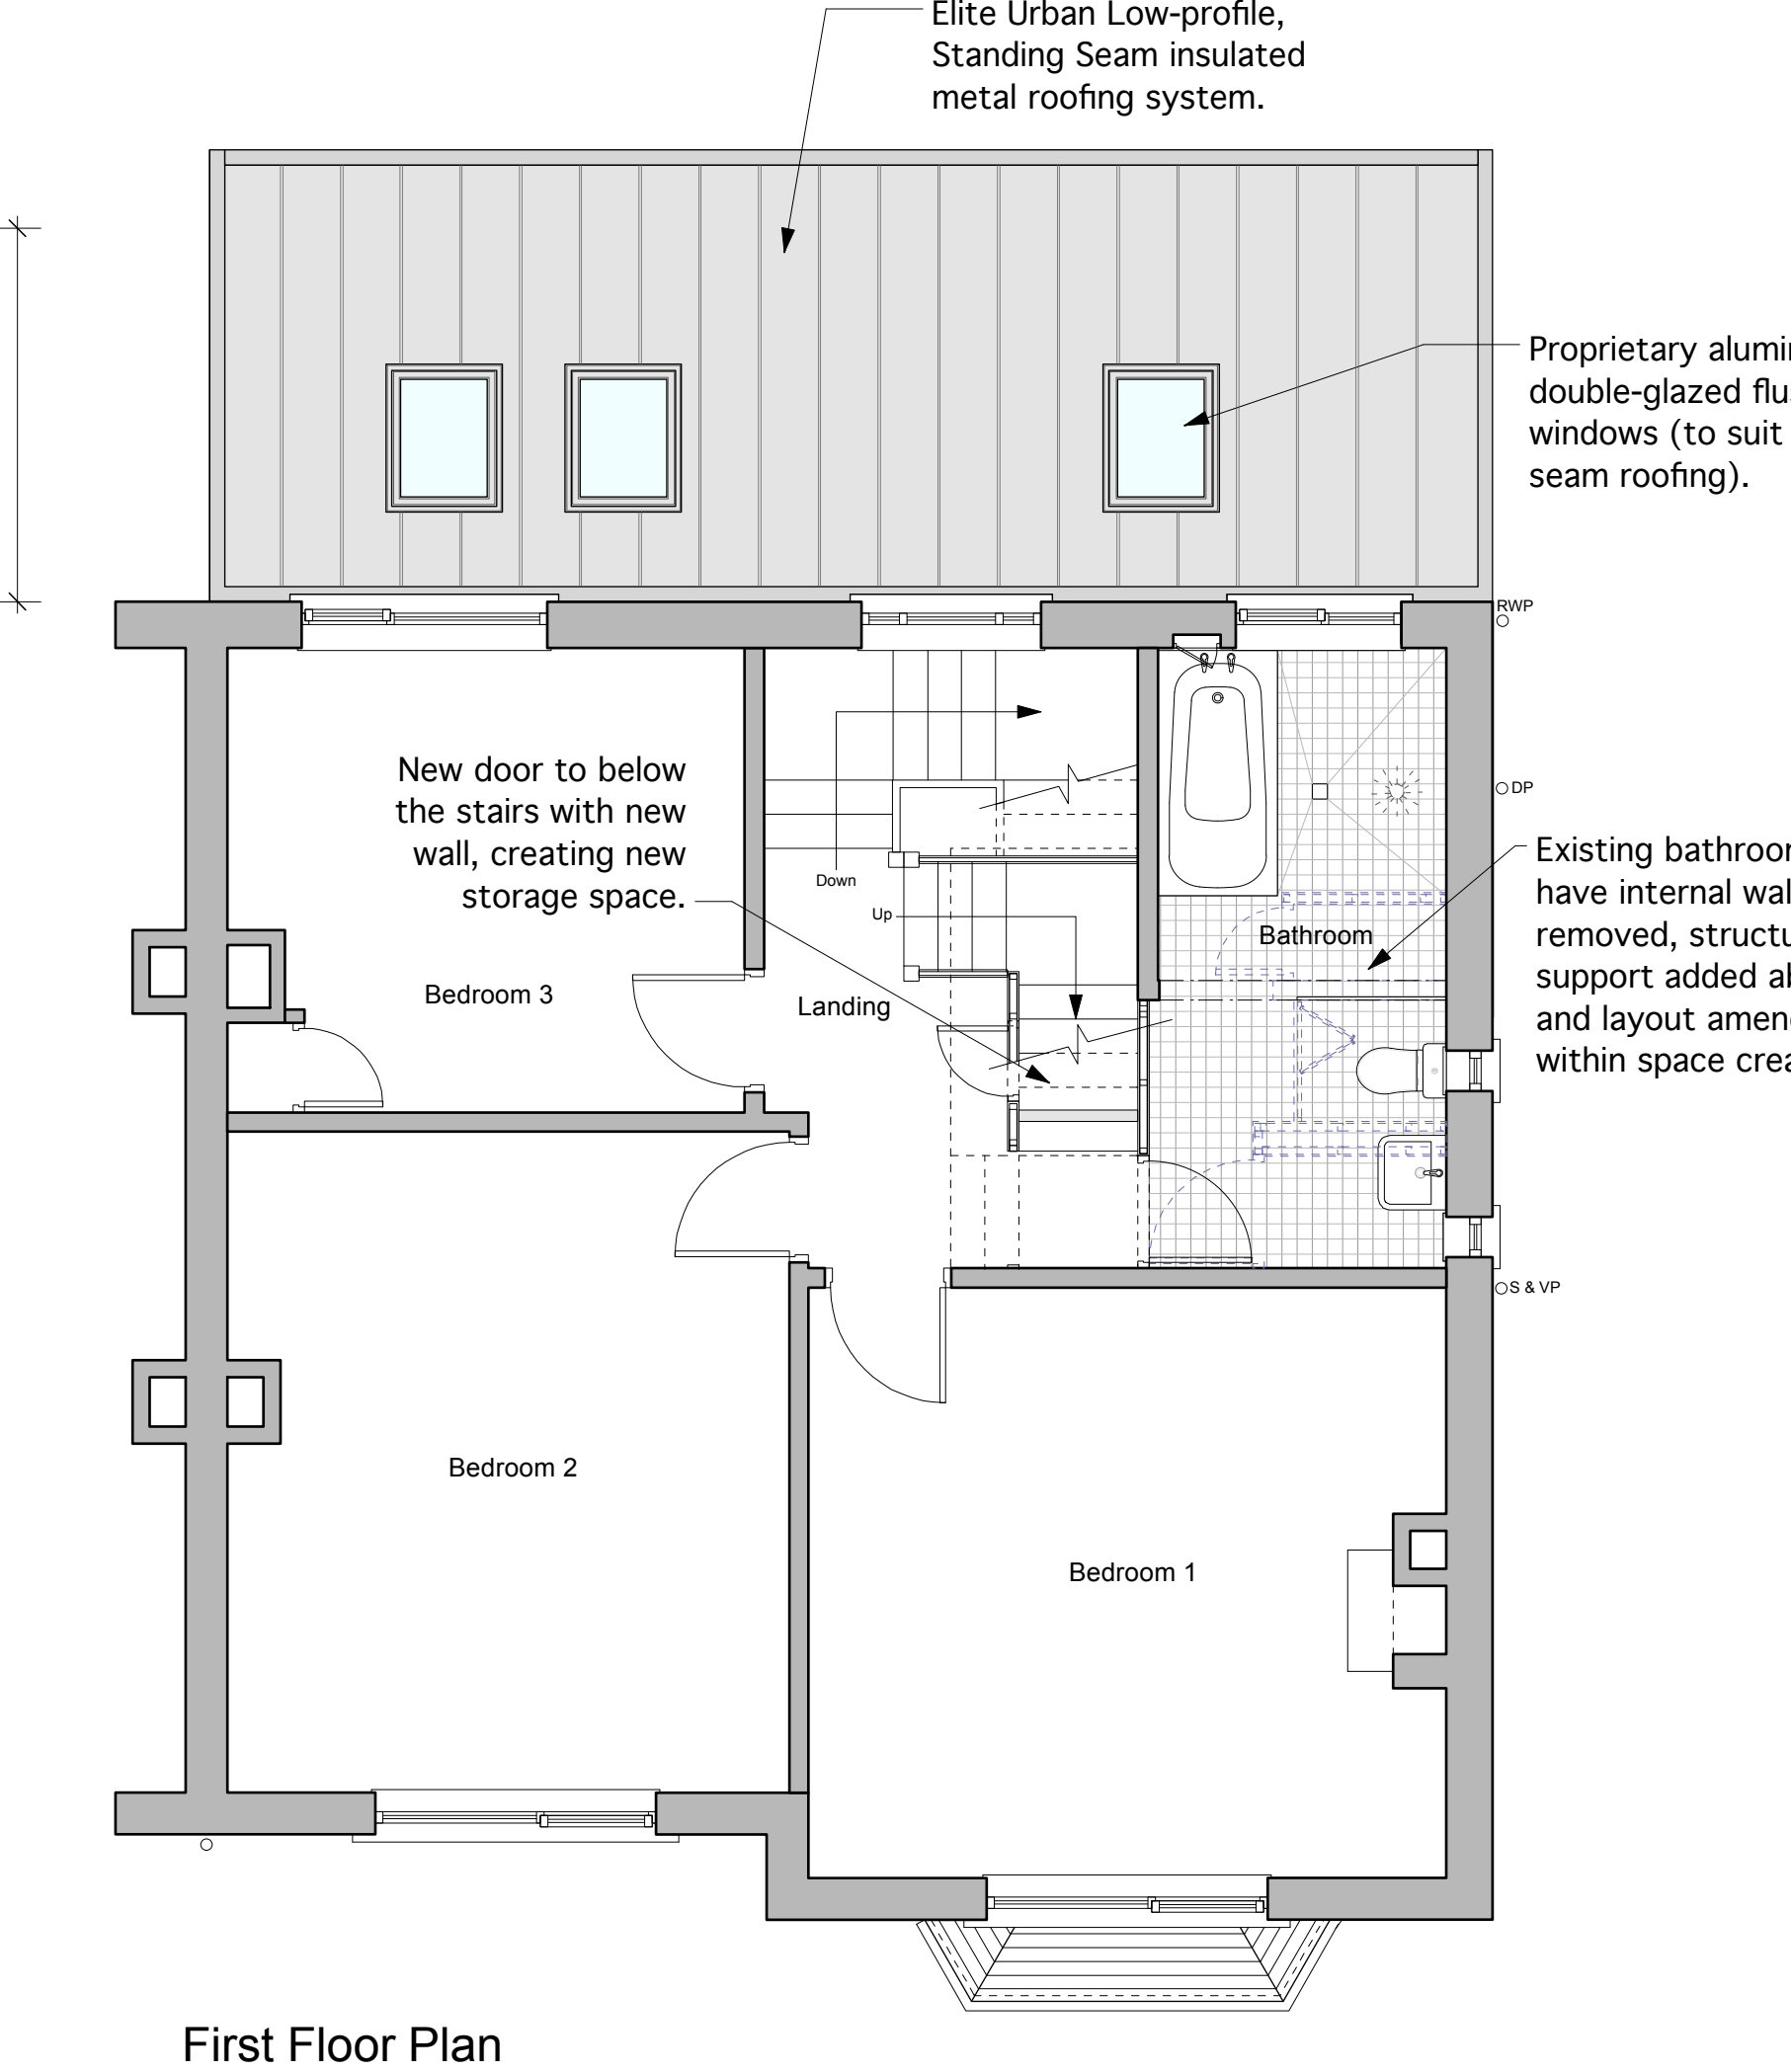


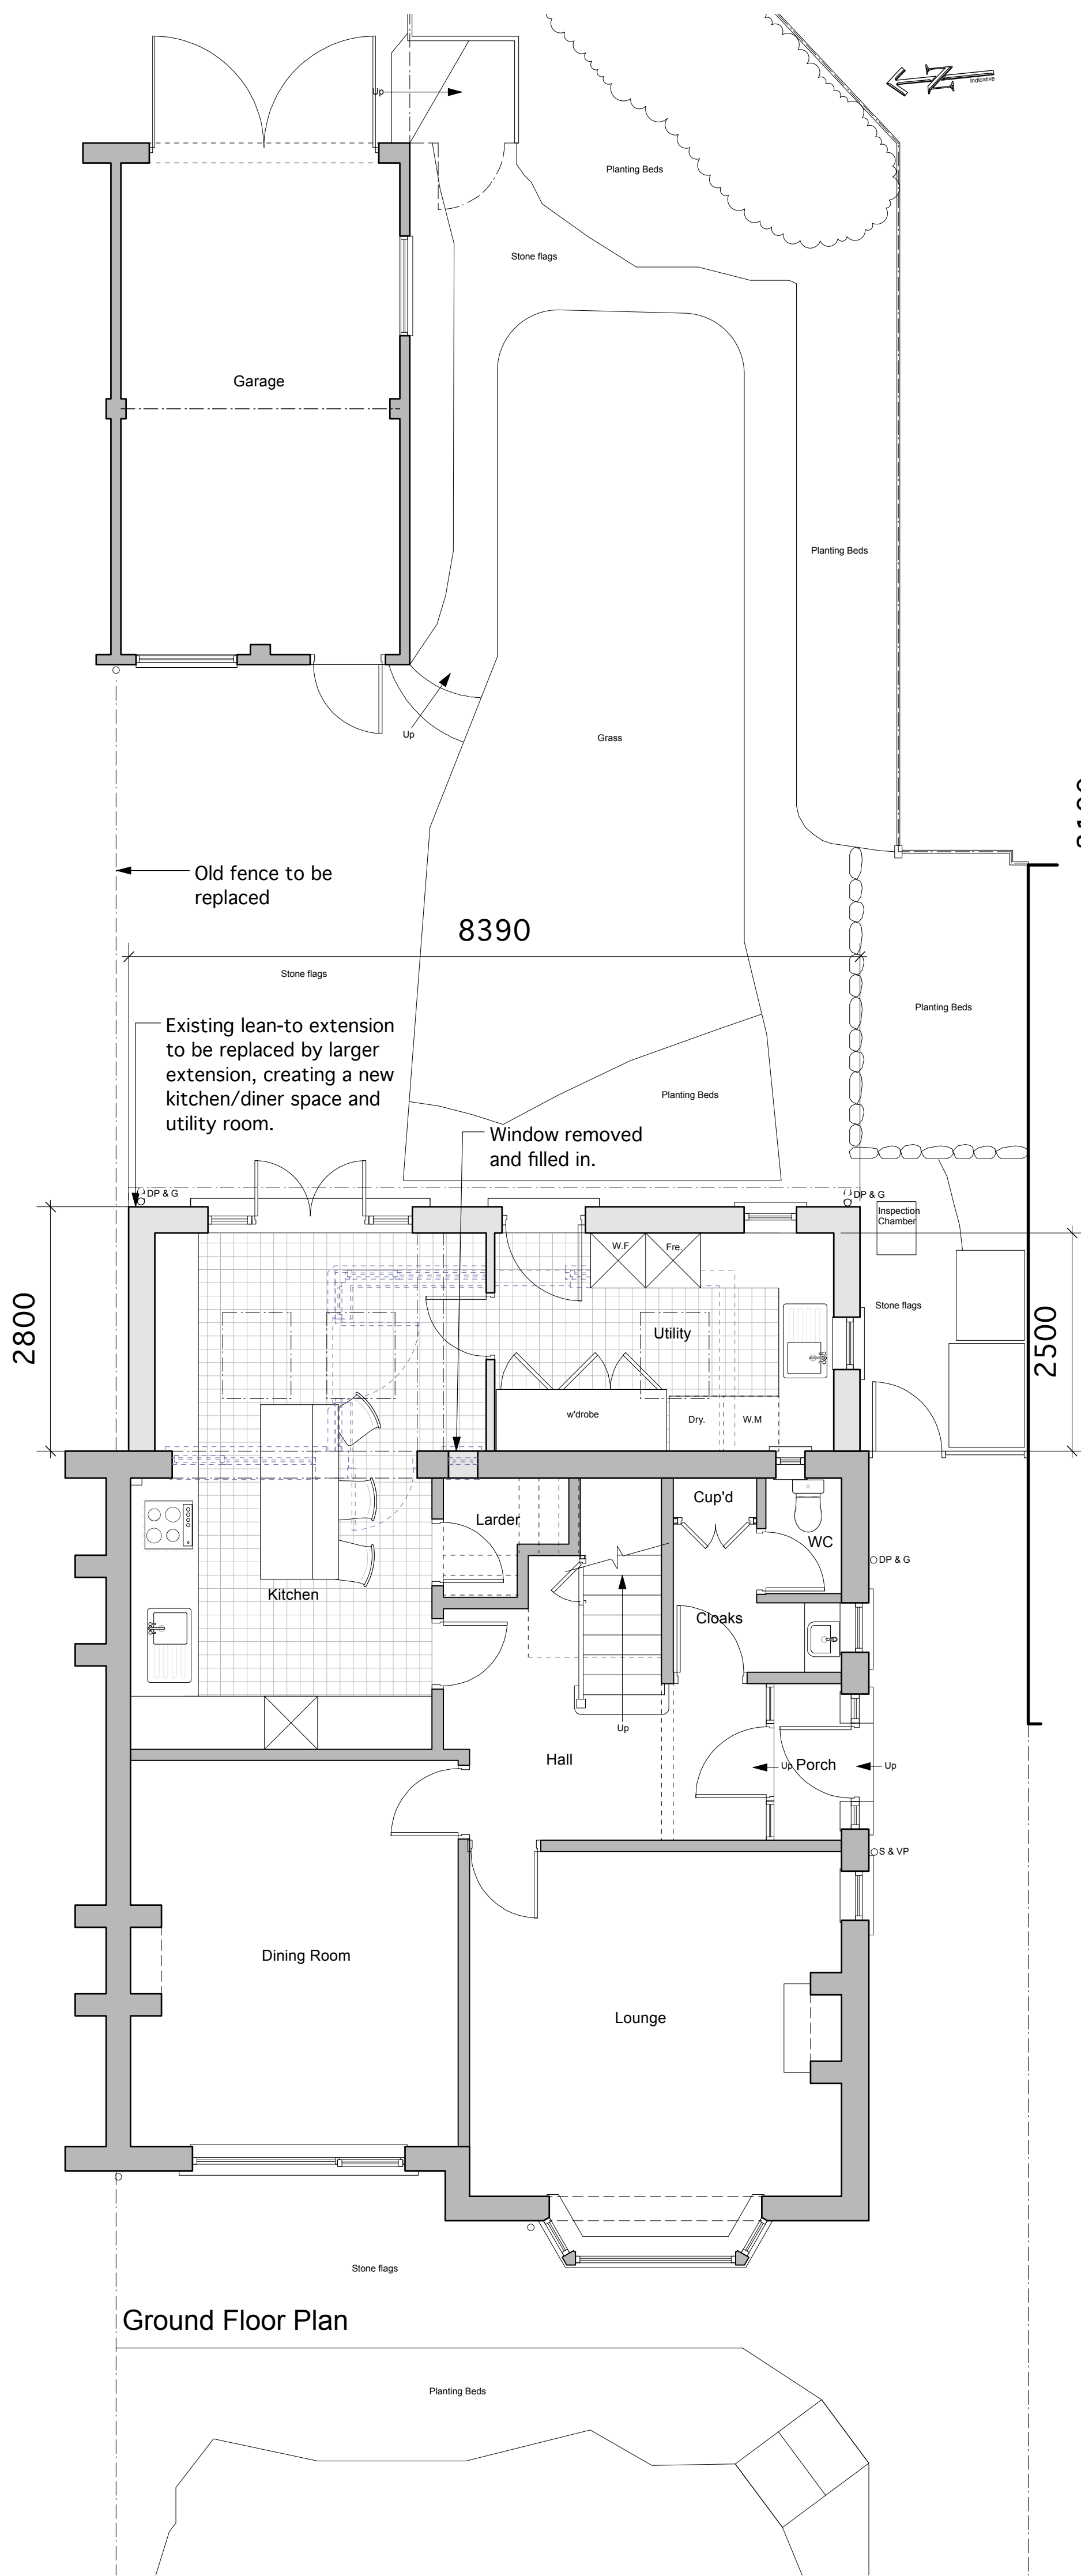

Rev	Date	Description
--	--	--

'Afterglow'
Baldwin Road, Clitheroe

Proposed Plans and Elevations
Option 5

Drwg. No.: 1933.SK.005	Rev.: -
Date: Mar '13	Scale: 1:100@A3 1:50@A1

IWA Architects
Waterloo Mill, Waterloo Road, Clitheroe, Lancashire, BB7 1LR.
t: +44 (0) 1200 423487
f: +44 (0) 1200 458278
e: admin@iwarhitects.co.uk
w: www.iwarhitects.co.uk