

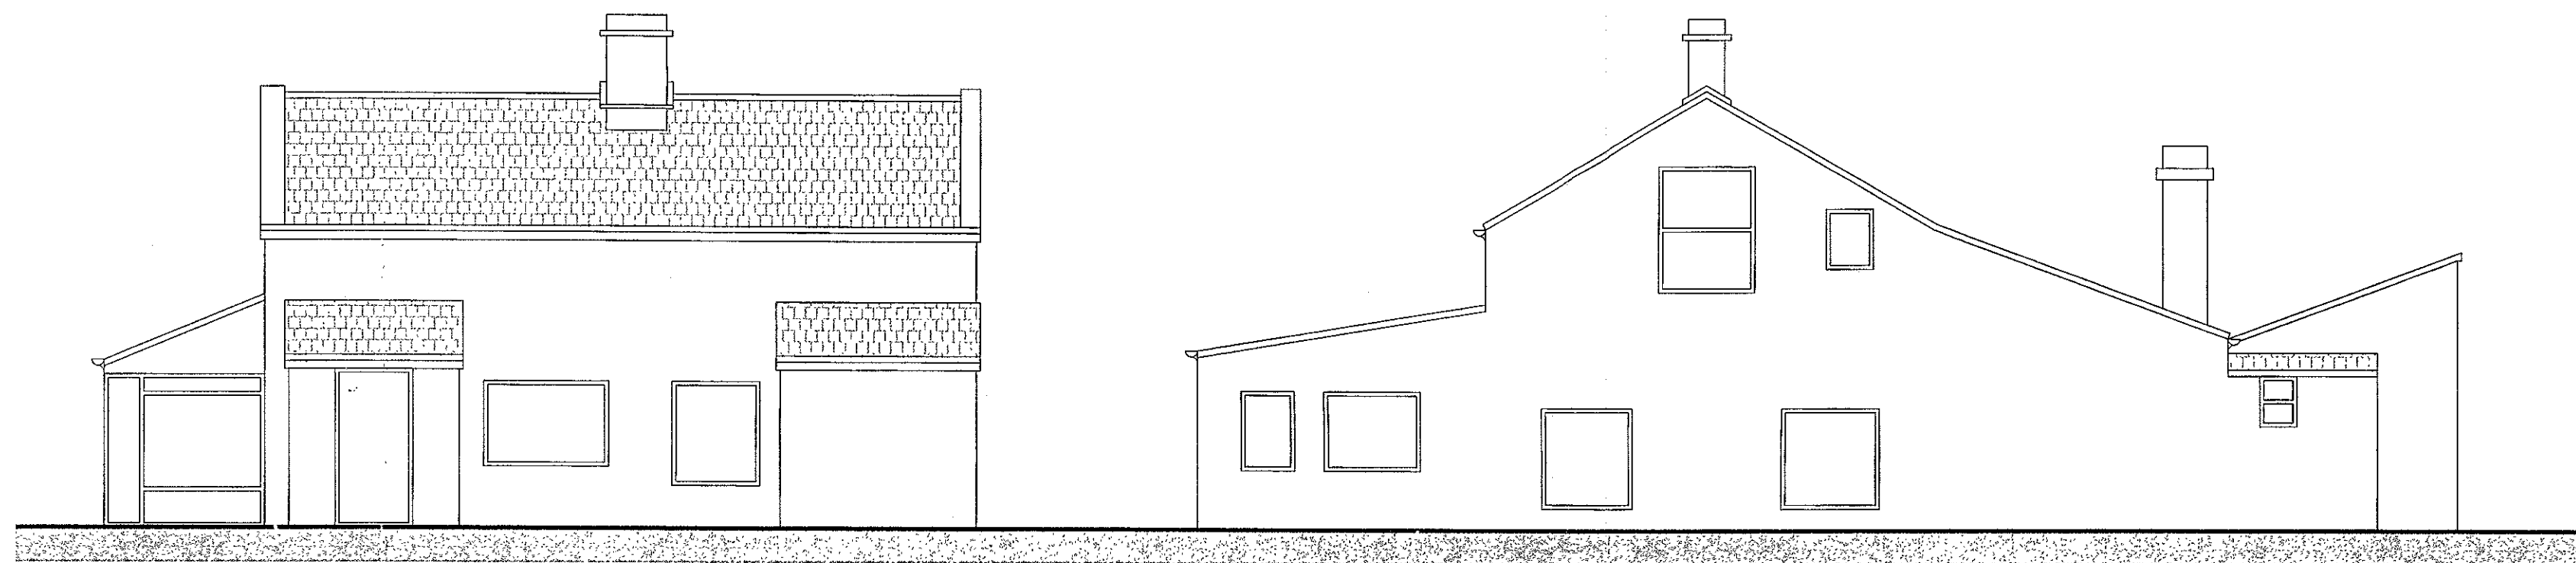


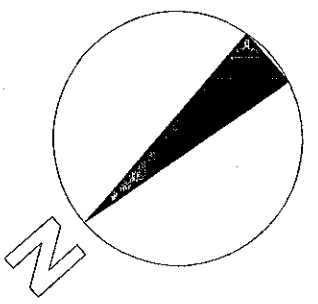


NOTE:
ELEVATIONS HAVE BEEN DRAWN FROM PHOTOGRAPHS
AND OPENING POSITIONS/SIZES ARE FOR ILLUSTRATIVE
PURPOSES ONLY
SITE BOUNDARIES & POSITIONS OF BLDG ON SITE
HAS BEEN TAKEN FROM AN O/S EXTRACT OF THE SITE

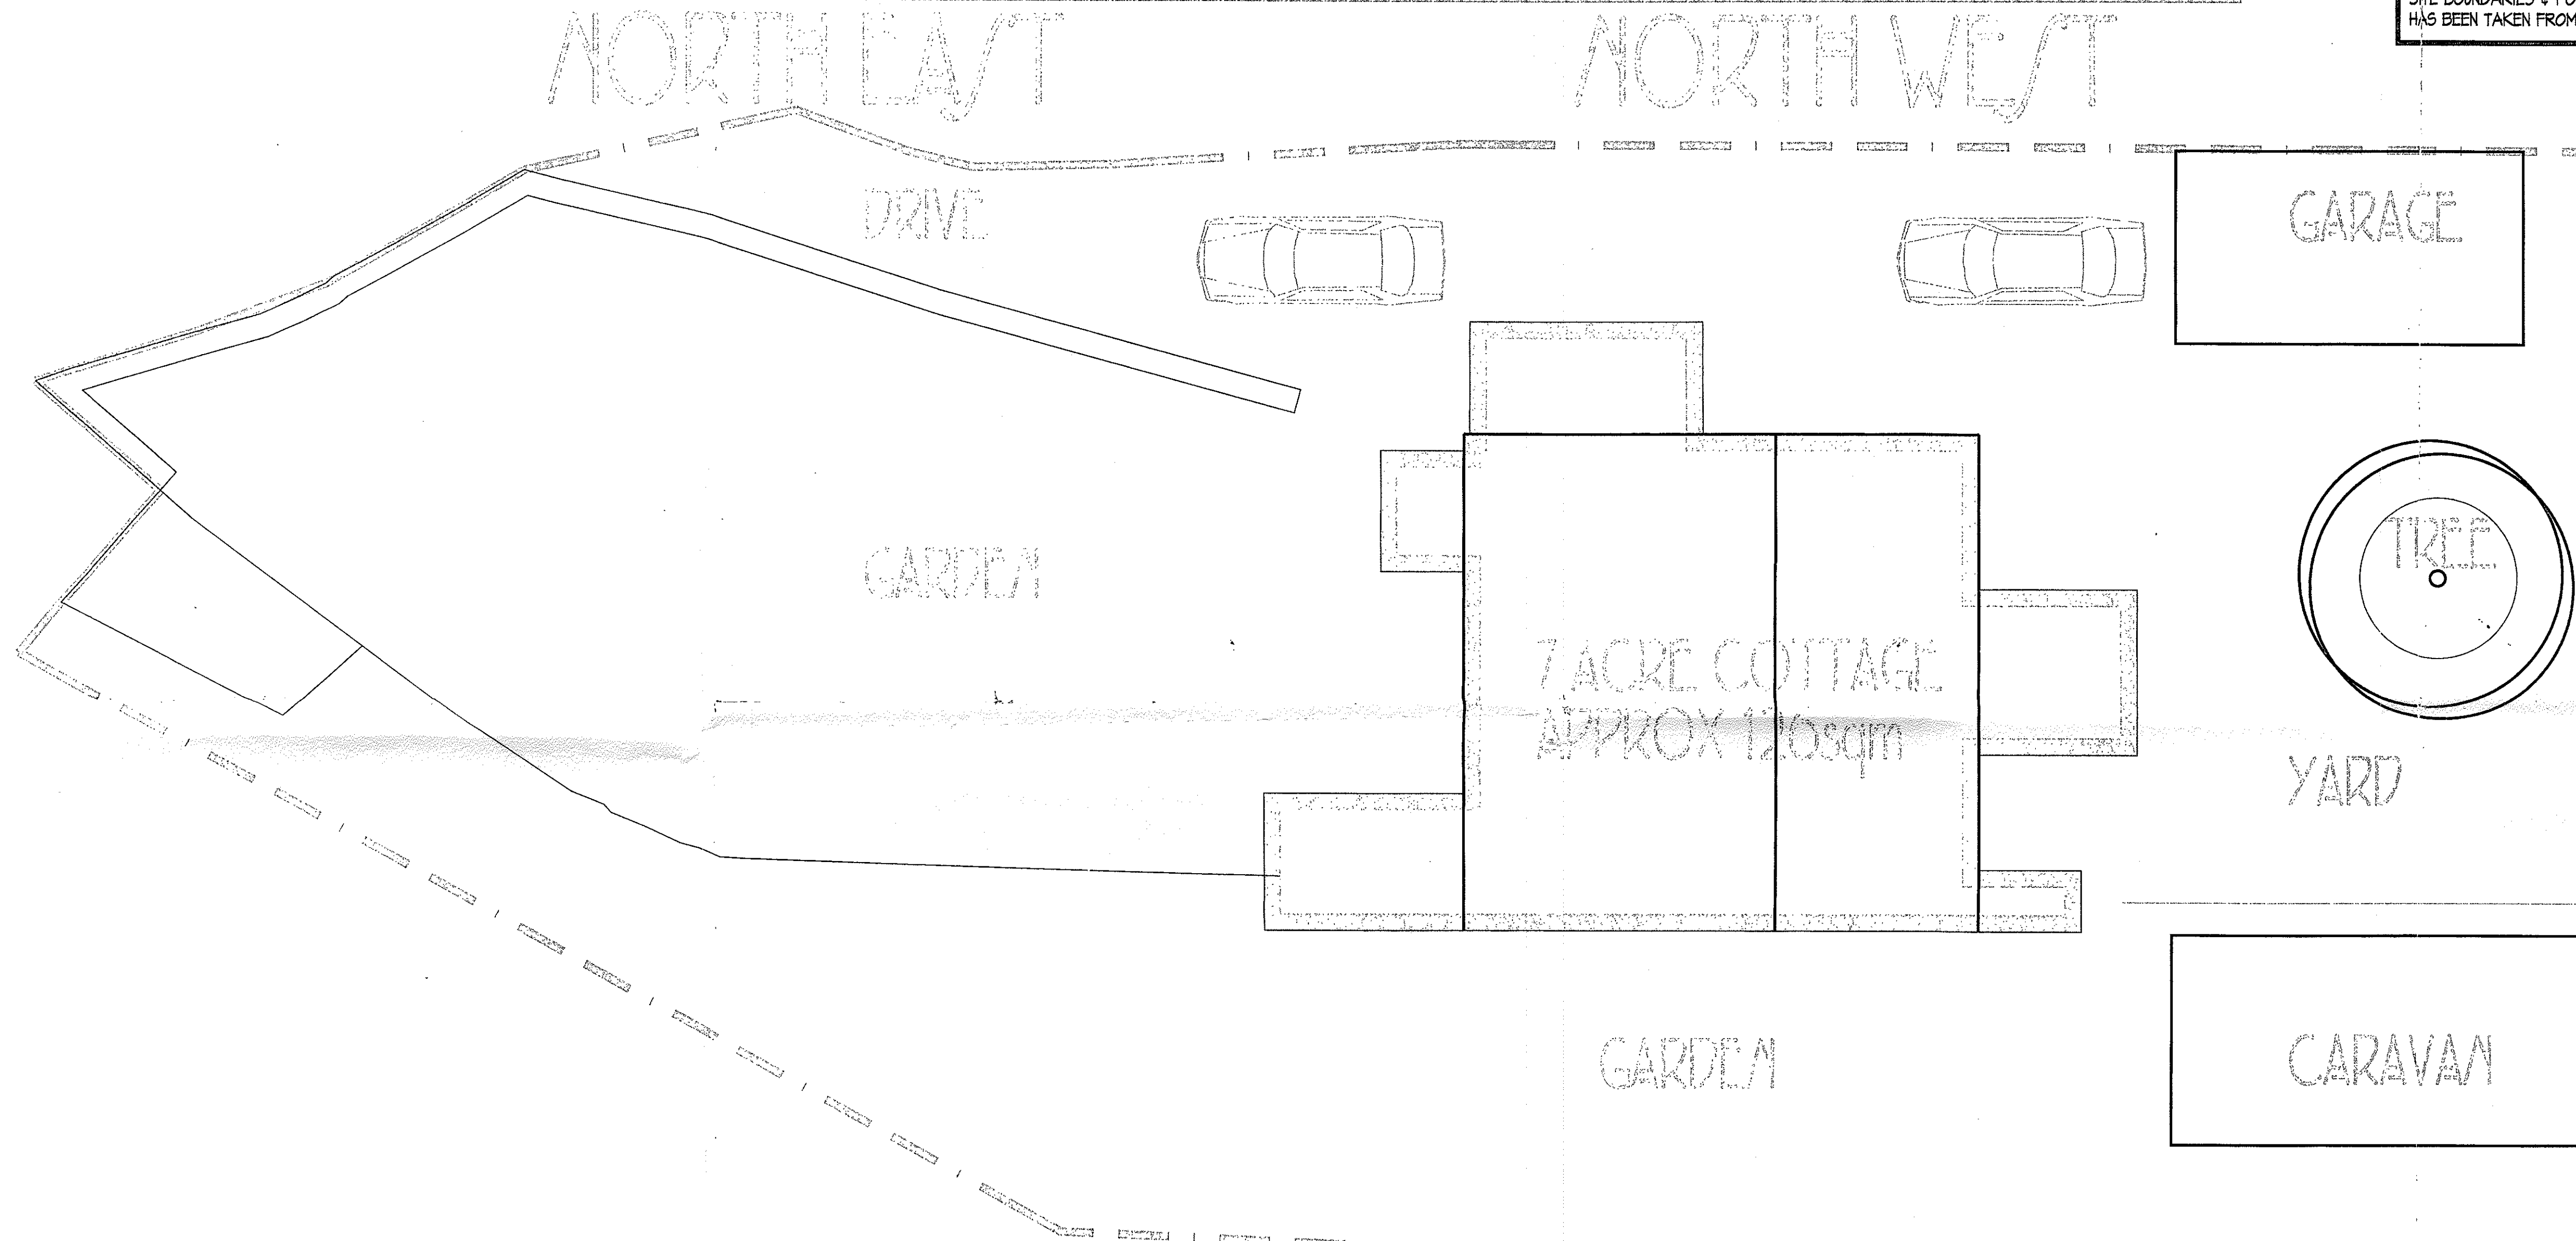

ATTENTION
WORK MUST NOT START UNTIL YOU
HAVE CHECKED IF BUILDING REGULATION
APPROVAL IS REQUIRED. TELEPHONE
BUILDING CONTROL ON 01200 425111

3 20130502 P

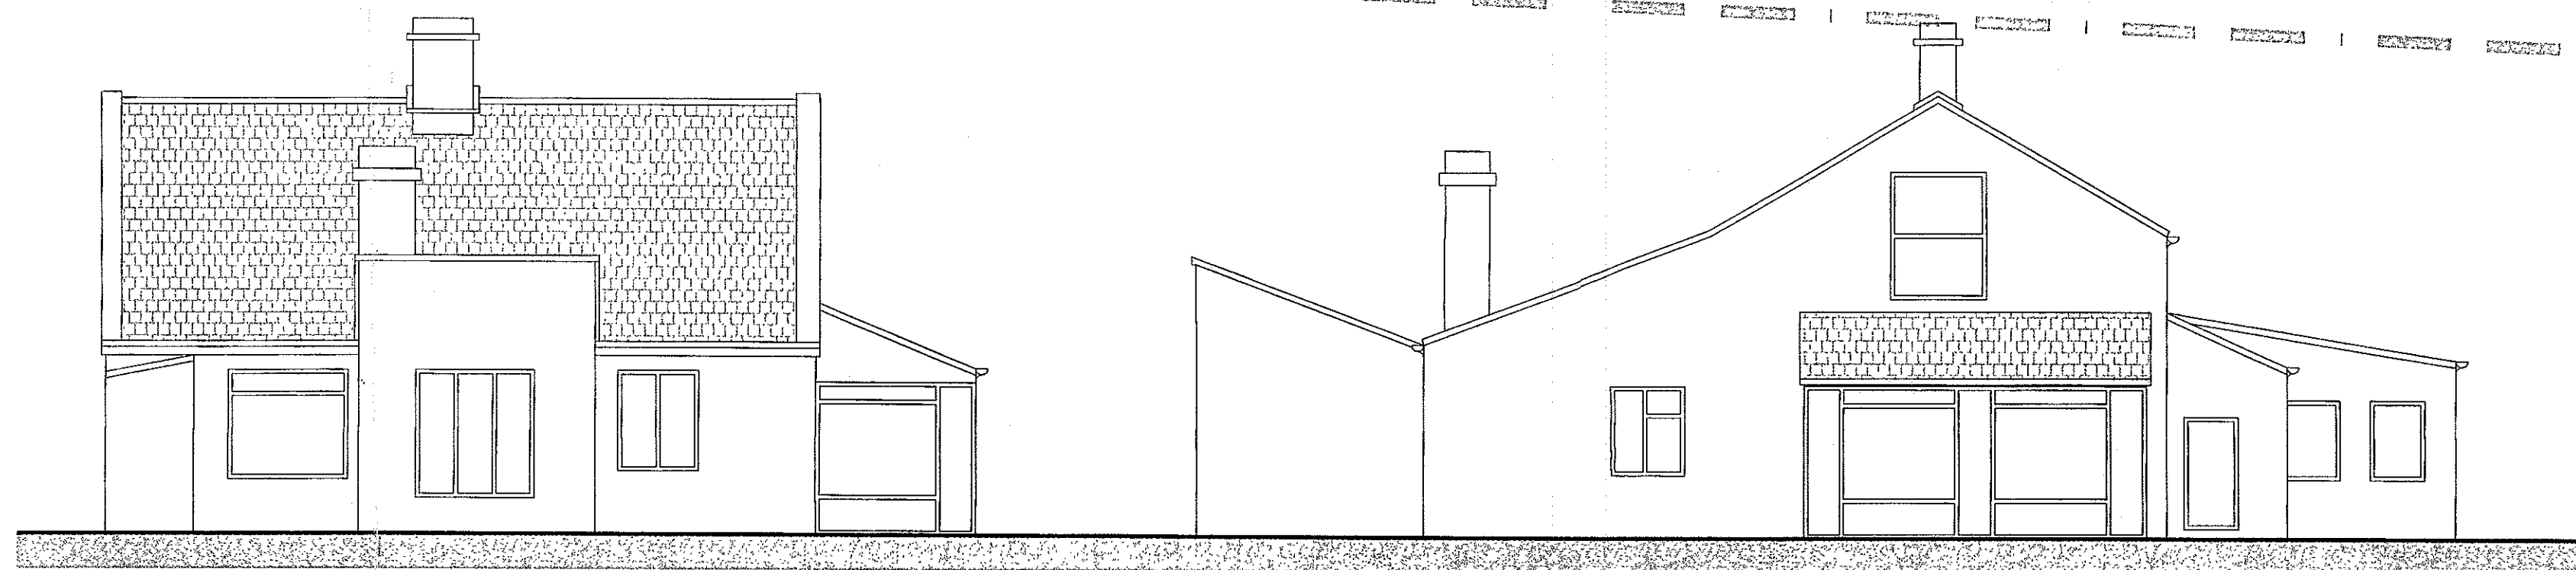

1:75
EXISTING DWELLING
SEVEN ACRE COTTAGE
FORTY ACRE LANE
LONGRIDGE
KARL ZALDATS
BA(Hons) DipArchDist RIBA
FATHER/AGE BARN
MOORSIDE LANE
WOODPLUMPTON
PRESTON
PR4 OTB
01772 691712