


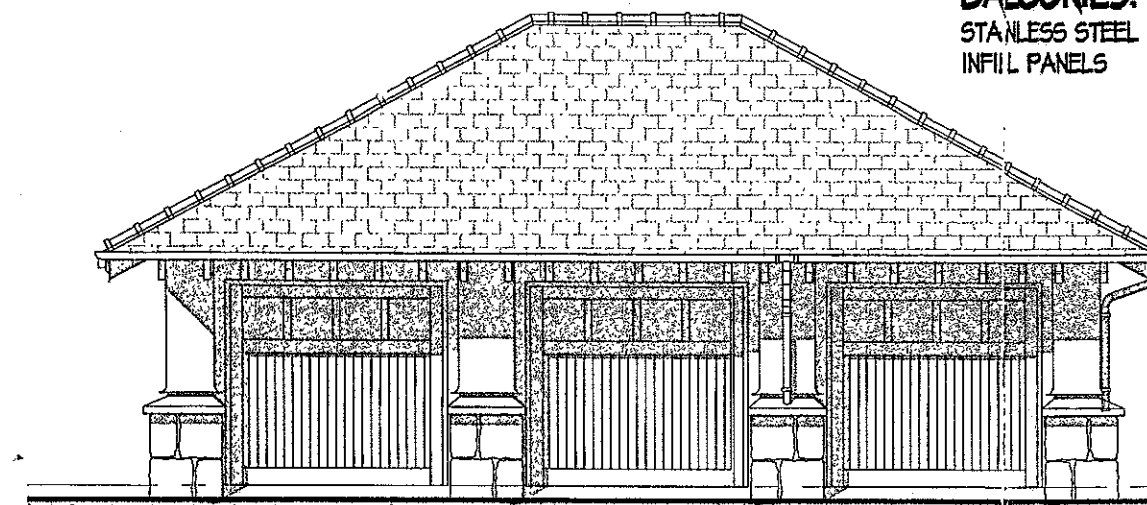


NORTH EAST




NORTH WEST




NE

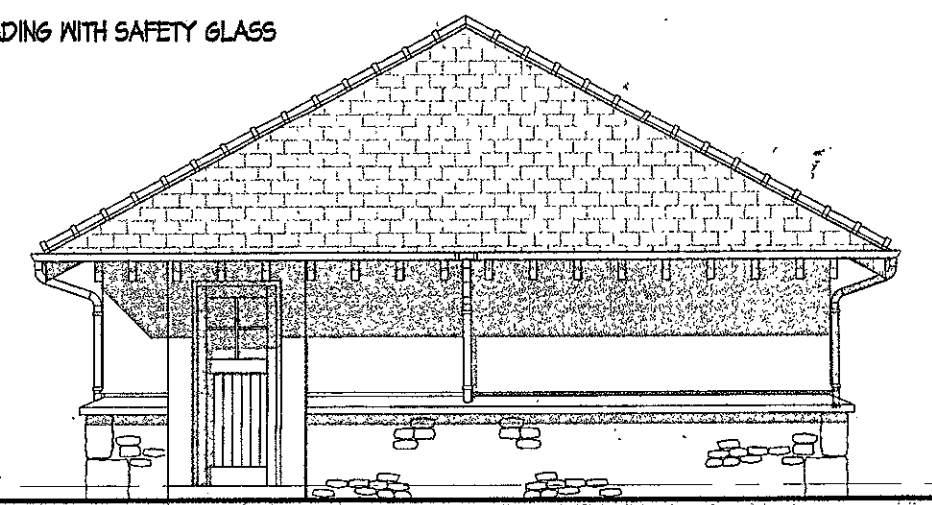

NW

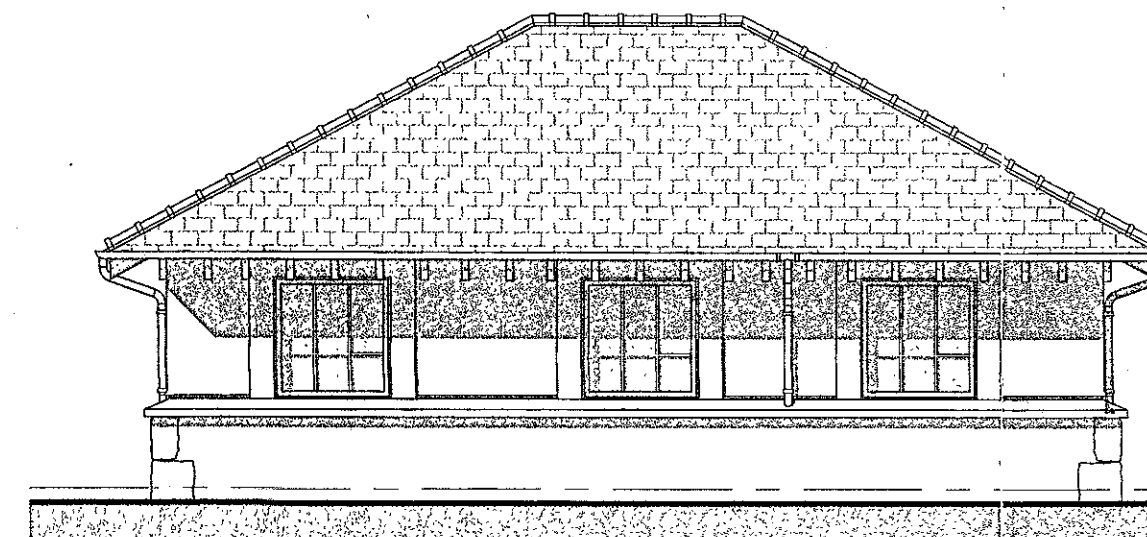

SW


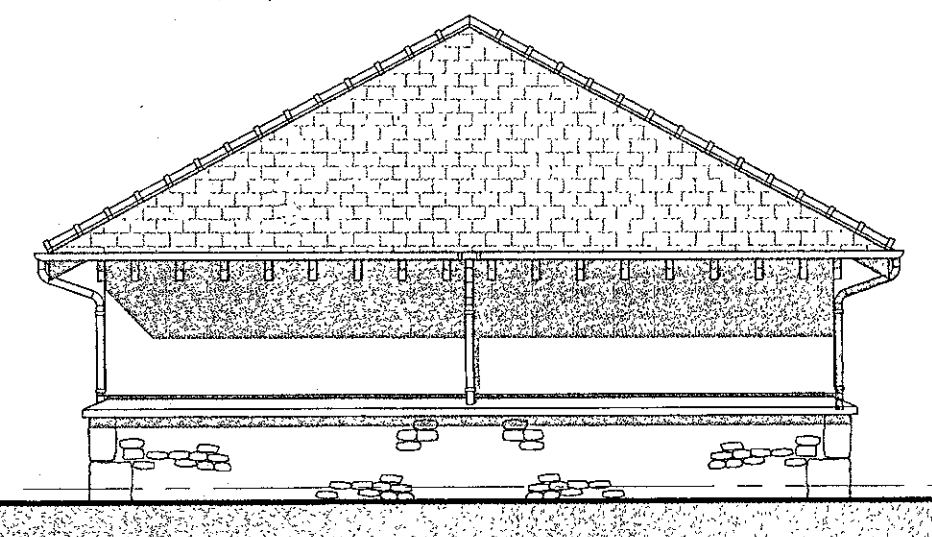


SE


* GARAGE NOT INCLUDED IN THIS PLANNING APPLICATION
 OF 17/9/2013

RELOCATE EXISTING STONE WALL ALONG GARDEN SIDE OF DRIVE TO GIVE MIN 2m CAR PASSING SPACES AT EDGE OF SITE (ONTO FORTY ACRE LANE)
 EXISTING GARAGE DEMOLISHED
 APPROX. FOOTPRINT OF EXISTING HOUSE OF ABOUT 126sqm
 APPROX. FOOTPRINT OF PROPOSED HOUSE OF ABOUT 163sqm

NOTE:
 SITE BOUNDARIES & POSITIONS OF BLDGS ON SITE HAS BEEN TAKEN FROM AN O/S EXTRACT OF THE SITE

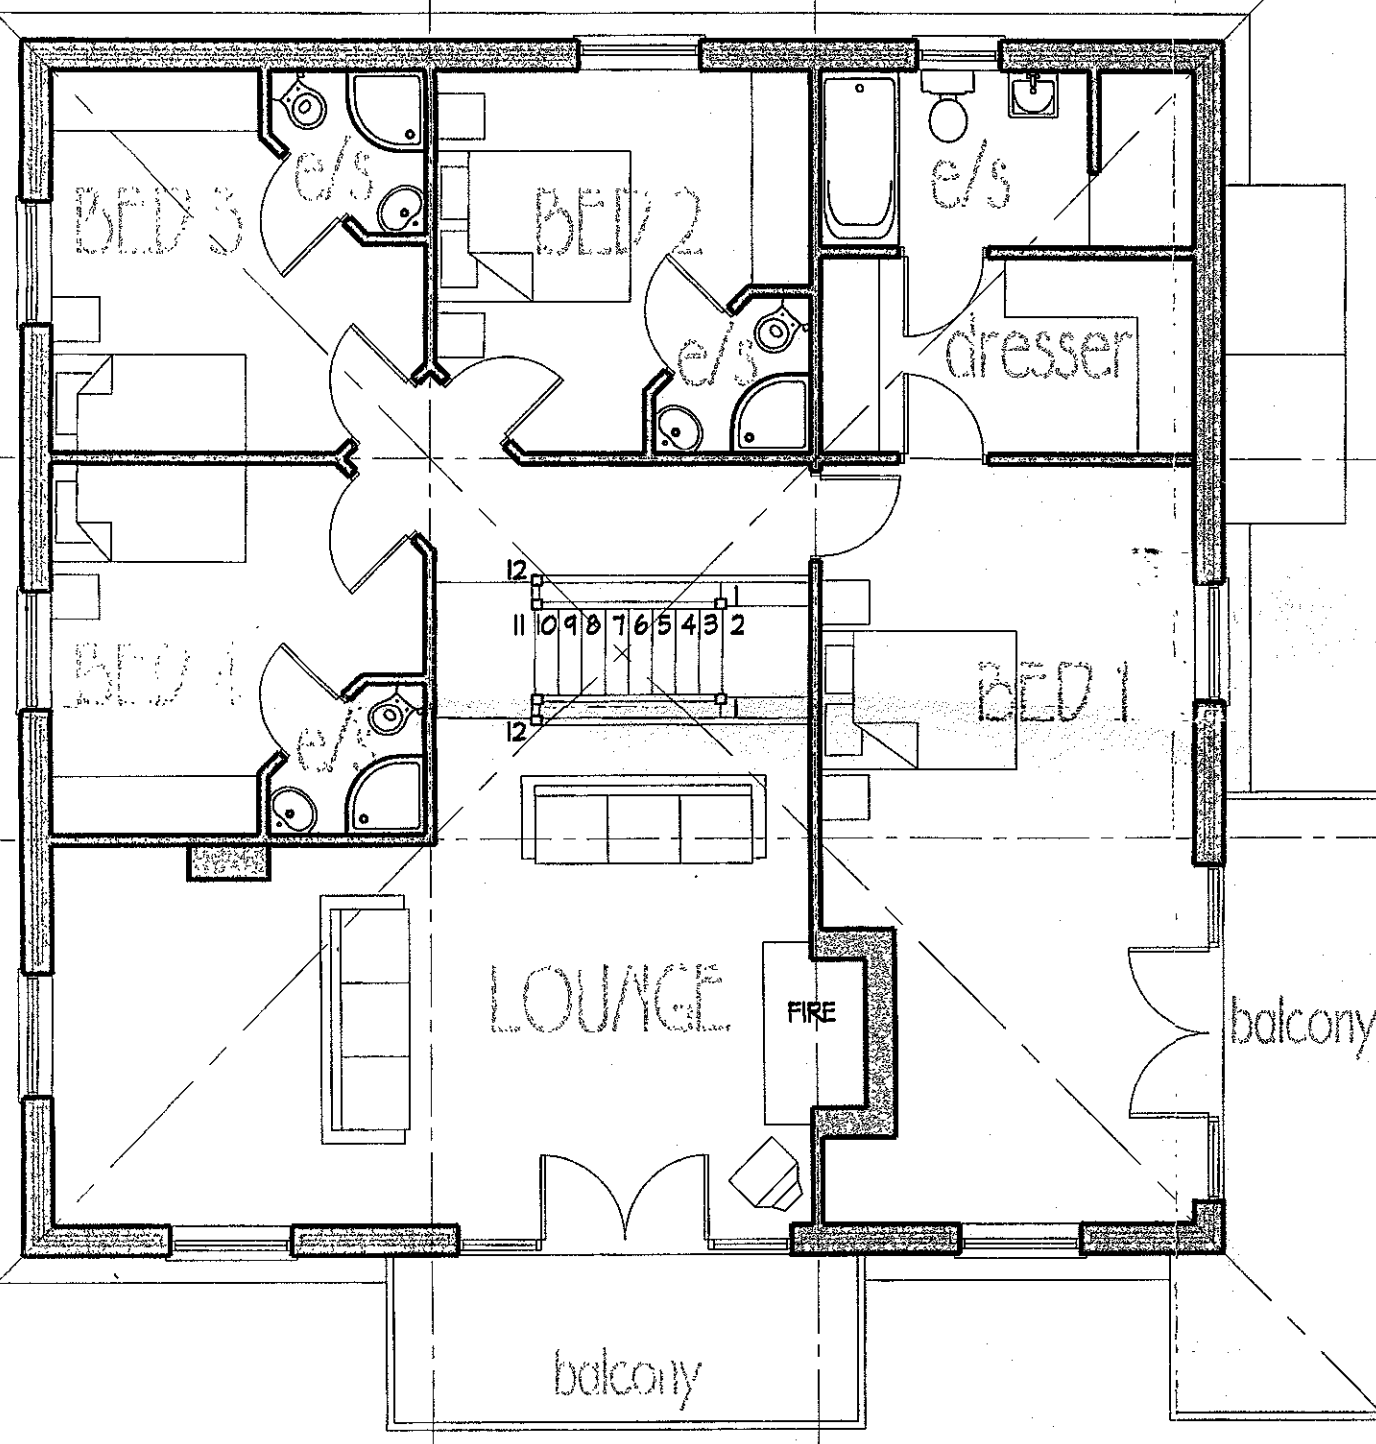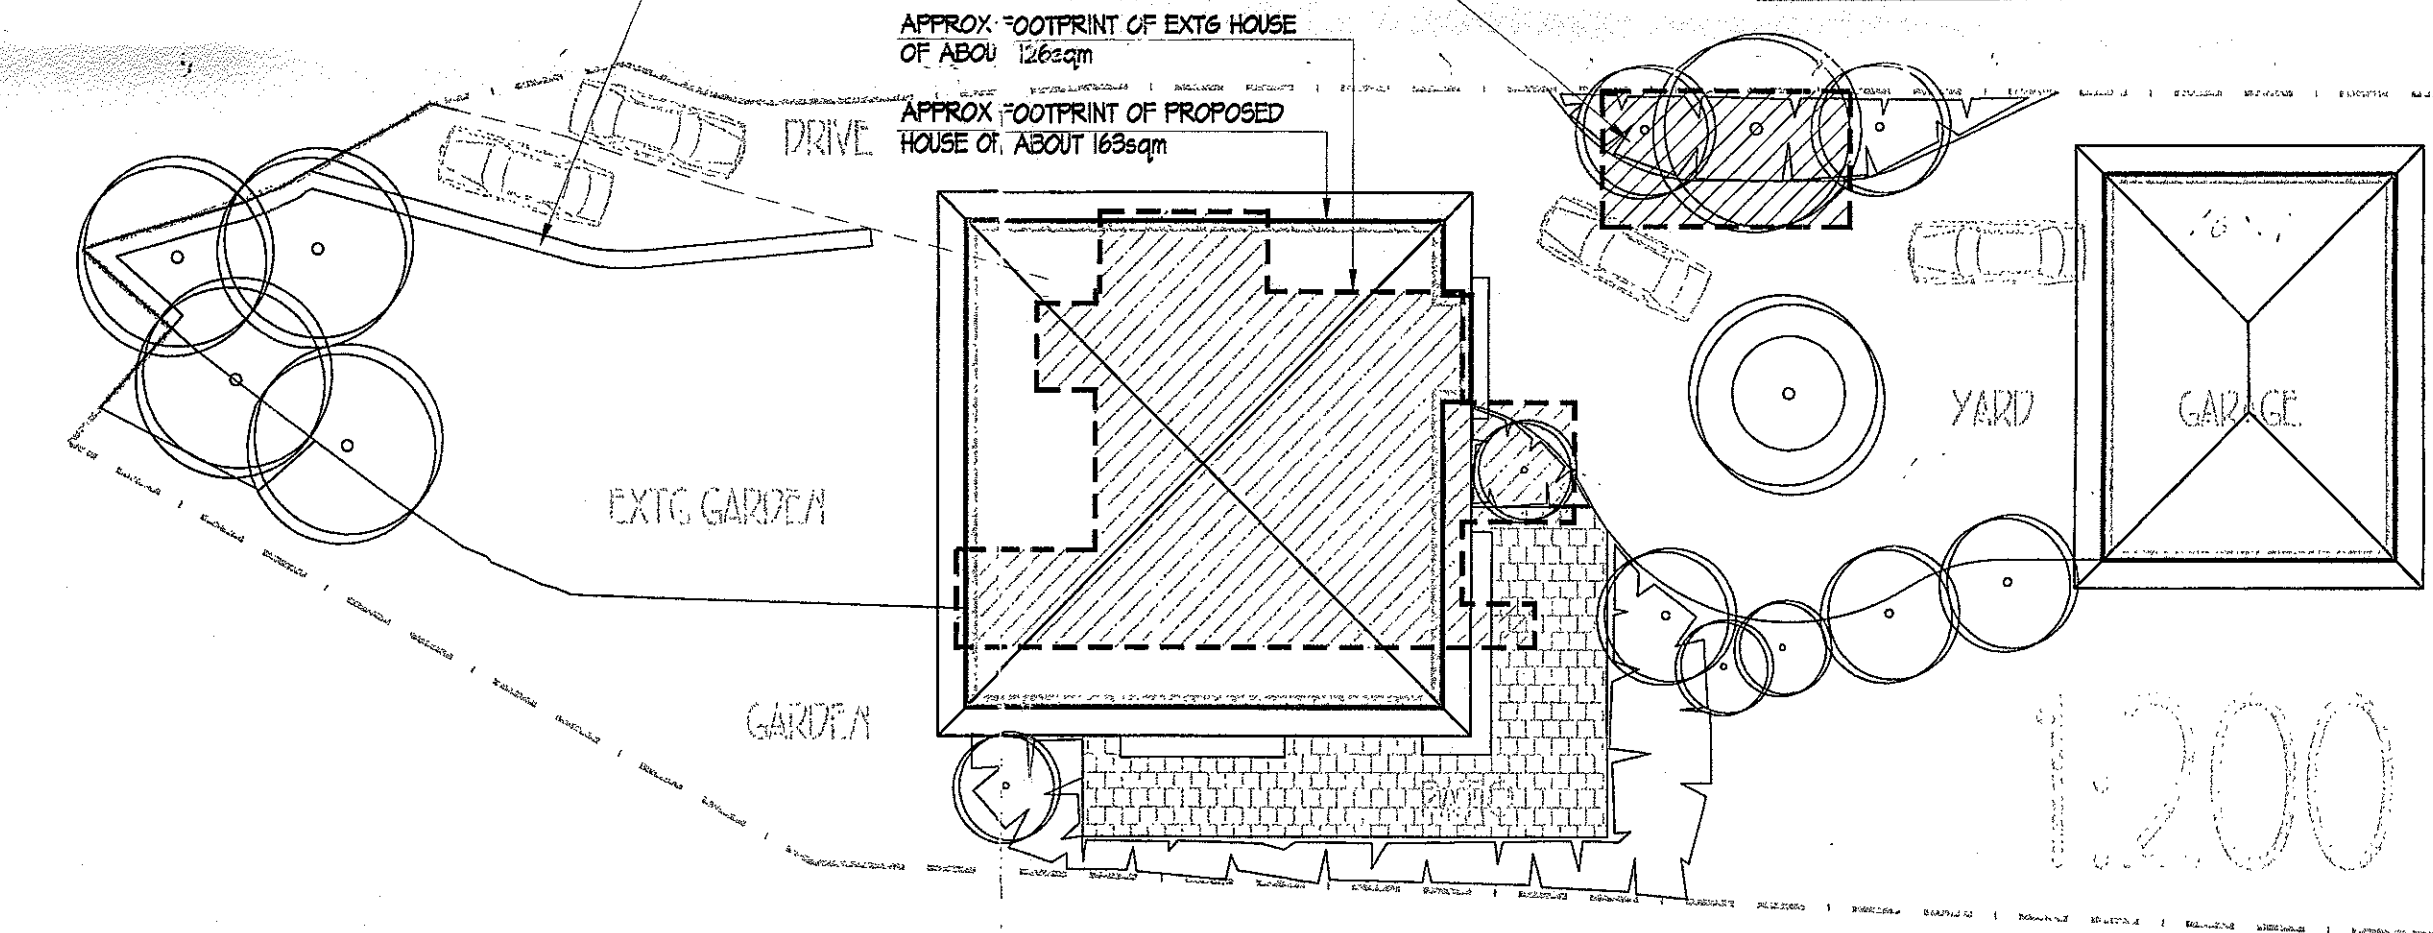


FIRST FLOOR

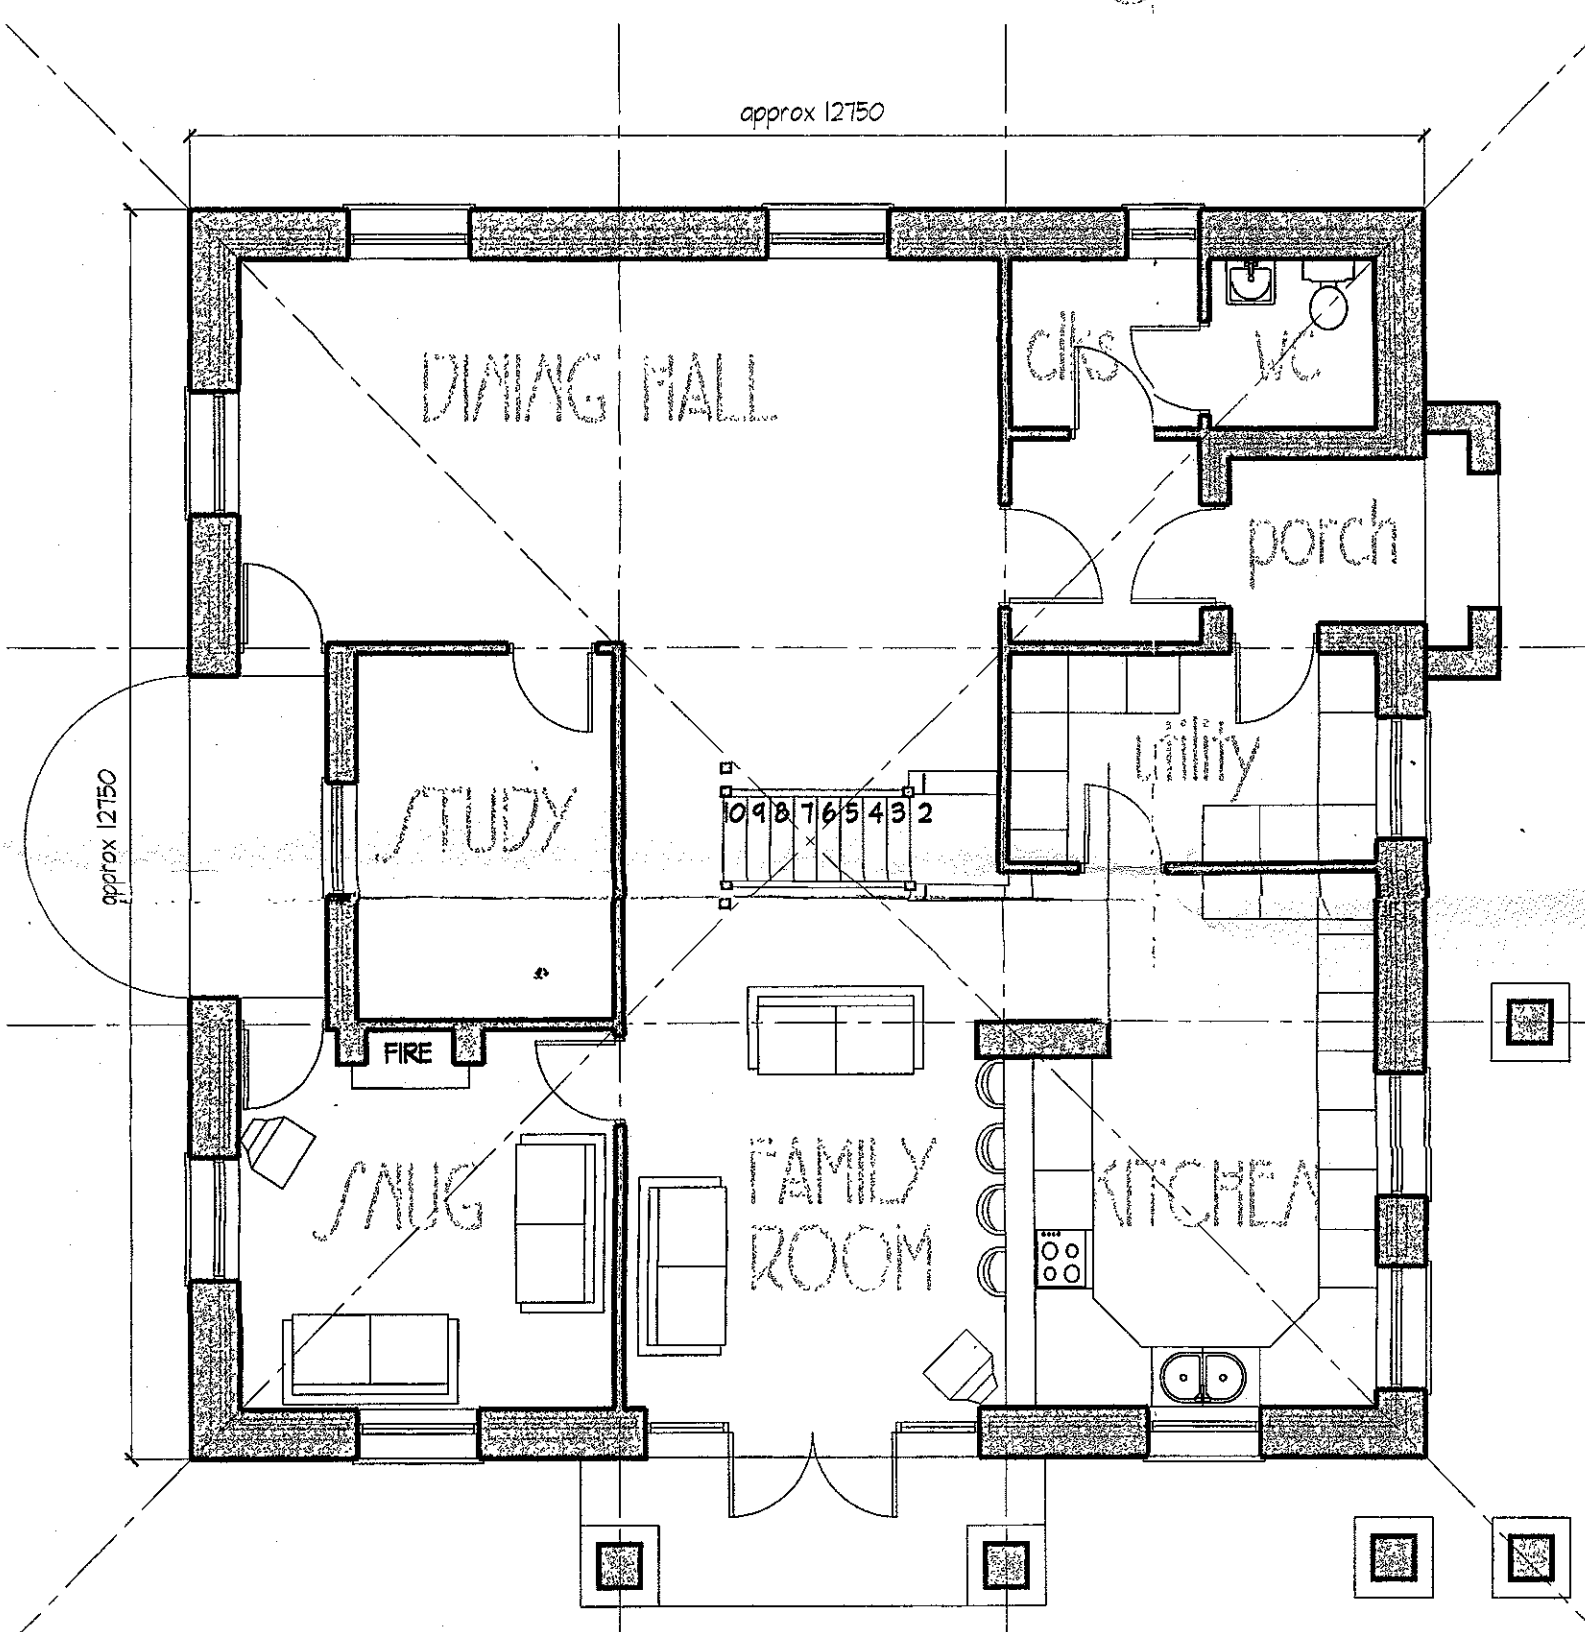




GROUND FLOOR



SOUTH WEST

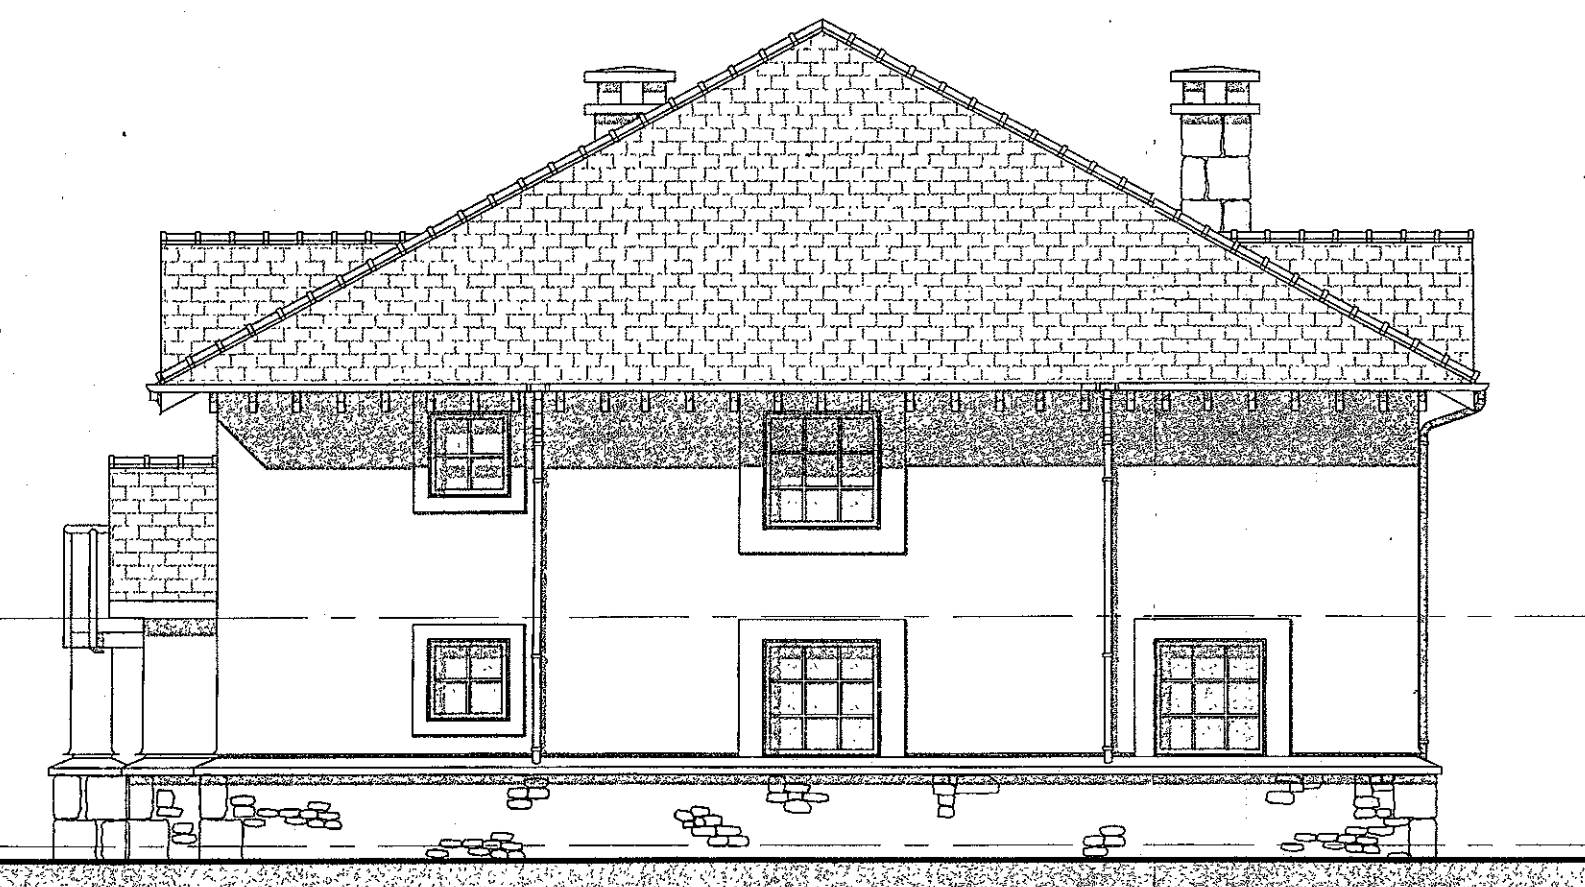

SOUTH EAST

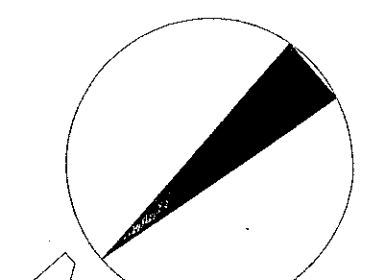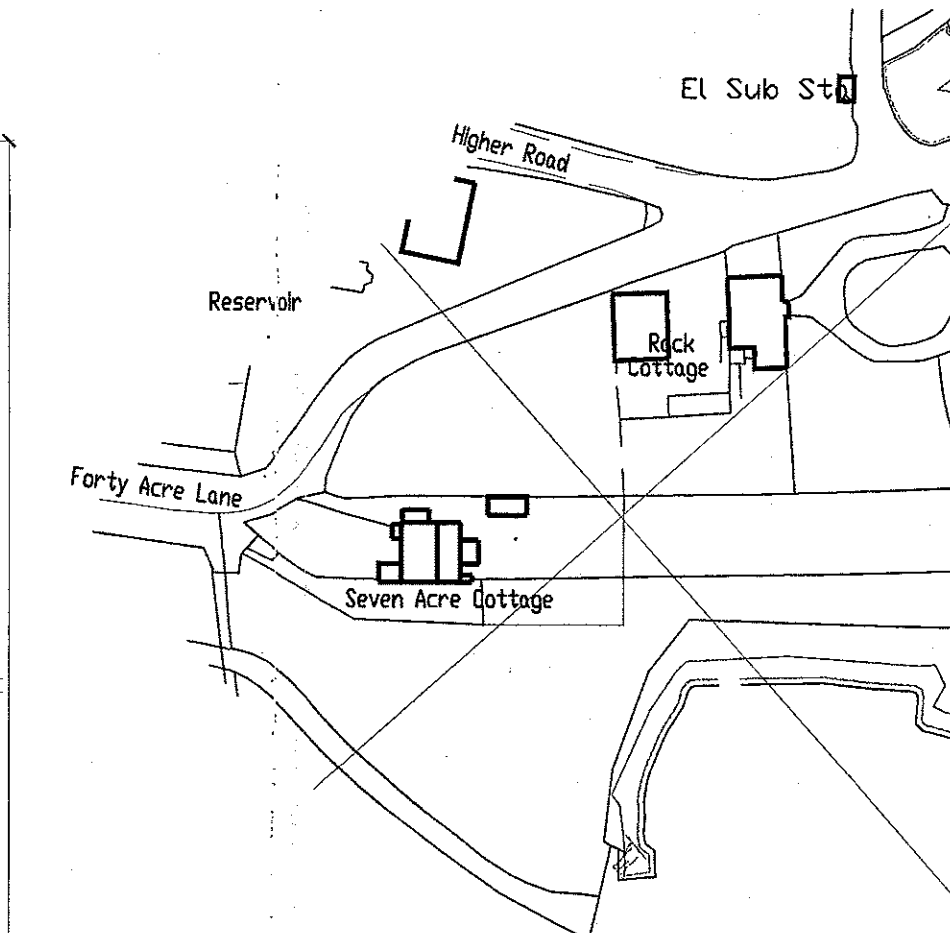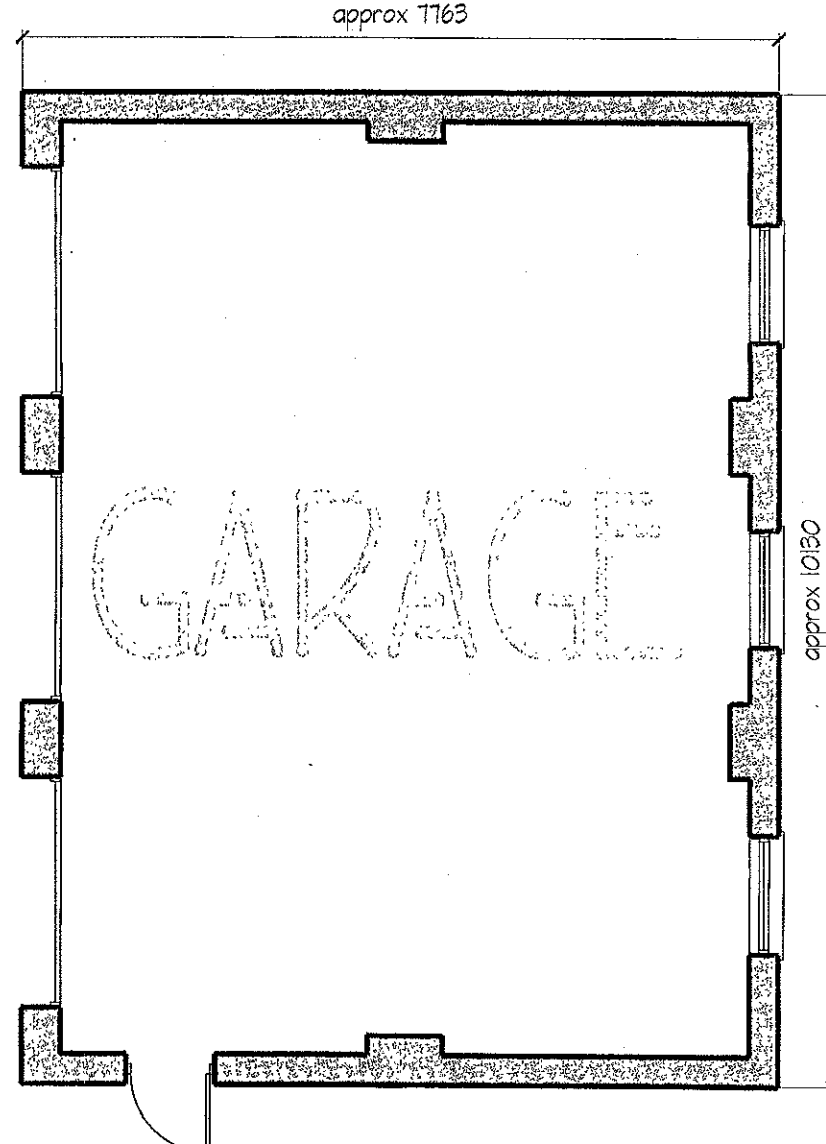

3 20130502 P

1:75
 REPLACEMENT DWELLING

SEVEN ACRE COTTAGE
 FORTY ACRE LANE
 LONGRIDGE

KARL ZALDATY
 BA(Hons) DipArchDist RIBA
 HATHERAGE BARN
 MOORSIDE LANE
 WOODPLUMPTON
 PRESTON
 PR4 0TB
 01772 691712

