
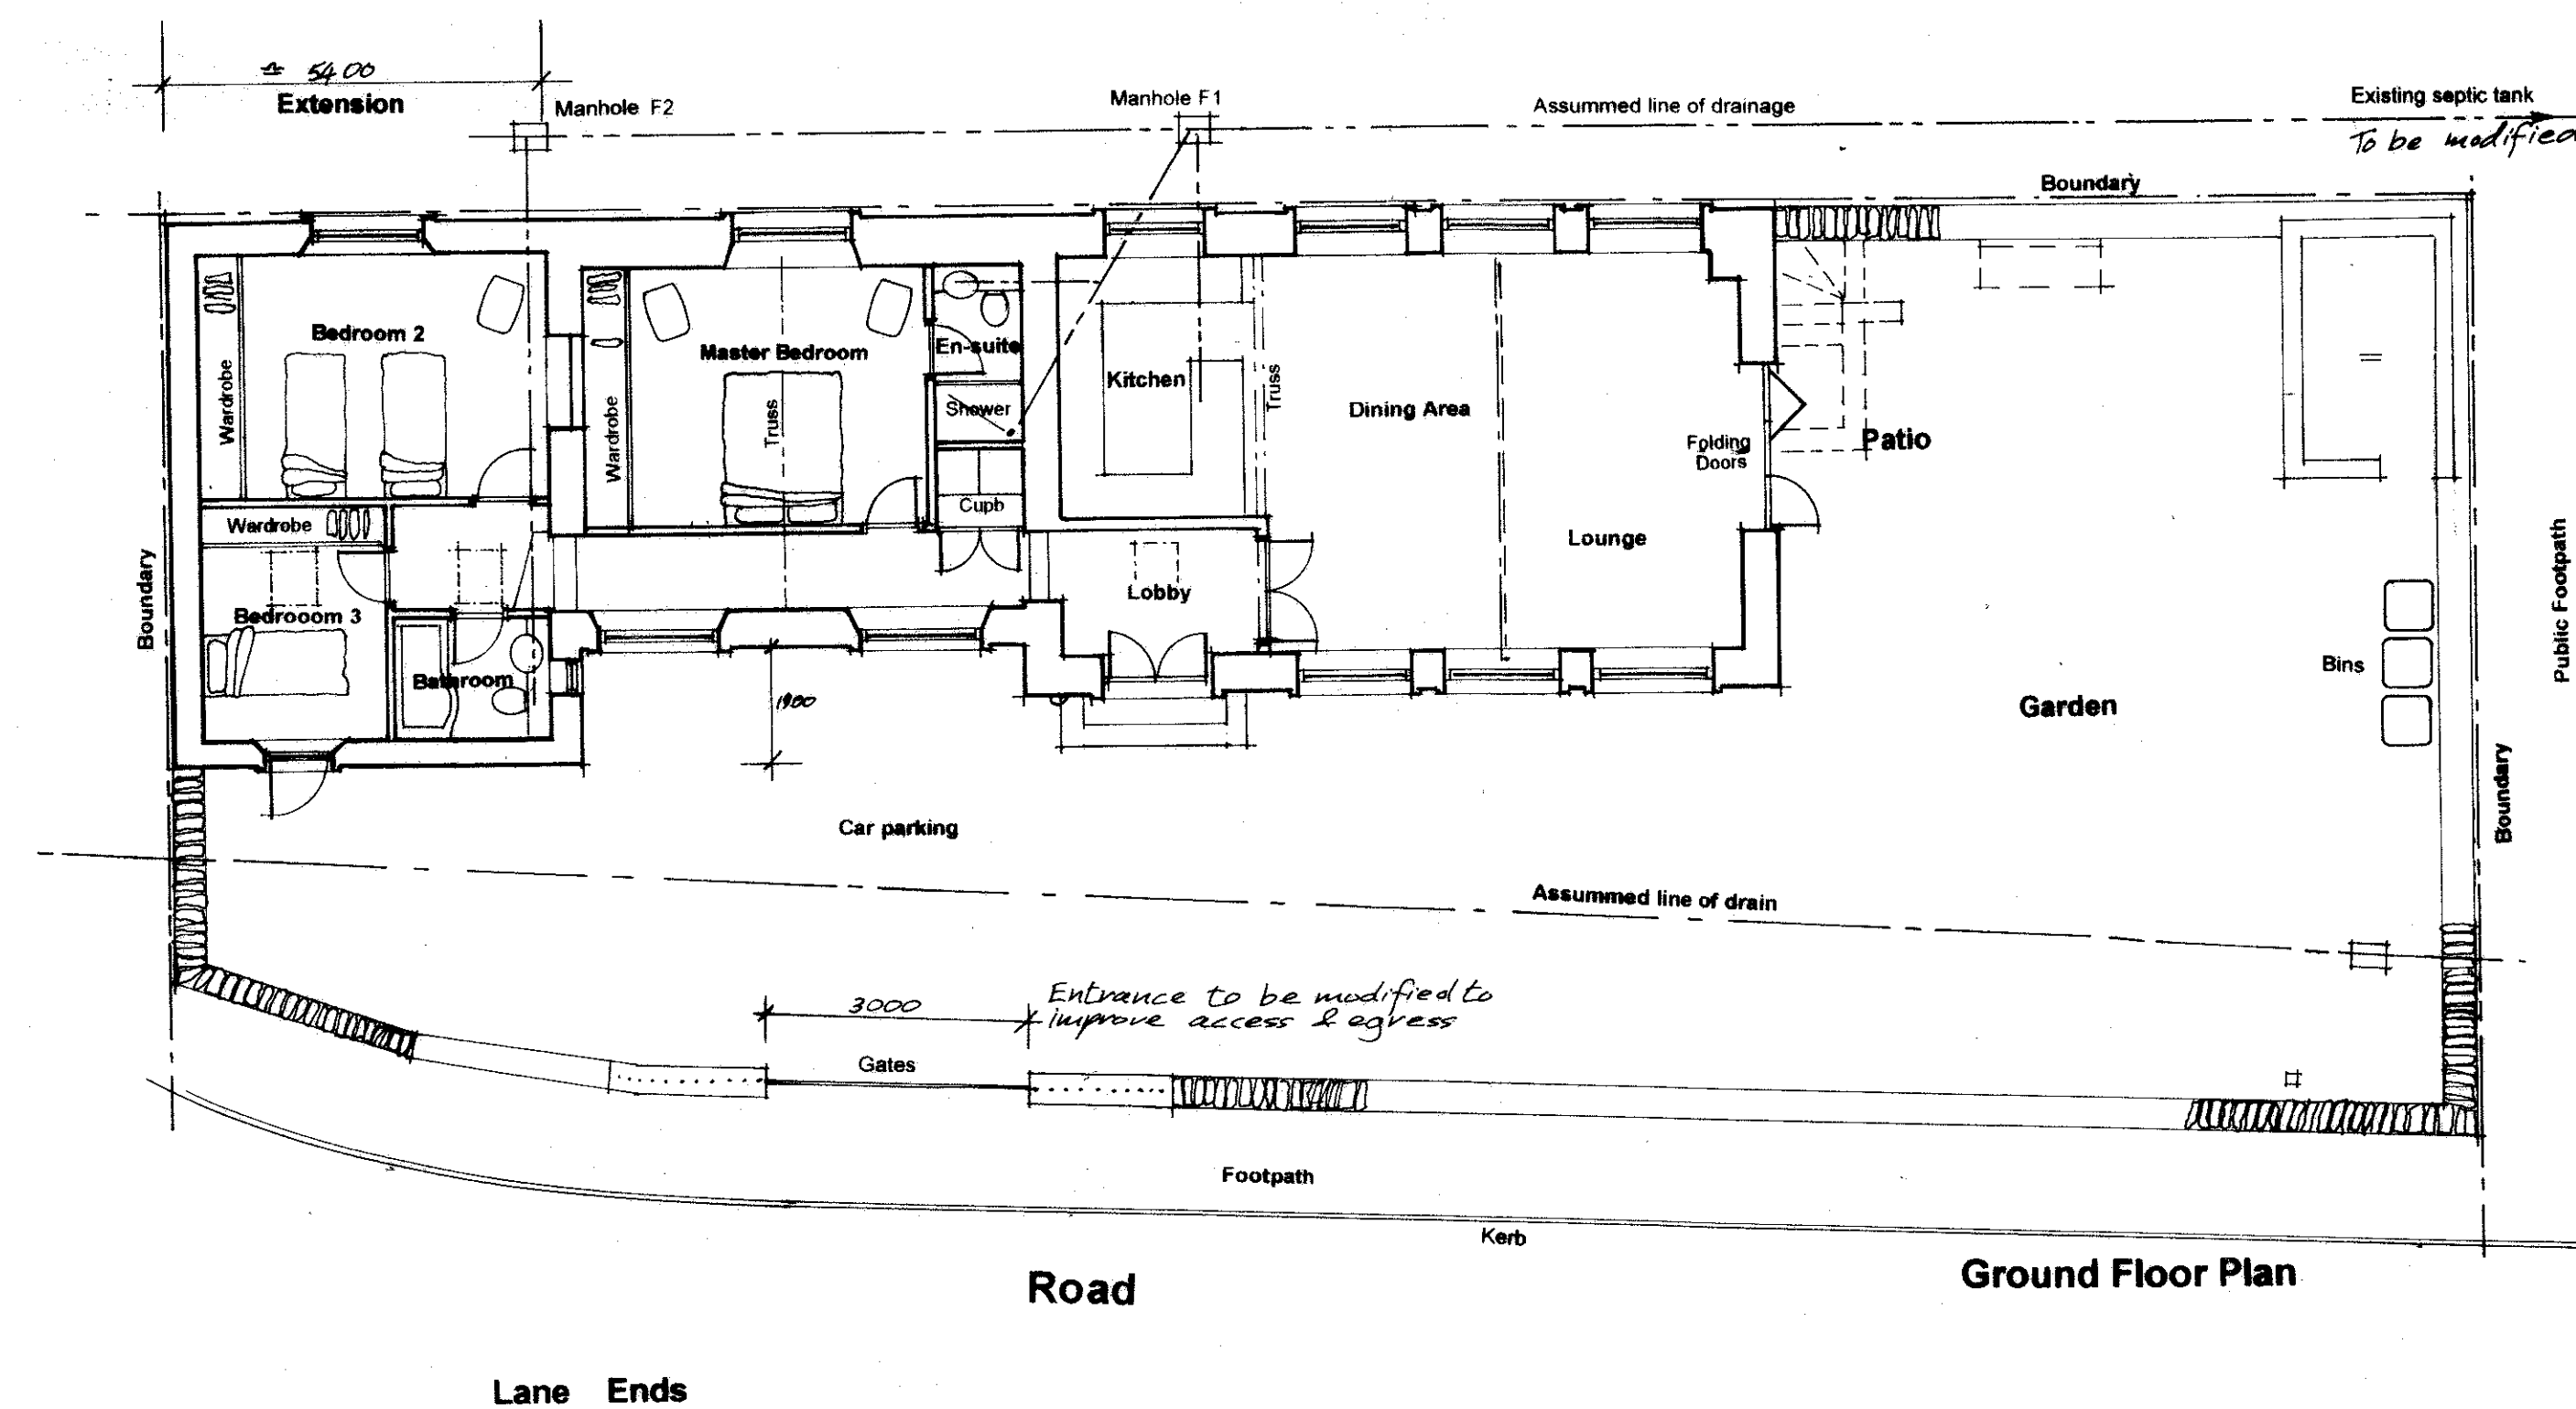


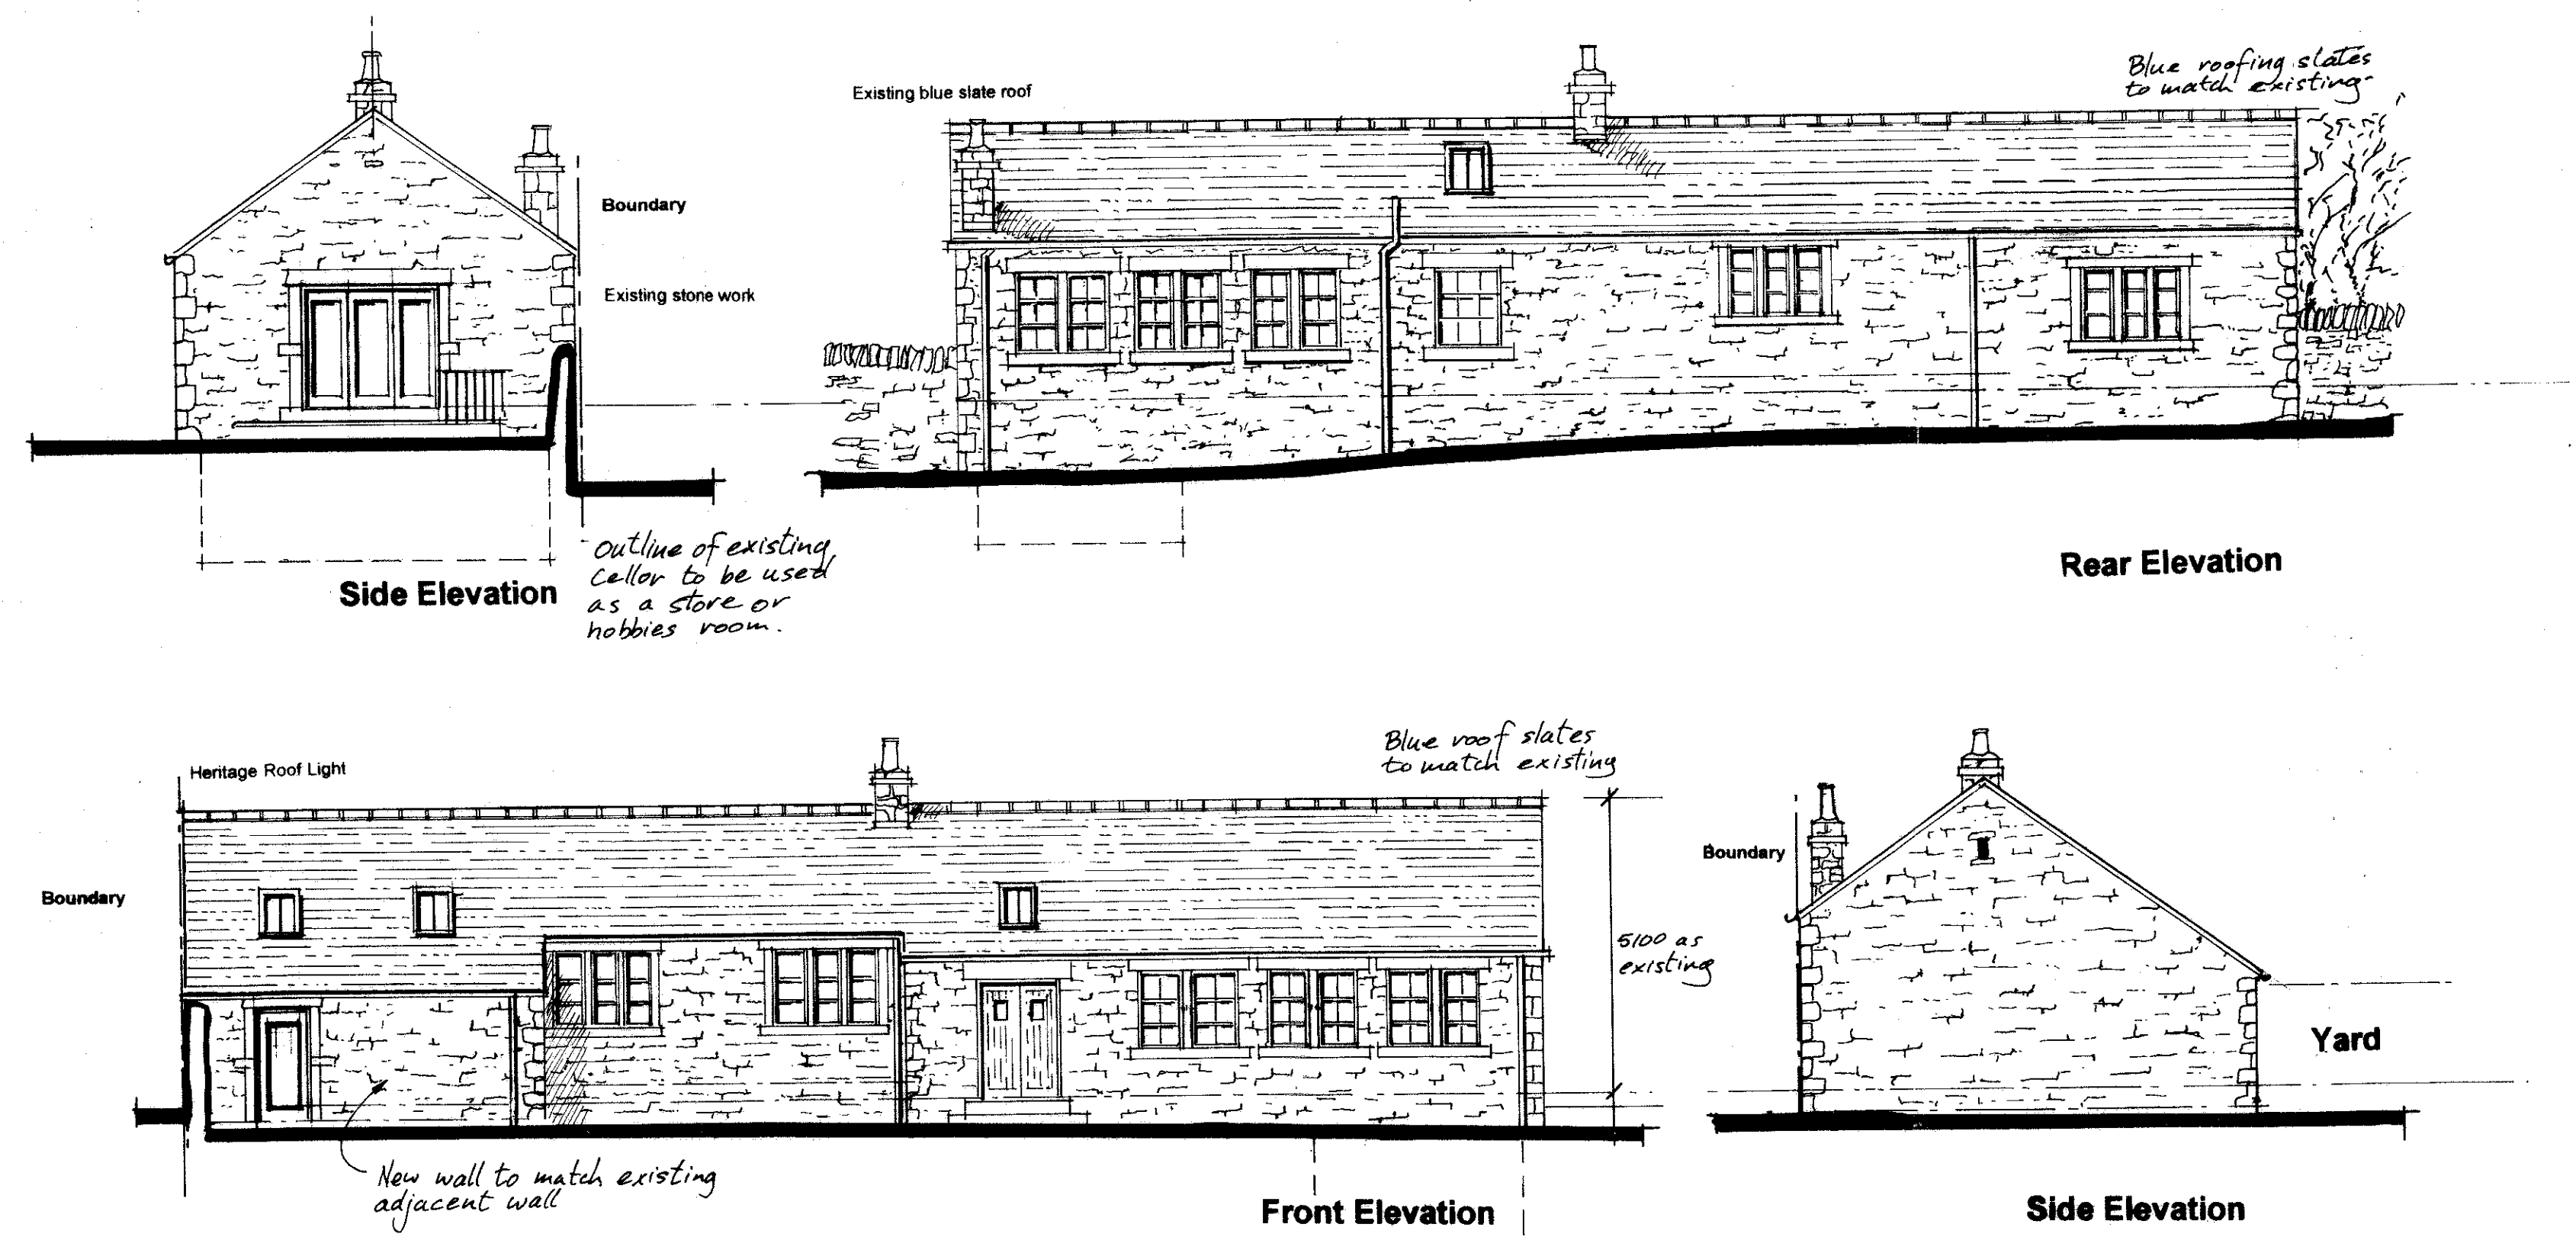

320130503P

Jeff Marshall & Associates Architectural Designers and Surveyors, Swindlehurst Barn, Back Lane, Grindleton, Nr. Clitheroe, Lancs. BB7 4RW Tel. 01200 440157	
Project Proposed Old School conversion to dwelling at Lane Ends	
Client Grindleton Consolidated Charities	
Title Scheme III	Org N° 210/3/3 Rev
Scale 1:100	Date May 13 Drawn JMV