


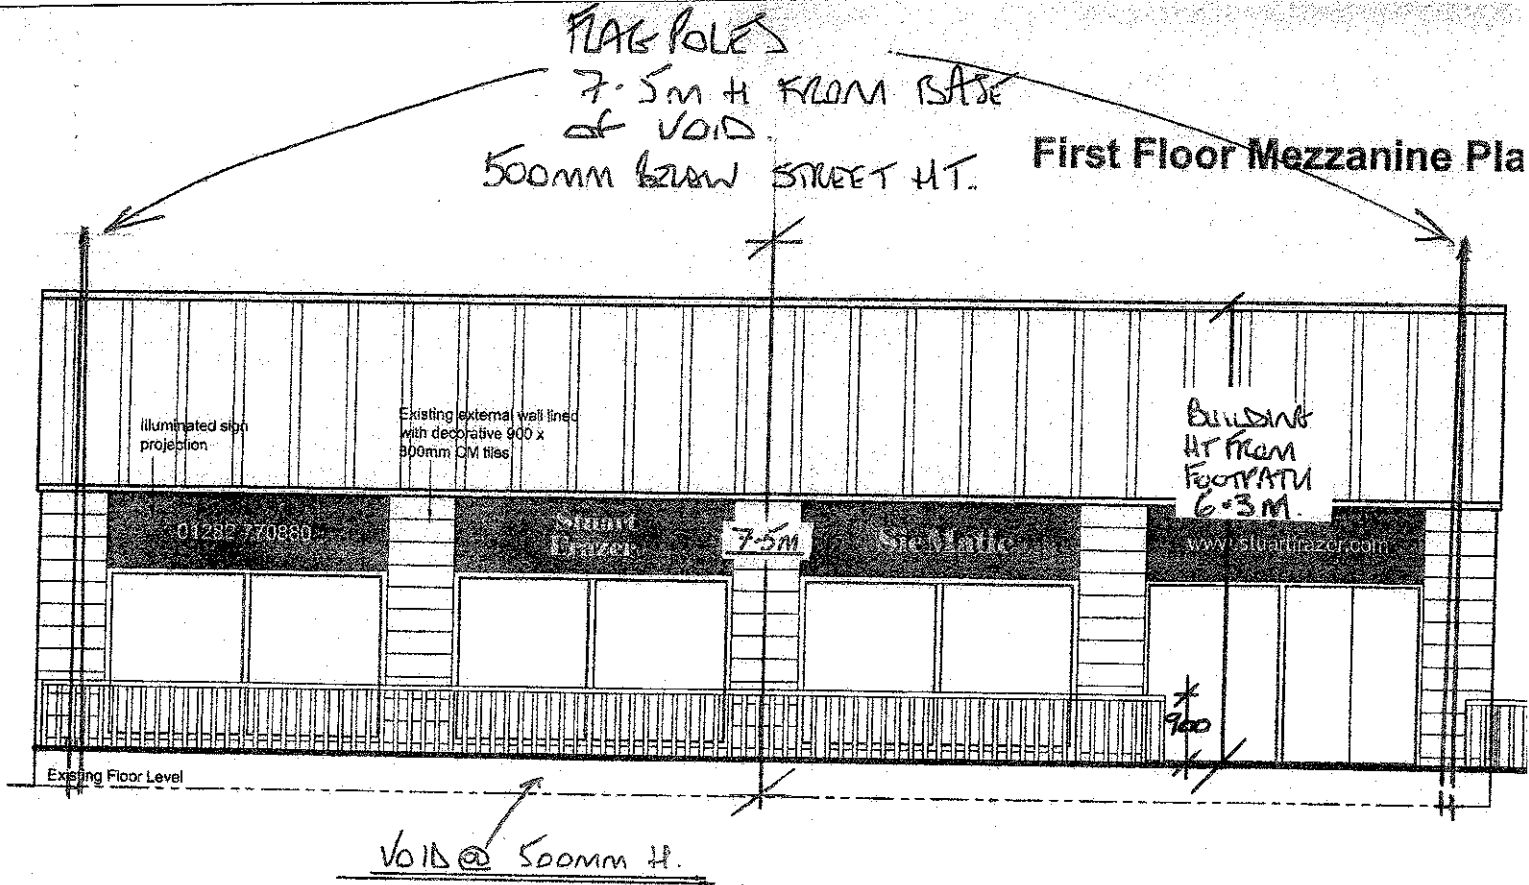

North Elevation - 1:100

POLYESTER FLAGS TO BE
 FITTED & FIXED IN ROOMS.
 AS MENTIONED ON THE
 APPLICATION.