


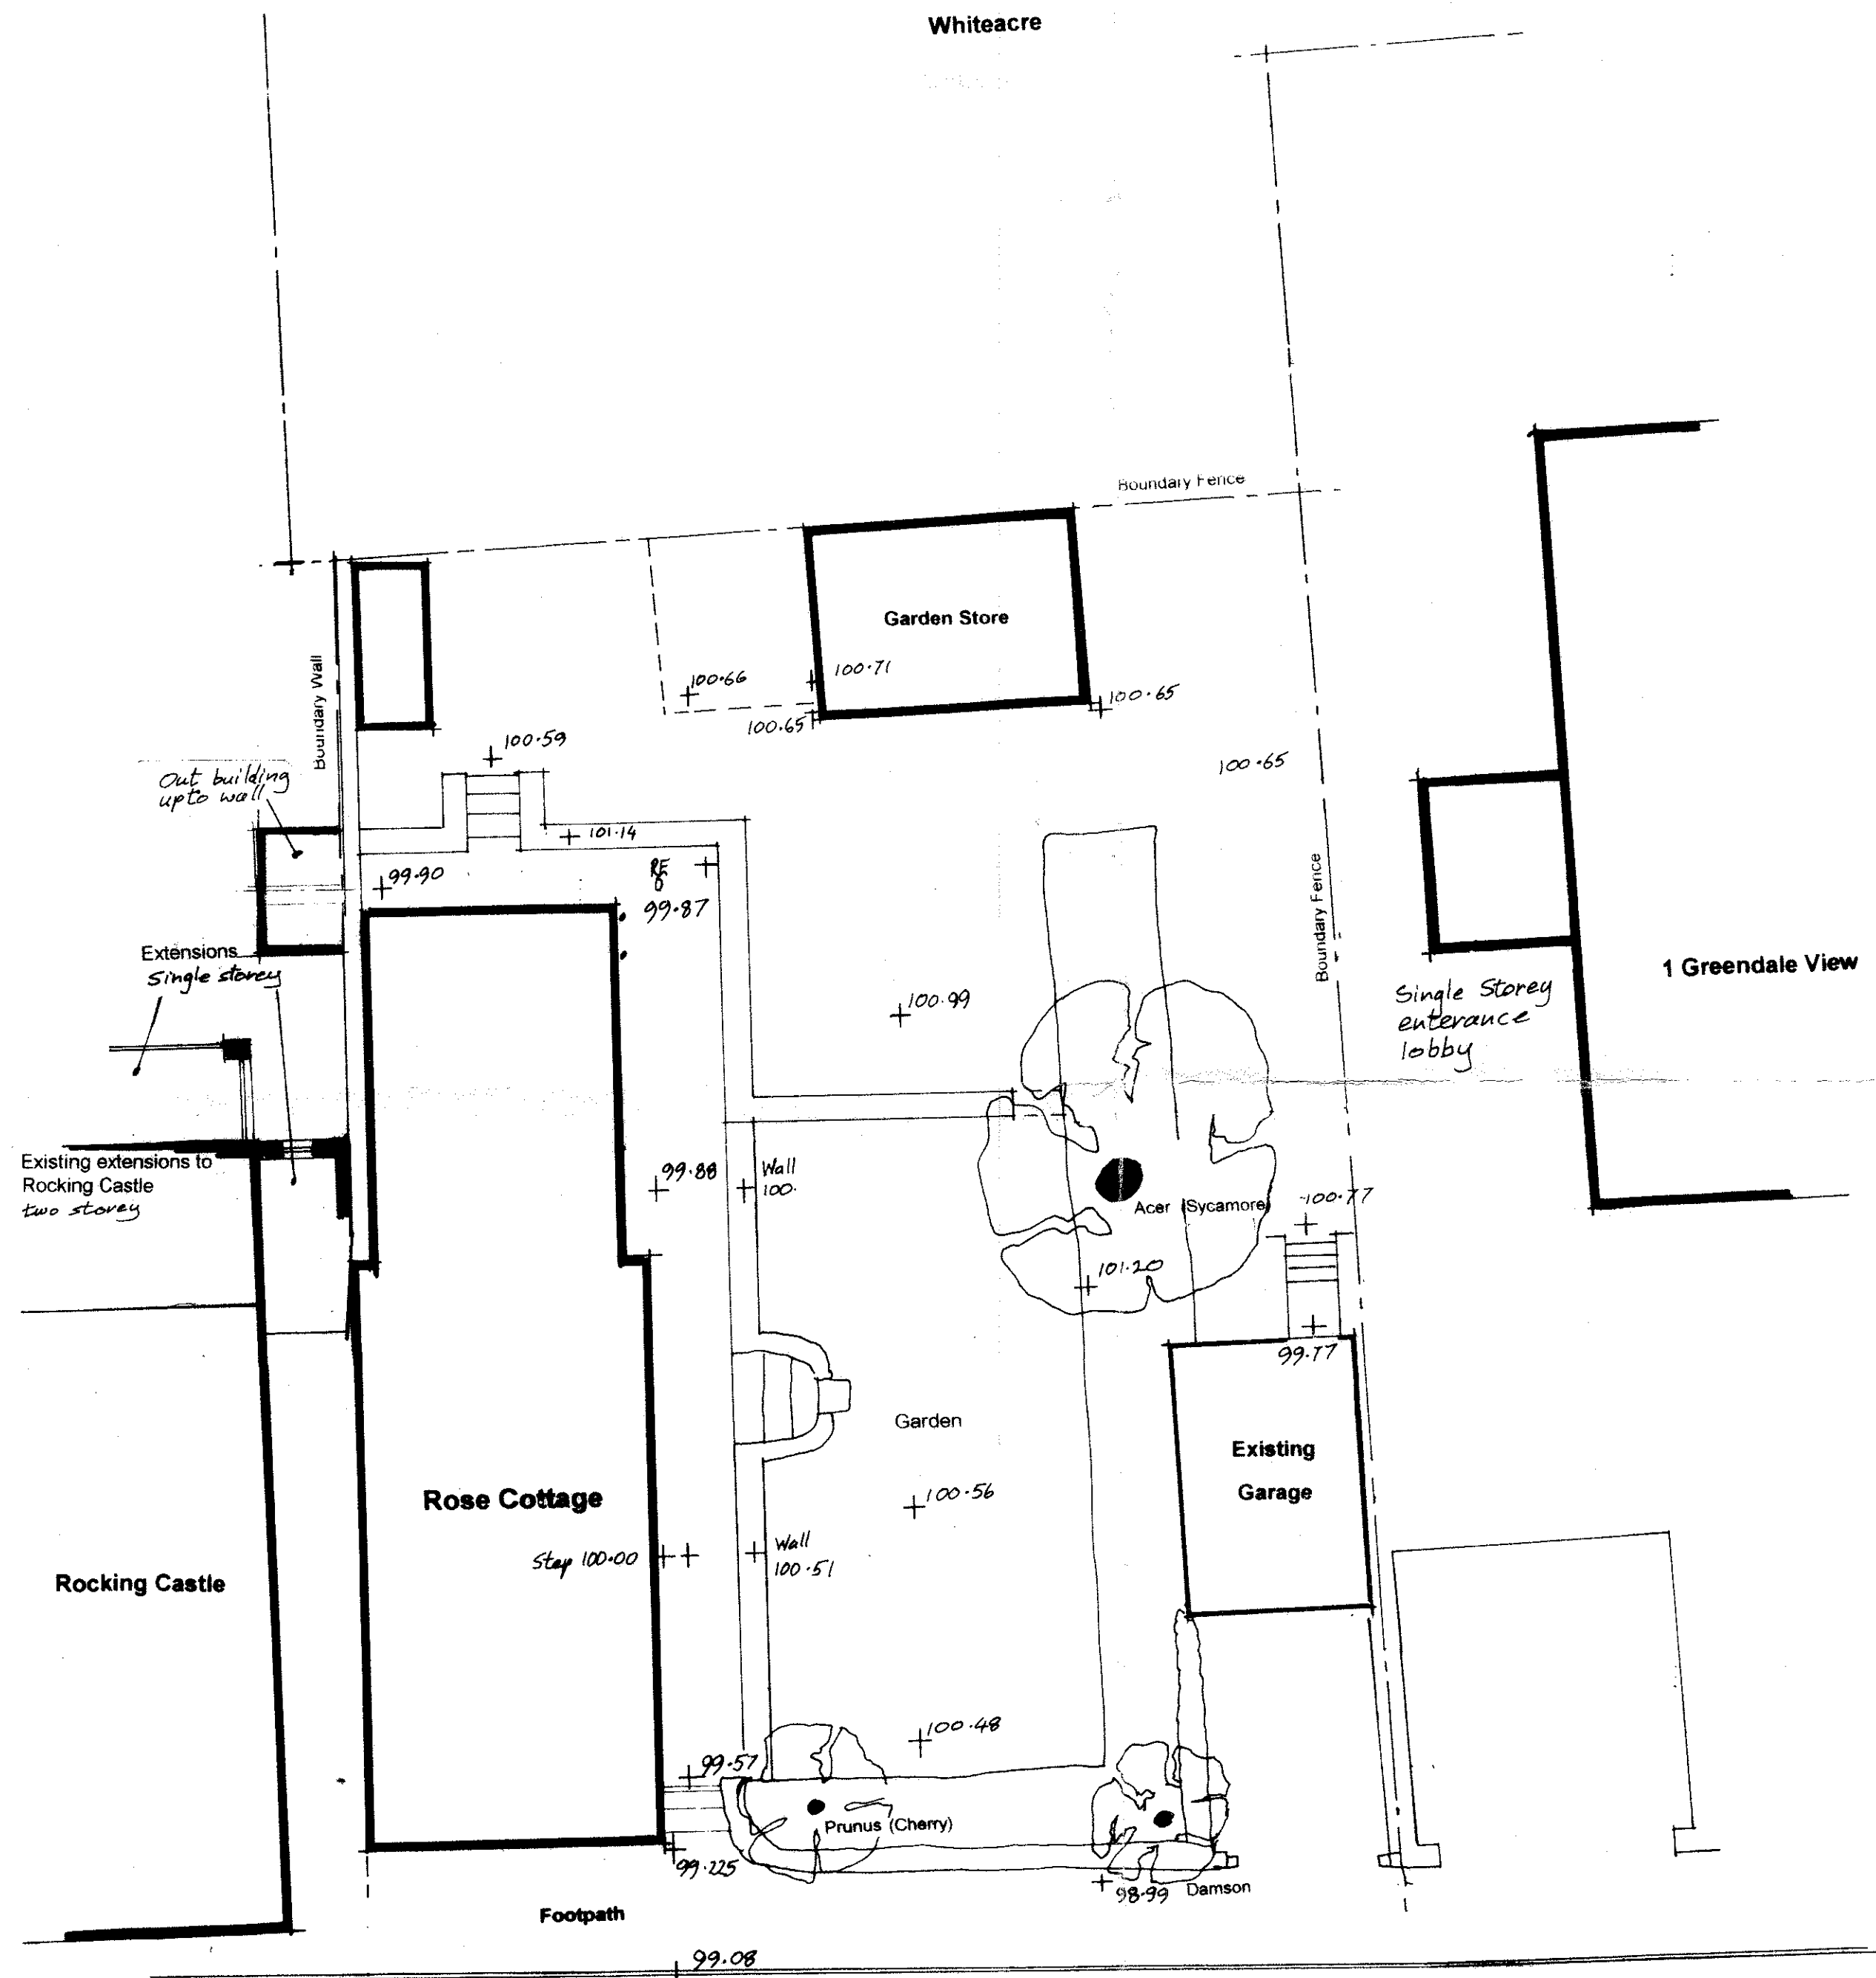

Main Street

Existing Site Layout

320130534P

Jeff Marshall & Associates
Architectural Designers and Surveyors,
Swindlehurst Barn, Back Lane, Grindleton,
Nr. Clitheroe, Lancs. BB7 4RW.
Tel. 01200 440157


Project **Proposed first floor extension, demolition of garage & provision of parking and turning area**

Client **Mr & Mrs N. Blevins
(Rose Cottage, Main St. Grindleton)**

Title **Existing Site Layout**

Drg N°
101/4/1
Rev.

Scale **1:100** Date **20/4/11** Drn *[Signature]*

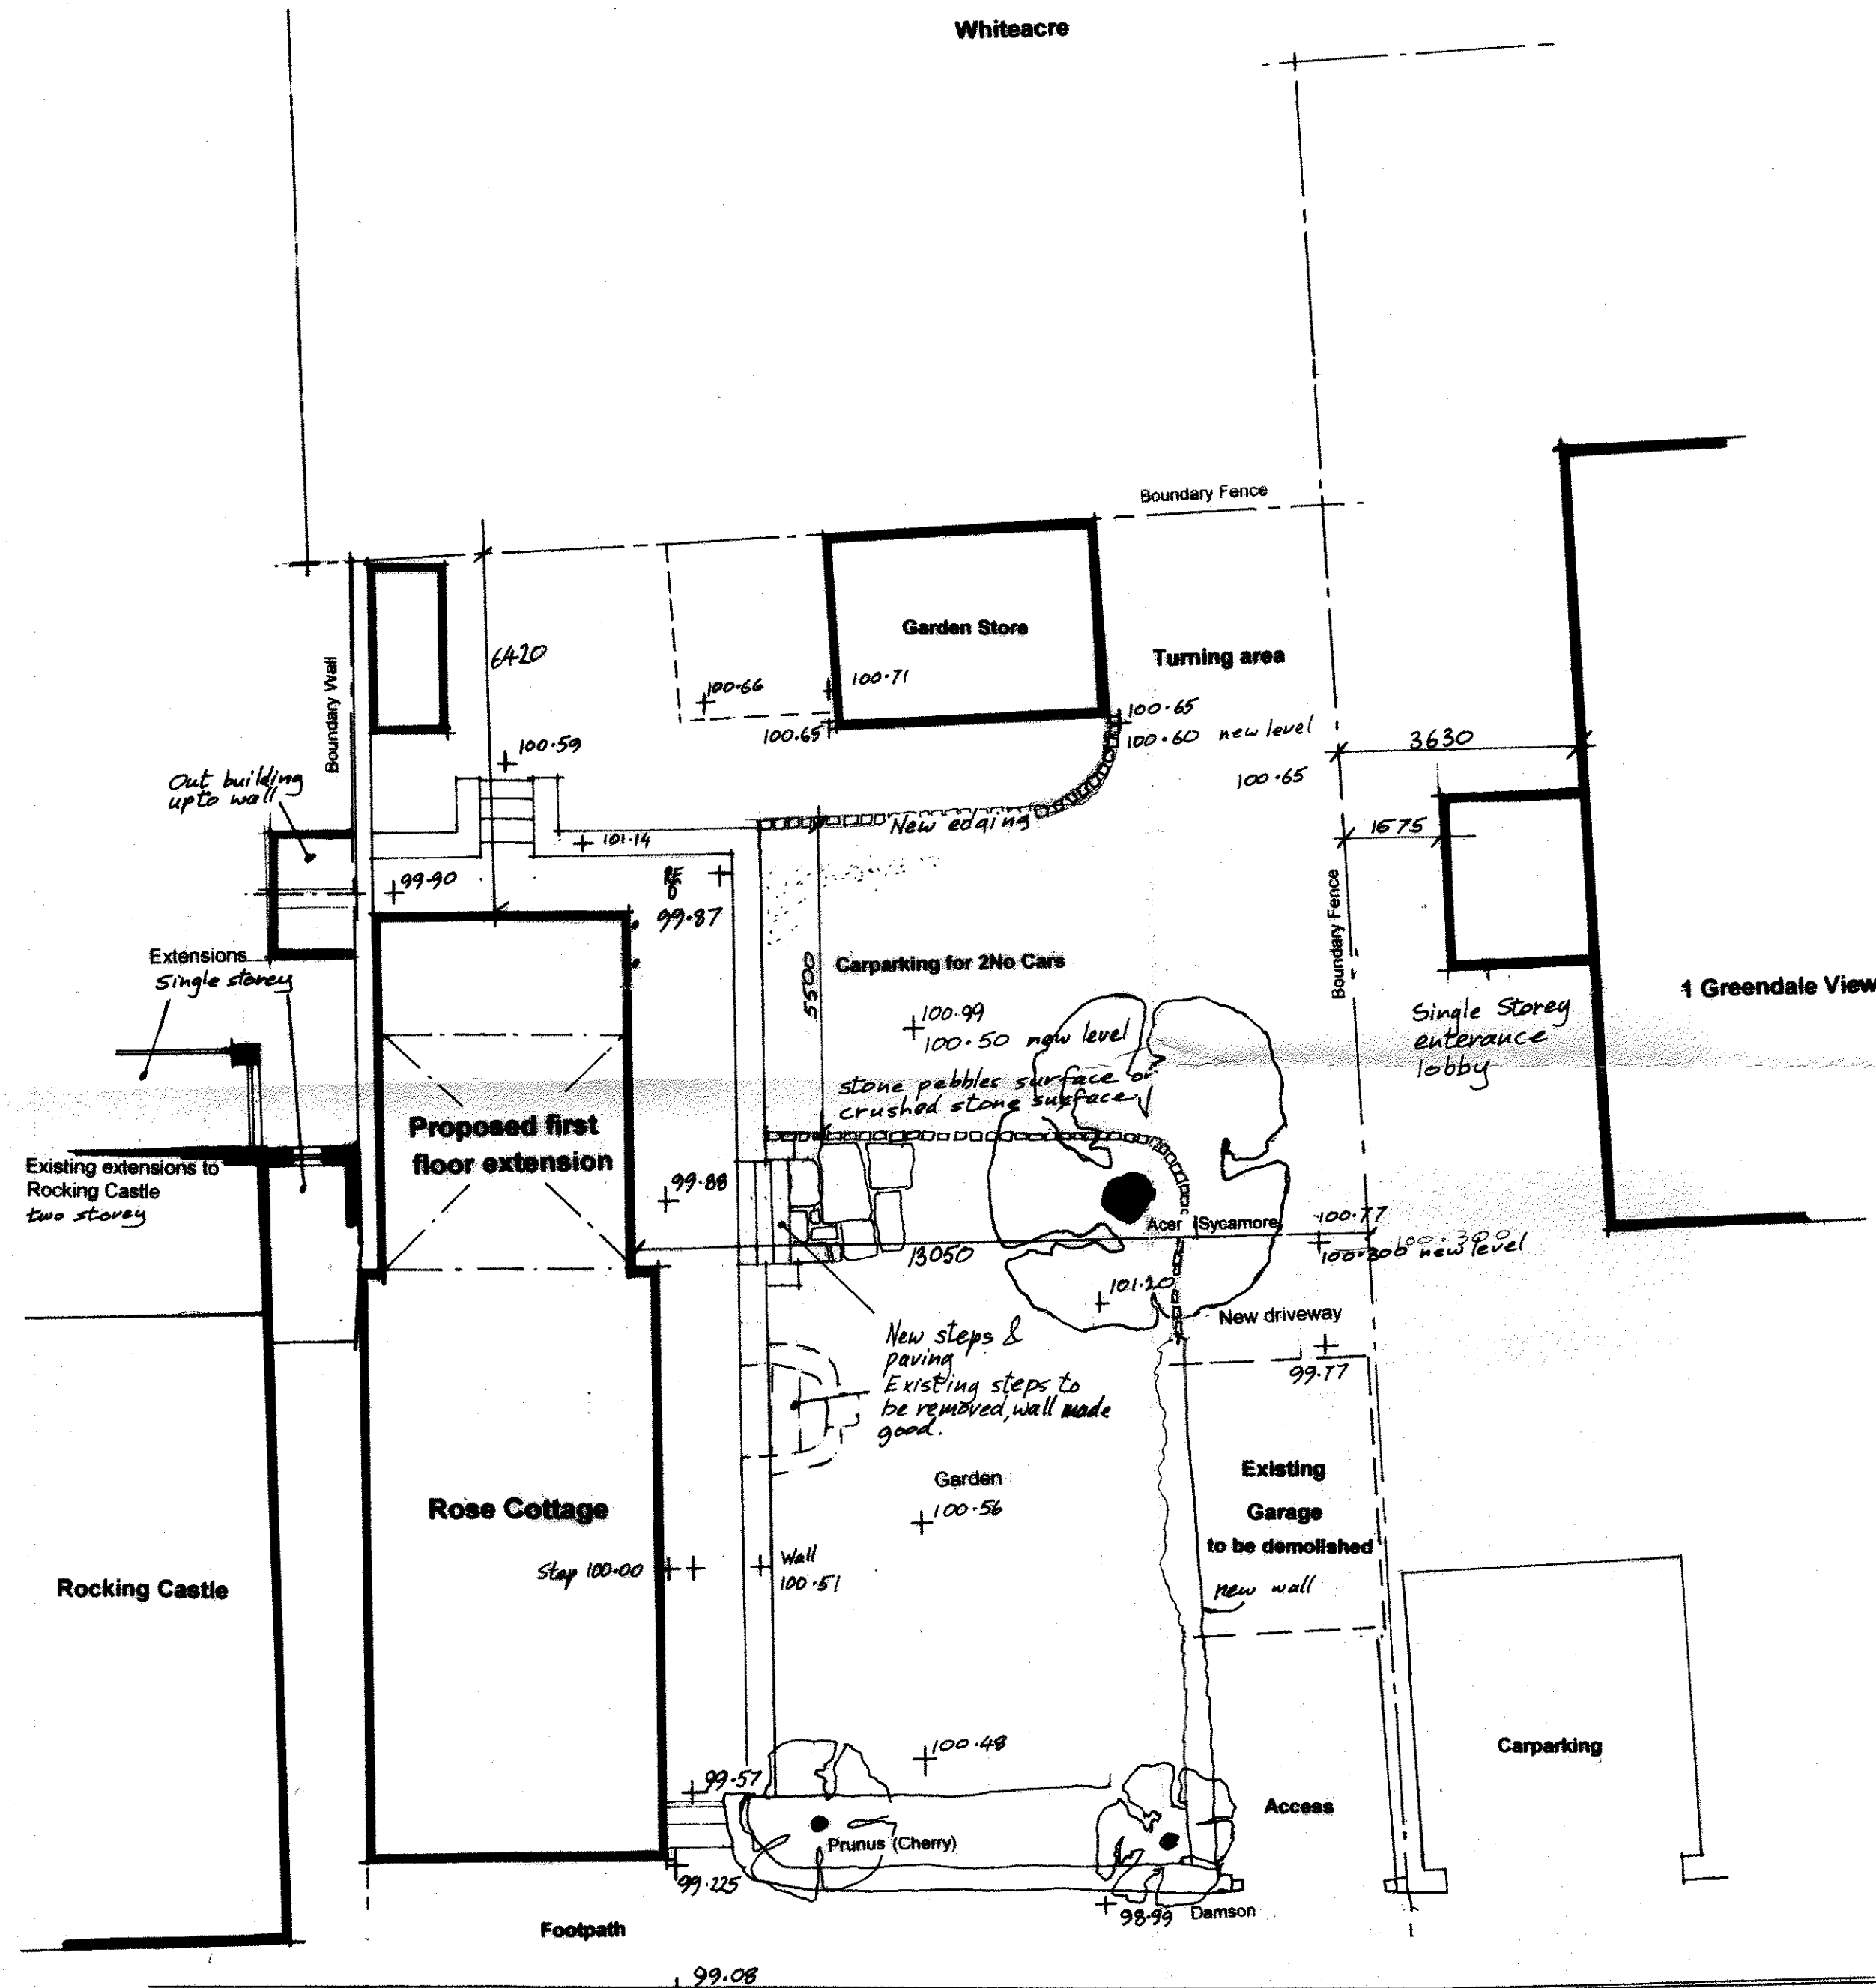

320130534P

A dimensions to boundary added 7/6/13

Jeff Marshall & Associates
Architectural Designers and Surveyors,
Swindlehurst Barn, Back Lane, Grindleton,
Nr. Clitheroe, Lancs. BB7 4RW
Tel. 01200 440157




Project Proposed first floor extension, demolition of garage & provision of parking and turning area

Client **Mr & Mrs N. Blevins**
(Rose Cottage, Main St. Grindleton)

Title **Proposed Site Layout**

Scale 1:100 Date 20/4/13 Drn *[Signature]*

Drg N°
101/4/3
Rev. **A**

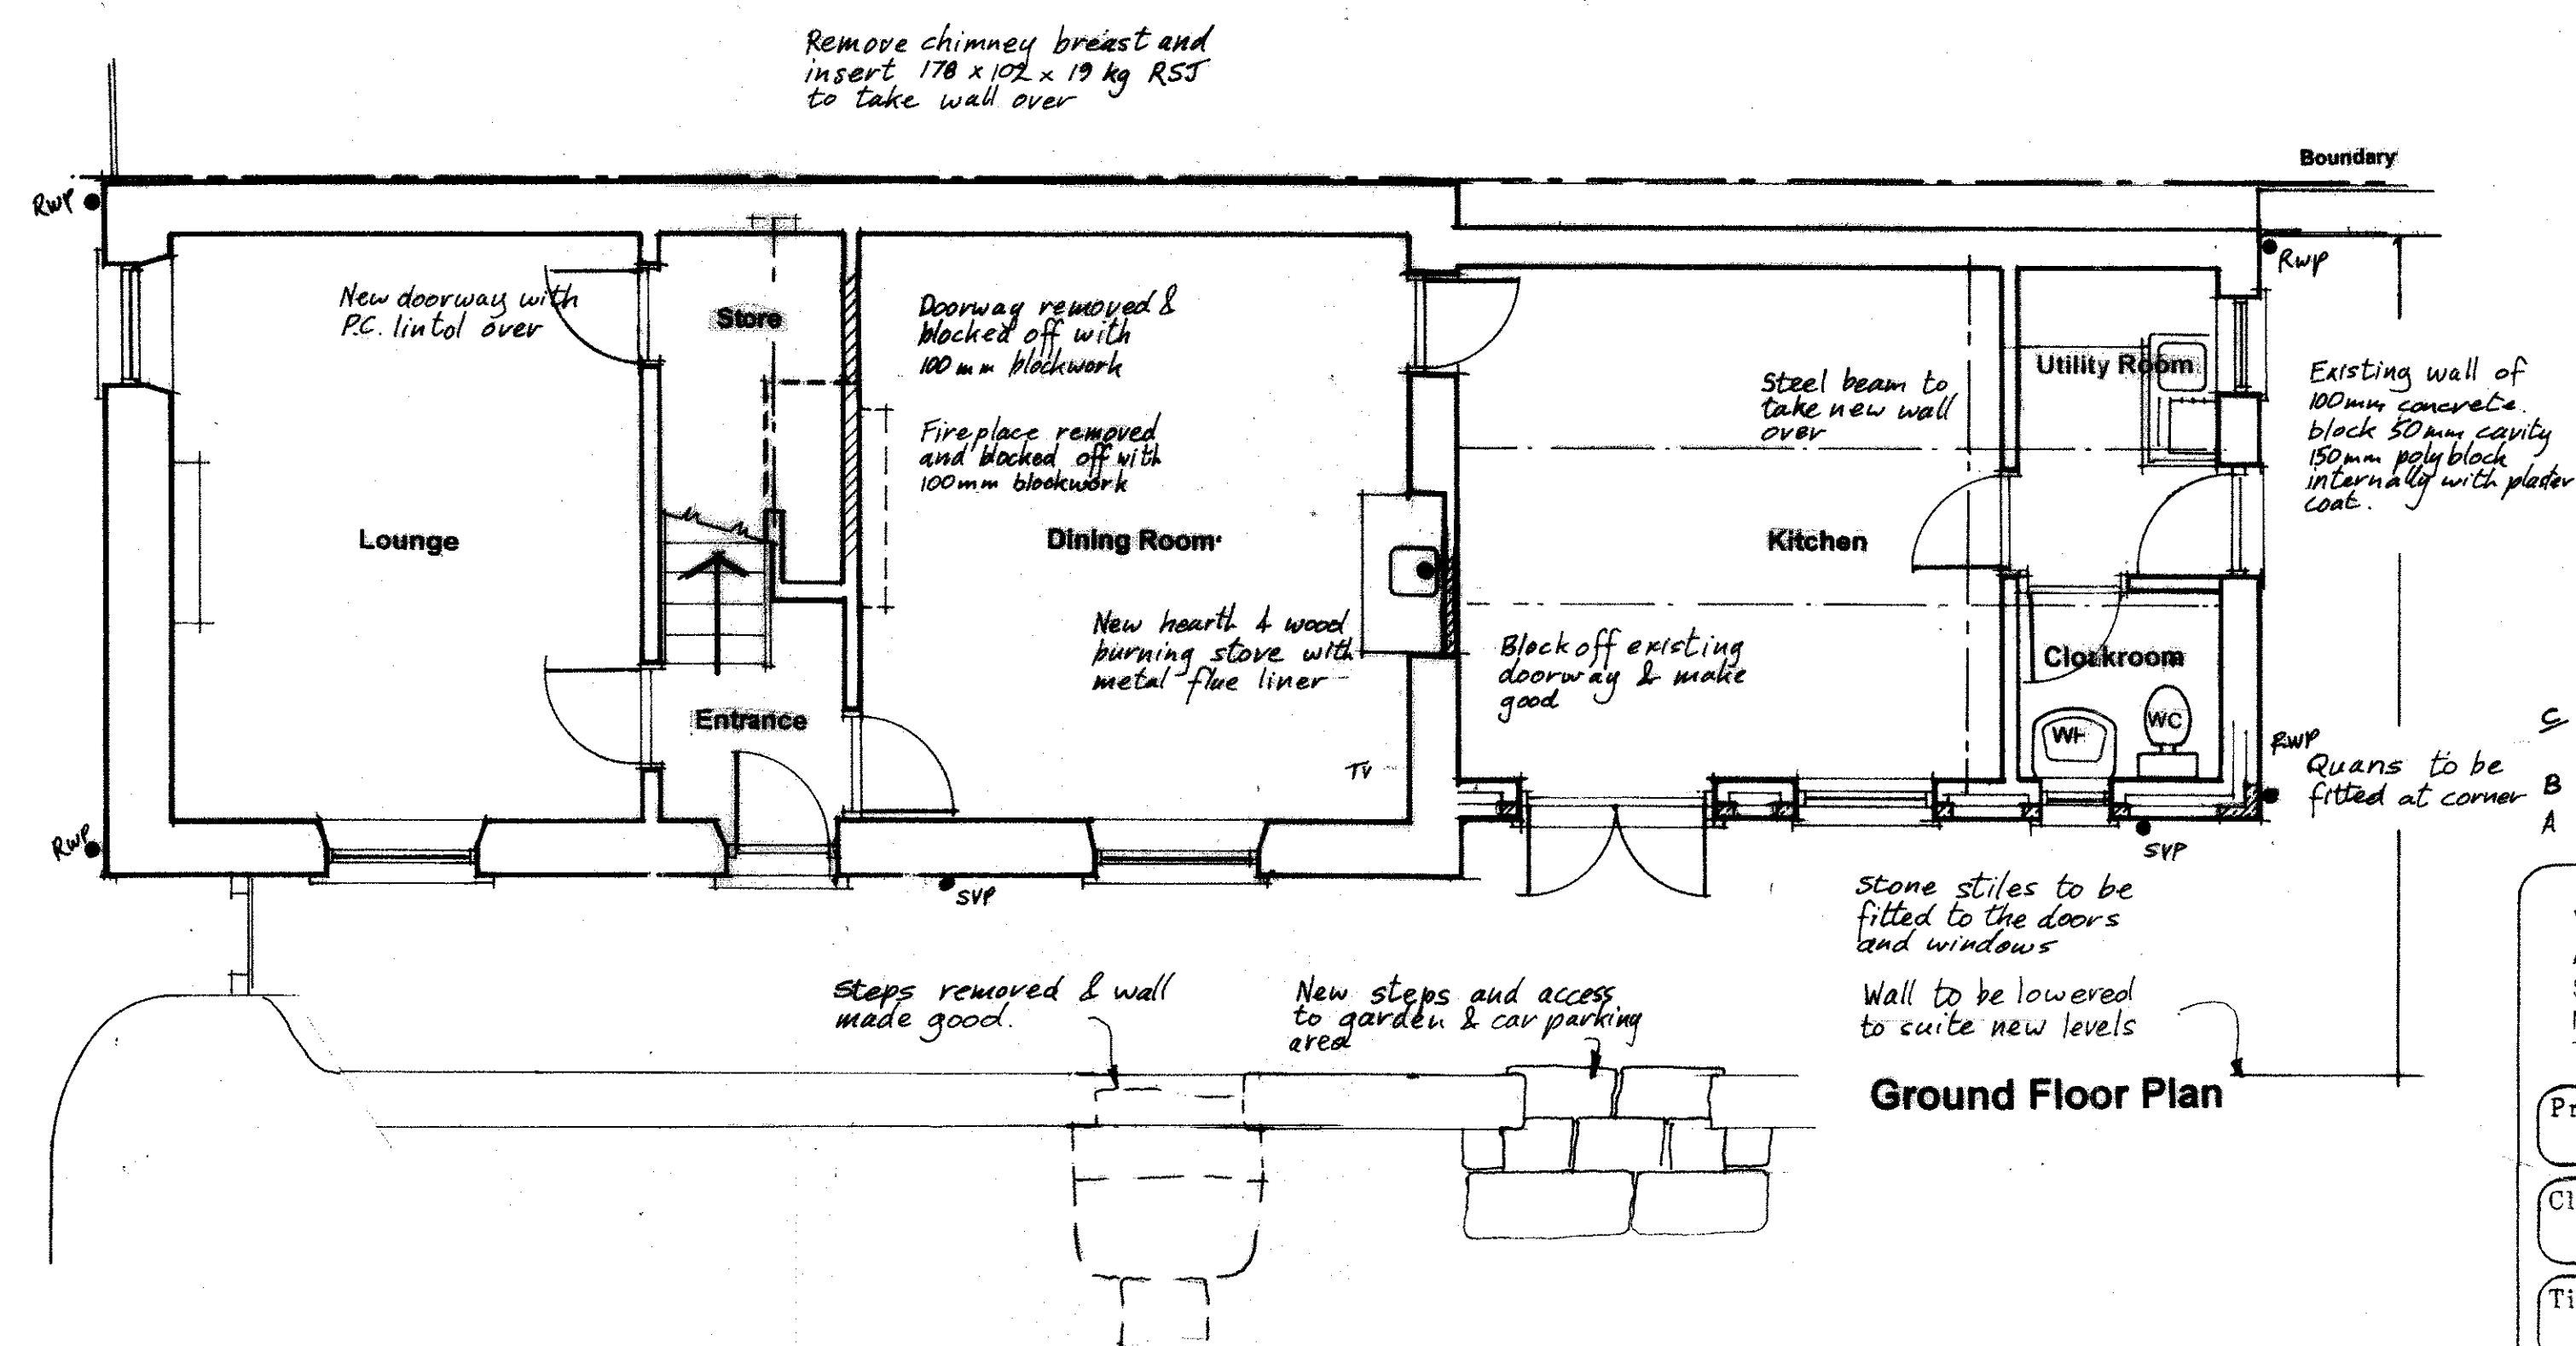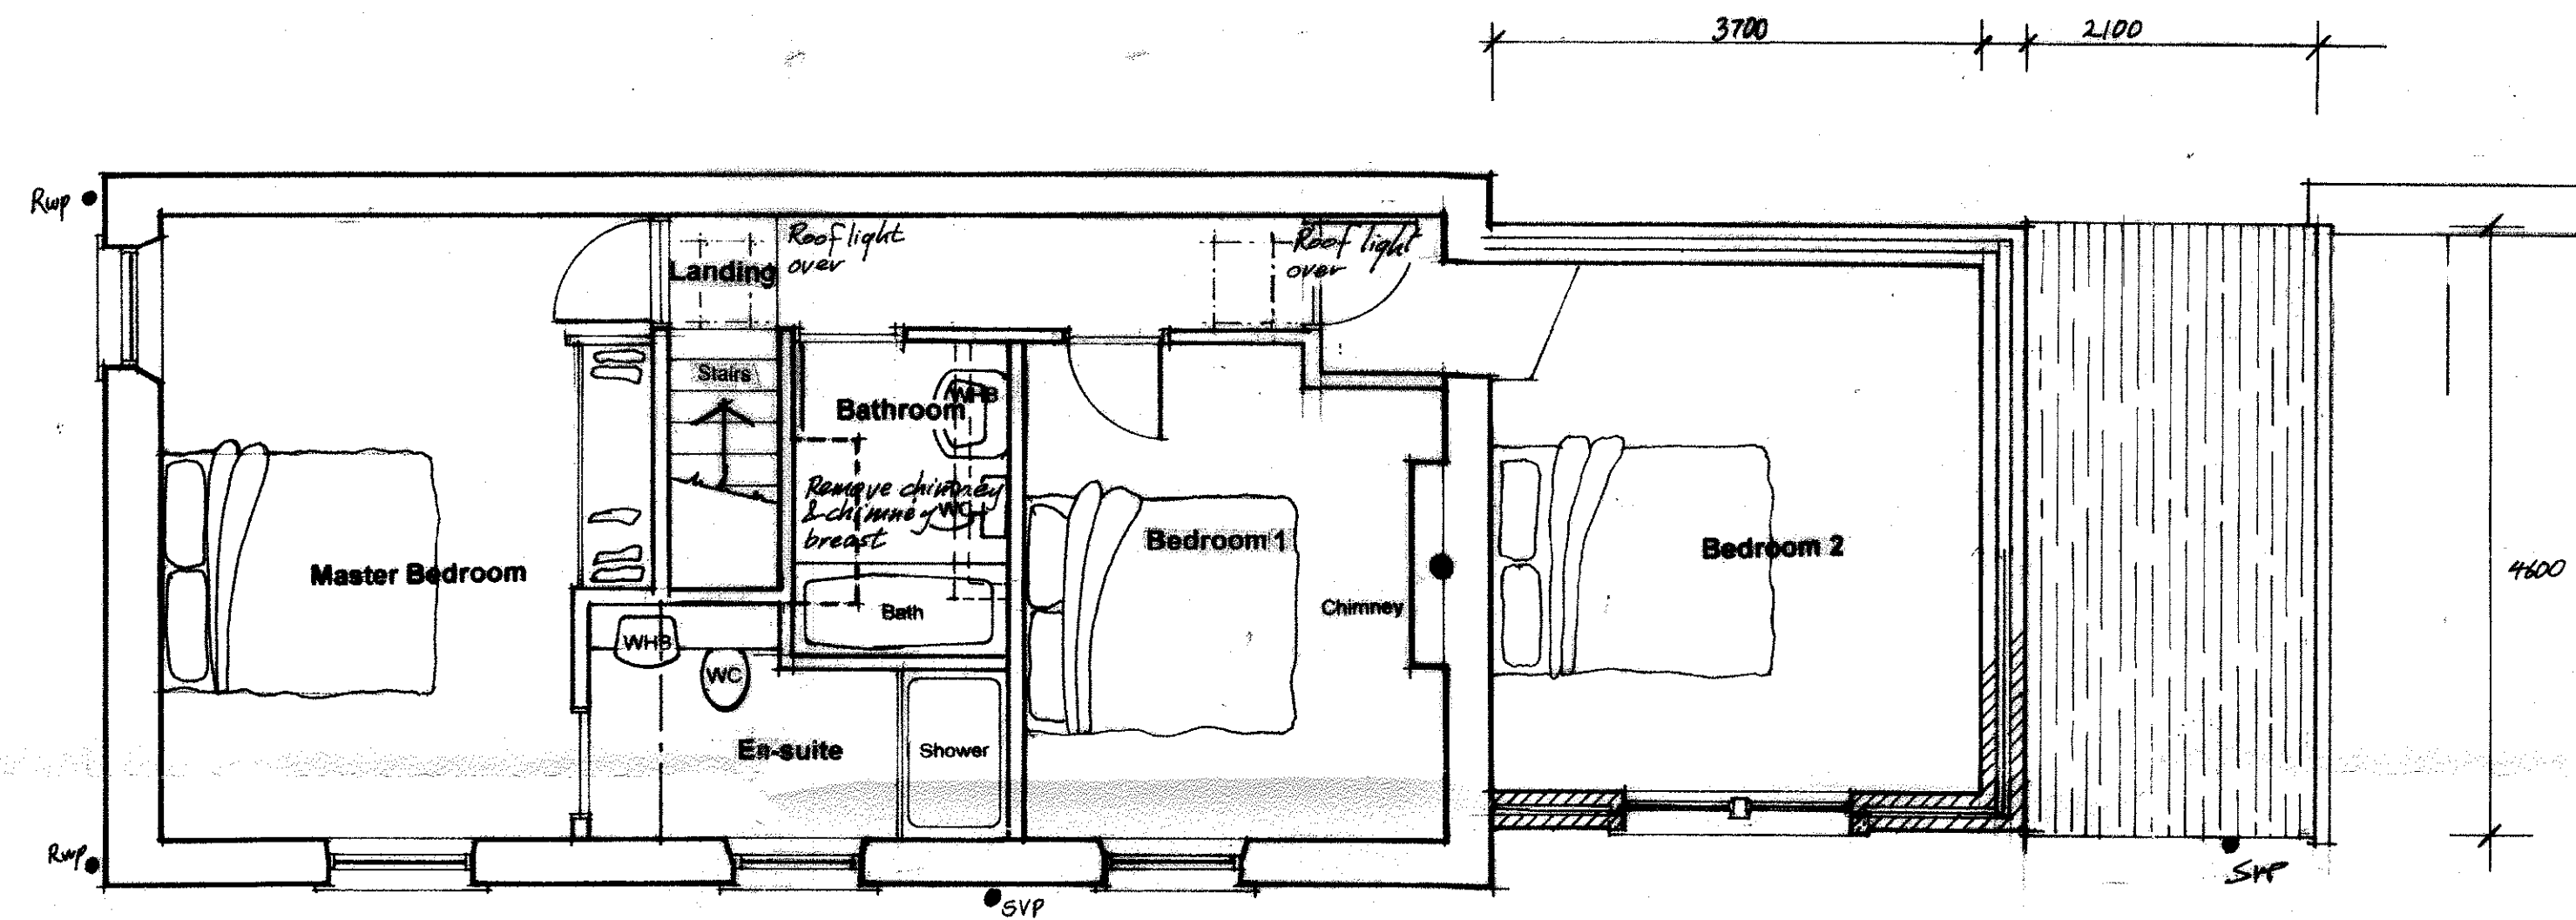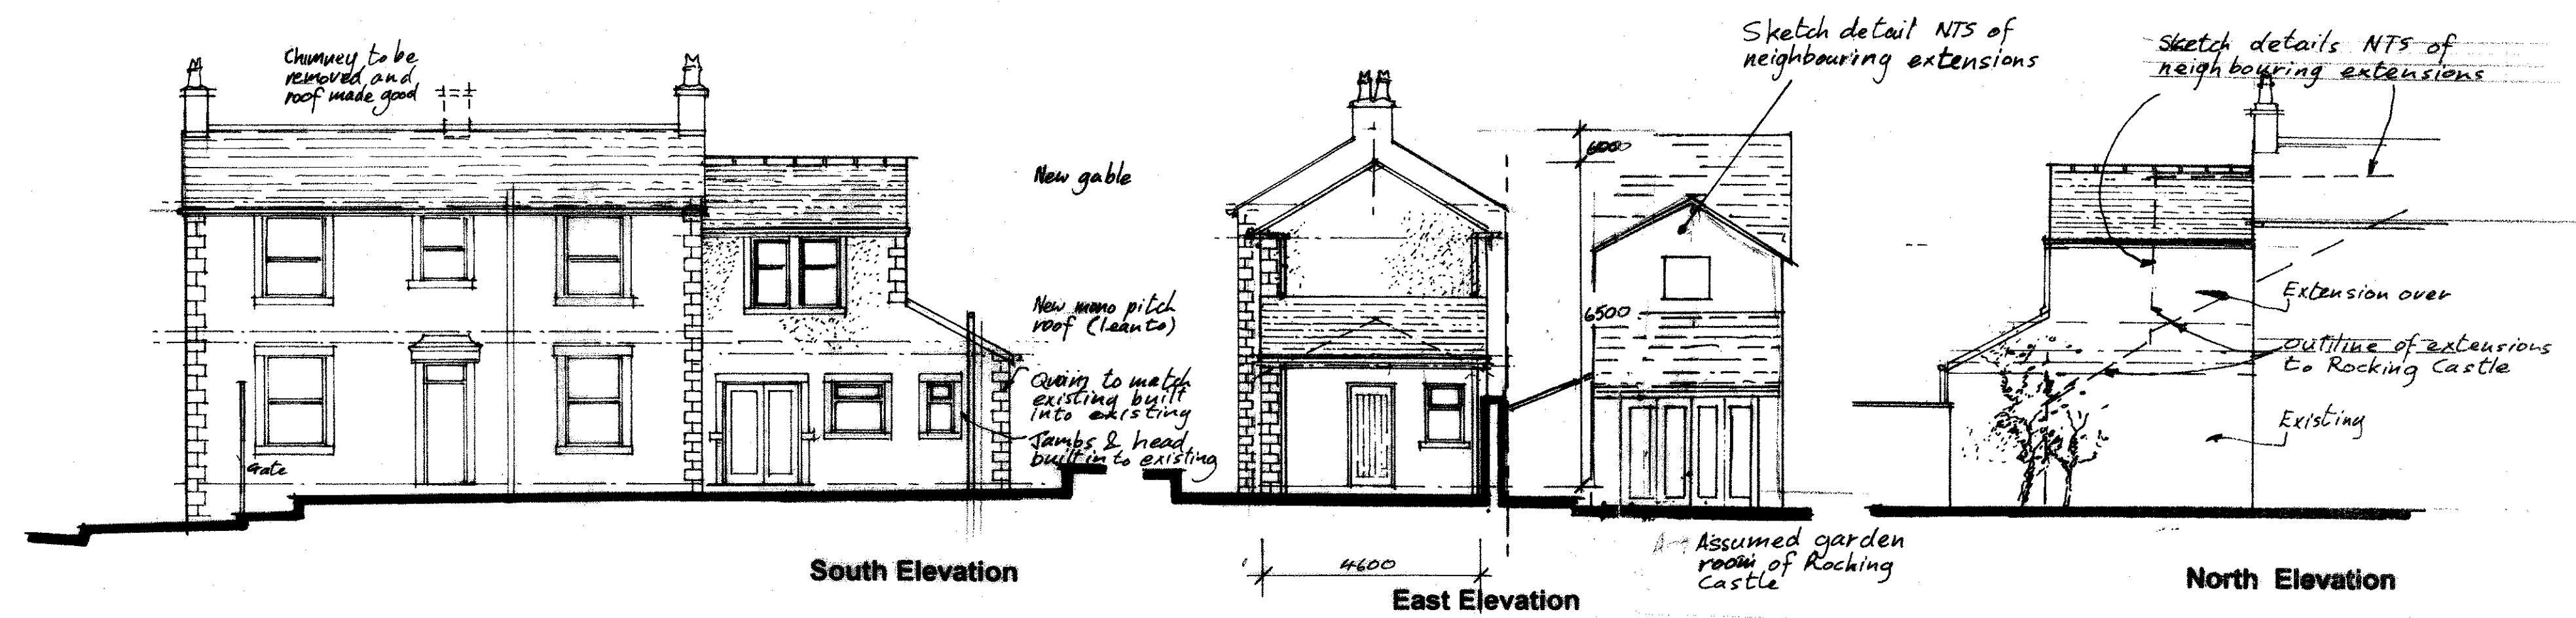

320130534P

S Requested by planning authority 7/6/15
 sketch details of neighbouring extension NTS
 B Reduction in size of extension 22/4/13
 A Modifications prior to planning 18/11/12

Jeff Marshall & Associates Architectural Designers and Surveyors, Swindlehurst Barn, Back Lane, Grindleton, Nr. Clitheroe, Lancs. BB7 4RW Tel. 01200 440157	
Project	First Floor Extension Rose Cottage Main St Grindleton
Client	Mr & Mrs N Blevin
Title	Scheme Drawing
Scale 1:50 1:100 Date 12.09.12	Deg No 101/4/4 Rev. C