
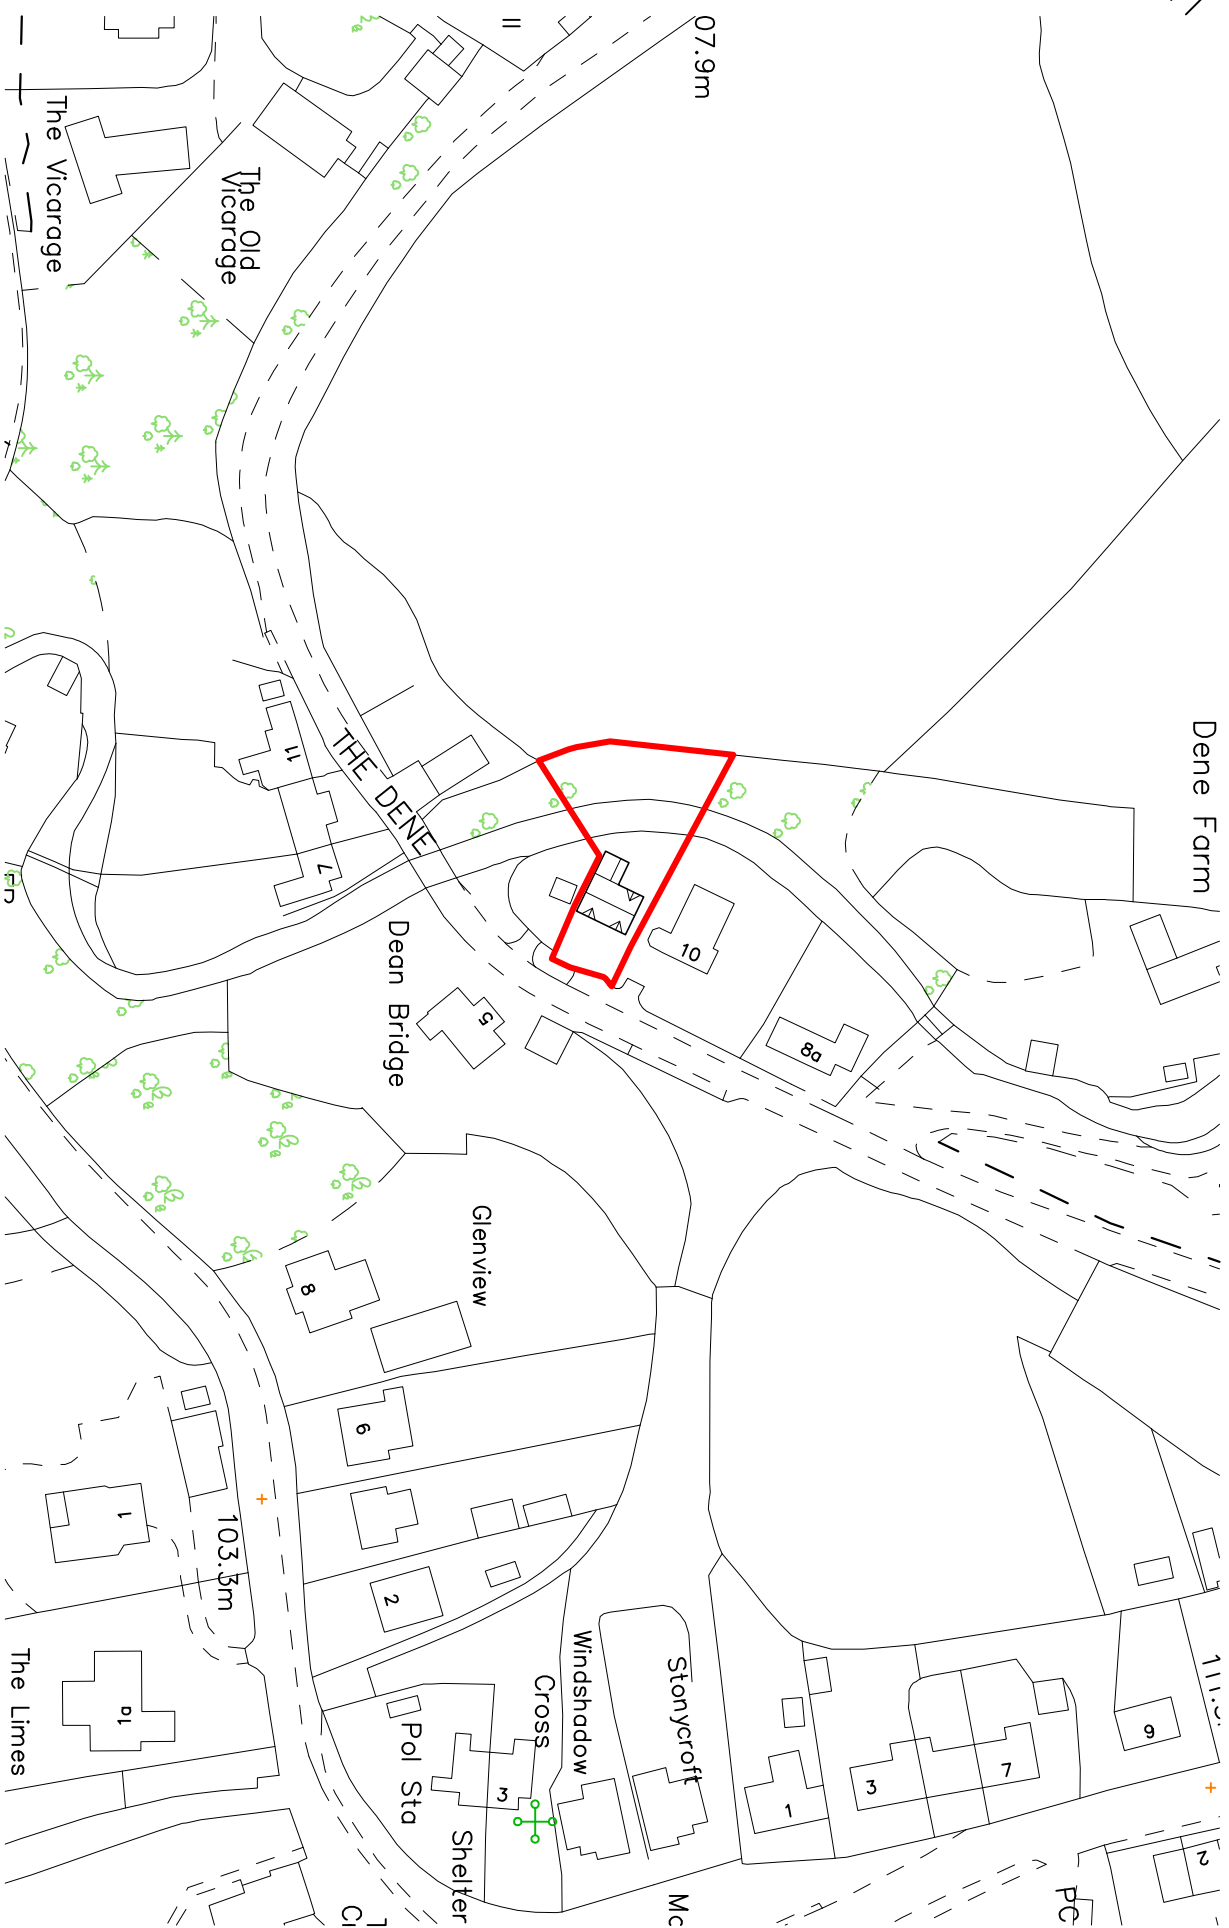


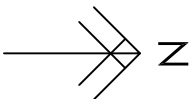

Location Plan 1:1250
Proposed Dwelling Adjacent to 10 The Dean, Hurst Green