



RIBBLE VALLEY
BOROUGH COUNCIL

Council Offices, Church Walk, Clitheroe, Lancashire. BB7 2RA Tel: 01200 425111 www.ribblevalley.gov.uk

For office use only

Application No: 20130536P

Date received: 17.5.15

Fee paid £ 385 Receipt No: 18299

Application for Planning Permission. Town and Country Planning Act 1990

Publication of planning applications on council websites

Please note that with the exception of applicant contact details and Certificates of Ownership, the information provided on this application form and in supporting documents may be published on the council's website.

If you have provided any other information as part of your application which falls within the definition of personal data under the Data Protection Act which you do not wish to be published on the council's website, please contact the council's planning department.

Please complete using block capitals and black ink.

It is important that you read the accompanying guidance notes as incorrect completion will delay the processing of your application.

1. Applicant Name and Address

Title:	Mrs	First name:	LISA
Last name:	COOPER		
Company (optional):			
Unit:	House number:	House suffix:	
House name:	NEW CHARLE, HOUSE		
Address 1:	COMMONS LANE		
Address 2:	BALDERSTONE		
Address 3:			
Town:	BLACKBURN		
County:	LANCS		
Country:	ENGLAND		
Postcode:	BB2 7LL		

2. Agent Name and Address

Title:		First name:	
Last name:			
Company (optional):			
Unit:	House number:	House suffix:	
House name:			
Address 1:			
Address 2:			
Address 3:			
Town:			
County:			
Country:			
Postcode:			

3. Description of the Proposal

Please describe the proposed development, including any change of use:

* Proposed Horse Exercise Arena.
60m x 20m with Silice Sand base.
and Post and Rail Fence.

Has the building, work or change of use already started?

☐ Yes

☒ No

If Yes, please state the date when building, work or use were started (DD/MM/YYYY):

(date must be pre-application submission)

Has the building, work or change of use been completed?

☐ Yes

☒ No

If Yes, please state the date when the building, work or change of use was completed: (DD/MM/YYYY):

(date must be pre-application submission)

12. Foul Sewage

Please state how foul sewage is to be disposed of:

- ☐ Mains sewer ☐ Cess pit
☐ Septic tank ☐ Other
☐ Package treatment plant

Are you proposing to connect to the existing drainage system? ☐ Yes ☒ No

If Yes, please include the details of the existing system on the application drawings and state references for the plan(s)/drawing(s):

N/A.

13. Assessment of Flood Risk

Is the site within an area at risk of flooding? (Refer to the Environment Agency's Flood Map showing flood zones 2 and 3 and consult Environment Agency standing advice and your local planning authority requirements for information as necessary.)

☐ Yes ☒ No

If Yes, you will need to submit a Flood Risk Assessment to consider the risk to the proposed site.

Is your proposal within 20 metres of a watercourse (e.g. river, stream or beck)? ☐ Yes ☒ No

Will the proposal increase the flood risk elsewhere? ☐ Yes ☒ No

How will surface water be disposed of?

- ☐ Sustainable drainage system ☒ Existing watercourse
☐ Soakaway ☐ Pond/lake
☐ Main sewer

14. Biodiversity and Geological Conservation

Is there a reasonable likelihood of the following being affected adversely or conserved and enhanced within the application site, or on land adjacent to or near the application site?

a) Protected and priority species:

- ☐ Yes, on the development site
☐ Yes, on land adjacent to or near the proposed development
☒ No

b) Designated sites, important habitats or other biodiversity features:

- ☐ Yes, on the development site
☐ Yes, on land adjacent to or near the proposed development
☒ No

c) Features of geological conservation importance:

- ☐ Yes, on the development site
☐ Yes, on land adjacent to or near the proposed development
☒ No

15. Existing Use

Please describe the current use of the site:

GARDEN + FIELDS

Is the site currently vacant? ☒ Yes ☐ No

If Yes, please describe the last use of the site:

GARDEN + FIELDS

When did this use end (if known)?
DD/MM/YYYY
(date where known may be approximate)

Does the proposal involve any of the following:

Land which is known to be contaminated? ☐ Yes ☒ No

Land where contamination is suspected for all or part of the site? ☐ Yes ☒ No

A proposed use that would be particularly vulnerable to the presence of contamination? ☐ Yes ☒ No

If you have answered Yes to any of the above, you will need to submit an appropriate contamination assessment.

16. Trees and Hedges

Are there trees or hedges on the proposed development site? ☒ Yes ☐ No

And/or: Are there trees or hedges on land adjacent to the proposed development site that could influence the development or might be important as part of the local landscape character? ☐ Yes ☒ No

If Yes to either or both of the above, you will need to provide a full Tree Survey, with accompanying plan before your application can be determined. Your Local Planning Authority should make clear on its website what the survey should contain, in accordance with the current 'BS5837: Trees in relation to construction - Recommendations'.

17. Trade Effluent

Does the proposal involve the need to dispose of trade effluents or waste? ☐ Yes ☒ No

If Yes, please describe the nature, volume and means of disposal of trade effluents or waste

18. Residential Units (Including Conversion)

Does your proposal include the gain, loss or change of use of residential units?
If Yes, please complete details of the changes in the tables below:

☐ Yes☒ No**Proposed Housing**

Market Housing	Not known	Number of Bedrooms					Total
		1	2	3	4+	Unknown	
Houses	☐						
Flats and maisonettes	☐						
Live-work units	☐						
Cluster flats	☐						
Sheltered housing	☐						
Bedsit/studios	☐						
Unknown type	☐						
Totals (a+b+c+d+e+f+g)=							

Existing Housing

Market Housing	Not known	Number of Bedrooms					Total
		1	2	3	4+	Unknown	
Houses	☐						
Flats and maisonettes	☐						
Live-work units	☐						
Cluster flats	☐						
Sheltered housing	☐						
Bedsit/studios	☐						
Unknown type	☐						
Totals (a+b+c+d+e+f+g)=							

Social Rented

Social Rented	Not known	Number of Bedrooms					Total
		1	2	3	4+	Unknown	
Houses	☐						
Flats and maisonettes	☐						
Live-work units	☐						
Cluster flats	☐						
Sheltered housing	☐						
Bedsit/studios	☐						
Unknown type	☐						
Totals (a+b+c+d+e+f+g)=							

Social Rented

Social Rented	Not known	Number of Bedrooms					Total
		1	2	3	4+	Unknown	
Houses	☐						
Flats and maisonettes	☐						
Live-work units	☐						
Cluster flats	☐						
Sheltered housing	☐						
Bedsit/studios	☐						
Unknown type	☐						
Totals (a+b+c+d+e+f+g)=							

Intermediate

Intermediate	Not known	Number of Bedrooms					Total
		1	2	3	4+	Unknown	
Houses	☐						
Flats and maisonettes	☐						
Live-work units	☐						
Cluster flats	☐						
Sheltered housing	☐						
Bedsit/studios	☐						
Unknown type	☐						
Totals (a+b+c+d+e+f+g)=							

Intermediate

Intermediate	Not known	Number of Bedrooms					Total
		1	2	3	4+	Unknown	
Houses	☐						
Flats and maisonettes	☐						
Live-work units	☐						
Cluster flats	☐						
Sheltered housing	☐						
Bedsit/studios	☐						
Unknown type	☐						
Totals (a+b+c+d+e+f+g)=							

Key worker

Key worker	Not known	Number of Bedrooms					Total
		1	2	3	4+	Unknown	
Houses	☐						
Flats and maisonettes	☐						
Live-work units	☐						
Cluster flats	☐						
Sheltered housing	☐						
Bedsit/studios	☐						
Unknown type	☐						
Totals (a+b+c+d+e+f+g)=							

Key worker

Key worker	Not known	Number of Bedrooms					Total
		1	2	3	4+	Unknown	
Houses	☐						
Flats and maisonettes	☐						
Live-work units	☐						
Cluster flats	☐						
Sheltered housing	☐						
Bedsit/studios	☐						
Unknown type	☐						
Totals (a+b+c+d+e+f+g)=							

Total proposed residential units (A+B+C+D)=**Total existing residential units (E+F+G+H)=****TOTAL NET GAIN or LOSS of RESIDENTIAL UNITS (Proposed Housing Grand Total - Existing Housing Grand Total):**

23. Industrial or Commercial Processes and Machinery

Please describe the activities and processes which would be carried out on the site and the end products including plant, ventilation or air conditioning. Please include the type of machinery which may be installed on site:

Is the proposal a waste management development? ☐ Yes ☒ No

If the answer is Yes, please complete the following table:

	Not applicable	The total capacity of the void in cubic metres, including engineering surcharge and making no allowance for cover or restoration material (or tonnes if solid waste or litres if liquid waste)	Maximum annual operational throughput in tonnes (or litres if liquid waste)
Inert landfill	☐		
Non-hazardous landfill	☐		
Hazardous landfill	☐		
Energy from waste incineration	☐		
Other incineration	☐		
Landfill gas generation plant	☐		
Pyrolysis/gasification	☐		
Metal recycling site	☐		
Transfer stations	☐		
Material recovery/recycling facilities (MRFs)	☐		
Household civic amenity sites	☐		
Open windrow composting	☐		
In-vessel composting	☐		
Anaerobic digestion	☐		
Any combined mechanical, biological and/or thermal treatment (MBT)	☐		
Sewage treatment works	☐		
Other treatment	☐		
Recycling facilities construction, demolition and excavation waste	☐		
Storage of waste	☐		
Other waste management	☐		
Other developments	☐		

Please provide the maximum annual operational throughput of the following waste streams:

Municipal	
Construction, demolition and excavation	
Commercial and industrial	
Hazardous	

If this is a landfill application you will need to provide further information before your application can be determined. Your waste planning authority should make clear what information it requires on its website.

24. Hazardous Substances

Does the proposal involve the use or storage of any of the following materials in the quantities stated below? ☐ Yes ☒ No ☐ Not applicable

If Yes, please provide the amount of each substance that is involved:

Acrylonitrile (tonnes)	Ethylene oxide (tonnes)	Phosgene (tonnes)
Ammonia (tonnes)	Hydrogen cyanide (tonnes)	Sulphur dioxide (tonnes)
Bromine (tonnes)	Liquid oxygen (tonnes)	Flour (tonnes)
Chlorine (tonnes)	Liquid petroleum gas (tonnes)	Refined white sugar (tonnes)

Other:

Other:

Amount (tonnes):

Amount (tonnes):

25. Certificates (continued)**CERTIFICATE OF OWNERSHIP - CERTIFICATE D**

Town and Country Planning (General Development Procedure) Order 1995 Certificate under Article 7

I certify/ The applicant certifies that:

§ Certificate A cannot be issued for this application

§ All reasonable steps have been taken to find out the names and addresses of everyone else who, on the day 21 days before the date of this application, was the owner (*owner is a person with a freehold interest or leasehold interest with at least 7 years left to run*) of any part of the land to which this application relates, but I have/ the applicant has been unable to do so

The steps taken were:

--

Notice of the application has been published in the following newspaper (circulating in the area where the land is situated):

--

On the following date (which must not be earlier than 21 days before the date of the application):

--

Signed - Applicant:

--

Or signed - Agent:

--

Date (DD/MM/YYYY):

--

AGRICULTURAL HOLDINGS CERTIFICATE

Town and Country Planning (General Development Procedure) Order 1995 Certificate under Article 7

Agricultural Land Declaration - You Must Complete Either A or B

(A) None of the land to which the application relates is, or is part of, an agricultural holding.

Signed - Applicant:

--

Or signed - Agent:

--

Date (DD/MM/YYYY):

31/5/13

B) I have/ The applicant has given the requisite notice to every person other than myself/ the applicant who, on the day 21 days before the date of this application, was a tenant of an agricultural holding on all or part of the land to which this application relates, as listed below:

Name of Tenant	Address	Date Notice Served

Signed - Applicant:

--

Or signed - Agent:

--

Date (DD/MM/YYYY):

--

26. Planning Application Requirements - Checklist

Please read the following checklist to make sure you have sent all the information in support of your proposal. Failure to submit all information required will result in your application being deemed invalid. It will not be considered valid until all information required by the Local Planning Authority has been submitted.

3 copies of a completed and dated application form: ☐3 copies of the plan which identifies the land to which the application relates drawn to an identified scale and showing the direction of North: ☐3 copies of other plans and drawings or information necessary to describe the subject of the application: ☐The correct fee: ☐3 copies of a design and access statement: ☐3 copies of the completed, dated Article 7 Certificate (Agricultural Holdings): ☐3 copies of the completed, dated Ownership Certificate (A, B, C, or D - as applicable): ☐**27. Declaration**

I/we hereby apply for planning permission/consent as described in this form and the accompanying plans/drawings and additional information.

Signed - Applicant:

--

Or signed - Agent:

--


Date (DD/MM/YYYY):

13-5-13


(date cannot be pre-application)

Land Registry
Official copy of
title plan

Title number LAN67684
Ordnance Survey map reference SD6332SW
Scale 1:1250 enlarged from 1:2500
Administrative area Lancashire: Ribble Valley

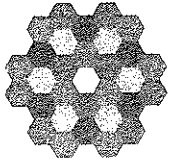

© Crown Copyright. Produced by Land Registry. Reproduction in whole or in part is prohibited without the prior written permission of Ordnance Survey. Licence Number 100026316

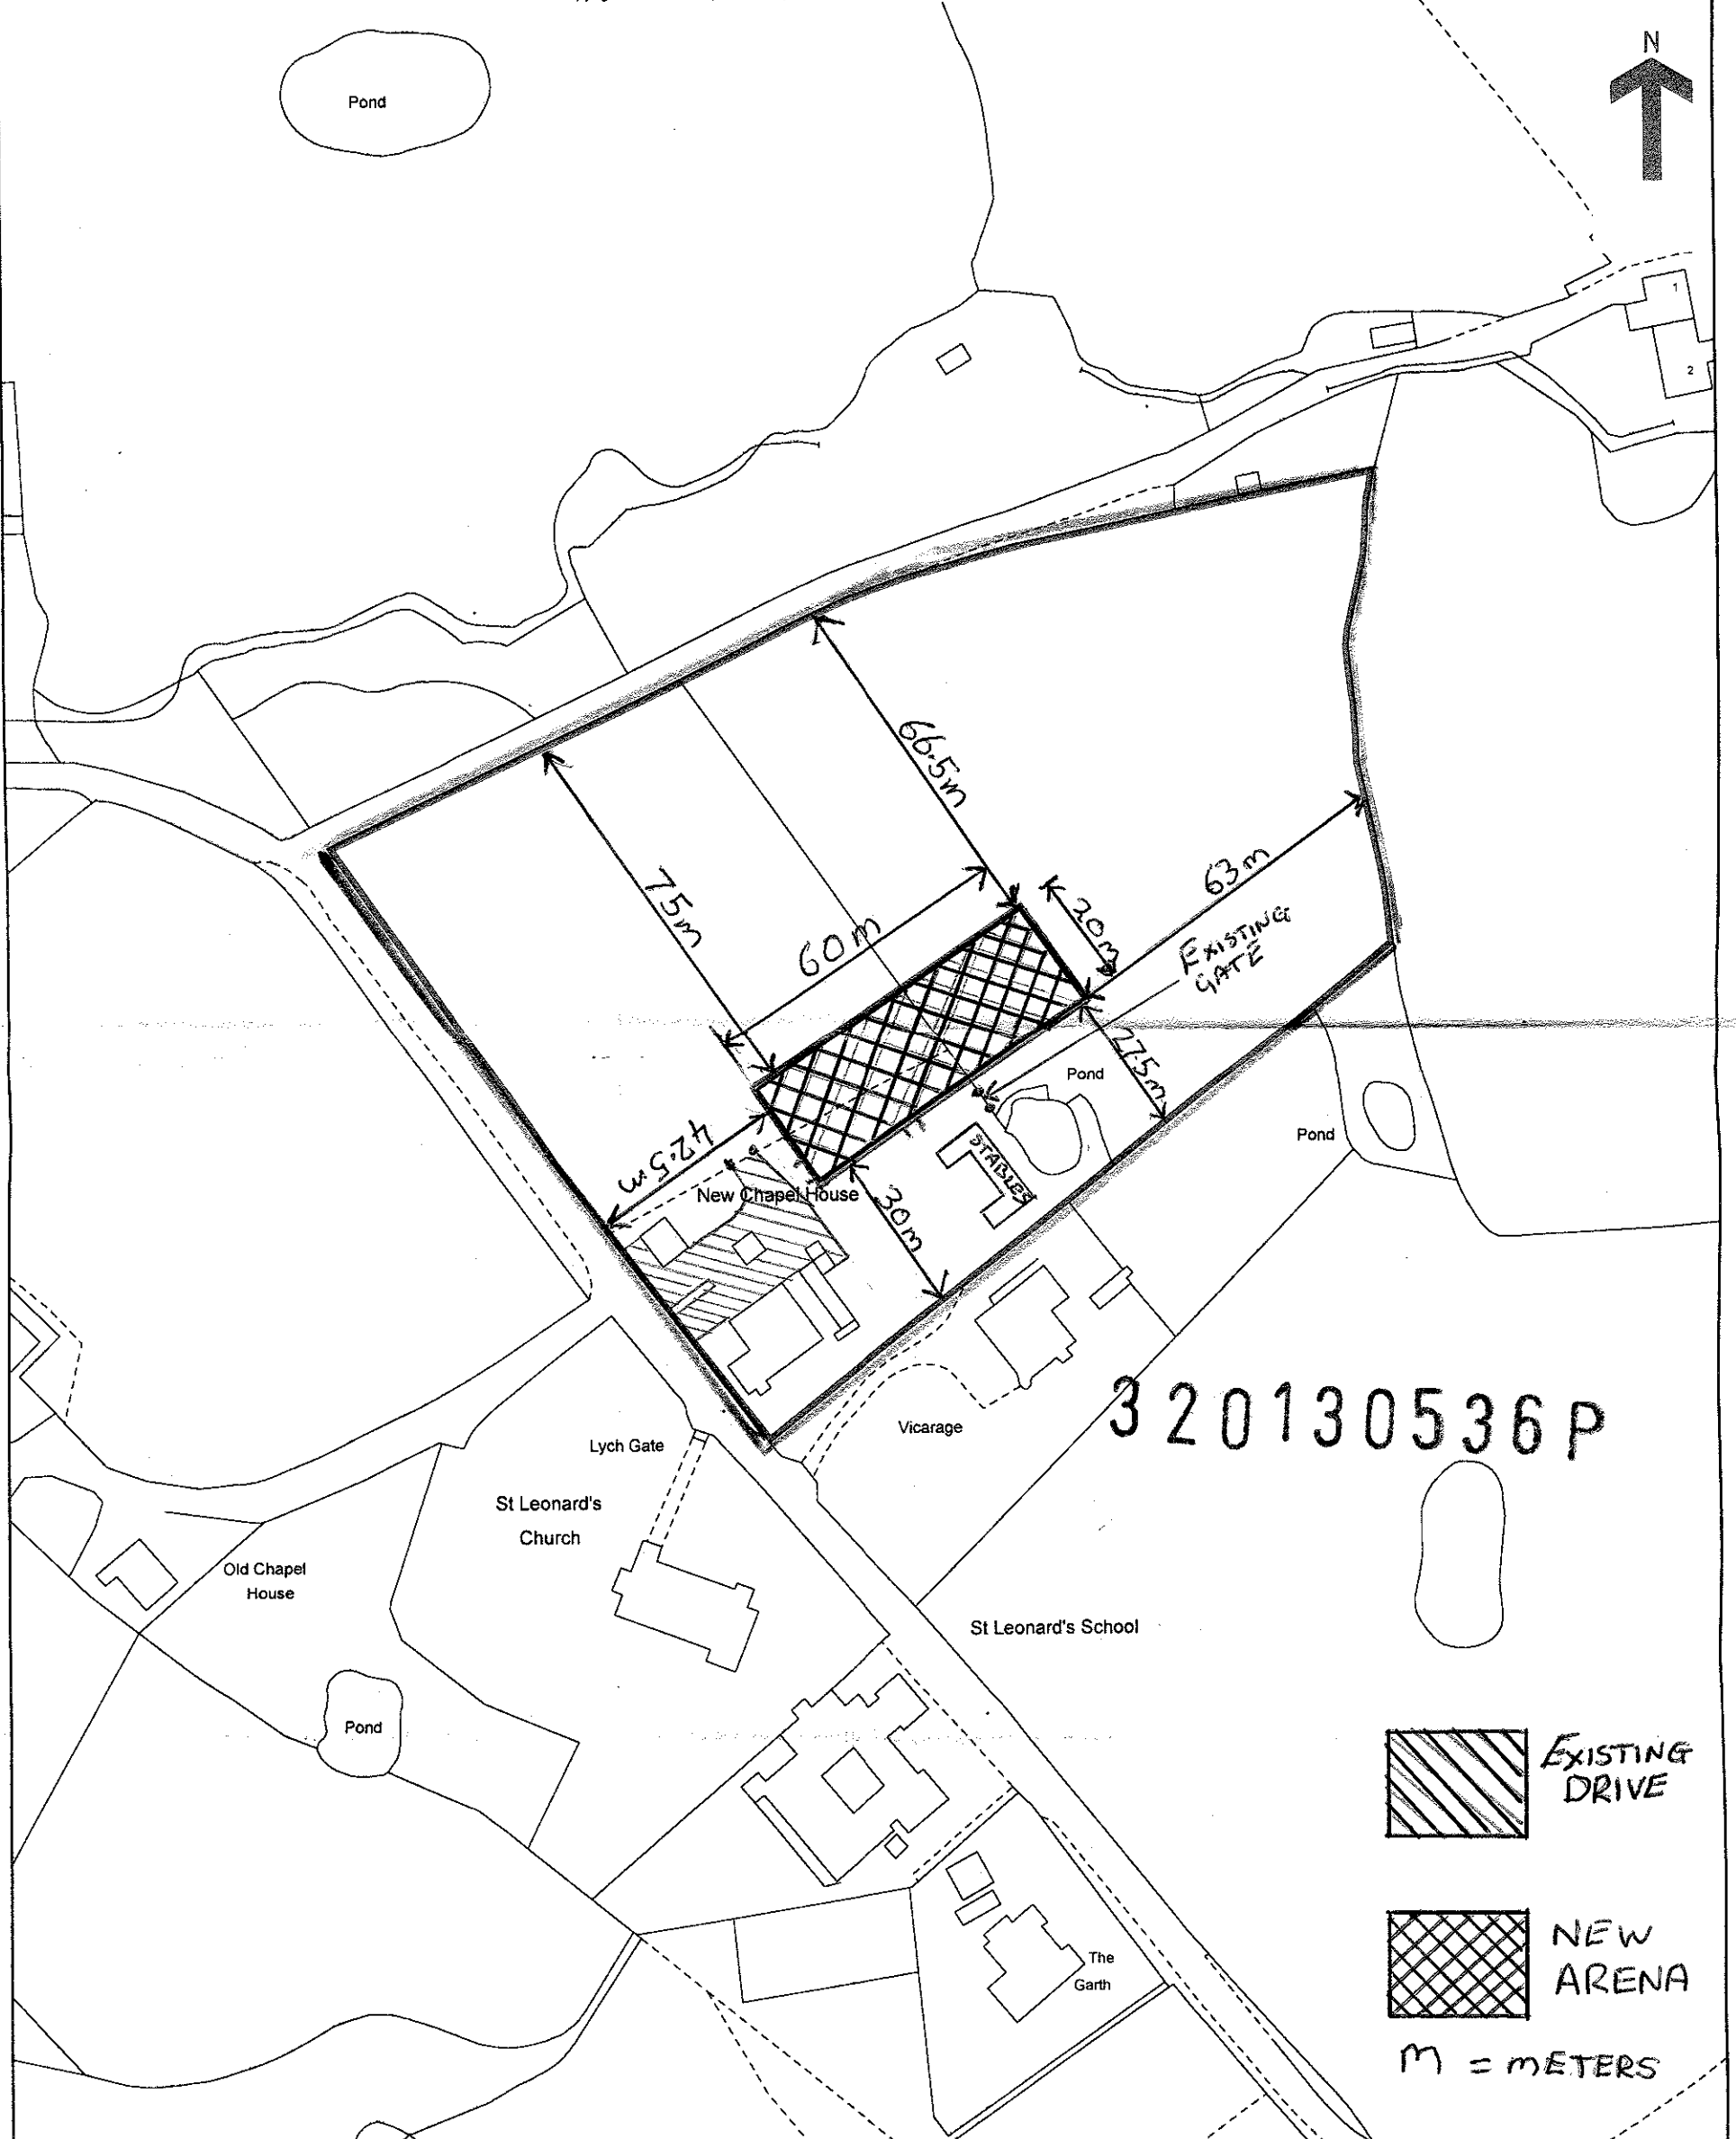

This official copy issued on 16 April 2008 shows the state of this title plan on 16 April 2008 at 15:01. It is admissible in evidence to the same extent as the original (s.67 Land Registration Act 2002).

This title plan shows the general position, not the exact line, of the boundaries. It may be subject to distortions in scale. Measurements scaled from this plan may not match measurements between the same points on the ground. See Land Registry Public Guide 19 - Title Plans and Boundaries.

This title is dealt with by Land Registry, Lancashire Office.

ARENA DESIGN

POSTS @ 1.8m CENTERS



SILICA SAND



AGGREGATE

320130536P

WOVEN
GEOTEXTILE
MEMBRANE

TWO
100mm x 38mm
BOARDS

GEOTEXTILE
MEMBRANE

POST
120mm x 75mm

RAILS
38mm x 85mm

430mm

430mm

430mm


GROUND LEVEL

1.45m

650mm

Scale 1-10

Ribble Valley Borough Council

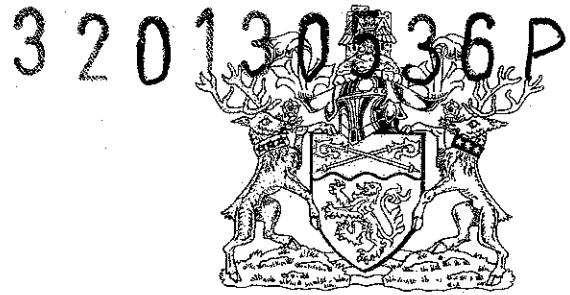

DESIGN AND ACCESS STATEMENT PRO-FORMA

From the 10 August 2006, planning applications relating to certain types of developments are required to be submitted with a design and access statement. When submitting an application, failure to provide a design and access statement of sufficient standard may result in a delayed registration of the application.

What Applications Need to be Accompanied by a Design and Access Statement?

Most planning applications have to be accompanied by a design and access statement, the exceptions being:

- material change in the use of land or buildings, unless it also involves operational development;
- engineering or mining operations;
- development of an existing dwellinghouse, or development within the curtilage or a dwellinghouse for any purpose incidental to the enjoyment of the dwellinghouse, where no part of that dwellinghouse or curtilage is within a designated area or is a listed building. 'Designated Areas' include: • Conservation Areas; • Sites of Special Scientific Interest (SSSI); and • Areas of Outstanding Natural Beauty (AONB).

Process

What factors have you considered when deciding upon the use, design, scale, layout and materials used in the proposed development? The arena would ideally be as close as possible to the stables. The layout is 60m x 28m which is the size of a dressage arena. The materials used are a standard to achieve the best riding surface for the horses.

Use

What will the extension/development be used for and justify why this is necessary?

It will be used to exercise our horses which we will be stabling in our stables next to the arena.

Amount

What is the proposed size of the extension/development and why is this necessary and appropriate for the setting of the development? The size is 60 meters x 20 meters a

Standard size for a dressage arena.

Layout

Why have you chosen the layout specified in the planning application and how did you eliminate alternative options? *Its a Standard Arena*

Scale

Is the scale of the extension/development in keeping with the context of the site and in what way?

It fits into the area well and is Screened by trees on one side.

Landscaping

If appropriate, specify the boundary treatments and any landscaping included in the development. You may need to justify why certain materials or planting have been used?

N/A

Appearance

Specify how the extension/development fits in terms of its appearance and include details of materials to be used.

It is a standard arena blending into the area well. As it has a post and rail fence around it as many fences in the area. The posts will be 120mm x 75mm and 1.45m high. Bottom Boards 180mm x 30mm used to retain the sand in the arena. The other rails are 38mm x 85mm.

Access

Explain how the extension/development will be accessed by vehicles and people. You should consider the need for access by all members of society and emergency vehicles.

It is for private use only. Access is from ① the side of our stables and ② from our drive.