



RIBBLE VALLEY
BOROUGH COUNCIL

Council Offices, Church Walk, Clitheroe, Lancashire, BB7 2RA Tel: 01200 425111 www.ribblevalley.gov.uk

For office use only
Application No: 320130539P
Date received
Fee paid £ Receipt No:

Application for Planning Permission. Town and Country Planning Act 1990

You can complete and submit this form electronically via the Planning Portal by visiting www.planningportal.gov.uk/apply

Publication of applications on planning authority websites

Please note that the information provided on this application form and in supporting documents may be published on the Authority's website. If you require any further clarification, please contact the Authority's planning department.

Please complete using block capitals and black ink

It is important that you read the accompanying guidance notes as incorrect completion will delay the processing of your application.

1. Applicant Name and Address	2. Agent Name and Address
Title: <u>MR</u> First name: <u>JONATHAN</u>	Title: <u>MR</u> First name: <u>PETER</u>
Last name: <u>SMITH</u>	Last name: <u>FORGES</u>
Company (optional): <u>WHALEY QE 2 TRUST</u>	Company (optional):
Unit: House number: House suffix:	Unit: House number: House suffix:
House name:	House name: <u>BOATHOUSE</u>
Address 1: <u>82 KING ST</u>	Address 1: <u>RIVERSIDE</u>
Address 2:	Address 2: <u>PIECEKETER</u>
Address 3:	Address 3:
Town: <u>WHARF</u>	Town:
County: <u>LANCS</u>	County:
Country:	Country:
Postcode: <u>BB7 9SN</u>	Postcode: <u>PR3 3XS</u>

3. Description of the Proposal	
Please describe the proposed development, including any change of use: <u>CONSTRUCTION OF NEW OUTDOOR MULTI USE GAMES AREA, GREEN GYM, AND YOUTH SHELTER.</u>	
Has the building, work or change of use already started?	☐ Yes ☒ No
If Yes, please state the date when building, work or use were started (DD/MM/YYYY):	(date must be pre-application submission)
Has the building, work or change of use been completed?	☐ Yes ☒ No
If Yes, please state the date when the building, work or change of use was completed: (DD/MM/YYYY):	(date must be pre-application submission)

4. Site Address Details

Please provide the full postal address of the application site.

Unit:		House number:		House suffix:	
House name:	WHALLEY GOLF PUTTING FIELDS				
Address 1:	MITTON RD.				
Address 2:					
Address 3:					
Town:	WHALLEY				
County:					
Postcode (optional):	BB7 9RH				
Description of location or a grid reference (must be completed if postcode is not known):					
Easting:		Northing:			
Description:					

5. Pre-application Advice

Has assistance or prior advice been sought from the local authority about this application? ☐ Yes ☒ No

If Yes, please complete the following information about the advice you were given. (This will help the authority to deal with this application more efficiently).

Please tick if the full contact details are not known, and then complete as much as possible: ☐

Officer name:

Reference:

Date (DD/MM/YYYY):
(must be pre-application submission)

Details of pre-application advice received?

6. Pedestrian and Vehicle Access, Roads and Rights of Way

Is a new or altered vehicle access proposed to or from the public highway?

☐ Yes ☒ No

Is a new or altered pedestrian access proposed to or from the public highway?

☐ Yes ☒ No

Are there any new public roads to be provided within the site?

☐ Yes ☒ No

Are there any new public rights of way to be provided within or adjacent to the site?

☐ Yes ☒ No

Do the proposals require any diversions /extinguishments and/or creation of rights of way?

☐ Yes ☒ No

If you answered Yes to any of the above questions, please show details on your plans/drawings and state the reference of the plan (s)/drawings(s)

7. Waste Storage and Collection

Do the plans incorporate areas to store and aid the collection of waste?

☐ Yes ☒ No

If Yes, please provide details:

Have arrangements been made for the separate storage and collection of recyclable waste?

☐ Yes ☒ No

If Yes, please provide details:

8. Authority Employee / Member

With respect to the Authority, I am: (a) a member of staff
(b) an elected member
(c) related to a member of staff
(d) related to an elected member

Do any of these statements apply to you? ☐ Yes ☒ No

If Yes, please provide details of the name, relationship and role

320130539P

9. Materials

If applicable, please state what materials are to be used externally. Include type, colour and name for each material:

	Existing (where applicable)	Proposed	Not applicable	Don't know
Walls			☐	☐
Roof			☐	☐
Windows			☐	☐
Doors			☐	☐
Boundary treatments (e.g. fences, walls)			☐	☐
Vehicle access and hard-standing			☐	☐
Lighting			☐	☐
Others (please specify)			☐	☐

Are you supplying additional information on submitted plan(s)/drawing(s)/design and access statement?

☒ Yes☐ No

If Yes, please state references for the plan(s)/drawing(s)/design and access statement:

WQE 2 MO1 / MO 2

D+A STATEMENT

10. Vehicle Parking

Please provide information on the existing and proposed number of on-site parking spaces:

Type of Vehicle	Total Existing	Total proposed (including spaces retained)	Difference in spaces
Cars			
Light goods vehicles/ public carrier vehicles			
Motorcycles			
Disability spaces			
Cycle spaces			
Other (e.g. Bus)			
Other (e.g. Bus)			

11. Foul Sewage

Please state how foul sewage is to be disposed of:

- ☐ Mains sewer ☐ Cess pit
☐ Septic tank ☐ Other
☐ Package treatment plant

Are you proposing to connect to the existing drainage system? ☐ Yes ☒ No

If Yes, please include the details of the existing system on the application drawings and state references for the plan(s)/drawing(s):

12. Assessment of Flood Risk

Is the site within an area at risk of flooding? (Refer to the Environment Agency's Flood Map showing flood zones 2 and 3 and consult Environment Agency standing advice and your local planning authority requirements for information as necessary)

☐ Yes ☒ No

If Yes, you will need to submit a Flood Risk Assessment to consider the risk to the proposed site

Is your proposal within 20 metres of a watercourse (e.g. river, stream or beck)? ☐ Yes ☐ No

Will the proposal increase the flood risk elsewhere? ☐ Yes ☐ No

How will surface water be disposed of?

- ☐ Sustainable drainage system ☒ Existing watercourse
☐ Soakaway ☐ Pond/lake
☐ Main sewer

13. Biodiversity and Geological Conservation

To assist in answering the following questions refer to the guidance notes for further information on when there is a reasonable likelihood that any important biodiversity or geological conservation features may be present or nearby and whether they are likely to be affected by your proposals

Having referred to the guidance notes, is there a reasonable likelihood of the following being affected adversely or conserved and enhanced within the application site, or on land adjacent to or near the application site?

a) Protected and priority species:

- ☐ Yes, on the development site
☐ Yes, on land adjacent to or near the proposed development
☒ No

b) Designated sites, important habitats or other biodiversity features:

- ☐ Yes, on the development site
☐ Yes, on land adjacent to or near the proposed development
☒ No

c) Features of geological conservation importance:

- ☐ Yes, on the development site
☐ Yes, on land adjacent to or near the proposed development
☒ No

14. Existing Use

Please describe the current use of the site:

OPEN LAND ADJACENT TO FOOTBALL AND CRICKET PITCHES

Is the site currently vacant? ☒ Yes ☐ No

If Yes, please describe the last use of the site:

NO PREVIOUS USE, EXCEPT AS INFORMAL OPEN SPACE, ACCESSIBLE TO THE PUBLIC.

When did this use end (if known)? DD/MM/YYYY

(date where known may be approximate)

Does the proposal involve any of the following?

If yes, you will need to submit an appropriate contamination assessment with your application

Land which is known to be contaminated? ☐ Yes ☒ No

Land where contamination is suspected for all or part of the site? ☐ Yes ☒ No

A proposed use that would be particularly vulnerable to the presence of contamination? ☐ Yes ☒ No

15. Trees and Hedges

Are there trees or hedges on the proposed development site? ☐ Yes ☒ No

And/or: Are there trees or hedges on land adjacent to the proposed development site that could influence the development or might be important as part of the local landscape character? ☐ Yes ☒ No

If Yes to either or both of the above, you may need to provide a full Tree Survey, at the discretion of your local planning authority. If a Tree Survey is required, this and the accompanying plan should be submitted alongside your application. Your local planning authority should make clear on its website what the survey should contain, in accordance with the current 'BS5837: Trees in relation to construction - Recommendations'.

16. Trade Effluent

Does the proposal involve the need to dispose of trade effluents or waste? ☐ Yes ☒ No

If Yes, please describe the nature, volume and means of disposal of trade effluents or waste

11. Foul Sewage

Please state how foul sewage is to be disposed of:

- ☐ Mains sewer ☐ Cess pit
☐ Septic tank ☐ Other
☐ Package treatment plant

Are you proposing to connect to the existing drainage system? ☐ Yes ☒ No

If Yes, please include the details of the existing system on the application drawings and state references for the plan(s)/drawing(s):

12. Assessment of Flood Risk

Is the site within an area at risk of flooding? (Refer to the Environment Agency's Flood Map showing flood zones 2 and 3 and consult Environment Agency standing advice and your local planning authority requirements for information as necessary.)

☐ Yes ☒ No

If Yes, you will need to submit a Flood Risk Assessment to consider the risk to the proposed site

Is your proposal within 20 metres of a watercourse (e.g. river, stream or beck)? ☐ Yes ☐ No

Will the proposal increase the flood risk elsewhere? ☐ Yes ☐ No

How will surface water be disposed of?

- ☐ Sustainable drainage system ☒ Existing watercourse
☒ Soakaway ☐ Pond/lake
☐ Main sewer

13. Biodiversity and Geological Conservation

To assist in answering the following questions refer to the guidance notes for further information on when there is a reasonable likelihood that any important biodiversity or geological conservation features may be present or nearby and whether they are likely to be affected by your proposals

Having referred to the guidance notes, is there a reasonable likelihood of the following being affected adversely or conserved and enhanced within the application site, or on land adjacent to or near the application site?

a) Protected and priority species:

- ☐ Yes, on the development site
☐ Yes, on land adjacent to or near the proposed development
☒ No

b) Designated sites, important habitats or other biodiversity features:

- ☐ Yes, on the development site
☐ Yes, on land adjacent to or near the proposed development
☒ No

c) Features of geological conservation importance:

- ☐ Yes, on the development site
☐ Yes, on land adjacent to or near the proposed development
☒ No

15. Trees and Hedges

Are there trees or hedges on the proposed development site? ☐ Yes ☒ No

And/or: Are there trees or hedges on land adjacent to the proposed development site that could influence the development or might be important as part of the local landscape character? ☐ Yes ☒ No

If Yes to either or both of the above, you may need to provide a full Tree Survey, at the discretion of your local planning authority. If a Tree Survey is required, this and the accompanying plan should be submitted alongside your application. Your local planning authority should make clear on its website what the survey should contain, in accordance with the current 'BS5837: Trees in relation to construction - Recommendations'.

14. Existing Use

Please describe the current use of the site:

OPEN LAND ADJACENT TO FOOTBALL AND CRICKET PITCHES

Is the site currently vacant? ☒ Yes ☐ No

If Yes, please describe the last use of the site:

NO PREVIOUS USE, EXCEPT AS INFORMAL OPEN SPACE, ACCESSIBLE TO THE PUBLIC.

When did this use end (if known)?
DD/MM/YYYY

(date where known may be approximate)

Does the proposal involve any of the following?
If yes, you will need to submit an appropriate contamination assessment with your application

Land which is known to be contaminated? ☐ Yes ☒ No

Land where contamination is suspected for all or part of the site? ☐ Yes ☒ No

A proposed use that would be particularly vulnerable to the presence of contamination? ☐ Yes ☒ No

16. Trade Effluent

Does the proposal involve the need to dispose of trade effluents or waste? ☐ Yes ☒ No

If Yes, please describe the nature, volume and means of disposal of trade effluents or waste

320130539P

17. Residential Units (Including Conversion)Does your proposal include the gain, loss or change of use of residential units?
If Yes, please complete details of the changes in the tables below:☐ Yes ☒ No

Proposed Housing							Existing Housing								
Market Housing	Not known	Number of Bedrooms					Total	Market Housing	Not known	Number of Bedrooms					Total
		1	2	3	4+	Unknown				1	2	3	4+	Unknown	
Houses	☐							Houses	☐						
Flats and maisonettes	☐							Flats and maisonettes	☐						
Live-work units	☐							Live-work units	☐						
Cluster flats	☐							Cluster flats	☐						
Sheltered housing	☐							Sheltered housing	☐						
Bedsit/studios	☐							Bedsit/studios	☐						
Unknown type	☐							Unknown type	☐						
Totals (a+b+c+d+e+f+g) =							Totals (a+b+c+d+e+f+g) =								

Social Rented							Social Rented								
	Not known	Number of Bedrooms					Total		Not known	Number of Bedrooms					Total
		1	2	3	4+	Unknown				1	2	3	4+	Unknown	
Houses	☐							Houses	☐						
Flats and maisonettes	☐							Flats and maisonettes	☐						
Live-work units	☐							Live-work units	☐						
Cluster flats	☐							Cluster flats	☐						
Sheltered housing	☐							Sheltered housing	☐						
Bedsit/studios	☐							Bedsit/studios	☐						
Unknown type	☐							Unknown type	☐						
Totals (a+b+c+d+e+f+g) =							Totals (a+b+c+d+e+f+g) =								

Intermediate							Intermediate								
	Not known	Number of Bedrooms					Total		Not known	Number of Bedrooms					Total
		1	2	3	4+	Unknown				1	2	3	4+	Unknown	
Houses	☐							Houses	☐						
Flats and maisonettes	☐							Flats and maisonettes	☐						
Live-work units	☐							Live-work units	☐						
Cluster flats	☐							Cluster flats	☐						
Sheltered housing	☐							Sheltered housing	☐						
Bedsit/studios	☐							Bedsit/studios	☐						
Unknown type	☐							Unknown type	☐						
Totals (a+b+c+d+e+f+g) =							Totals (a+b+c+d+e+f+g) =								

Key worker							Key worker								
	Not known	Number of Bedrooms					Total		Not known	Number of Bedrooms					Total
		1	2	3	4+	Unknown				1	2	3	4+	Unknown	
Houses	☐							Houses	☐						
Flats and maisonettes	☐							Flats and maisonettes	☐						
Live-work units	☐							Live-work units	☐						
Cluster flats	☐							Cluster flats	☐						
Sheltered housing	☐							Sheltered housing	☐						
Bedsit/studios	☐							Bedsit/studios	☐						
Unknown type	☐							Unknown type	☐						
Totals (a+b+c+d+e+f+g) =							Totals (a+b+c+d+e+f+g) =								

Total proposed residential units (A+B+C+D) =	Total existing residential units (E+F+G+H) =
--	--

TOTAL NET GAIN or LOSS of RESIDENTIAL UNITS (Proposed Housing Grand Total - Existing Housing Grand Total):

2000-2001-2002-3618-3

18. All Types of Development: Non-residential Floorspace

Does your proposal involve the loss, gain or change of use of non-residential floorspace? ☐ Yes ☒ No

If you have answered Yes to the question above please add details in the following table:

Use class/type of use	Not applicable	Existing gross internal floorspace (square metres)	Gross internal floorspace to be lost by change of use or demolition (square metres)	Total gross internal floorspace proposed (including change of use)(square metres)	Net additional gross internal floorspace following development (square metres)
A1 Shops	☐				
Net tradable area:	☐				
A2 Financial and professional services	☐				
A3 Restaurants and cafes	☐				
A4 Drinking establishments	☐				
A5 Hot food takeaways	☐				
B1 (a) Office (other than A2)	☐				
B1 (b) Research and development	☐				
B1 (c) Light industrial	☐				
B2 General industrial	☐				
B8 Storage or distribution	☐				
C1 Hotels and halls of residence	☐				
C2 Residential institutions	☐				
D1 Non-residential institutions	☐				
D2 Assembly and leisure	☐				
OTHER	☐				
Please Specify	☐				
Total					

In addition, for hotels, residential institutions and hostels, please additionally indicate the loss or gain of rooms

Use class	Type of use	Not applicable	Existing rooms to be lost by change of use or demolition	Total rooms proposed (including changes of use)	Net additional rooms
C1	Hotels	☐			
C2	Residential institutions	☐			
OTHER		☐			
Please Specify		☐			

19. Employment

Please complete the following information regarding employees:

	Full-time	Part-time	Total full-time equivalent
Existing employees			
Proposed employees			

20. Hours of Opening

Please state the hours of opening for each non-residential use proposed:

Use	Monday to Friday	Saturday	Sunday and Bank Holidays	Not known
OPEN ACCESS TO PROPOSED FACILITIES ON UNGATED SITE				

21. Site Area

Please state the site area in hectares (ha)

0.1 Ha

22. Industrial or Commercial Processes and Machinery

320130539P

Please describe the activities and processes which would be carried out on the site and the end products including plant, ventilation or air conditioning. Please include the type of machinery which may be installed on site:

Is the proposal a waste management development? ☐ Yes ☒ No

If the answer is Yes, please complete the following table:

	Not applicable	The total capacity of the void in cubic metres, including engineering surcharge and making no allowance for cover or restoration material (or tonnes if solid waste or litres if liquid waste)	Maximum annual operational throughput in tonnes (or litres if liquid waste)
Inert landfill	☐		
Non-hazardous landfill	☐		
Hazardous landfill	☐		
Energy from waste incineration	☐		
Other incineration	☐		
Landfill gas generation plant	☐		
Pyrolysis/gasification	☐		
Metal recycling site	☐		
Transfer stations	☐		
Material recovery/recycling facilities (MRFs)	☐		
Household civic amenity sites	☐		
Open windrow composting	☐		
In-vessel composting	☐		
Anaerobic digestion	☐		
Any combined mechanical, biological and/or thermal treatment (MBT)	☐		
Sewage treatment works	☐		
Other treatment	☐		
Recycling facilities construction, demolition and excavation waste	☐		
Storage of waste	☐		
Other waste management	☐		
Other developments	☐		

Please provide the maximum annual operational throughput of the following waste streams:

Municipal	
Construction, demolition and excavation	
Commercial and industrial	
Hazardous	

If this is a landfill application you will need to provide further information before your application can be determined. Your waste planning authority should make clear what information it requires on its website.

23. Hazardous Substances

Does the proposal involve the use or storage of any of the following materials in the quantities stated below? ☐ Yes ☒ No ☐ Not applicable

If Yes, please provide the amount of each substance that is involved:

Acrylonitrile (tonnes)

Ethylene oxide (tonnes)

Phosgene (tonnes)

Ammonia (tonnes)

Hydrogen cyanide (tonnes)

Sulphur dioxide (tonnes)

Bromine (tonnes)

Liquid oxygen (tonnes)

Flour (tonnes)

Chlorine (tonnes)

Liquid petroleum gas (tonnes)

Refined white sugar (tonnes)

Other:

Other:

Amount (tonnes):

Amount (tonnes):

24. Ownership Certificates
One Certificate A, B, C, or D, must be completed, together with the Agricultural Holdings Certificate with this application form

One Certificate A, B, C, or D, must be completed, together with the relevant form(s) for the relevant type of application.

CERTIFICATE OF OWNERSHIP - CERTIFICATE A

Town and Country Planning (Development Management Procedure) (England) Order 2010 Certificate under Article 12

certify/The applicant certifies that on the day 21 days before the date of this application nobody except myself/ the applicant was the owner (owner is a person with a freehold interest or leasehold interest with at least 7 years left to run) of any part of the land or building to which the application relates.

Date (DD/MM/YYYY)

Date (DD/MM/YYYY):

CERTIFICATE OF OWNERSHIP - CERTIFICATE B

Town and Country Planning (Development Management Procedure) (England) Order 2010 Certificate under Article 12

I certify/ The applicant certifies that I have/the applicant has given the requisite notice to everyone else (as listed below) who, on the day 21 days before the date of this application, was the owner (*owner is a person with a freehold interest or leasehold interest with at least 7 years left to run*) of any part of the land or building to which this application relates.

Address	Date Notice Served
---------	--------------------

21 days before the date of the application (or the date of the first day of the trial (if the trial is to be held in person) or the date of the first day of the trial (if the trial is to be held by video conference) of any part of the land or building to which this application relates.		Date Notice Served
--	--	--------------------

Name of Owner	Address	Date Notice Served
WHALLEY PARISH COUNCIL	FRED HOLLAND, 16 THE DALES, LANGHO BB6 8BW	15.04.13

Date (DD/MM/YYYY):

15/04/13

CERTIFICATE OF OWNERSHIP - CERTIFICATE C
Town and Country Planning (Development Management Procedure) (England) Order 2010 Certificate under Article 12
I certify/ The applicant certifies that: _____

I certify/ The applicant certifies that:

- Neither Certificate A or B can be issued for this application.
- All reasonable steps have been taken to find out the names and addresses of the other owners (owner is a person with a freehold interest or leasehold interest with at least 7 years left to run) of the land or building, or of a part of it, but I have/ the applicant has been unable to do so

The steps taken were:

	Date Notice Served
--	--------------------

[illegible]

On the following date (which must not be earlier than 21 days before the date of the application):

DATE 07/11/2011

THE COURAGE



320130539P

24. Ownership Certificates (continued)**CERTIFICATE OF OWNERSHIP - CERTIFICATE D**

Town and Country Planning (Development Management Procedure) (England) Order 2010 Certificate under Article 12

I certify/ The applicant certifies that:

• Certificate A cannot be issued for this application

• All reasonable steps have been taken to find out the names and addresses of everyone else who, on the day 21 days before the date of this application, was the owner (owner is a person with a freehold interest or leasehold interest with at least 7 years left to run) of any part of the land to which this application relates, but I have/ the applicant has been unable to do so

The steps taken were:

Notice of the application has been published in the following newspaper (circulating in the area where the land is situated):

On the following date (which must not be earlier than 21 days before the date of the application):

Signed - Applicant:

Or signed - Agent:

Date (DD/MM/YYYY):

25. Agricultural Land Declaration**AGRICULTURAL LAND DECLARATION**Town and Country Planning (Development Management Procedure) (England) Order 2010 Certificate under Article 12
Agricultural Land Declaration - You Must Complete Either A or B

(A) None of the land to which the application relates is, or is part of, an agricultural holding

Date (DD/MM/YYYY):

Signed - Applicant:

Or signed - Agent:

15/04/13

(B) I have/ The applicant has given the requisite notice to every person other than myself/ the applicant who, on the day 21 days before the date of this application, was a tenant of an agricultural holding on all or part of the land to which this application relates, as listed below:

Name of Tenant	Address	Date Notice Served

Signed - Applicant:

Or signed - Agent:

Date (DD/MM/YYYY):

26. Planning Application Requirements - ChecklistPlease read the following checklist to make sure you have sent all the information in support of your proposal. Failure to submit all information required will result in your application being deemed invalid. It will not be considered valid until all information required by the Local Planning Authority has been submitted.
The original and 3 copies of a completed and dated application form:

The original and 3 copies of the plan which identifies the land to which the application relates drawn to an identified scale and showing the direction of North:

The original and 3 copies of other plans and drawings or information necessary to describe the subject of the application:

- ☒ The correct fee:
- ☒ The original and 3 copies of a design and access statement, if required (see help text and guidance notes for details):
- ☒ The original and 3 copies of the completed, dated Ownership Certificate (A, B, C, or D - as applicable):
- ☒ The original and 3 copies of the completed, dated Article 12 Certificate (Agricultural Holdings):

27. Declaration

I/we hereby apply for planning permission/consent as described in this form and the accompanying plans/drawings and additional information.

Signed - Applicant:

Or signed - Agent:

Date (DD/MM/YYYY):

P. Fule

15/04/13

(date cannot be pre-application)

28. Applicant Contact Details

Telephone numbers

Country code: National number:

Extension number:

Country code: Mobile number (optional):

Country code: Fax number (optional):

Email address (optional):

29. Agent Contact Details

Telephone numbers

Country code: National number:

01254 878263

Extension number:

Country code: Mobile number (optional):

Country code: Fax number (optional):

Email address (optional):

p@cb.eclipse.co.uk

30. Site Visit

Can the site be seen from a public road, public footpath, bridleway or other public land? ☒ Yes ☐ No

If the planning authority needs to make an appointment to carry out a site visit, whom should they contact? (Please select only one)

☒ Agent

☐ Applicant

☐ Other (if different from the agent/applicant's details)

If Other has been selected, please provide:

Contact name:

Telephone number:

Email address:

Town and Country Planning (General Development
Procedure) Order 1995 NOTICE UNDER ARTICLE 6
APPLICATION FOR PLANNING PERMISSION

320130539P

(Notice 1: This notice is to be printed and served on individuals if Certificate B or C is completed)

Proposed development at:

Name or flat number Whalley QE2 Playing Fields
Property number or name
Street Mitton Rd
Locality Whalley
Town
County
Postal town
Postcode BB7 9RH

Take notice that application is being made by:

Organisation name Whalley QE2 Playing Fields Trust
Applicant name Title Mr Forename Jonathan
Surname Smith

For planning permission to:

Description of proposed development

Construction of new outdoor Multi use games area, Green Gym, and Youth Shelter

**Local Planning Authority to whom
the application is being submitted:**

RVBC

Local Planning Authority address:


Council Offices Church Walk Clitheroe BB7 2RA

Any owner of the land or tenant who wishes to make representations about this application,
should write to the council within 21 days of the date of this notice.

Signatory:

Signatory Title Mr Forename Jonathan
Surname Smith

Signature

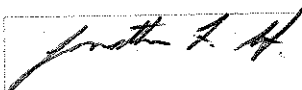

Date (dd-mm-yyyy)

15-04-2013

Statement of owners' rights: The grant of planning permission does not affect owners' rights
to retain or dispose of their property, unless there is some provision to the contrary in an
agreement or lease.

Statement of agricultural tenants' rights: The grant of planning permission for non-
agricultural development may affect agricultural tenants' security of tenure.

'Owner' means a person having a freehold interest or a leasehold interest the unexpired
term of which is not less than seven years.

'Tenant' means a tenant of an agricultural holding any part of which is comprised in the land.

Once completed this form needs to be served on the owner(s) or tenant(s)

Print Form

Ribble Valley Borough Council



DESIGN AND ACCESS STATEMENT PRO-FORMA

From the 10 August 2006, planning applications relating to certain types of developments are required to be submitted with a design and access statement. When submitting an application, failure to provide a design and access statement of sufficient standard may result in a delayed registration of the application.

What Applications Need to be Accompanied by a Design and Access Statement?

Most planning applications have to be accompanied by a design and access statement, the exceptions being:

- material change in the use of land or buildings, unless it also involves operational development;
- engineering or mining operations;
- development of an existing dwellinghouse, or development within the curtilage or a dwellinghouse for any purpose incidental to the enjoyment of the dwellinghouse, where no part of that dwellinghouse or curtilage is within a designated area or is a listed building. 'Designated Areas' include: • Conservation Areas; • Sites of Special Scientific Interest (SSSI); and • Areas of Outstanding Natural Beauty (AONB).

Process

What factors have you considered when deciding upon the use, design, scale, layout and materials used in the proposed development?

- * THE PROPOSED DESIGN IS PLANNED TO PROVIDE ACCESSIBLE SPORTS, LEISURE AND RECREATIONAL FACILITIES, PARTICULARLY AIMED AT YOUNG PEOPLE IN THE WHALLEY DISTRICT.
- * THE DESIGN ELEMENTS HAVE BEEN CHOSEN TO BE OF APPROPRIATE SCALE, LAYOUT AND MATERIALS USE TO SUIT THIS VILLAGE SITE.

Use

What will the extension/development be used for and justify why this is necessary?

- * MULTI USE GAMES AREA (M.U.G.A.) TO PROVIDE YEAR ROUND INFORMAL SPORTS FACILITIES FOR YOUNG PEOPLE OF WHALLEY AND OTHERS
- * GREEN GYM - 8 STATION EXERCISE EQUIPMENT, NEXT TO THE MUGA FOR USE BY YOUNG PEOPLE AND ADULTS
- * YOUTH SHELTER - AN OPEN, COVERED, SEATING AREA, TO ENCOURAGE SOCIAL ACTIVITY WITH YOUNG PEOPLE AND OTHERS

Amount

What is the proposed size of the extension/development and why is this necessary and appropriate for the setting of the development?

- * THE M.U.G.A. IS A STANDARD COMMERCIALLY AVAILABLE SIZE (40x20m) APPROPRIATE FOR ANTICIPATED RANGE OF SPORTS AND RELATED USES
- * THE GREEN GYM IS 8 EXERCISE EQUIPMENT STATIONS SUITABLE FOR GENERAL BODY EXERCISES.

X THE YOUTH SHELTER WILL PROVIDE SEATING FOR UP TO 15 YOUNG PEOPLE OR OTHERS

Layout

Why have you chosen the layout specified in the planning application and how did you eliminate alternative options?

- X THE SITE IS A SAFE AND LEVEL SITE, ADJACENT TO THE MAIN ACCESS ROAD ON THE PLAYING FIELD, AND NEAR TO THE STATION ROAD FOR PUBLIC ACCESS
- X THE 3 ELEMENTS ARE LOCATED TOGETHER TO ENCOURAGE RELATED SPORT, RECREATION, AND LEISURE USES.
- X NO OTHER PART OF THE SITE WAS SUITABLE

Scale

Is the scale of the extension/development in keeping with the context of the site and in what way?

- X THE SITE IS PART OF A PUBLIC RECREATION FIELD/SITE, AND ALL 3 ELEMENTS ARE OF APPROPRIATE SCALE FOR THIS SITE AND THE ANTICIPATED USER GROUPS.

Landscaping

If appropriate, specify the boundary treatments and any landscaping included in the development. You may need to justify why certain materials or planting have been used?

- X THE INSTALLATIONS ARE ON A LEVEL GRASSED SITE, WHICH WILL BE MAINTAINED AS A GRASSED AREA, WITH MOWED AND WILDFLOWER AREAS.
- X THERE WILL BE PERIMETER FOOTPATH SURROUNDING M.U.G.A. AND ACCESS PATHS TO THE GREEN/GYM AND YOUTH SHELTER

Appearance


Specify how the extension/development fits in terms of its appearance and include details of materials to be used.

- X M.U.G.A. IS STEEL FRAMED WITH TIMBER INFILL PANELS TO SUIT SEMI RURAL SETTING
- X M.U.G.A. FINISH TO BE SELF COLOURED OR SPRAY PAINTED WITH GREEN/BLUE SHADES + LINE MARKINGS
- X YOUTH SHELTER TO BE TIMBER FRAMED AND DETAILS
- X GREEN/GYM EQUIPMENT DESIGNED FOR EXTERNAL INSTALLATION AND USE

Access

Explain how the extension/development will be accessed by vehicles and people. You should consider the need for access by all members of society and emergency vehicles

- X THERE IS LEVEL ACCESS TO THE SITE
- X PROPOSED PATHS WILL BE D.D.A. COMPLIANT
- X THE MAIN ACCESS IS ALSO THE MAIN SITE ACCESS ROAD AND FOOTPATH
- X THE ACCESS ROAD IS LARGE ENOUGH FOR EMERGENCY ACCESS

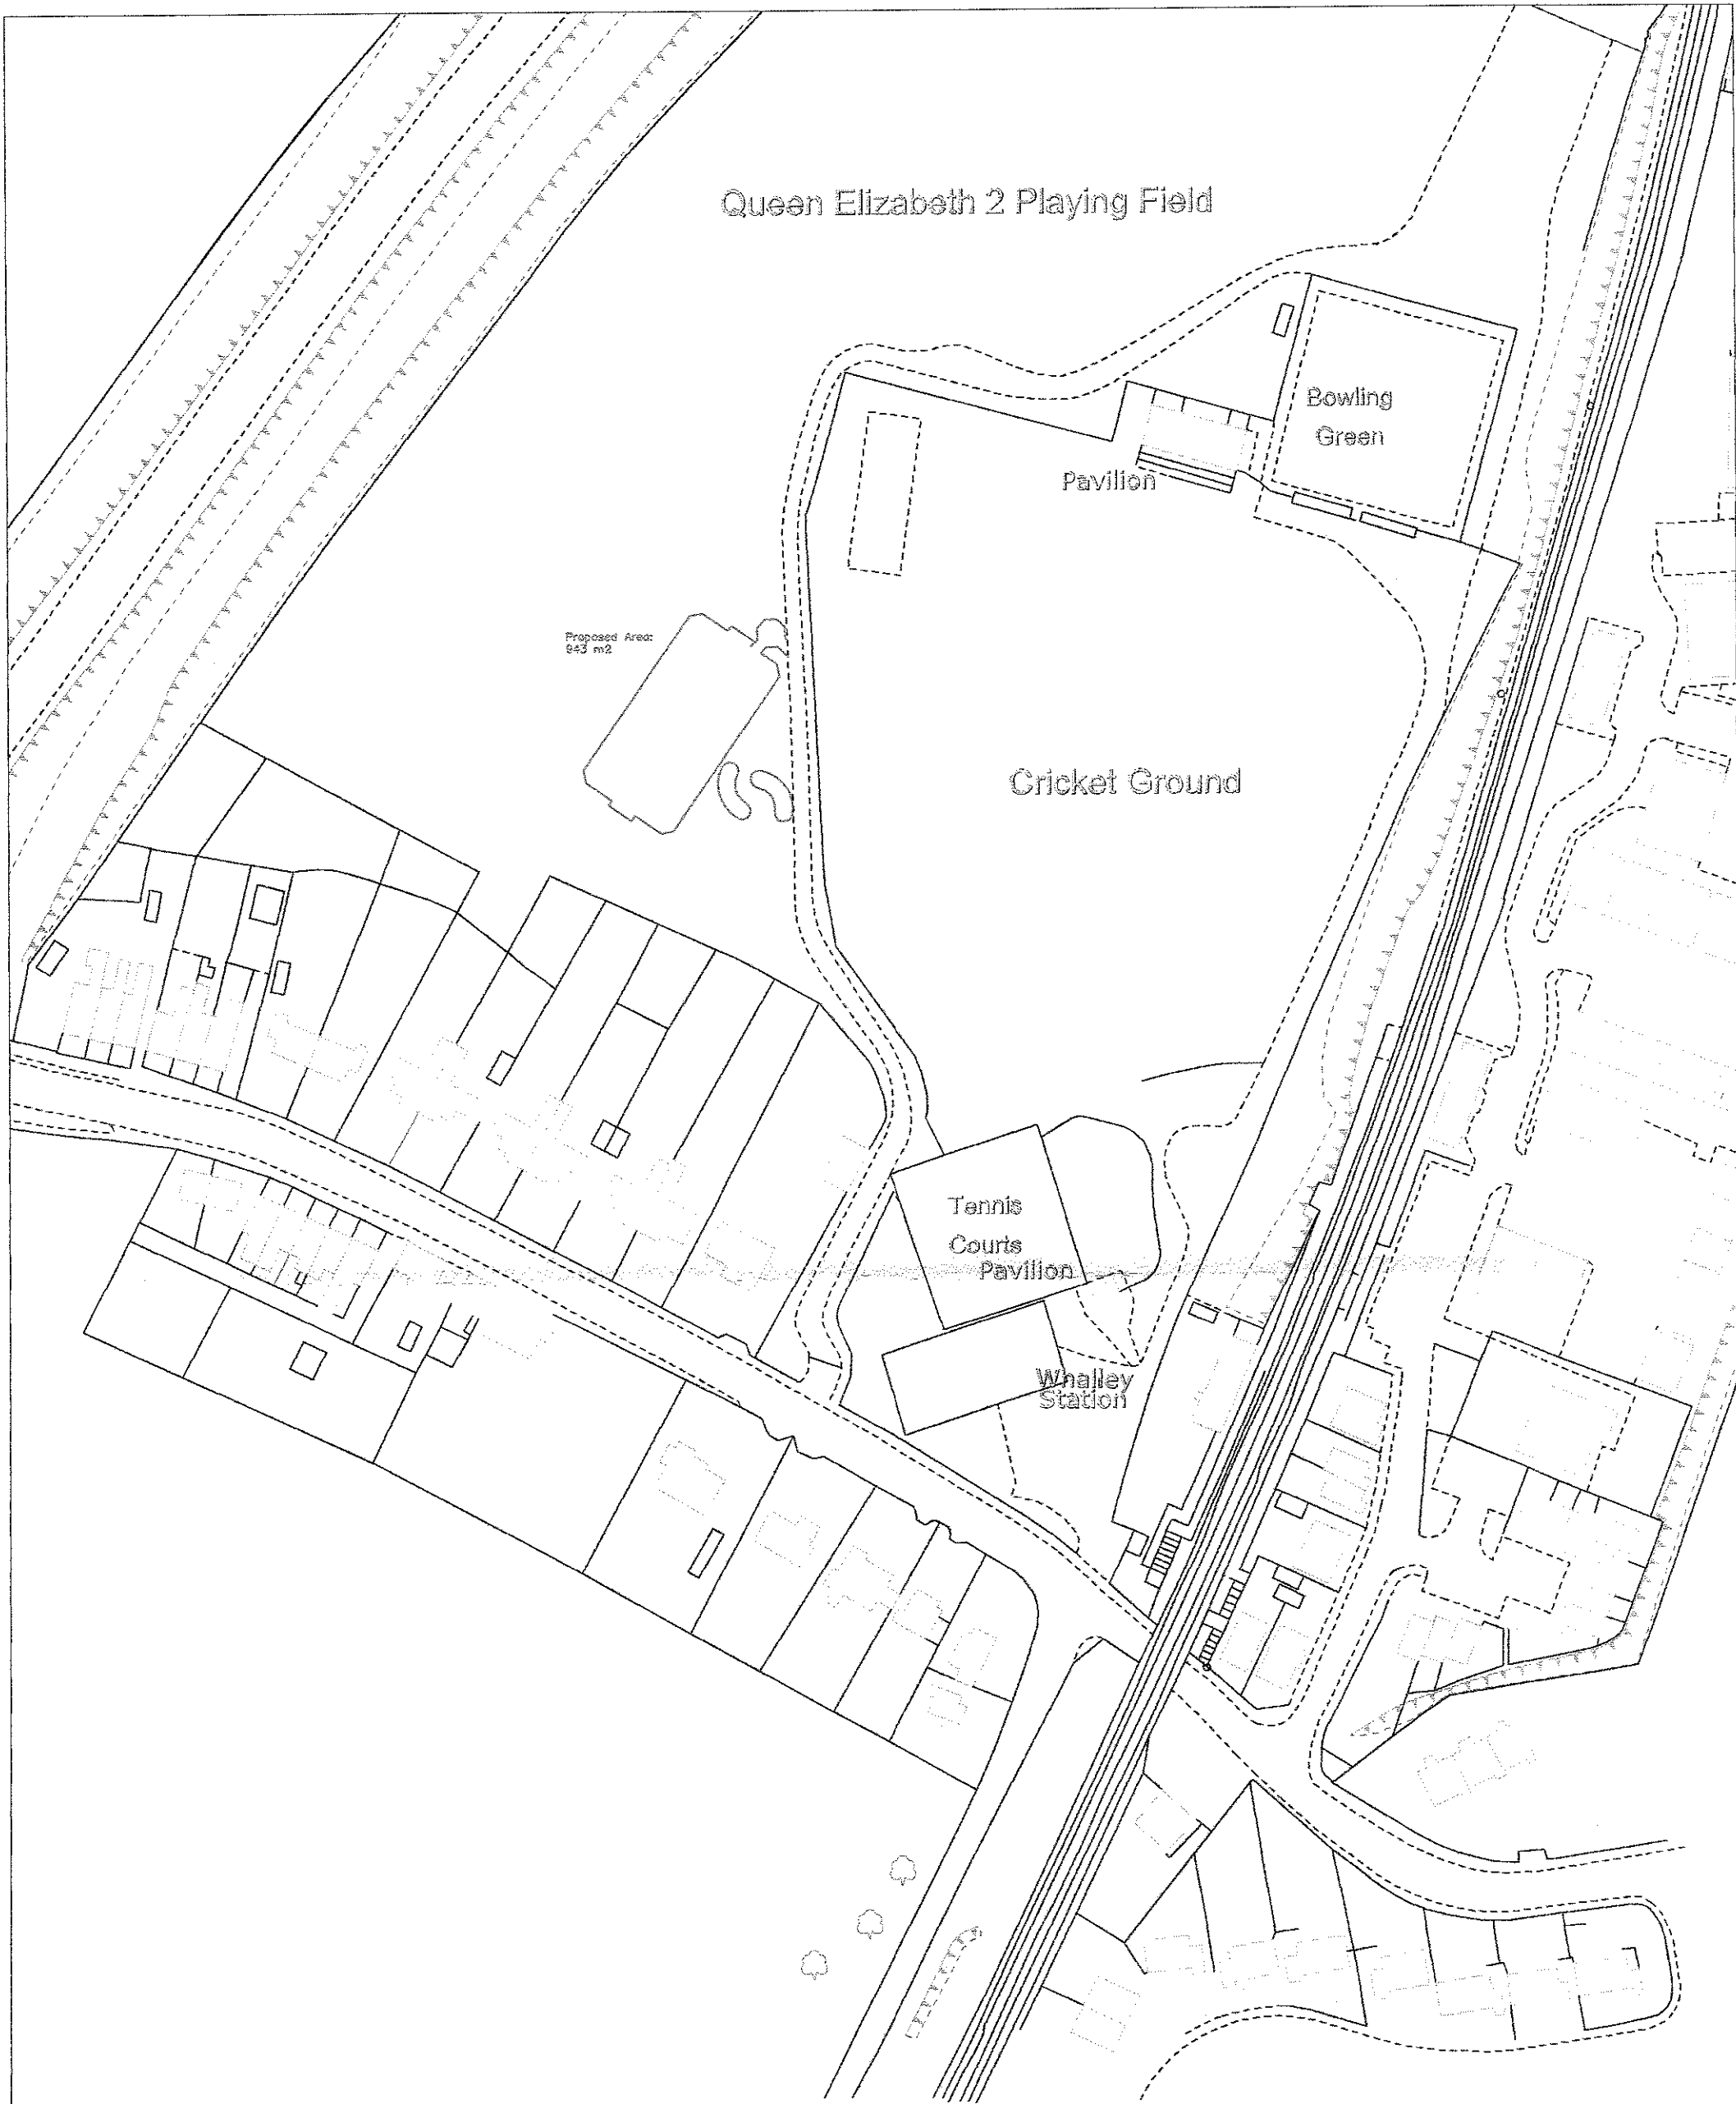

320130539P

COMMUNITY BUILDING		
Boathouse Riverside Ribchester PR3 3XS		
p@cb.eclipse.co.uk		
Project		
Whalley QEII Field		
Drawing	MUGA, Green Gym, Youth Shelter	WQE2 M02
date	12 / 12	scale 1:1250

Football Pitch

Maintained
short grass

Youth Shelter

Floodlights
x6

Existing track

Multi Use
Games Area

Rubber
safety
surface

Outdoor
Fitness
Equipment

reinforced grass
path

320130539P

COMMUNITY BUILDING		
Boathouse Riverside Ribchester PR3 3XS		
p@cb.eclipse.co.uk		
Project		
Whalley QEII Field		
Drawing	MUGA, Green Gym, Youth Shelter	WQE2 M01
date	12 / 12	scale 1:200