


FCL391275 FRONT

320130539

COMMUNITY BUILDING			
Institution: Whalley QE2 Trust		Project:	Whalley QE2 Trust
Drawing:		MUGA elevations	WQE2 M 16
Date:	05/14	Scale:	1/100

320130539

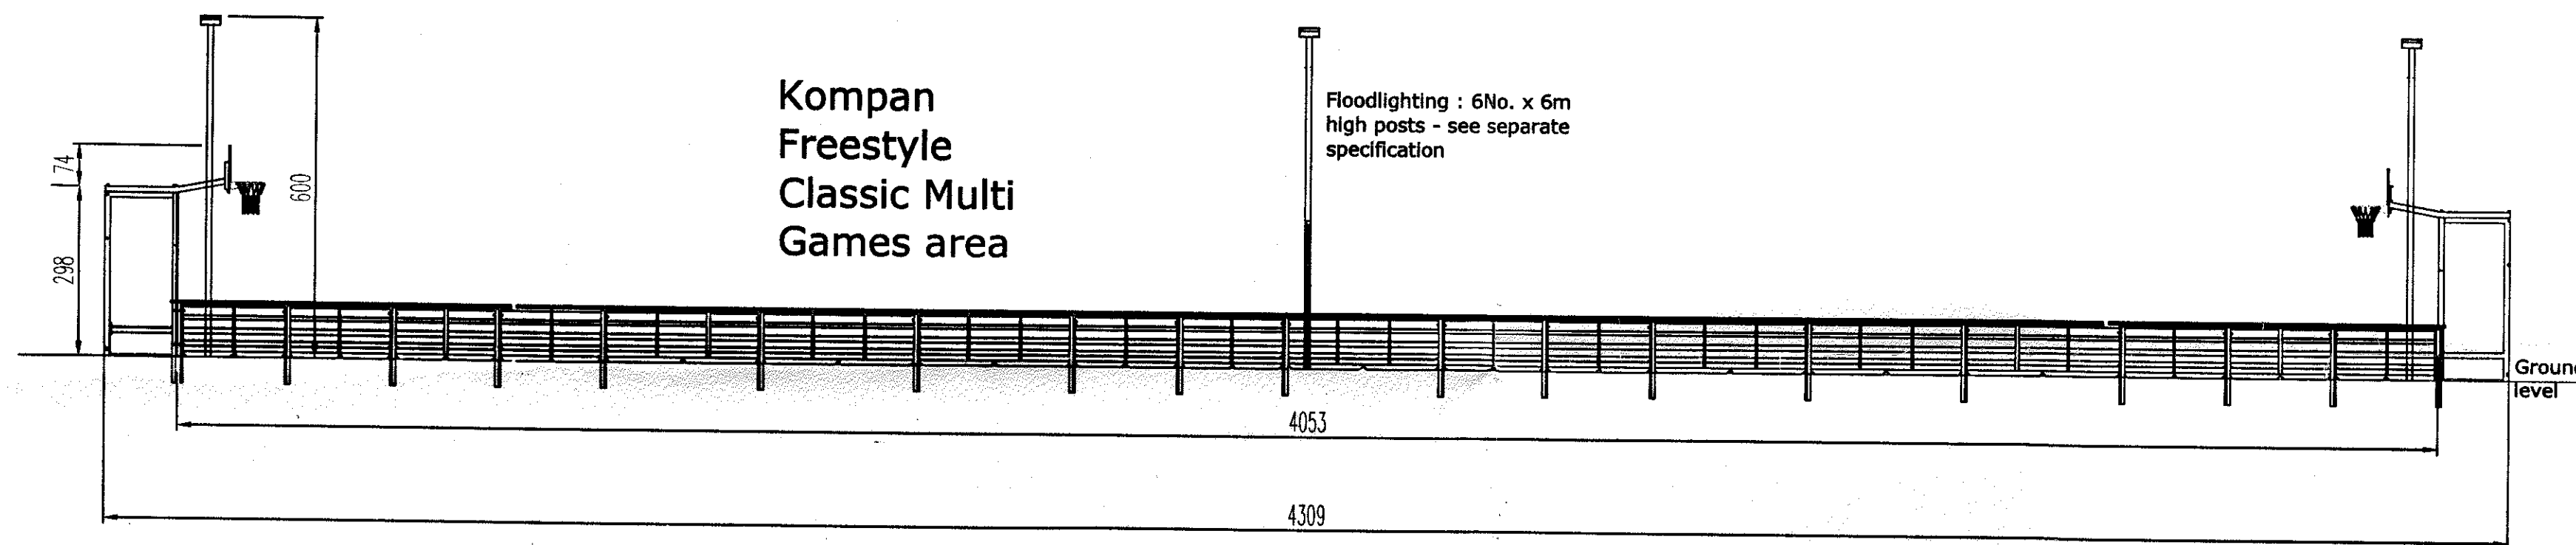


South East and North West elevations



FCL391275 FRONT
MUGA
Proposed Play Area

AMENDED PLANS RECEIVED
DATE 07 July 2014

Plan: FCL391275 FRONT
Drawing: MUGA
Date: 07 July 2014
Account Manager: Malcolm Dwyer
Drawing By: RL

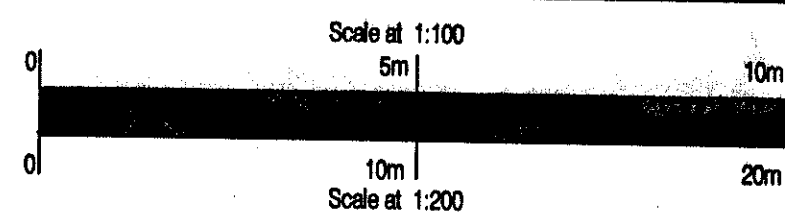

*NOTES: The exact location of the equipment is to be agreed by the client.
This layout is indicative only - the order confirmation document contains the finite information about the proposed area.
DO NOT SCALE THIS PLAN

KOMPAN

KOMPAN LTD.
21 Farnham Way
Barnsley
S70 2JH
Tel: 01226 297 407
Fax: 01226 297 408