


320130539.9

17 JULY 2014

Cedar or oak timber shingles
over 100 x18mm t&g treated
softwood
over treated softwood frame

Hardwood (green oak)
wallframe, balustrade,
and seating


Hardwood posts fixed to
galvanised steel brackets
embedded in concrete

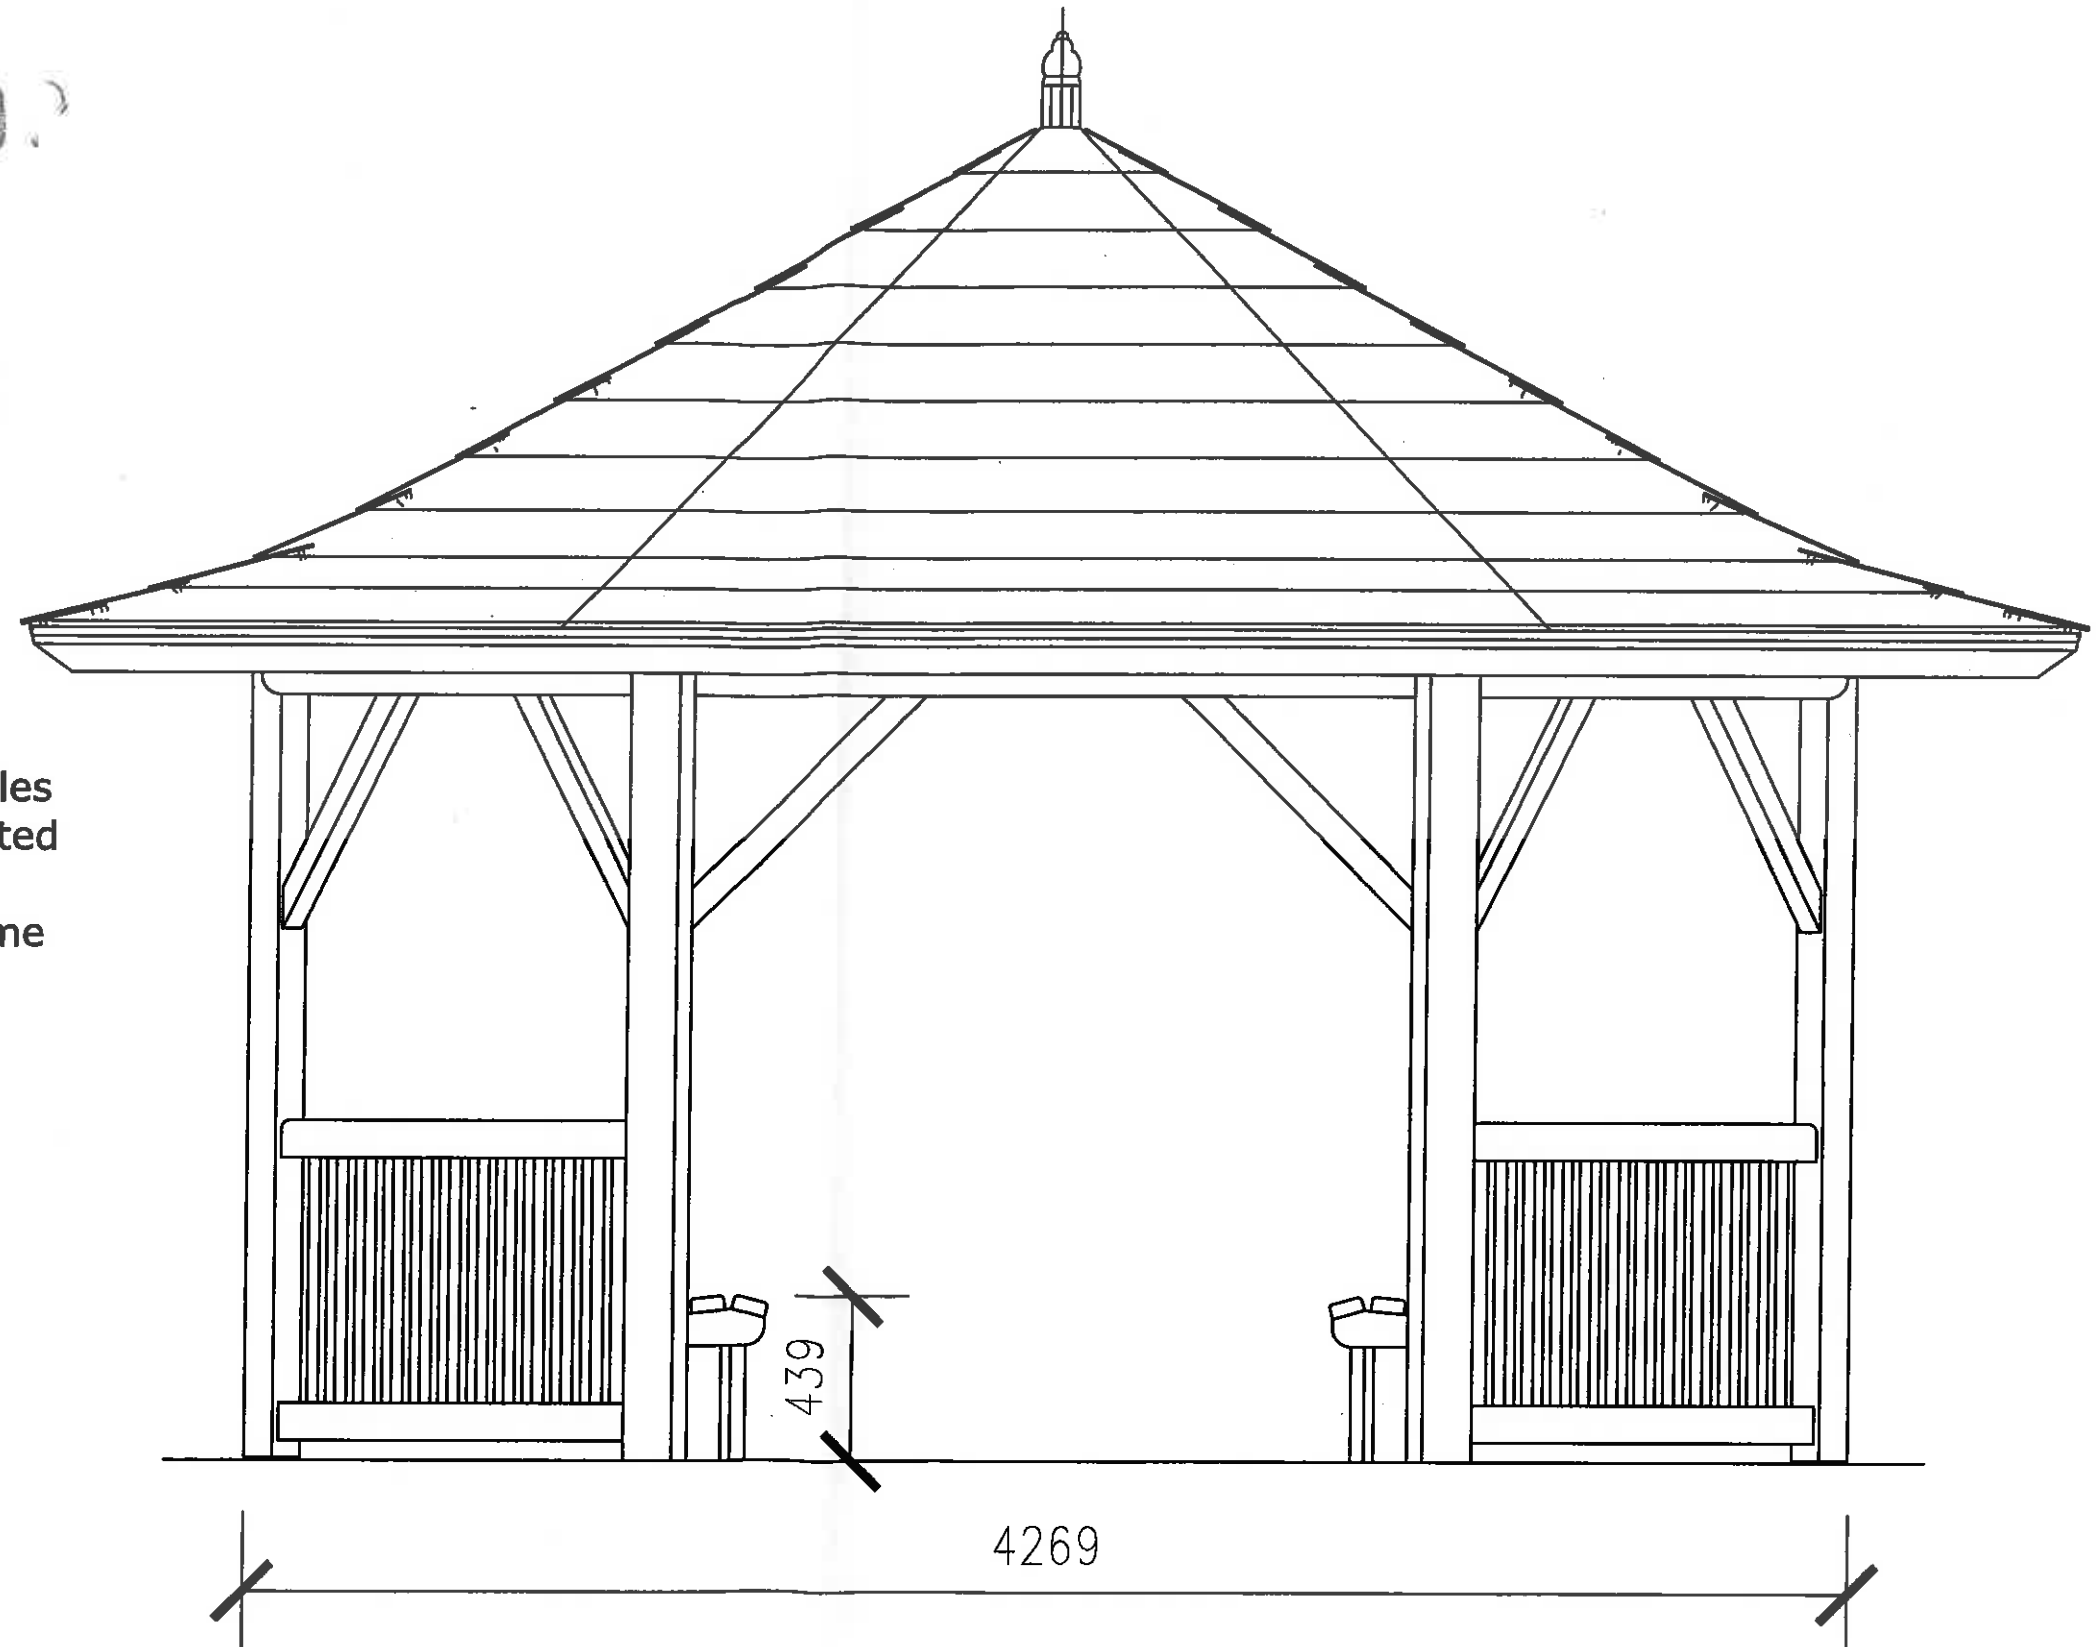

Elevation open
side

COMMUNITY BUILDING	
bouthouse riverside ribchester PR3 3XS	phone: 01254 878263 email: cphara7@btconnect.net
project Whalley QE2 Shelter	
drawing Shelter elevation	WQE2 SE2
date 07 / 14	scale 1/20

320130539P

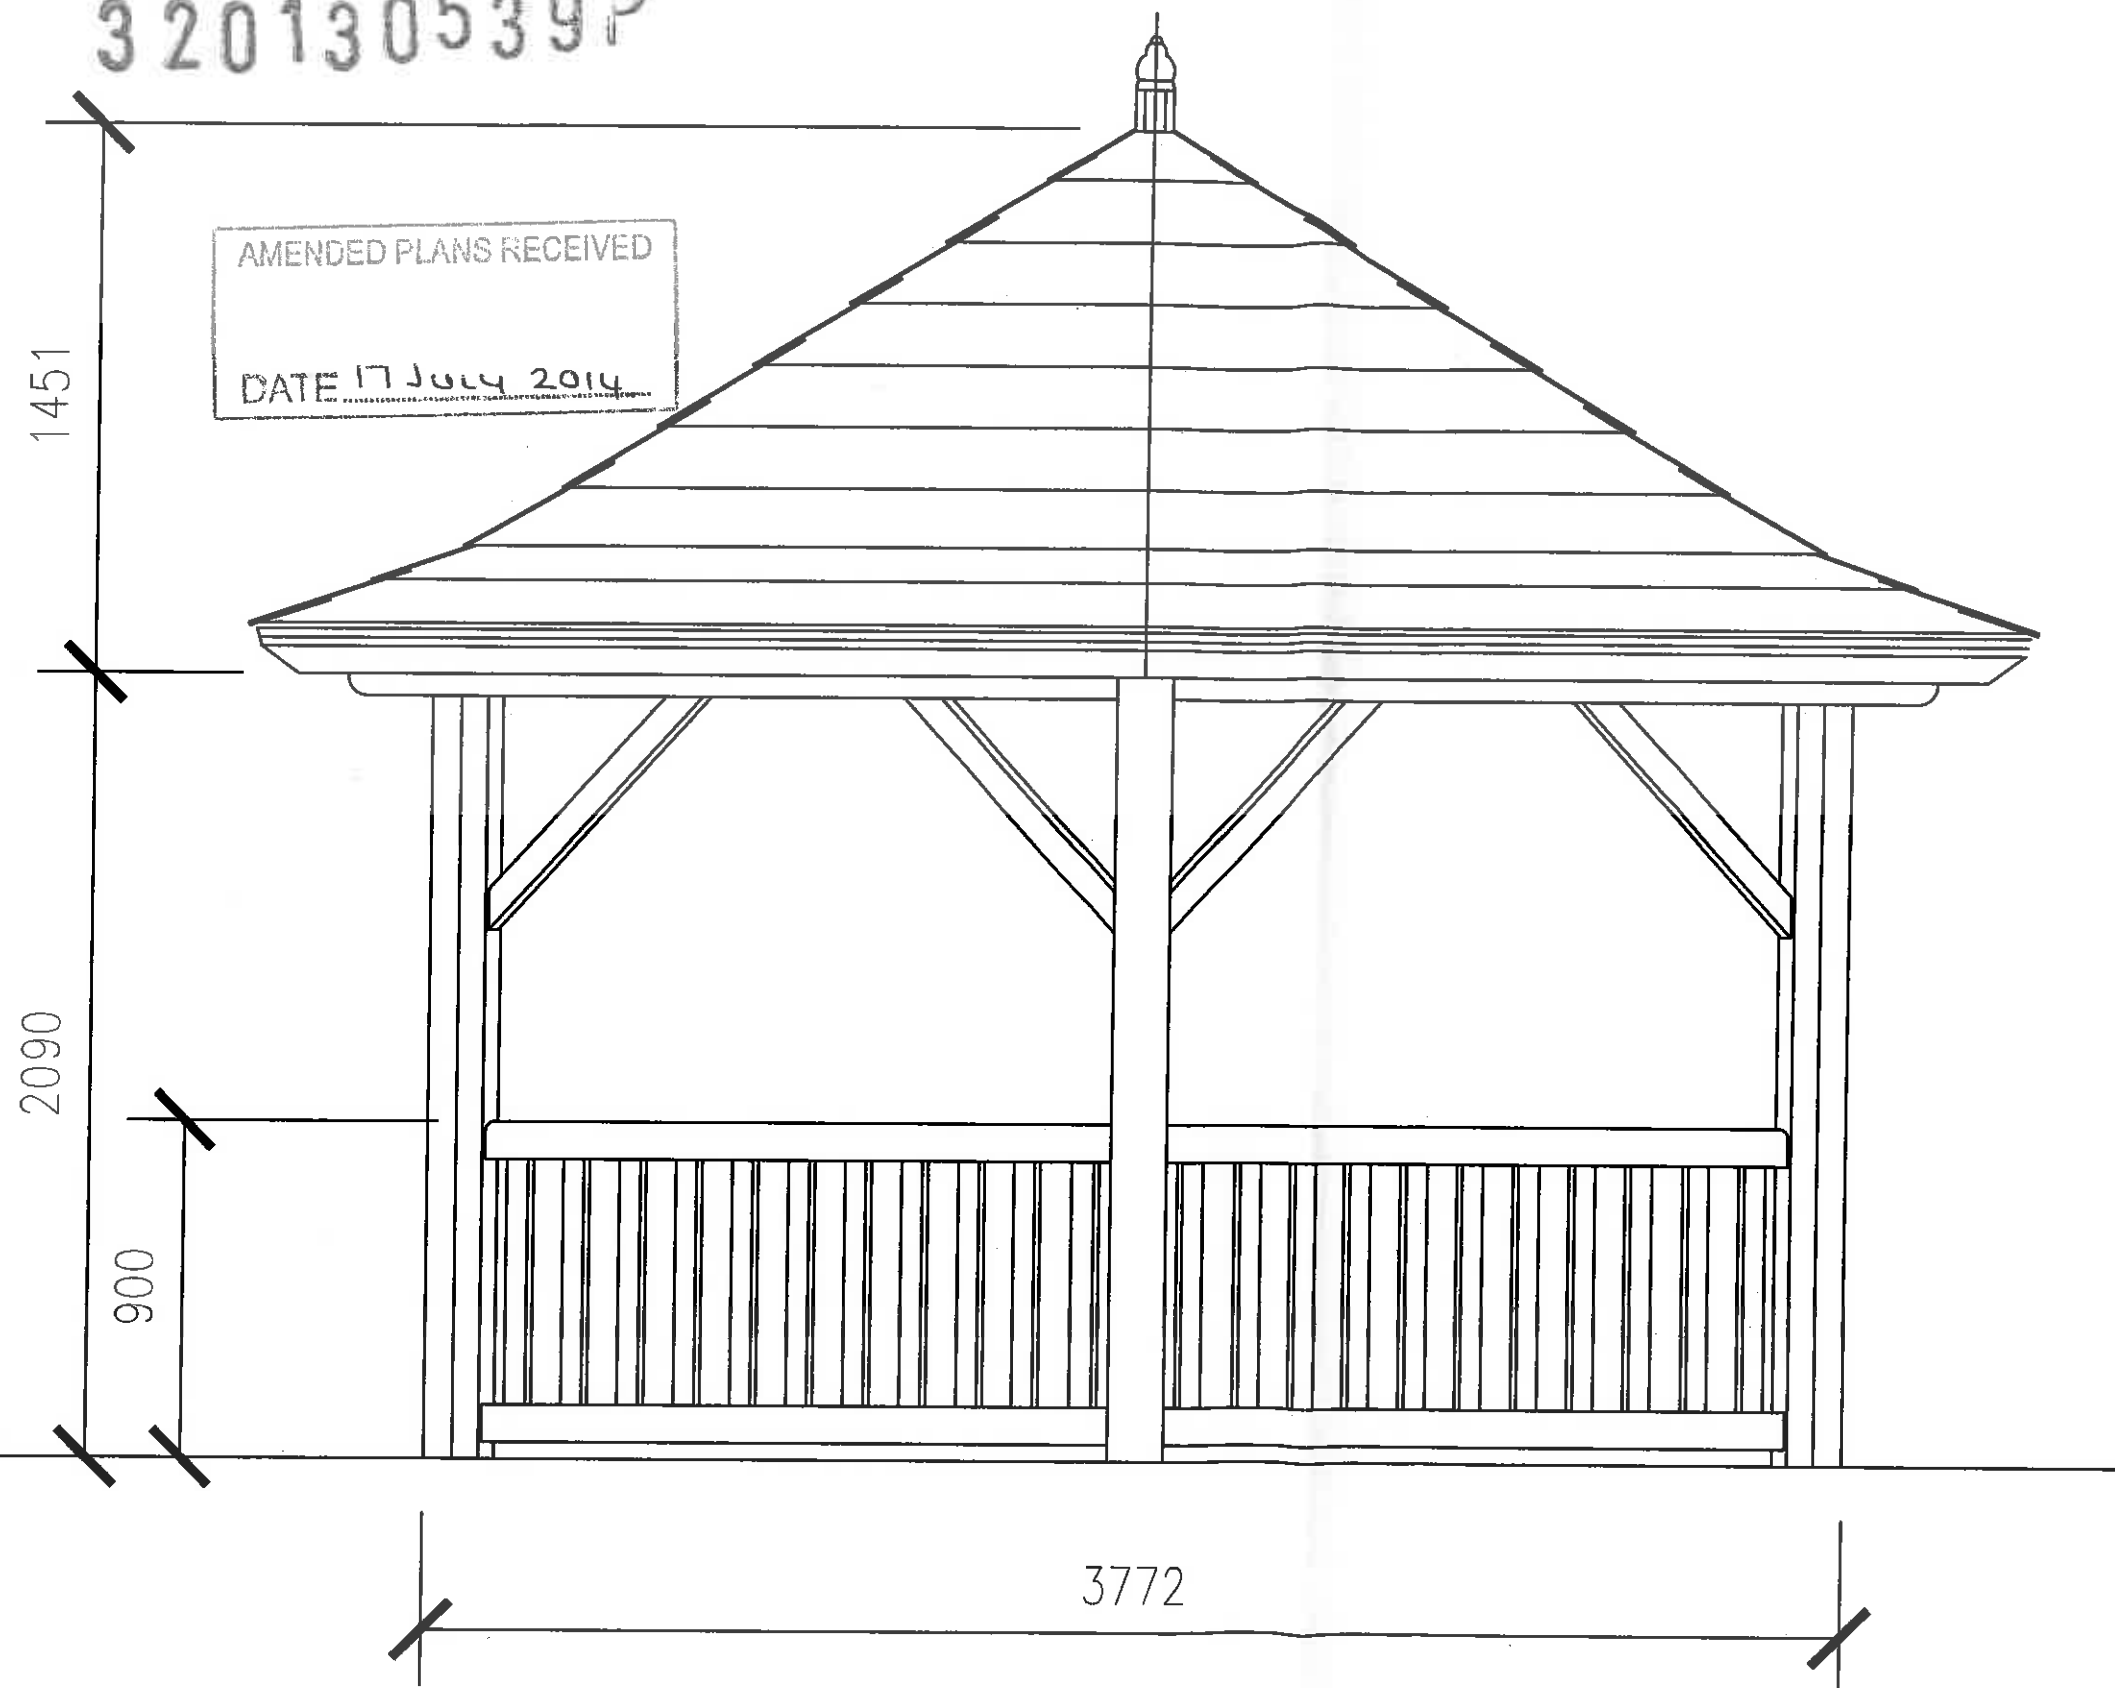

Elevation
enclosed side

Ceder or oak timber shingles
over 100 x18mm t&g treated
softwood
over treated softwood frame

Hardwood (green oak)
wallframe, balustrade,
and seating


Hardwood posts fixed to
galvanised steel brackets
embedded in concrete

COMMUNITY BUILDING			
beetham riverside richchester PR3 3XS		phone: 01254 878263 email: cphero7@btconnect.net	
project Whalley QE2 Shelter			
drawing		WQE2	
Shelter elevation		SE1	
date 07 / 14		scale 1/20	

320130539P

AMENDED PLANS RECEIVED

DATE 17 JULY 2014

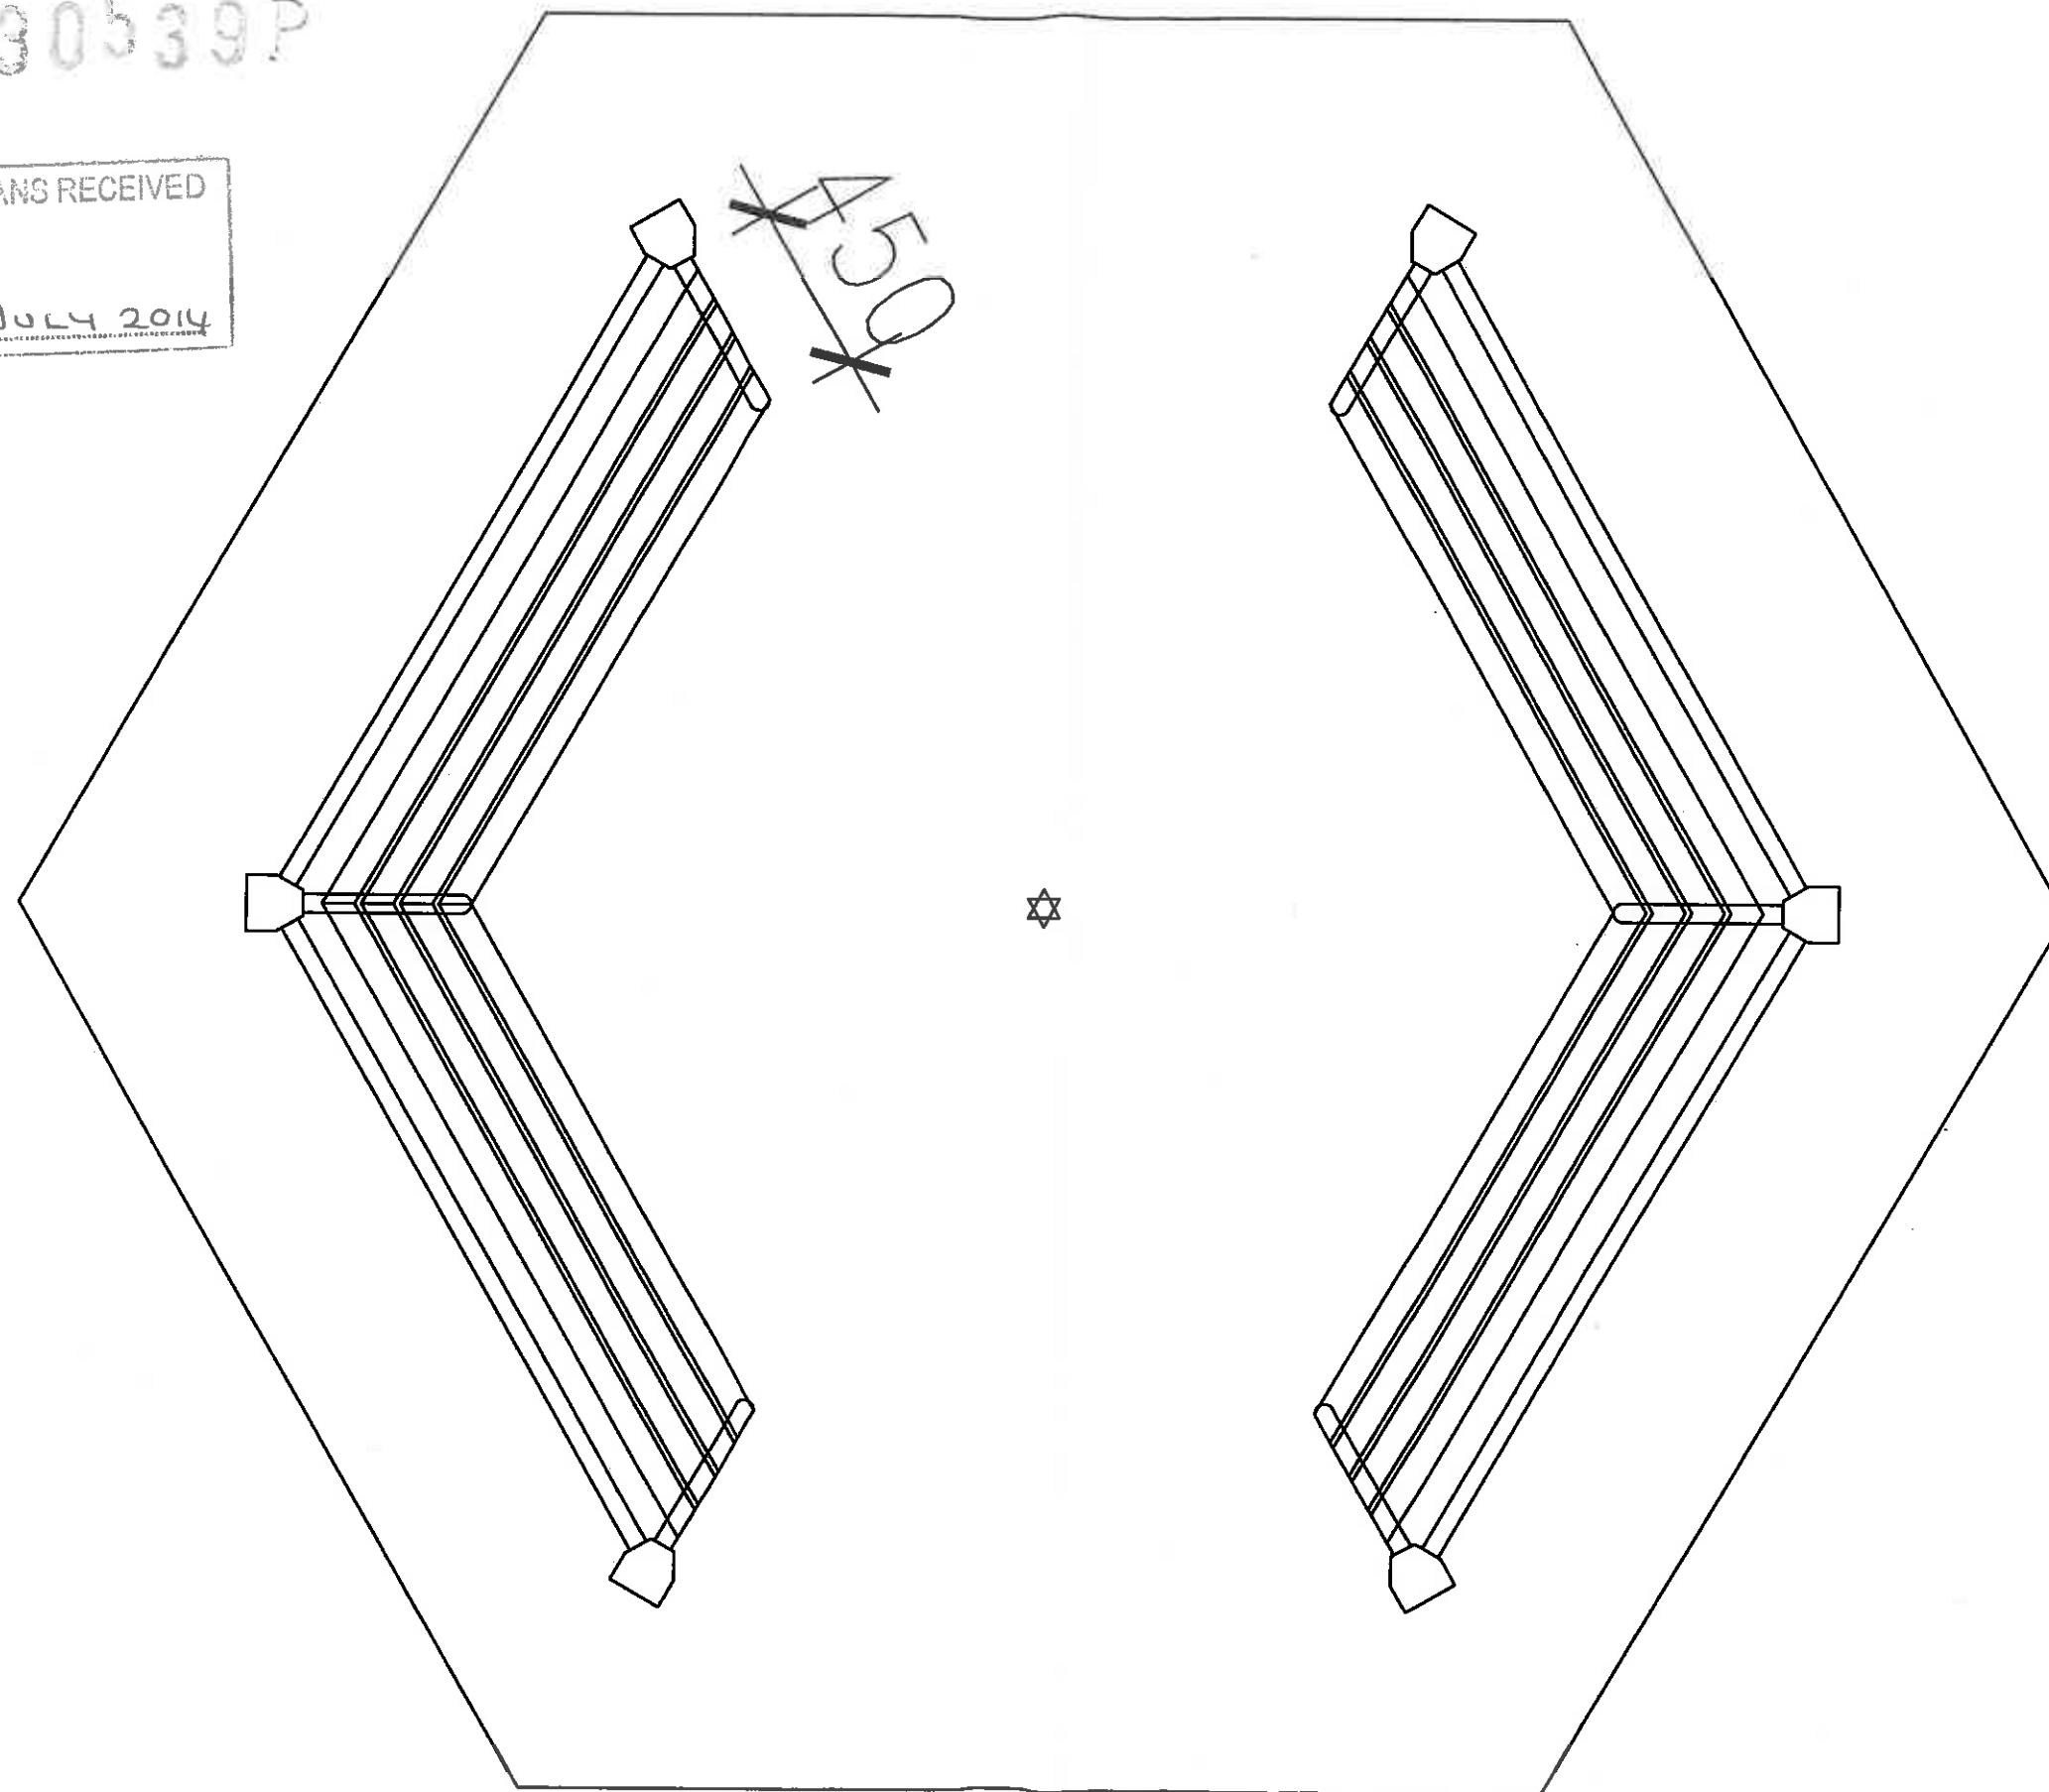

COMMUNITY BUILDING

beathouse riverside
riverside PR3 3Y3

phone: 01254 878368
email: cphara7@btconnect.net

project Whalley QE2 Shelter

drawing
Shelter Plan


WQE2
SP1

date 07 / 14

scale 1/20

320130539P

AMENDED PLANS RECEIVED
DATE 17 JULY 2014

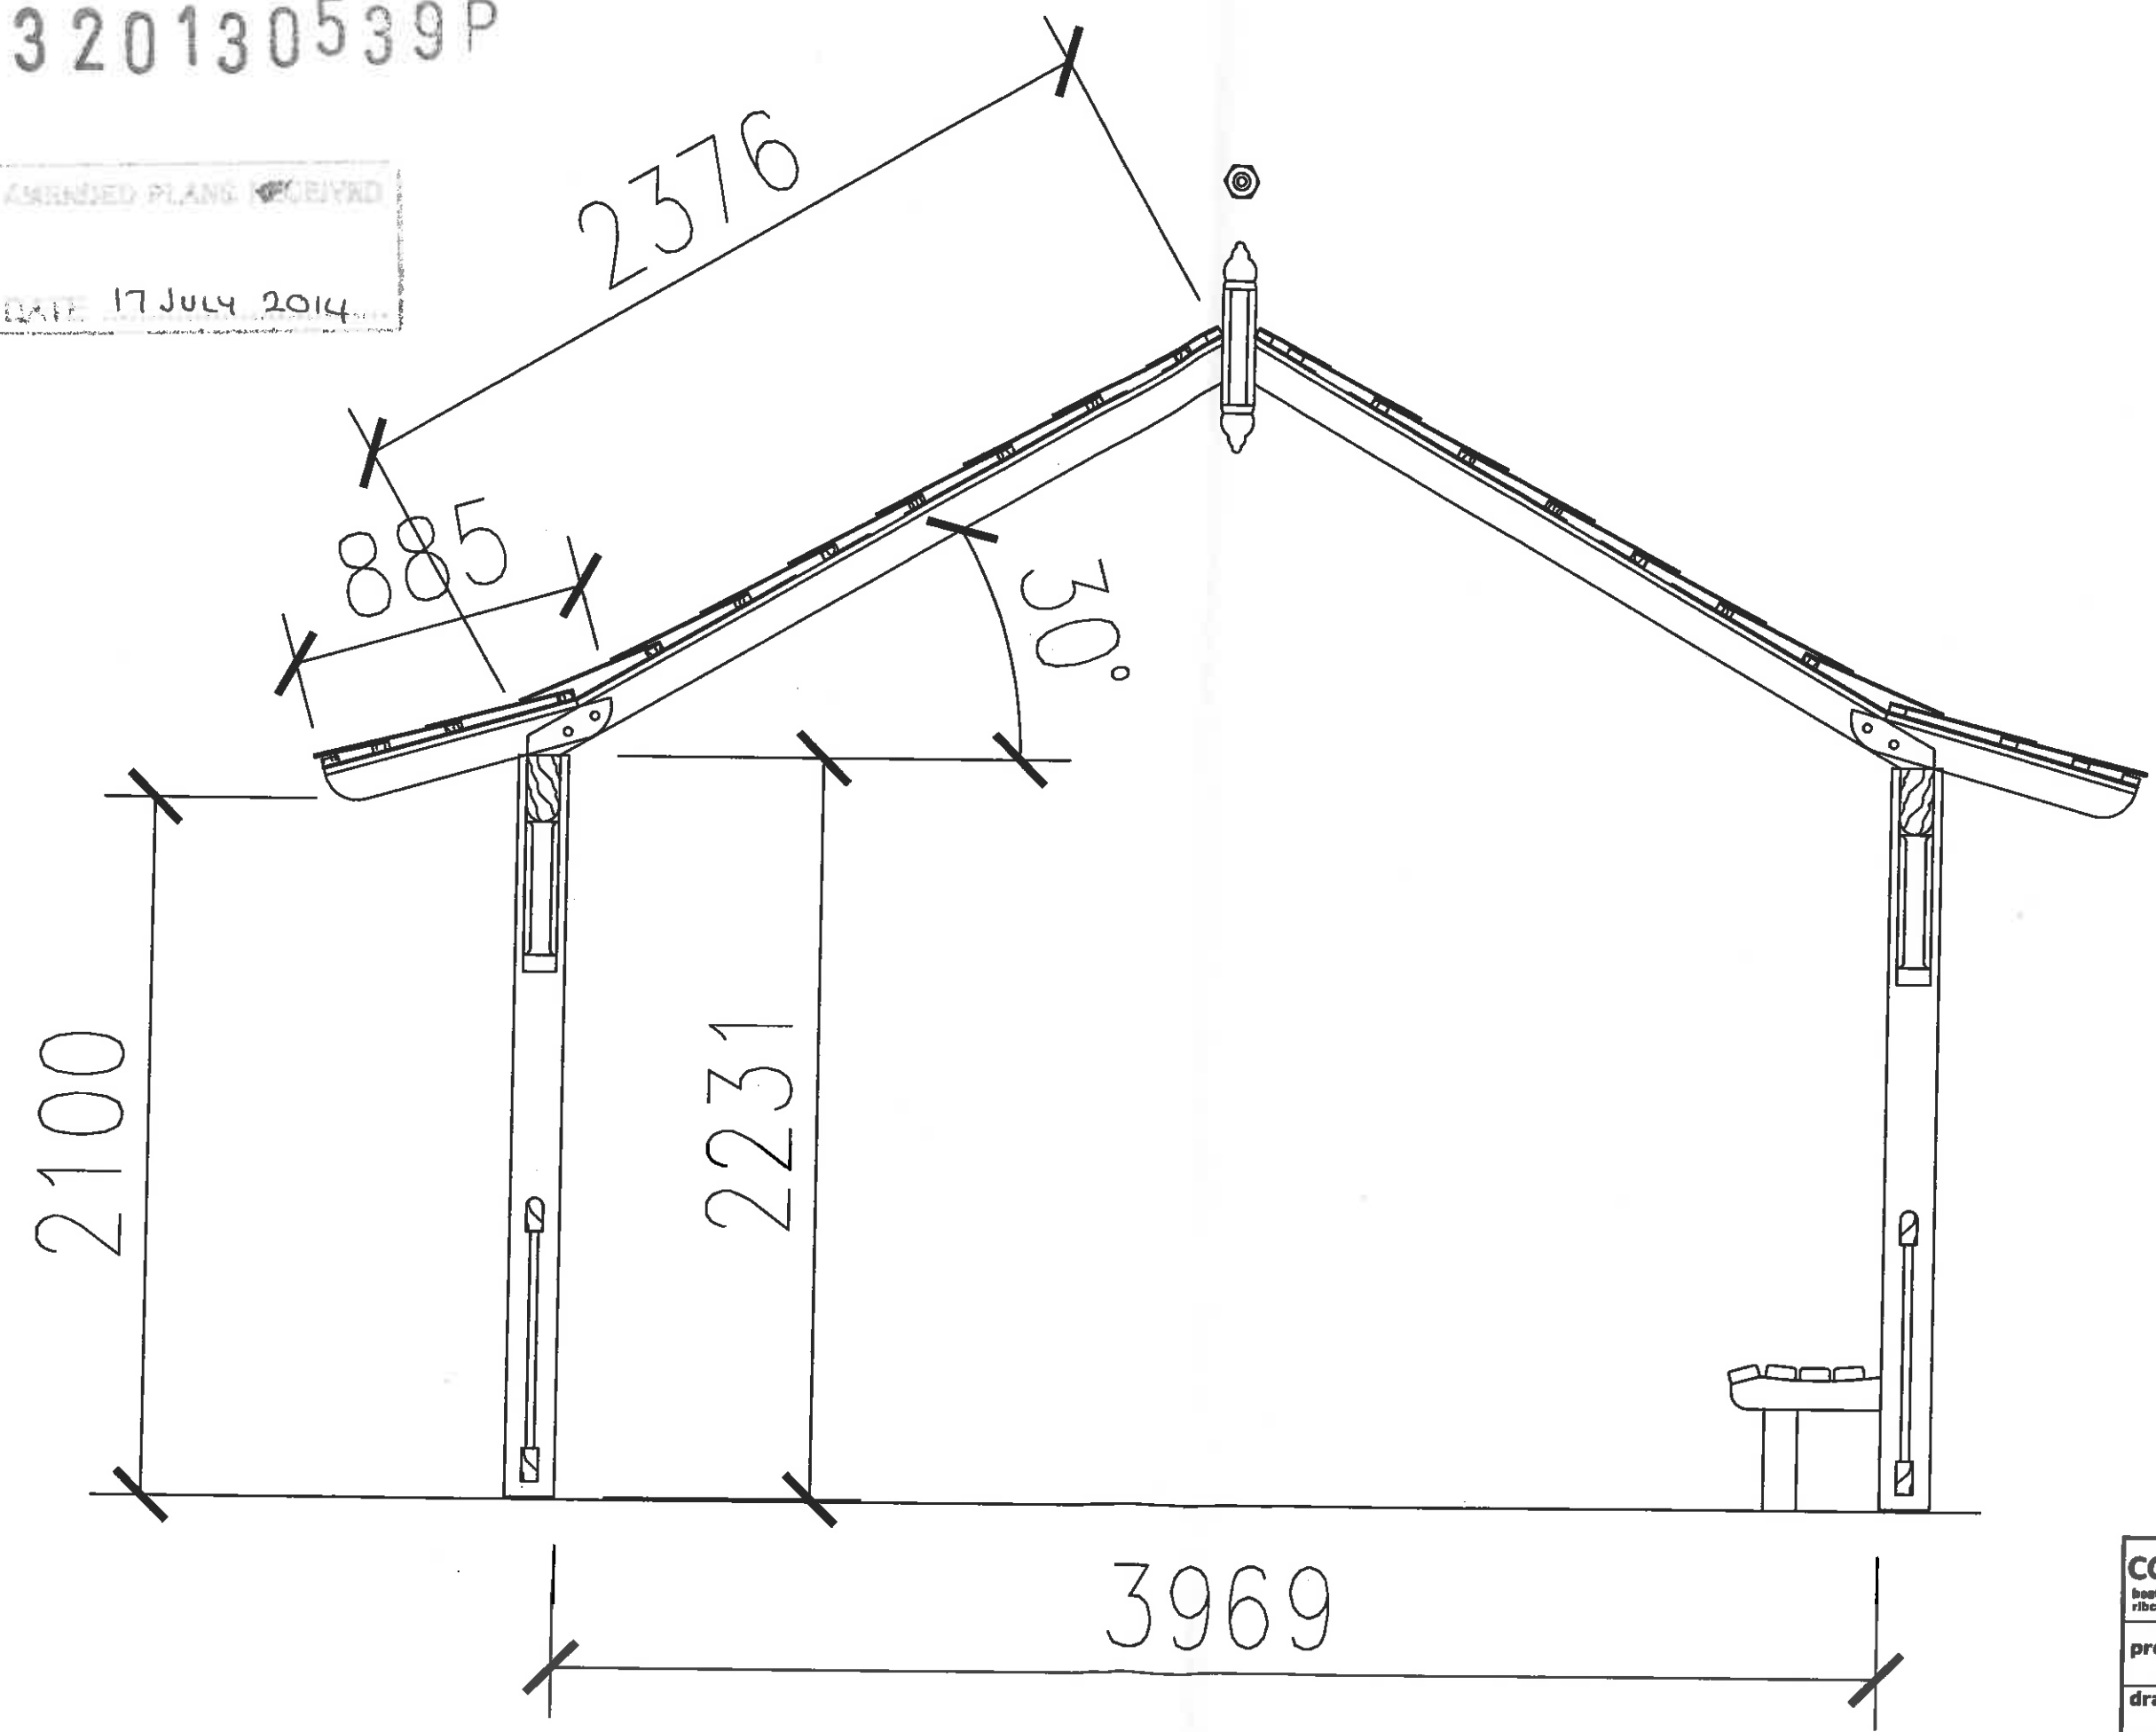

COMMUNITY BUILDING	
boothouse riverside ribchester PR3 3XS	phone: 01284 876368 email: cphero7@btvnet.net
project Whalley QE2 Shelter	
drawing Shelter Section	WQE2 SS1
date 07 / 14	scale 1/20


320130539P

AMENDED PLANS RECEIVED
DATE 17 JULY 2014

2376

885


30°

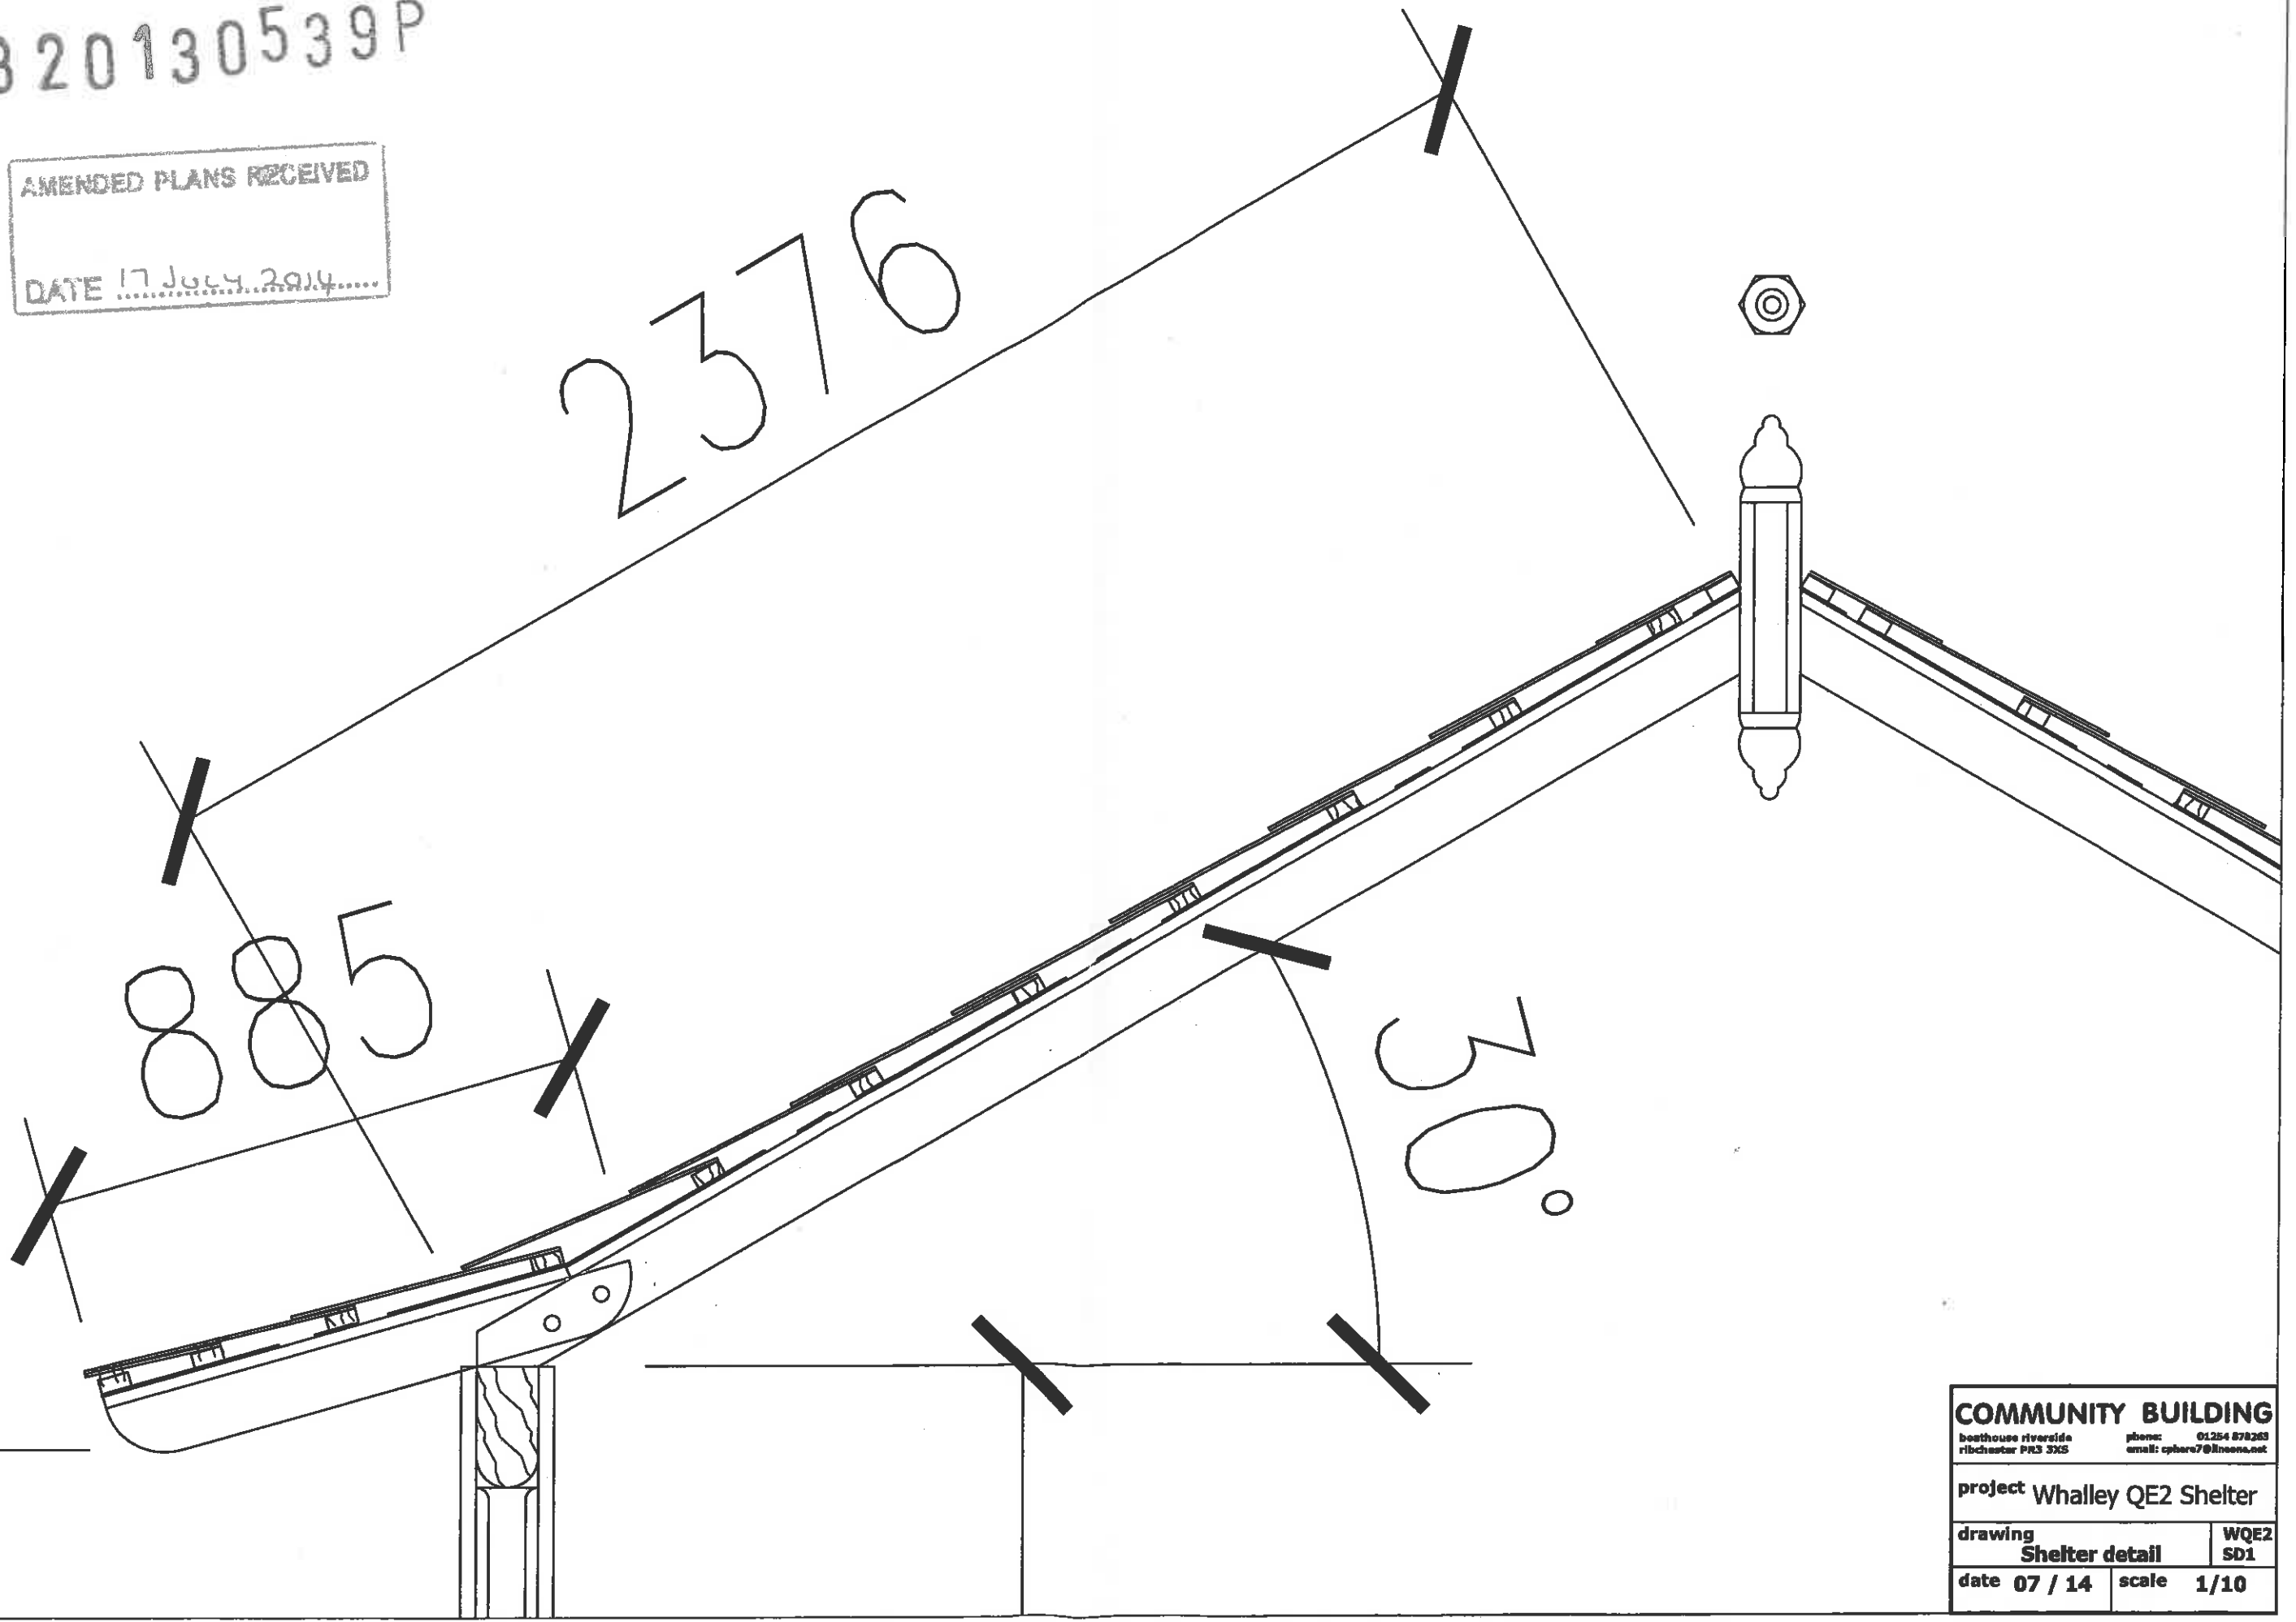

COMMUNITY BUILDING			
boathouse riverside ribchester PR3 3XS		phone: 01254 878263 email: cphero7@btconnect.com	
project Whalley QE2 Shelter			
drawing Shelter detail			WQE2 SD1
date 07 / 14		scale 1/10	

320130539P

AMENDED PLANS RECEIVED
DATE 17 JUN 2014

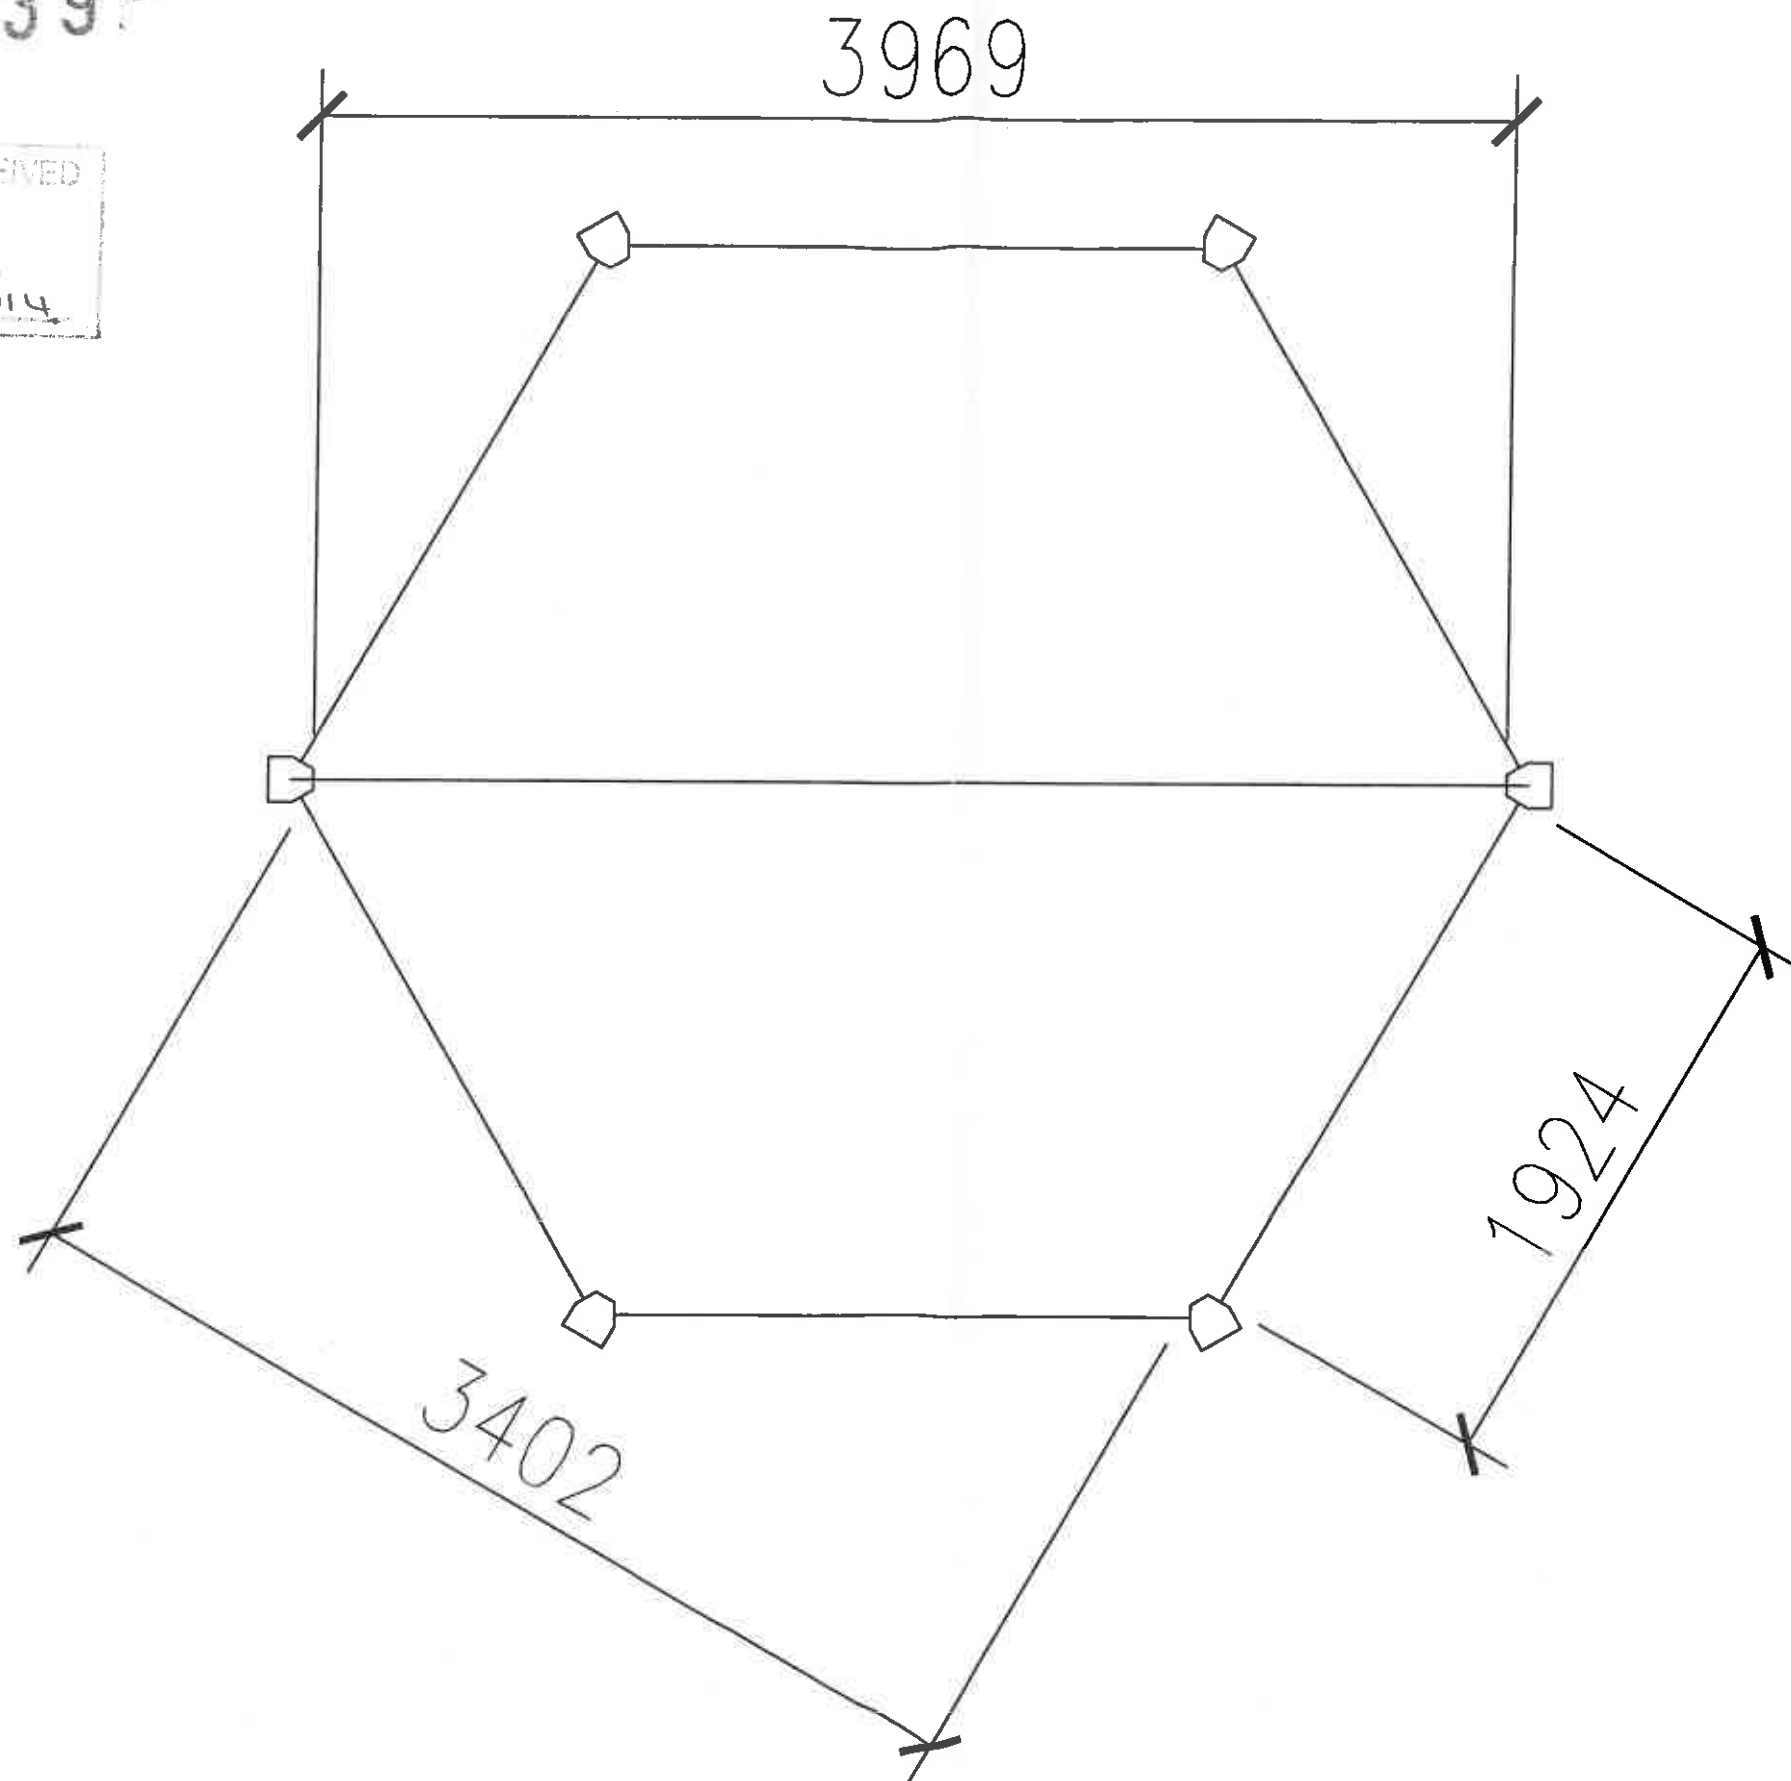

COMMUNITY BUILDING		
boothouse riverdale riverside PWS 330		phone 01354 078383 email: ophero7@boothouse.net
project Whalley QE2 Shelter		
drawing Shelter Plan		WQE2 SP1
date 07 / 14	scale 1/25	

320130539P

AMENDED PLANS RECEIVED
DATE 17 JULY 2014

2376

885

30°

COMMUNITY BUILDING		
boathouse riverside rillchester PR3 3XS		phone: 01254 878263 email: cphare7@btopen.net
project Whalley QE2 Shelter		
drawing Shelter detail		WQE2 SD1
date 07 / 14	scale 1/10	