

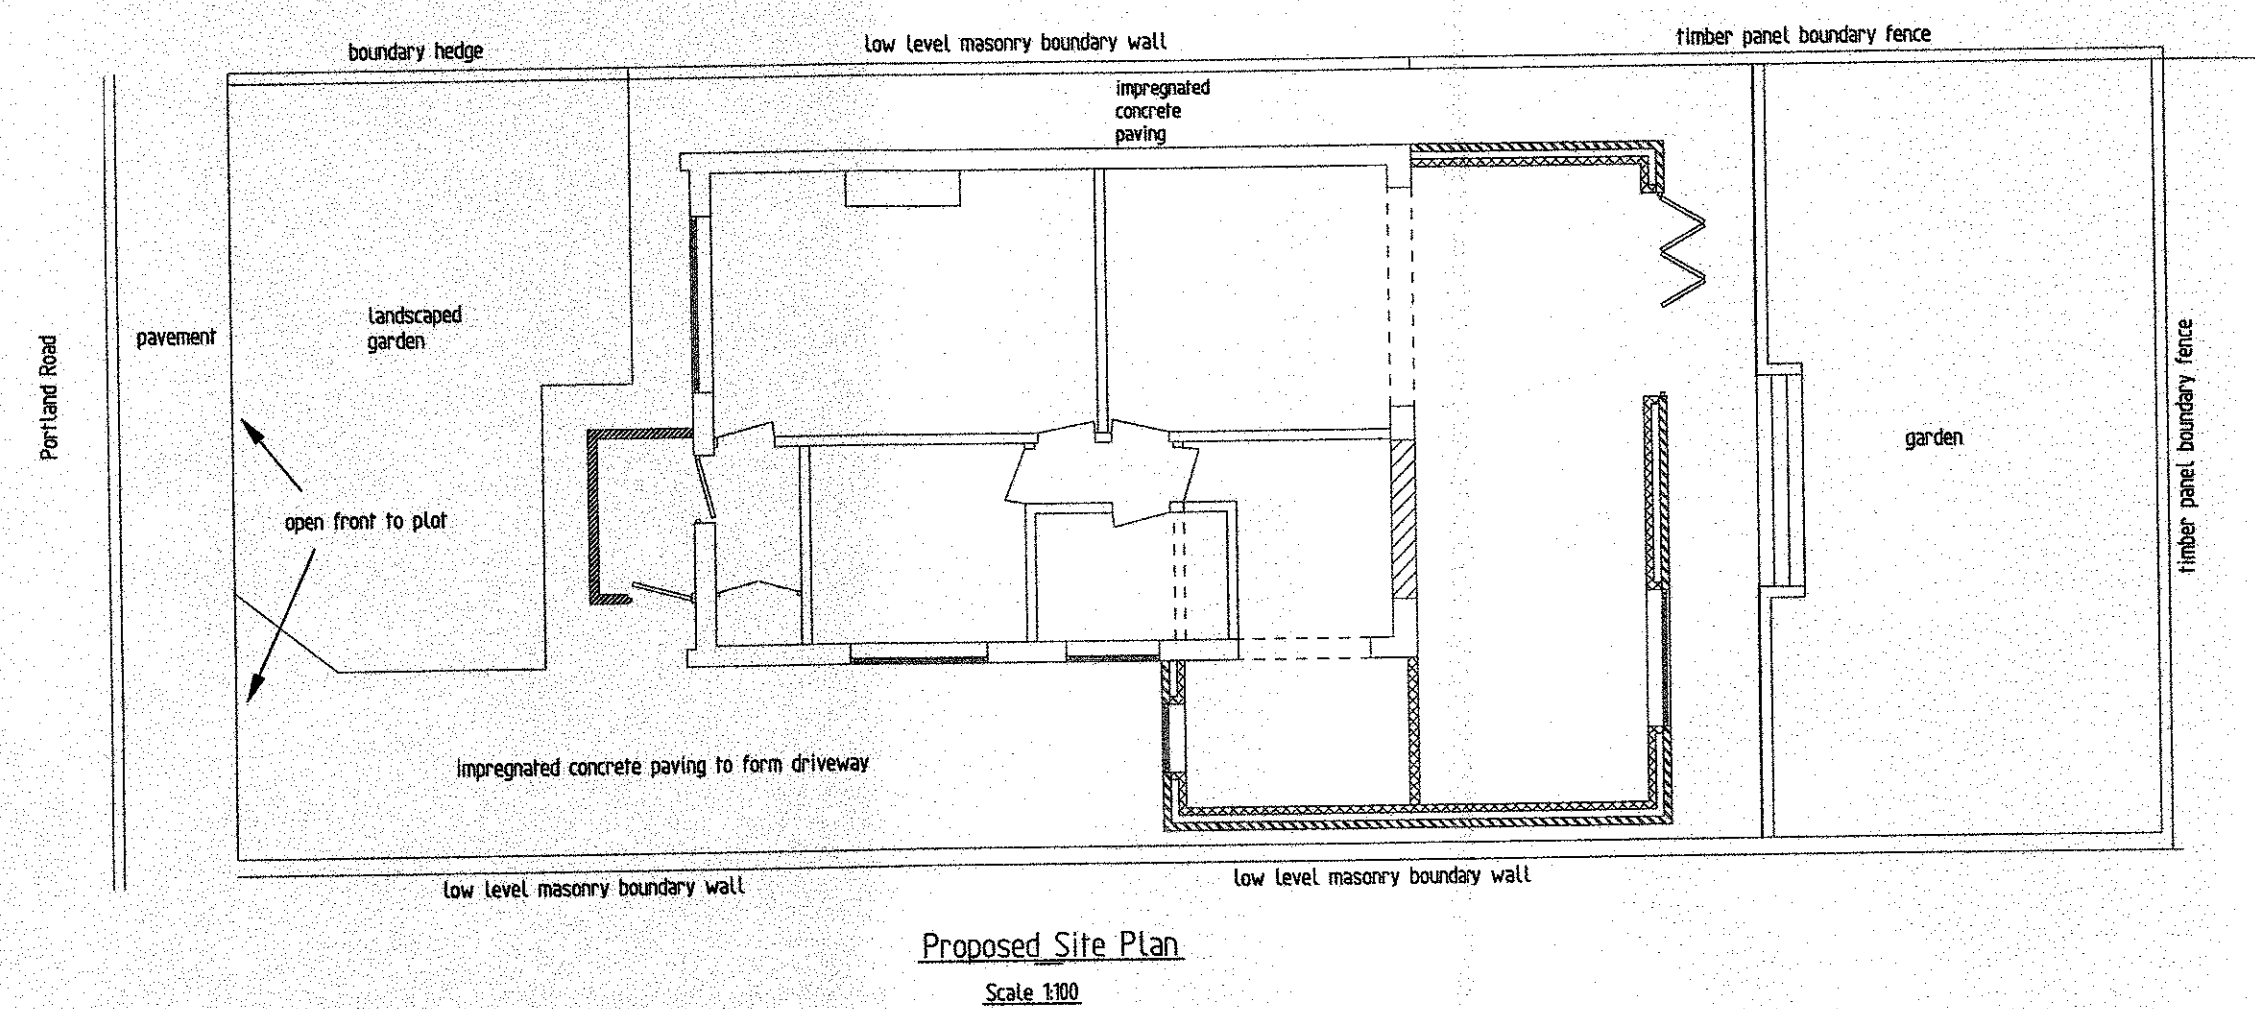
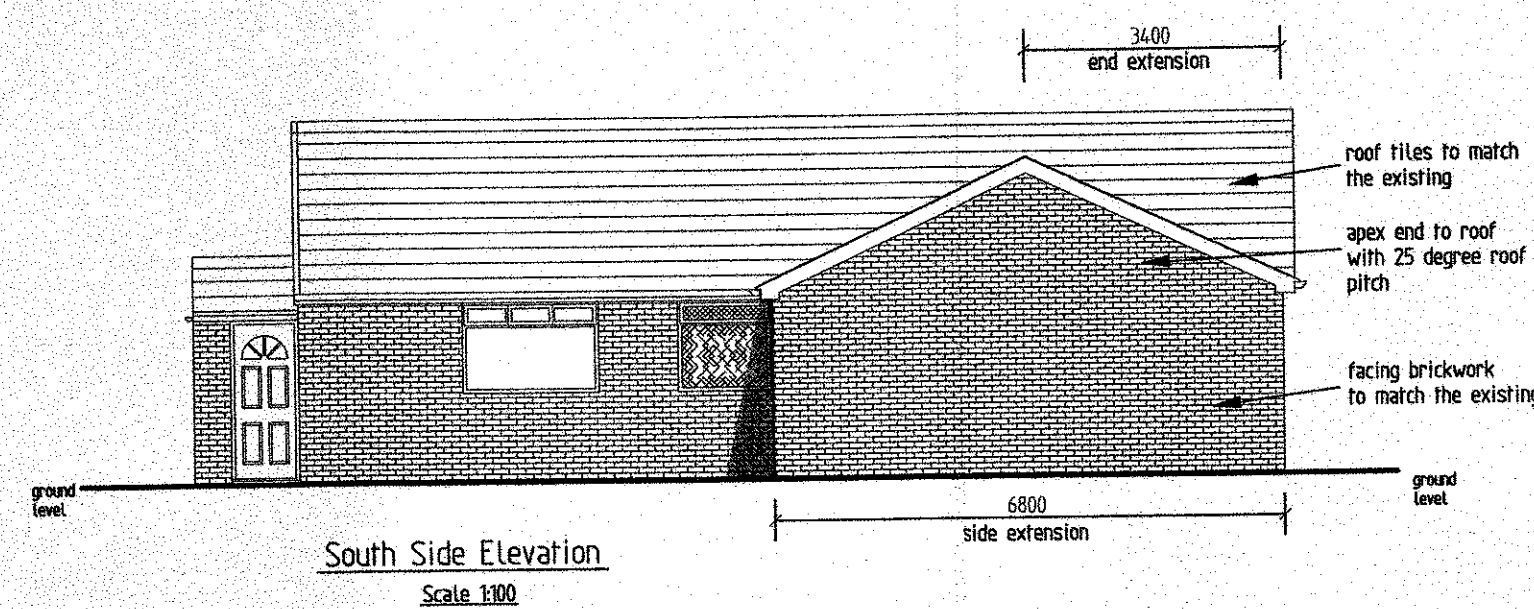
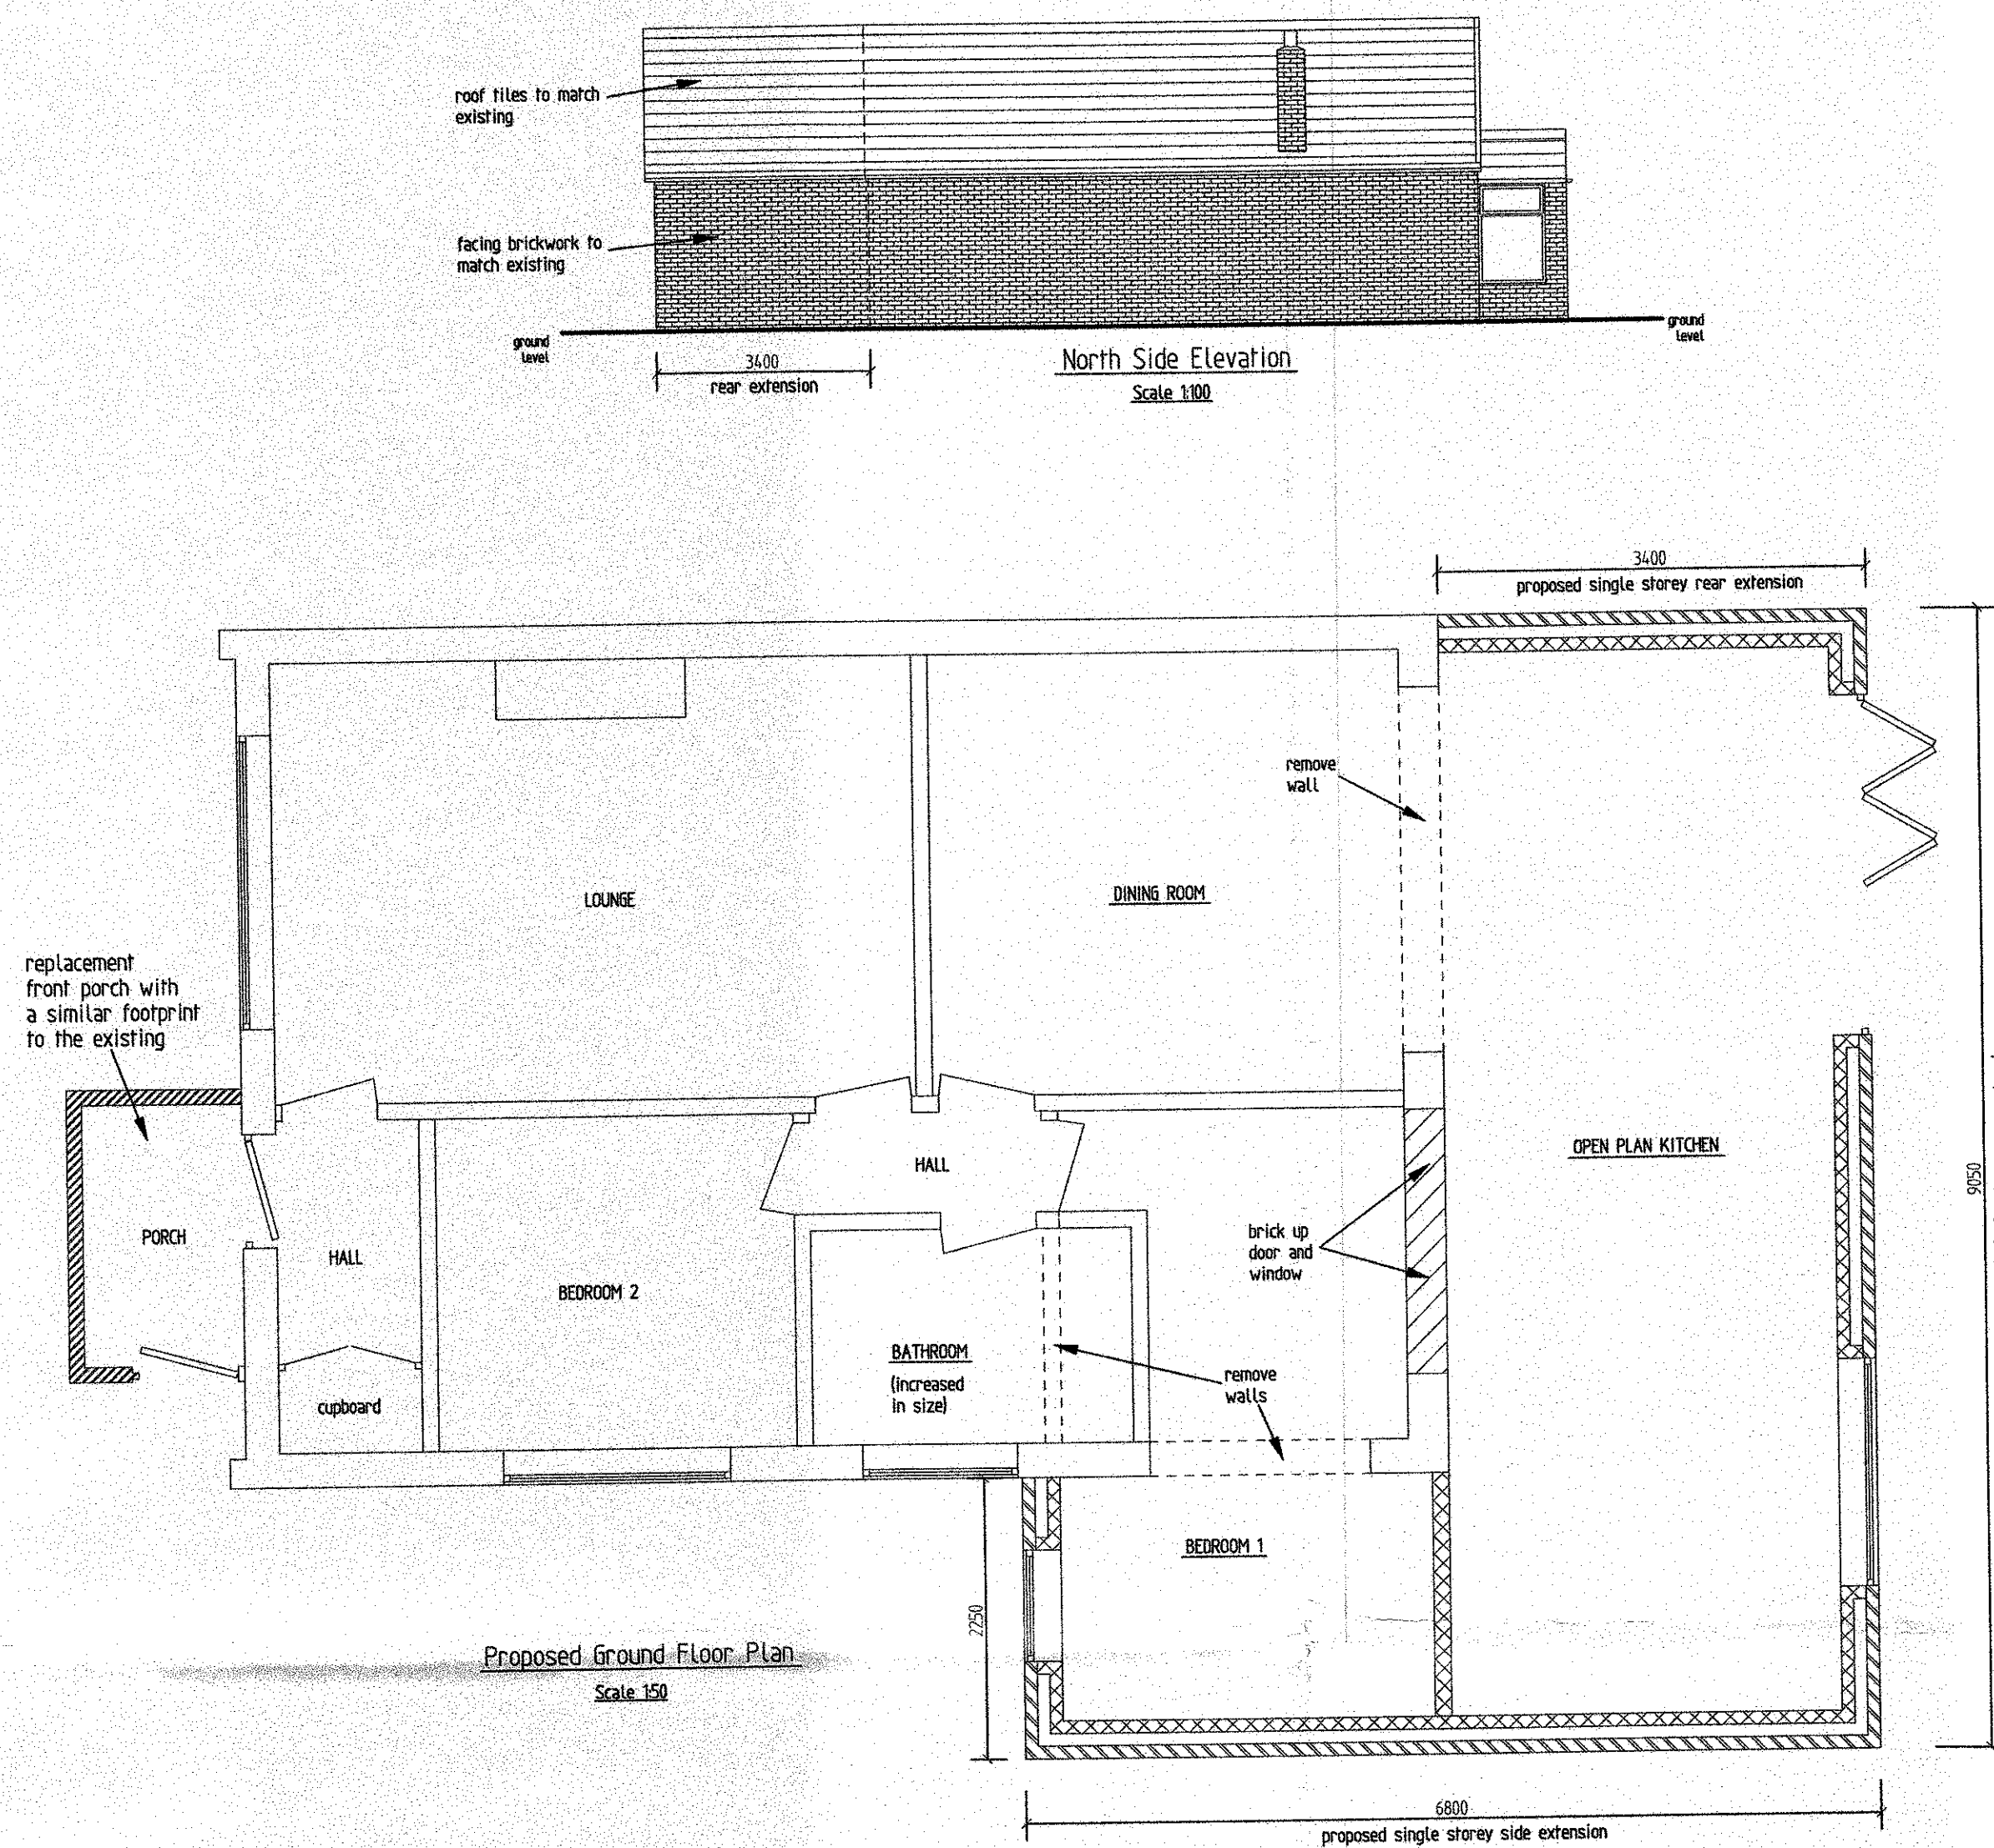


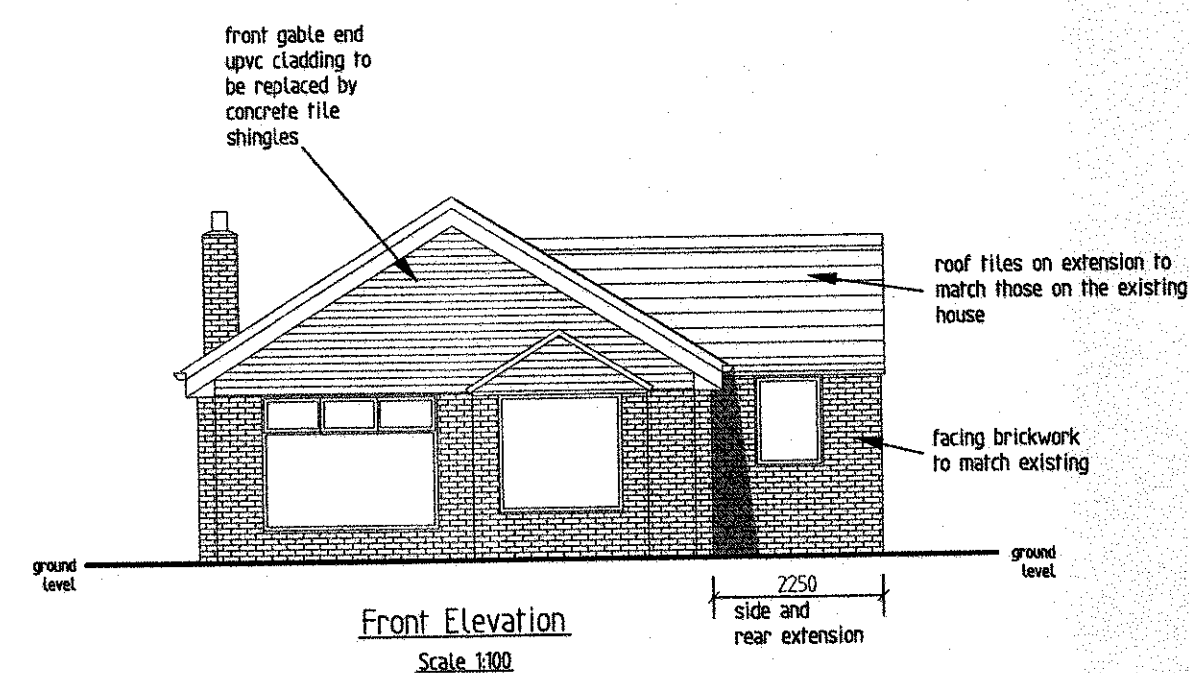

PROPOSED

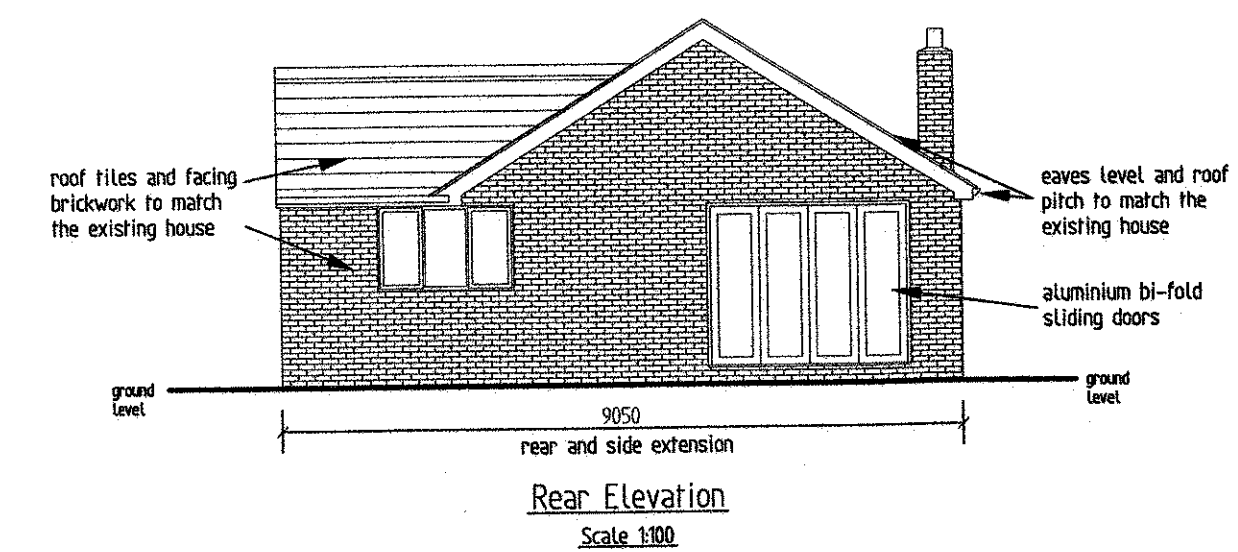

320130542P

- Revisions:
- A. 26 April 2013: Internal layout amended and windows removed from north and south side elevations.
 - B. 31 May 2013: Roof layout revised, roof height and roof pitch of side extension reduced.

Client
Mr Mike Tierney
17 Portland Road
Langho
Blackburn
BB6 8EL

Project
Proposed single storey rear and side extension to an existing bungalow.

Drawing Title
Plan Views and Elevations as Existing.

eastham
DESIGN ASSOCIATES
Construction Design Professionals
9 Ash Grove
Wres Green
Preston
PR4 2NY
tel: 01772 882480
email: mail@easthamdesign.co.uk

Scale 1:100 & 1:50 @ A1	Date February 2013	Drawn J S Eastham
Drawing Number 869-13 -02	Rev B	