
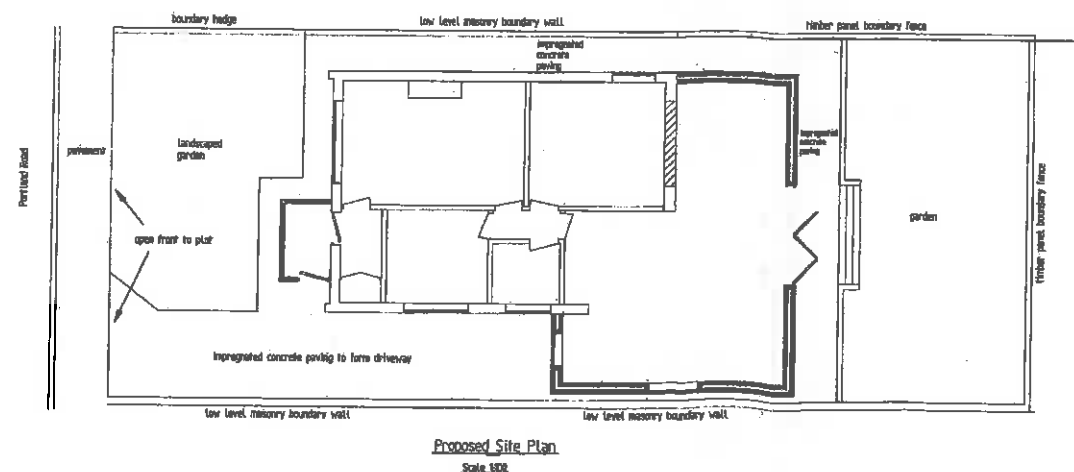
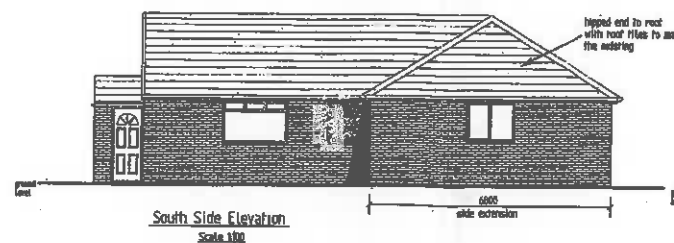
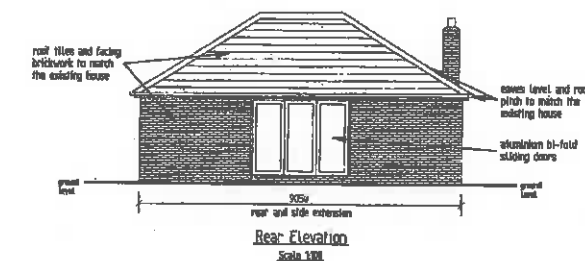
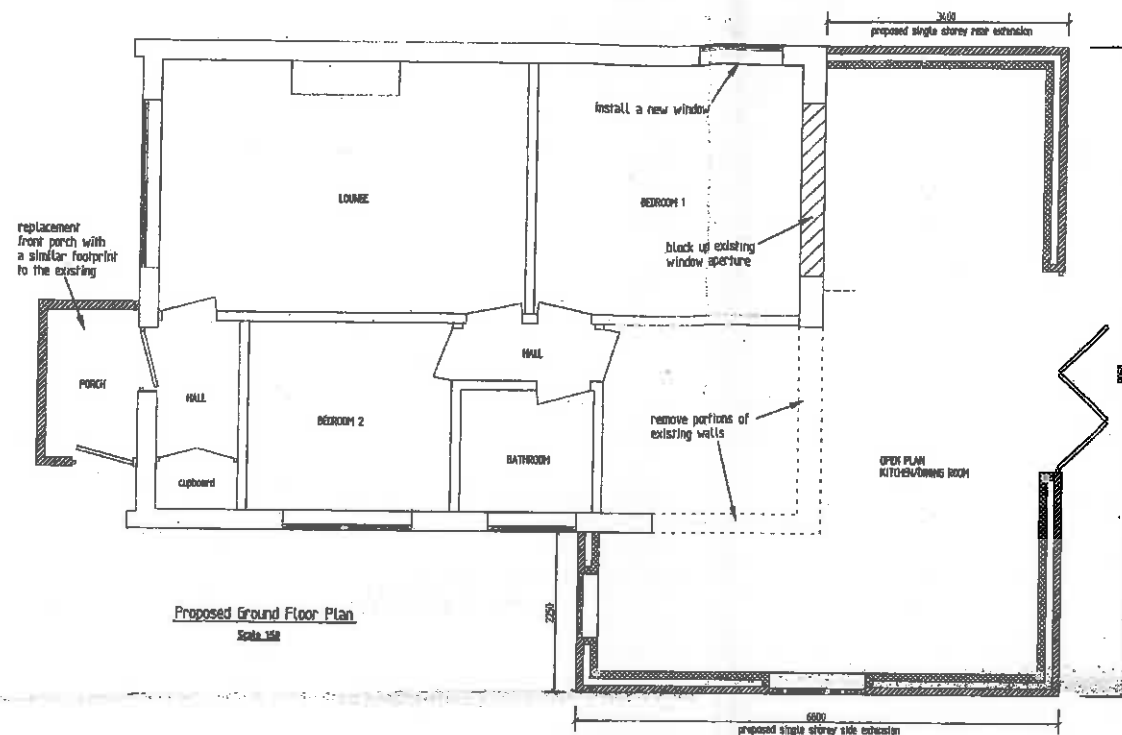
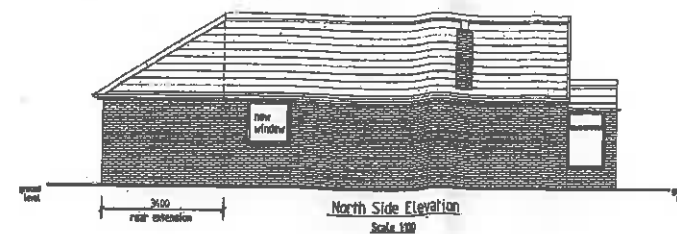


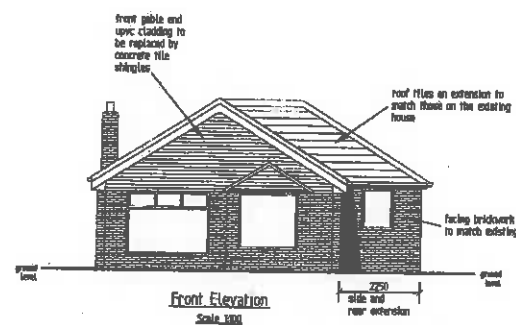

PROPOSED

320130542P

B20130204P

Client Mr Mike Tierney 17 Portland Road Langho Blackburn BB6 8EL		
Project Proposed single storey rear and side extension to an existing bungalow.		
Drawing Title Plan Views and Elevations as Existing.		
 eastham DESIGN ASSOCIATES Construction Design Professionals 9 Ash Grove White Green Preston PR4 2BY Tel: 01773 683450 Email: info@easthamdesign.co.uk		
Scale 1:100 & 1:50 @ A1	Date February 2013	Drawn J S Eastham
Drawing Number 869-13 -02		Rev