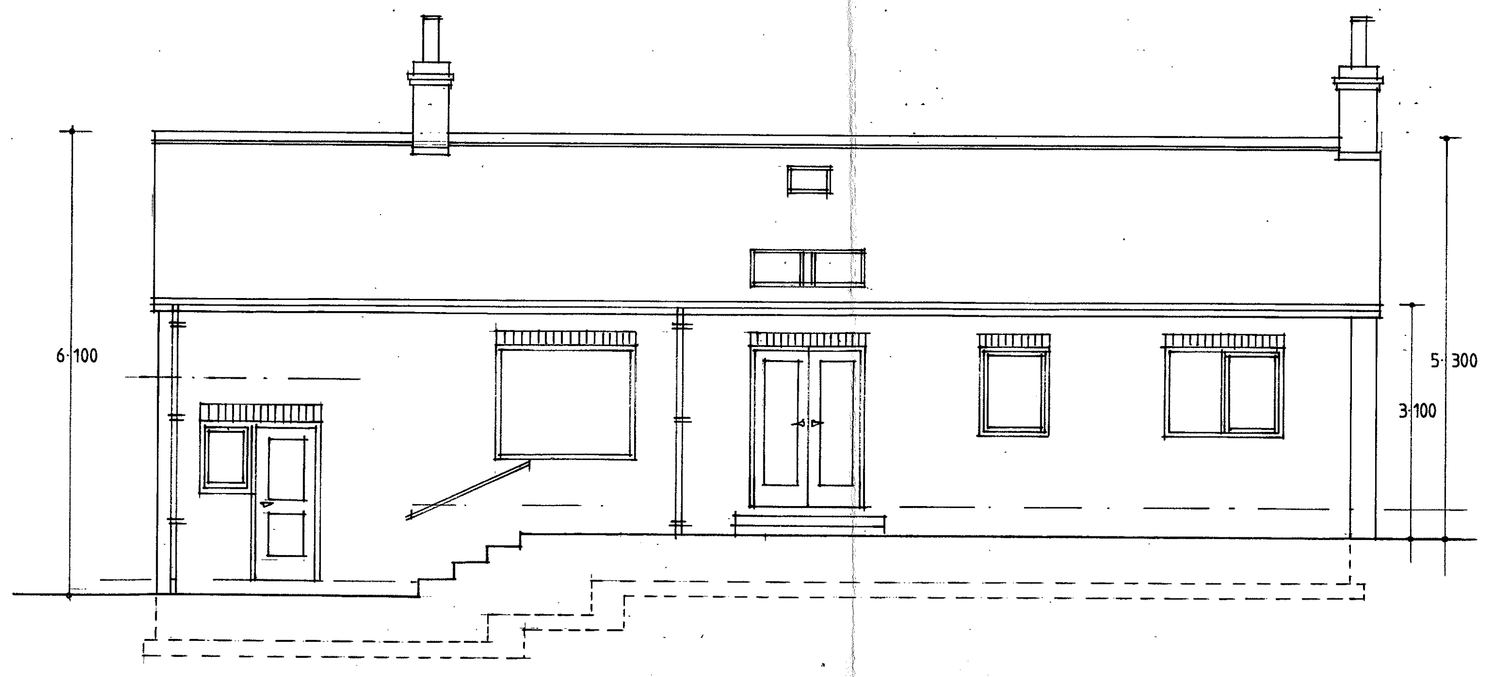

rear

FINISHES :-
ROOF - GREY TILES SUITABLE FOR 15° PITCH
FASCIAS, SOFFITS AND BARGEBOARDS PVCU BROWN
EAVES GUTTERS, RAINWATER PIPES BROWN PVCU
WINDOW FRAMES, BACK DOORS WHITE PVCU.
ELEVATIONS RED/BROWN RUSTIC FACING BRICK.

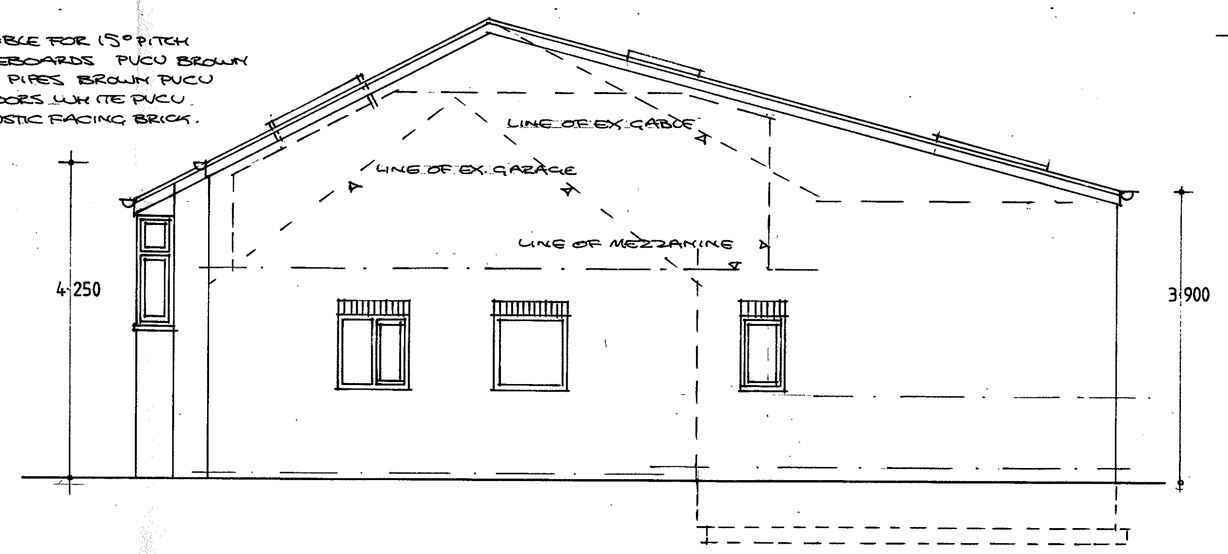

side

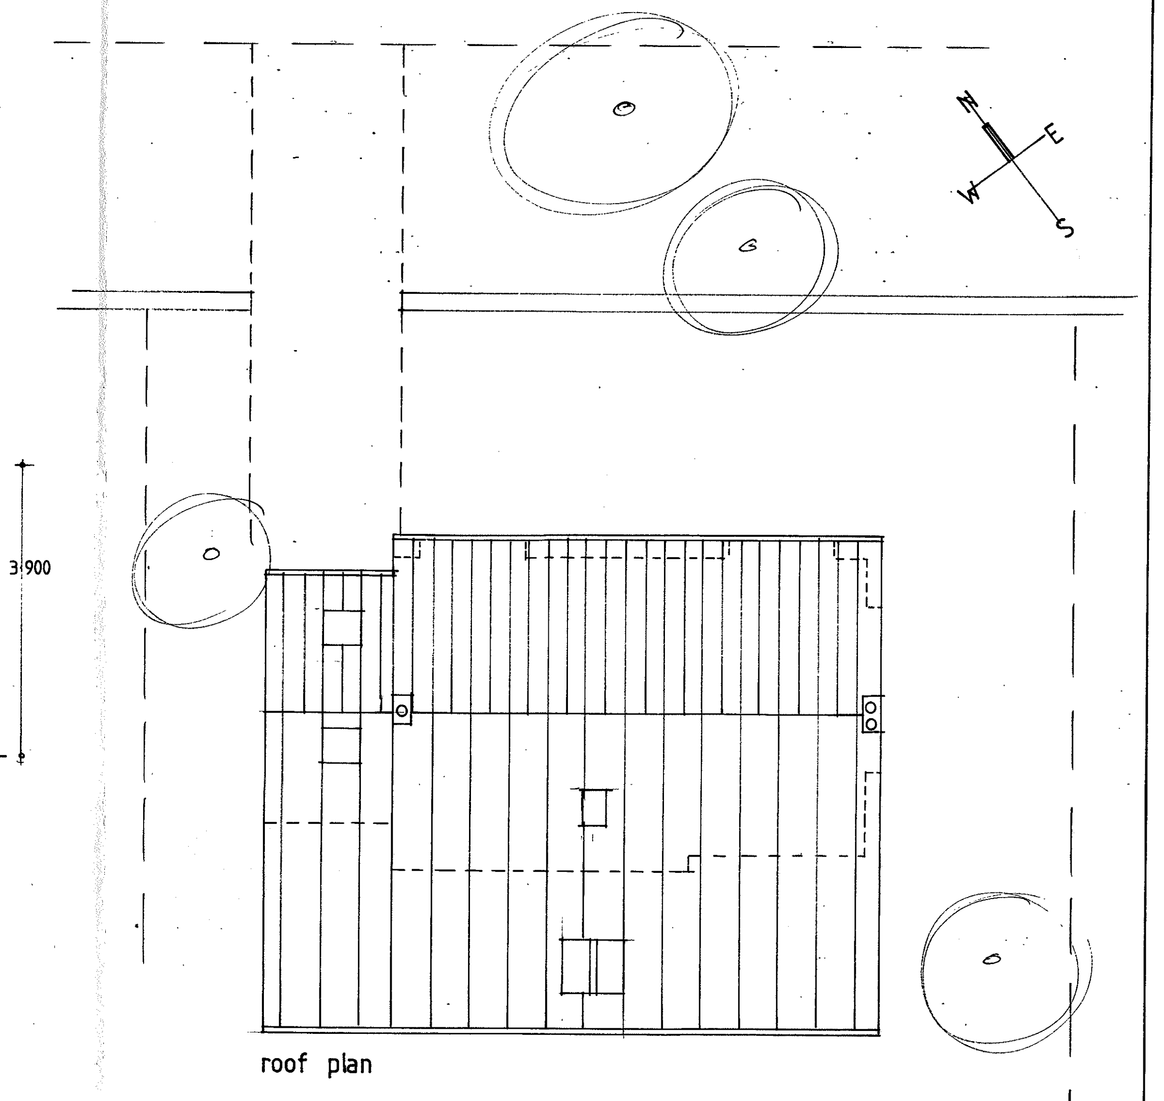

roof plan

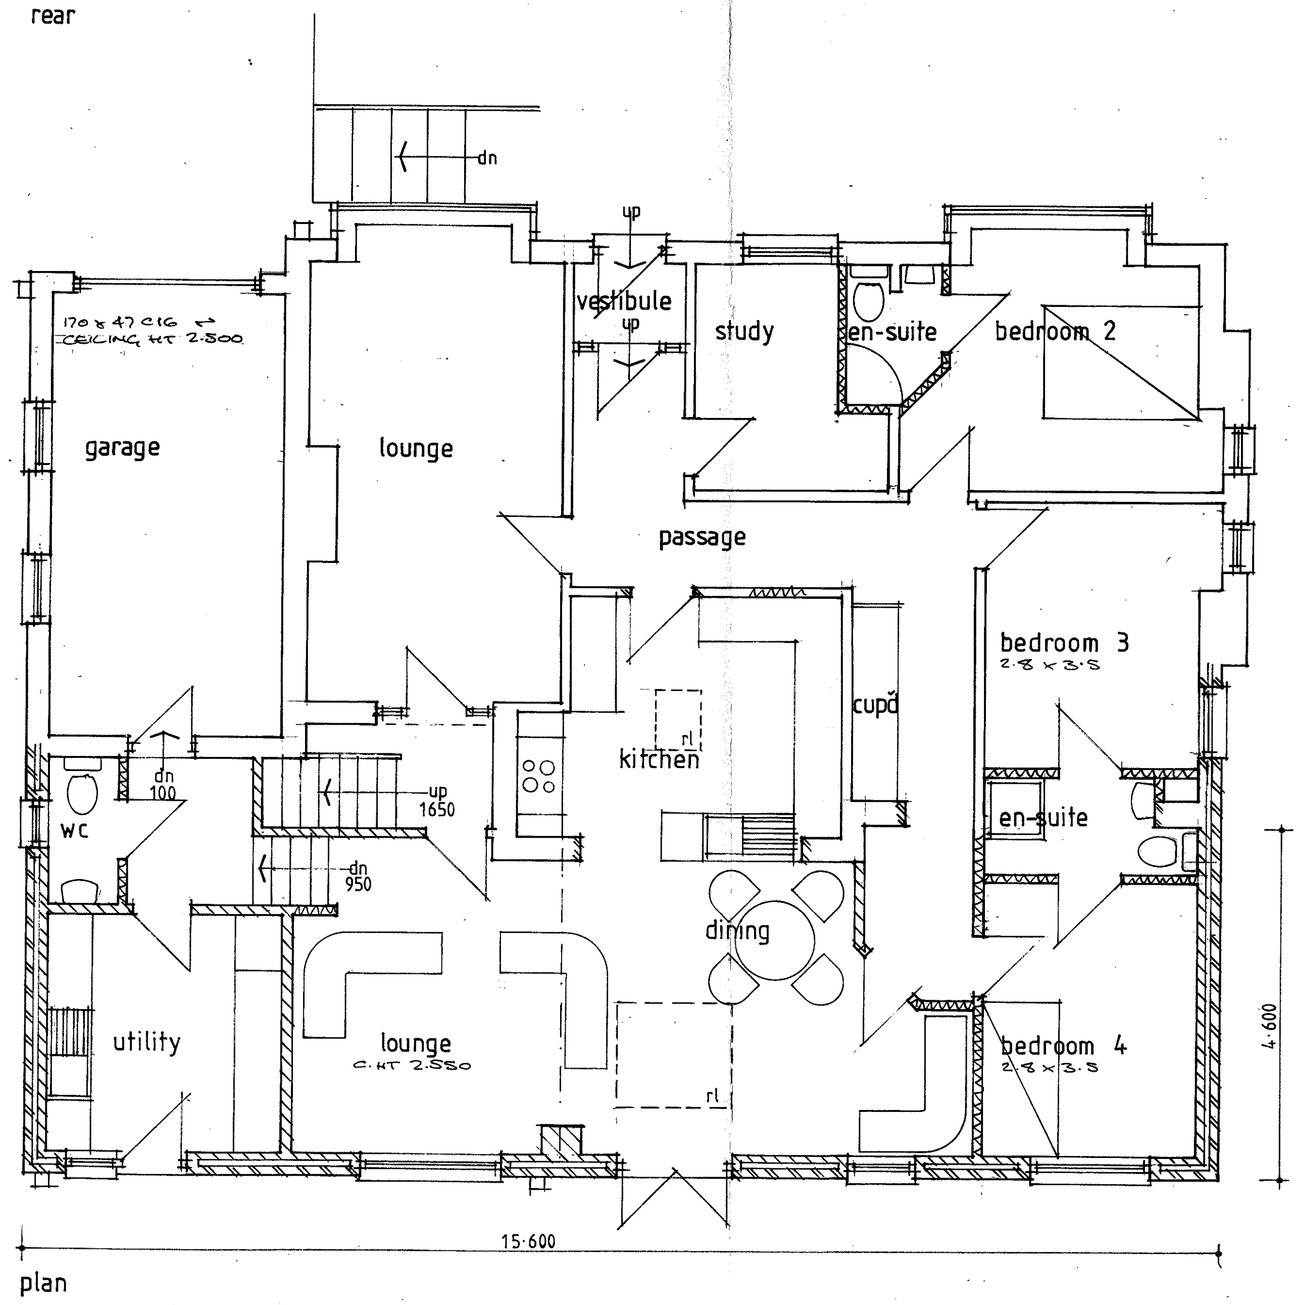

plan

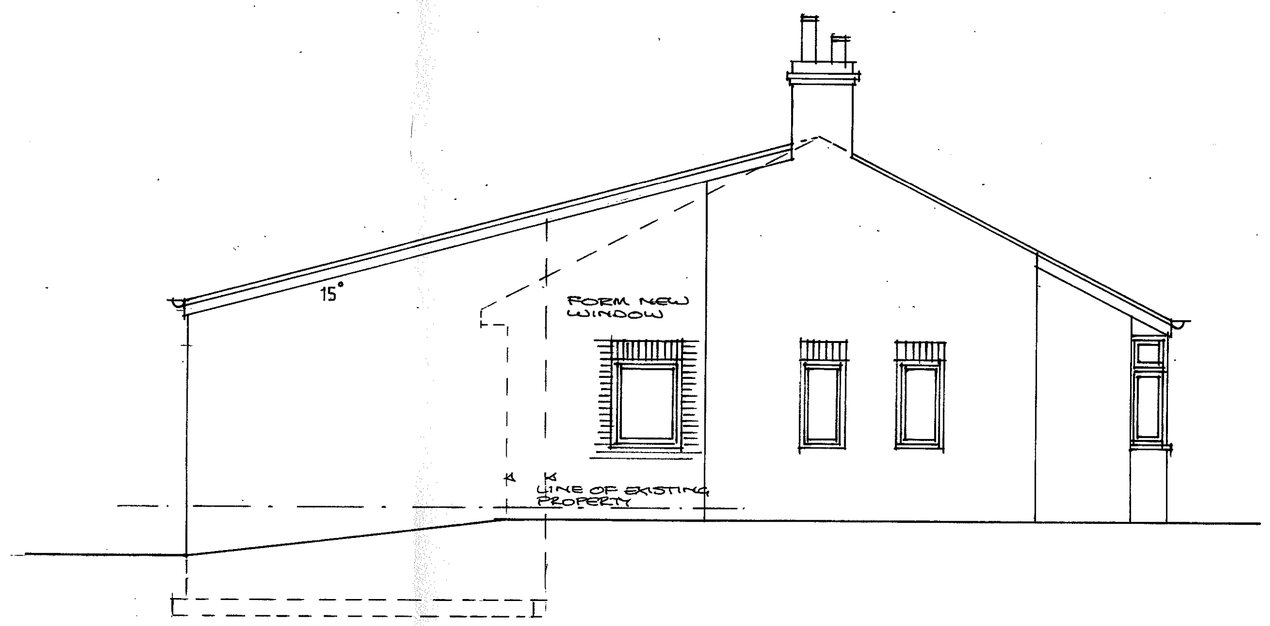

side

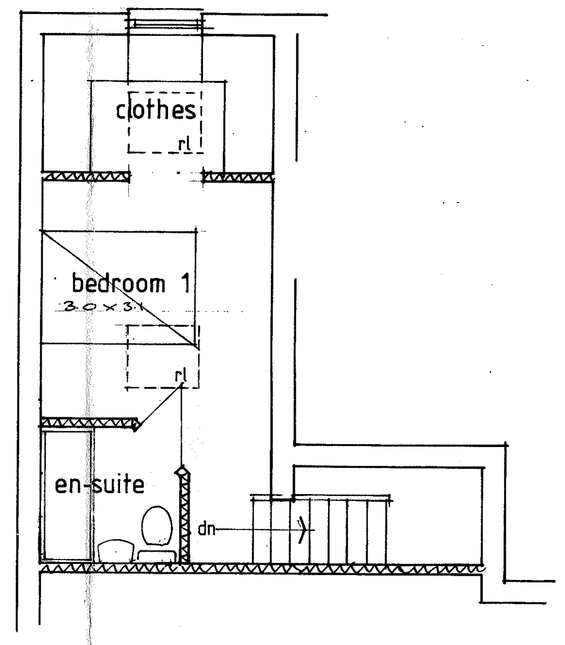

mezzanine floor plan

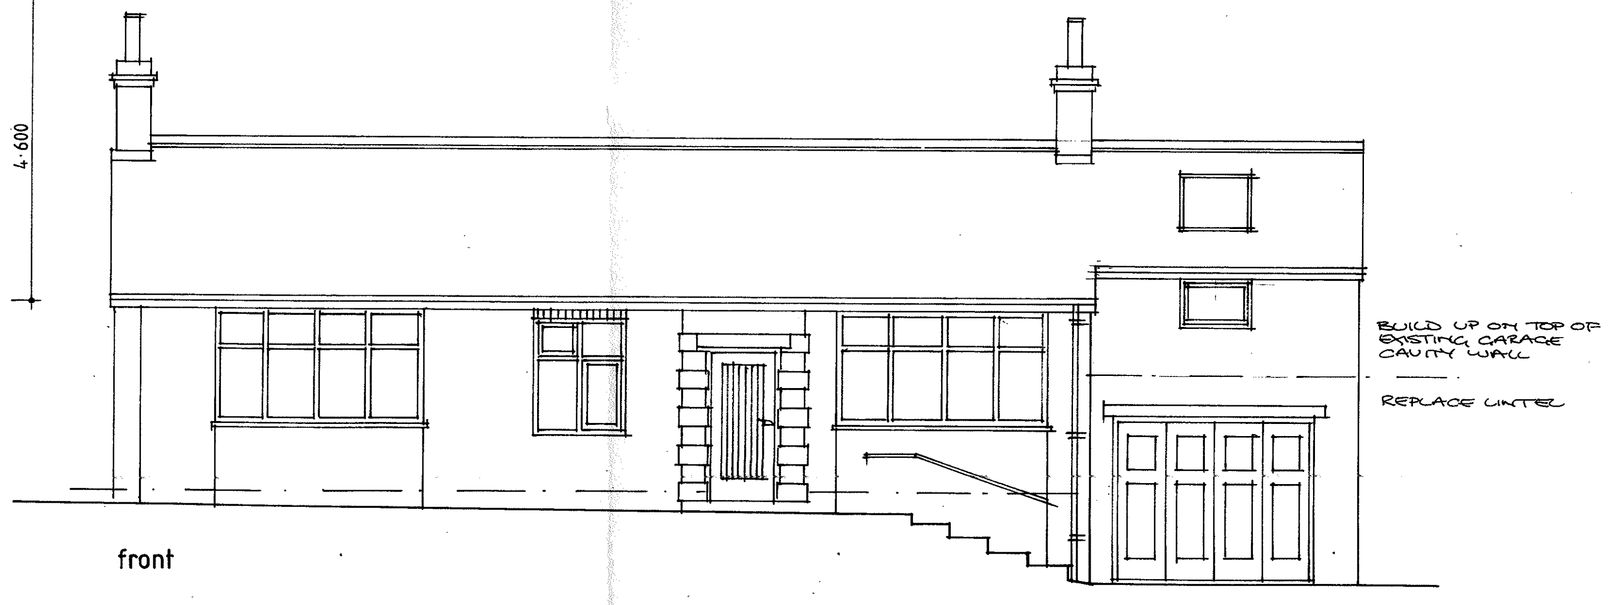

front

320130544P

SHERWOOD
YORK LANE LANGHO BLACKBURN
LANCASHIRE BB6 8DW
PROPOSED REAR SINGLE STOREY AND
SIDE ELEVATION TWO STOREY EXTENSIONS
scale 1 : 50 and 1 : 100
drawing 20 : 13 : 1027 : 2