

320130545P

NOTES

THIS DRAWING IS TO BE READ IN CONJUNCTION WITH ALL OTHER DRAWINGS FOR THIS PROJECT. ALL LEVELS AND DIMENSIONS ARE TO BE CHECKED ON SITE BY THE CONTRACTOR, PRIOR TO PLACING ORDERS OR COMMENCING ANY OF THE RELEVANT WORKS. ALL DIMENSIONS ARE IN MILLIMETRES UNLESS STATED OTHERWISE. ANY DISCREPANCIES BETWEEN THE INFORMATION SHOWN ON THE PLAN AND THAT FOUND ON SITE ARE TO BE REPORTED TO THE DESIGNER IMMEDIATELY.

- extg roof coverings to be natural reclaimed Welsh -Blue
- load lined natural stone gutters
- timber effect upvc windows
- natural random rubble stone walling with quoins and stone surround to windows
- timber effect upvc windows
- new roof coverings to be natural reclaimed Welsh -Blue, and be a 'Mansart' roof type construction, over flat roof
- pvc black gutters on timber painted black fascia, connected into extg outlet
- natural random rubble stone walling with quoins and stone surround to windows
- timber effect upvc windows to new extension, allowing for re-positioning steps down to yard area.

Rev.	Date	Description
------	------	-------------

A.L.H. Design Services
Barley Cottage, Brewery Street, Longridge, Lanc
PR3 3NB, Tel & Fax : (01772) 785719

Client

Mr T. Nichols,
3 Fleming Square,
Longridge,
Nr Preston,
Lancs. PR3 3RT


Job/Scheme Title

SINGLE STOREY REAR EXTENSION
TO PROVIDE KITCHEN, AND
INTERNAL ALTERATIONS

Drawing Title

PROPOSED PLANS & ELEVATIONS

Job/Scheme Number		Drawing Number	
0426/93		Drawing No 10	
Scale	Date	Drawn	Checked
1/50th	May 13	a.t.l-h.	

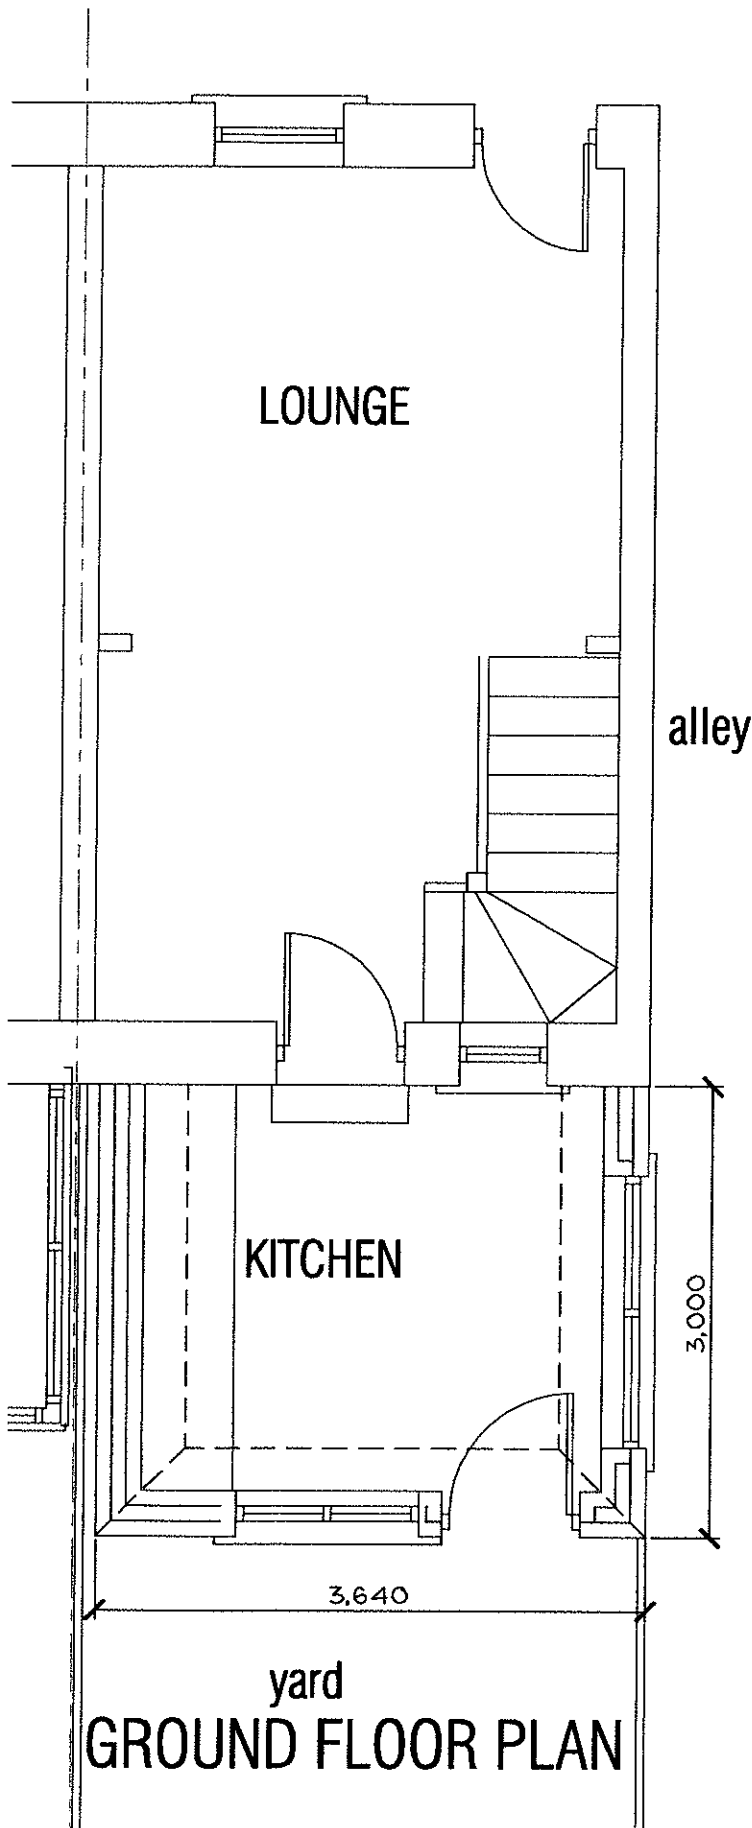

NOTES
THIS DRAWING IS TO BE READ IN CONJUNCTION WITH ALL OTHER DRAWINGS FOR THIS PROJECT.
ALL LEVELS AND DIMENSIONS ARE TO BE CHECKED ON SITE BY THE CONTRACTOR, PRIOR TO
PLACING ORDERS OR COMMENCING ANY OF THE RELEVANT WORKS.
ALL DIMENSIONS ARE IN MILLIMETRES UNLESS STATED OTHERWISE.
ANY DISCREPANCIES BETWEEN THE INFORMATION SHOWN ON THE PLAN AND THAT FOUND ON
SITE ARE TO BE REPORTED TO THE DESIGNER IMMEDIATELY.

320130545P

Received
11-6-13

A 11.06.13 add elevation added

Rev.	Date	Description
------	------	-------------

A.L.H. Design Services
Barley Cottage, Brewery Street, Longridge, Lanc
PR3 3NB, Tel & Fax : (01772) 785719

Client

Mr T. Nichols,
3 Fleming Square,
Longridge,
Nr Preston,
Lancs. PR3 3RT


Job/Scheme Title

SINGLE STOREY REAR EXTENSION
TO PROVIDE KITCHEN, AND
INTERNAL ALTERATIONS


Drawing Title

PROPOSED SIDE ELEVATION

Job/Scheme Number		Drawing Number	
0426/93		Drawing No 11A	
Scale	Date	Drawn	Checked
1/50th	May 13	a.t.l-h.	

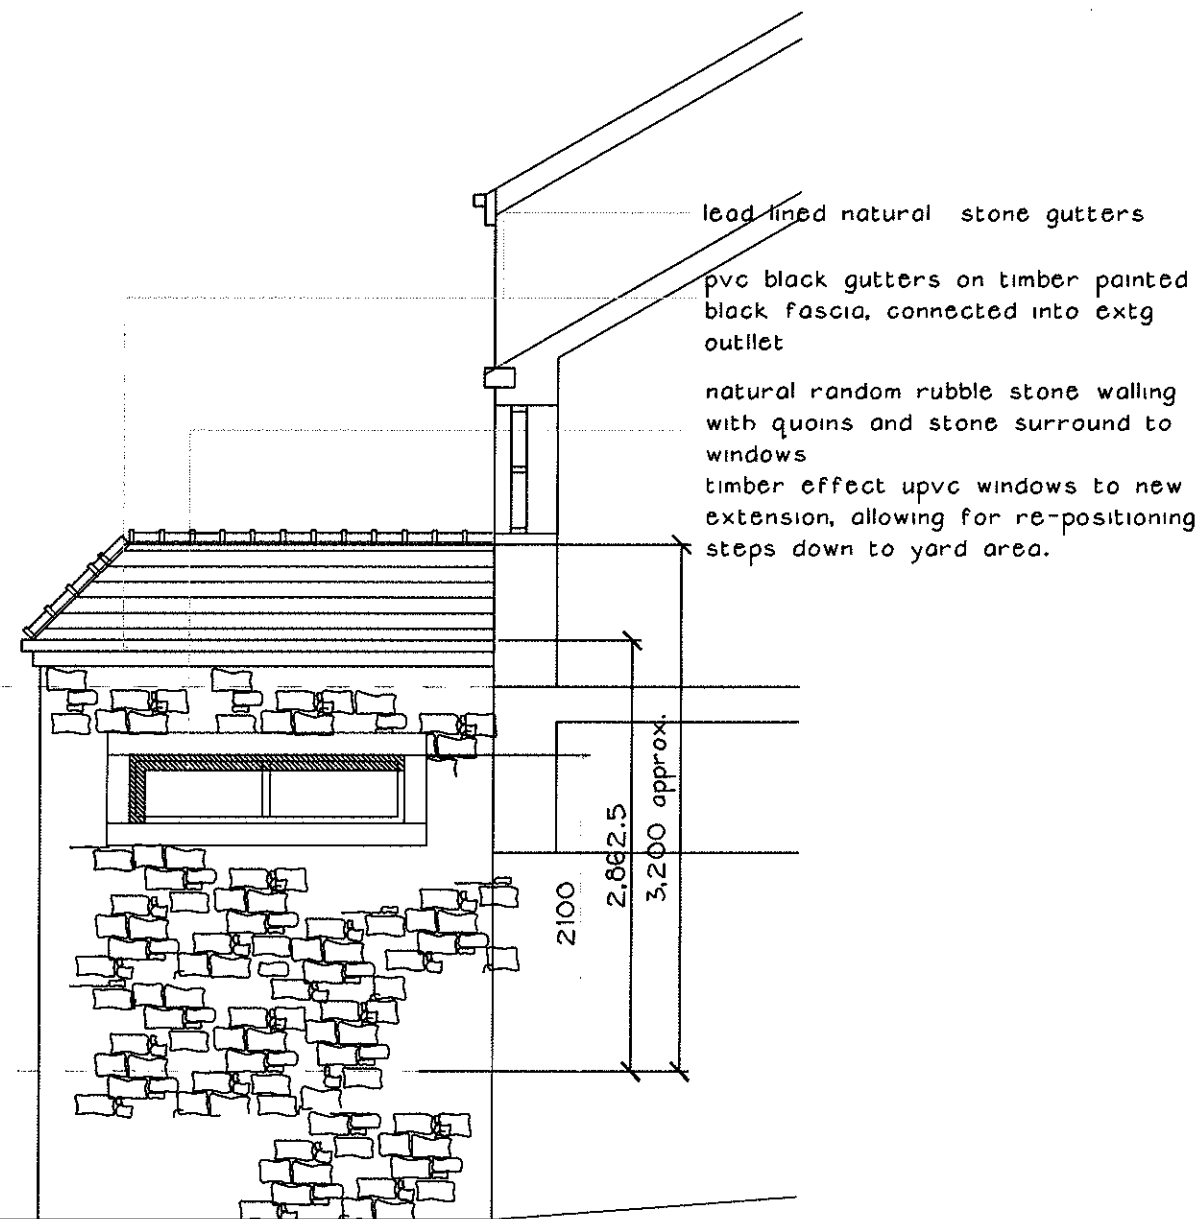

SIDE ELEVATION

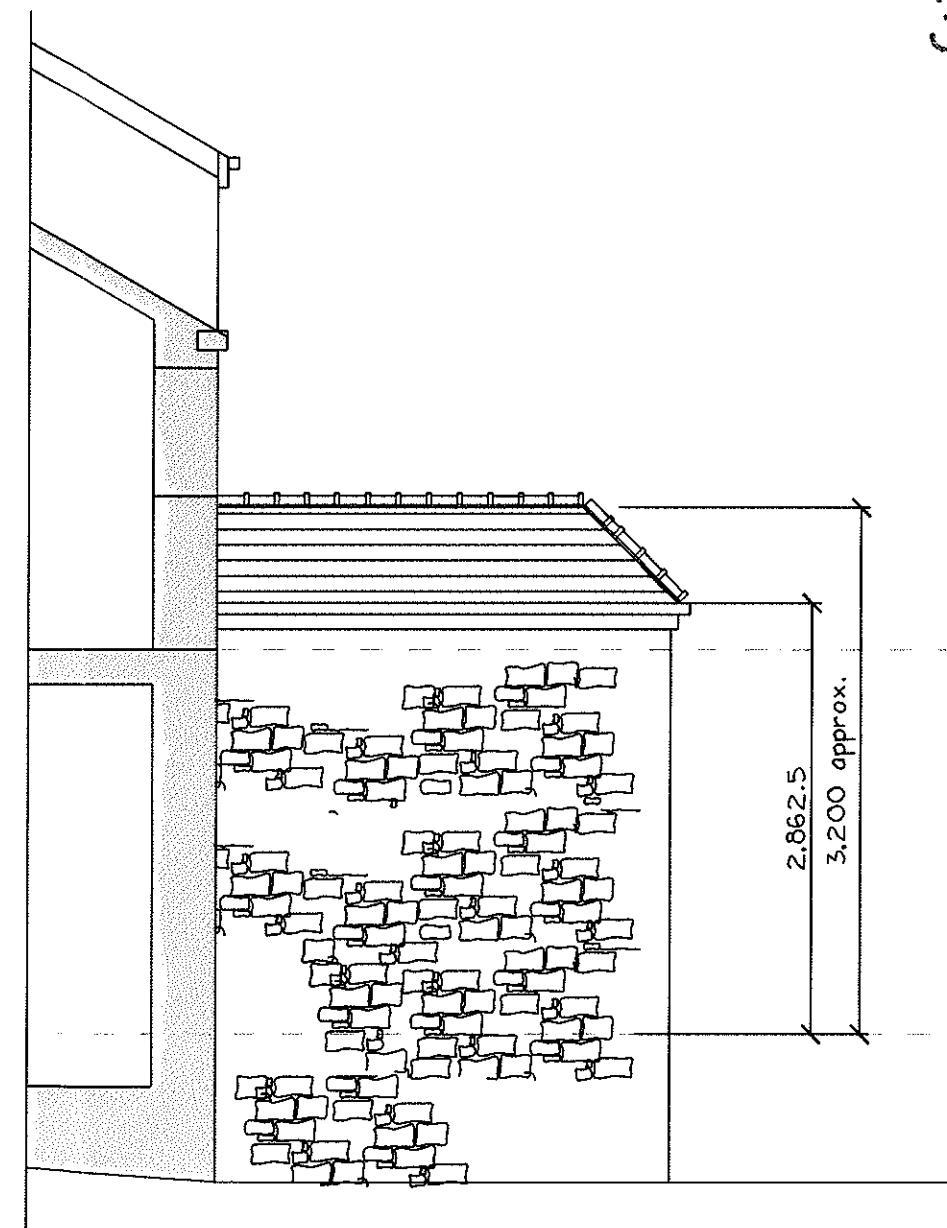


SIDE ELEVATION

320130545P

NOTES

THIS DRAWING IS TO BE READ IN CONJUNCTION WITH ALL OTHER DRAWINGS FOR THIS PROJECT.
ALL LEVELS AND DIMENSIONS ARE TO BE CHECKED ON SITE BY THE CONTRACTOR, PRIOR TO
PLACING ORDERS OR COMMENCING ANY OF THE RELEVANT WORKS.
ALL DIMENSIONS ARE IN MILLIMETRES UNLESS STATED OTHERWISE.
ANY DISCREPANCIES BETWEEN THE INFORMATION SHOWN ON THE PLAN AND THAT FOUND ON
SITE ARE TO BE REPORTED TO THE DESIGNER IMMEDIATELY.

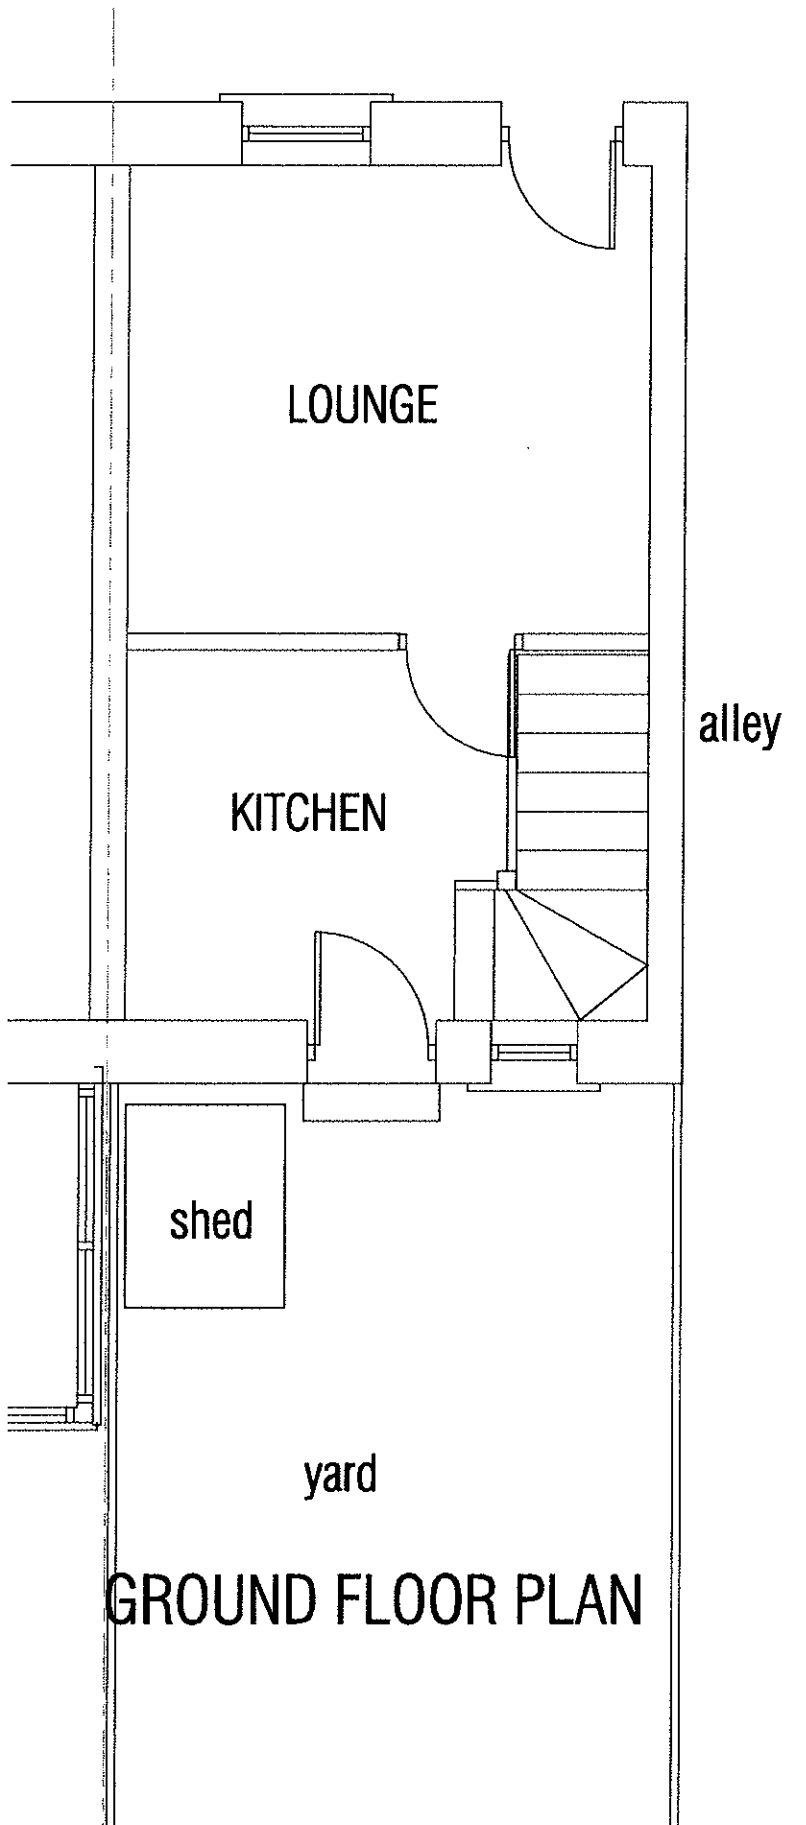

- extg roof coverings to be natural reclaimed Welsh -Blue
- lead lined natural stone gutters
- timber effect upvc windows
- natural random rubble stone walling with quoins and stone surround to windows
- timber effect upvc windows
- stone faced conservatory with glazed roof
- timber shed

Rev	Date	Description
A.L.H. Design Services		
Barley Cottage, Brewery Street, Longridge, Lancs. PR3 3NB, Tel & Fax : (01772) 785719		

Client
Mr T. Nichols,
3 Fleming Square,
Longridge,
Nr Preston,
Lancs. PR3 3RT

Job/Scheme Title
SINGLE STOREY REAR EXTENSION
TO PROVIDE KITCHEN, AND
INTERNAL ALTERATIONS

Drawing Title
EXISTING PLANS & ELEVATIONS

Job/Scheme Number		Drawing Number	
0426/93		Drawing No 10	
Scale	Date	Drawn	Checked
1/50th	May13	a.t.l-h.	