



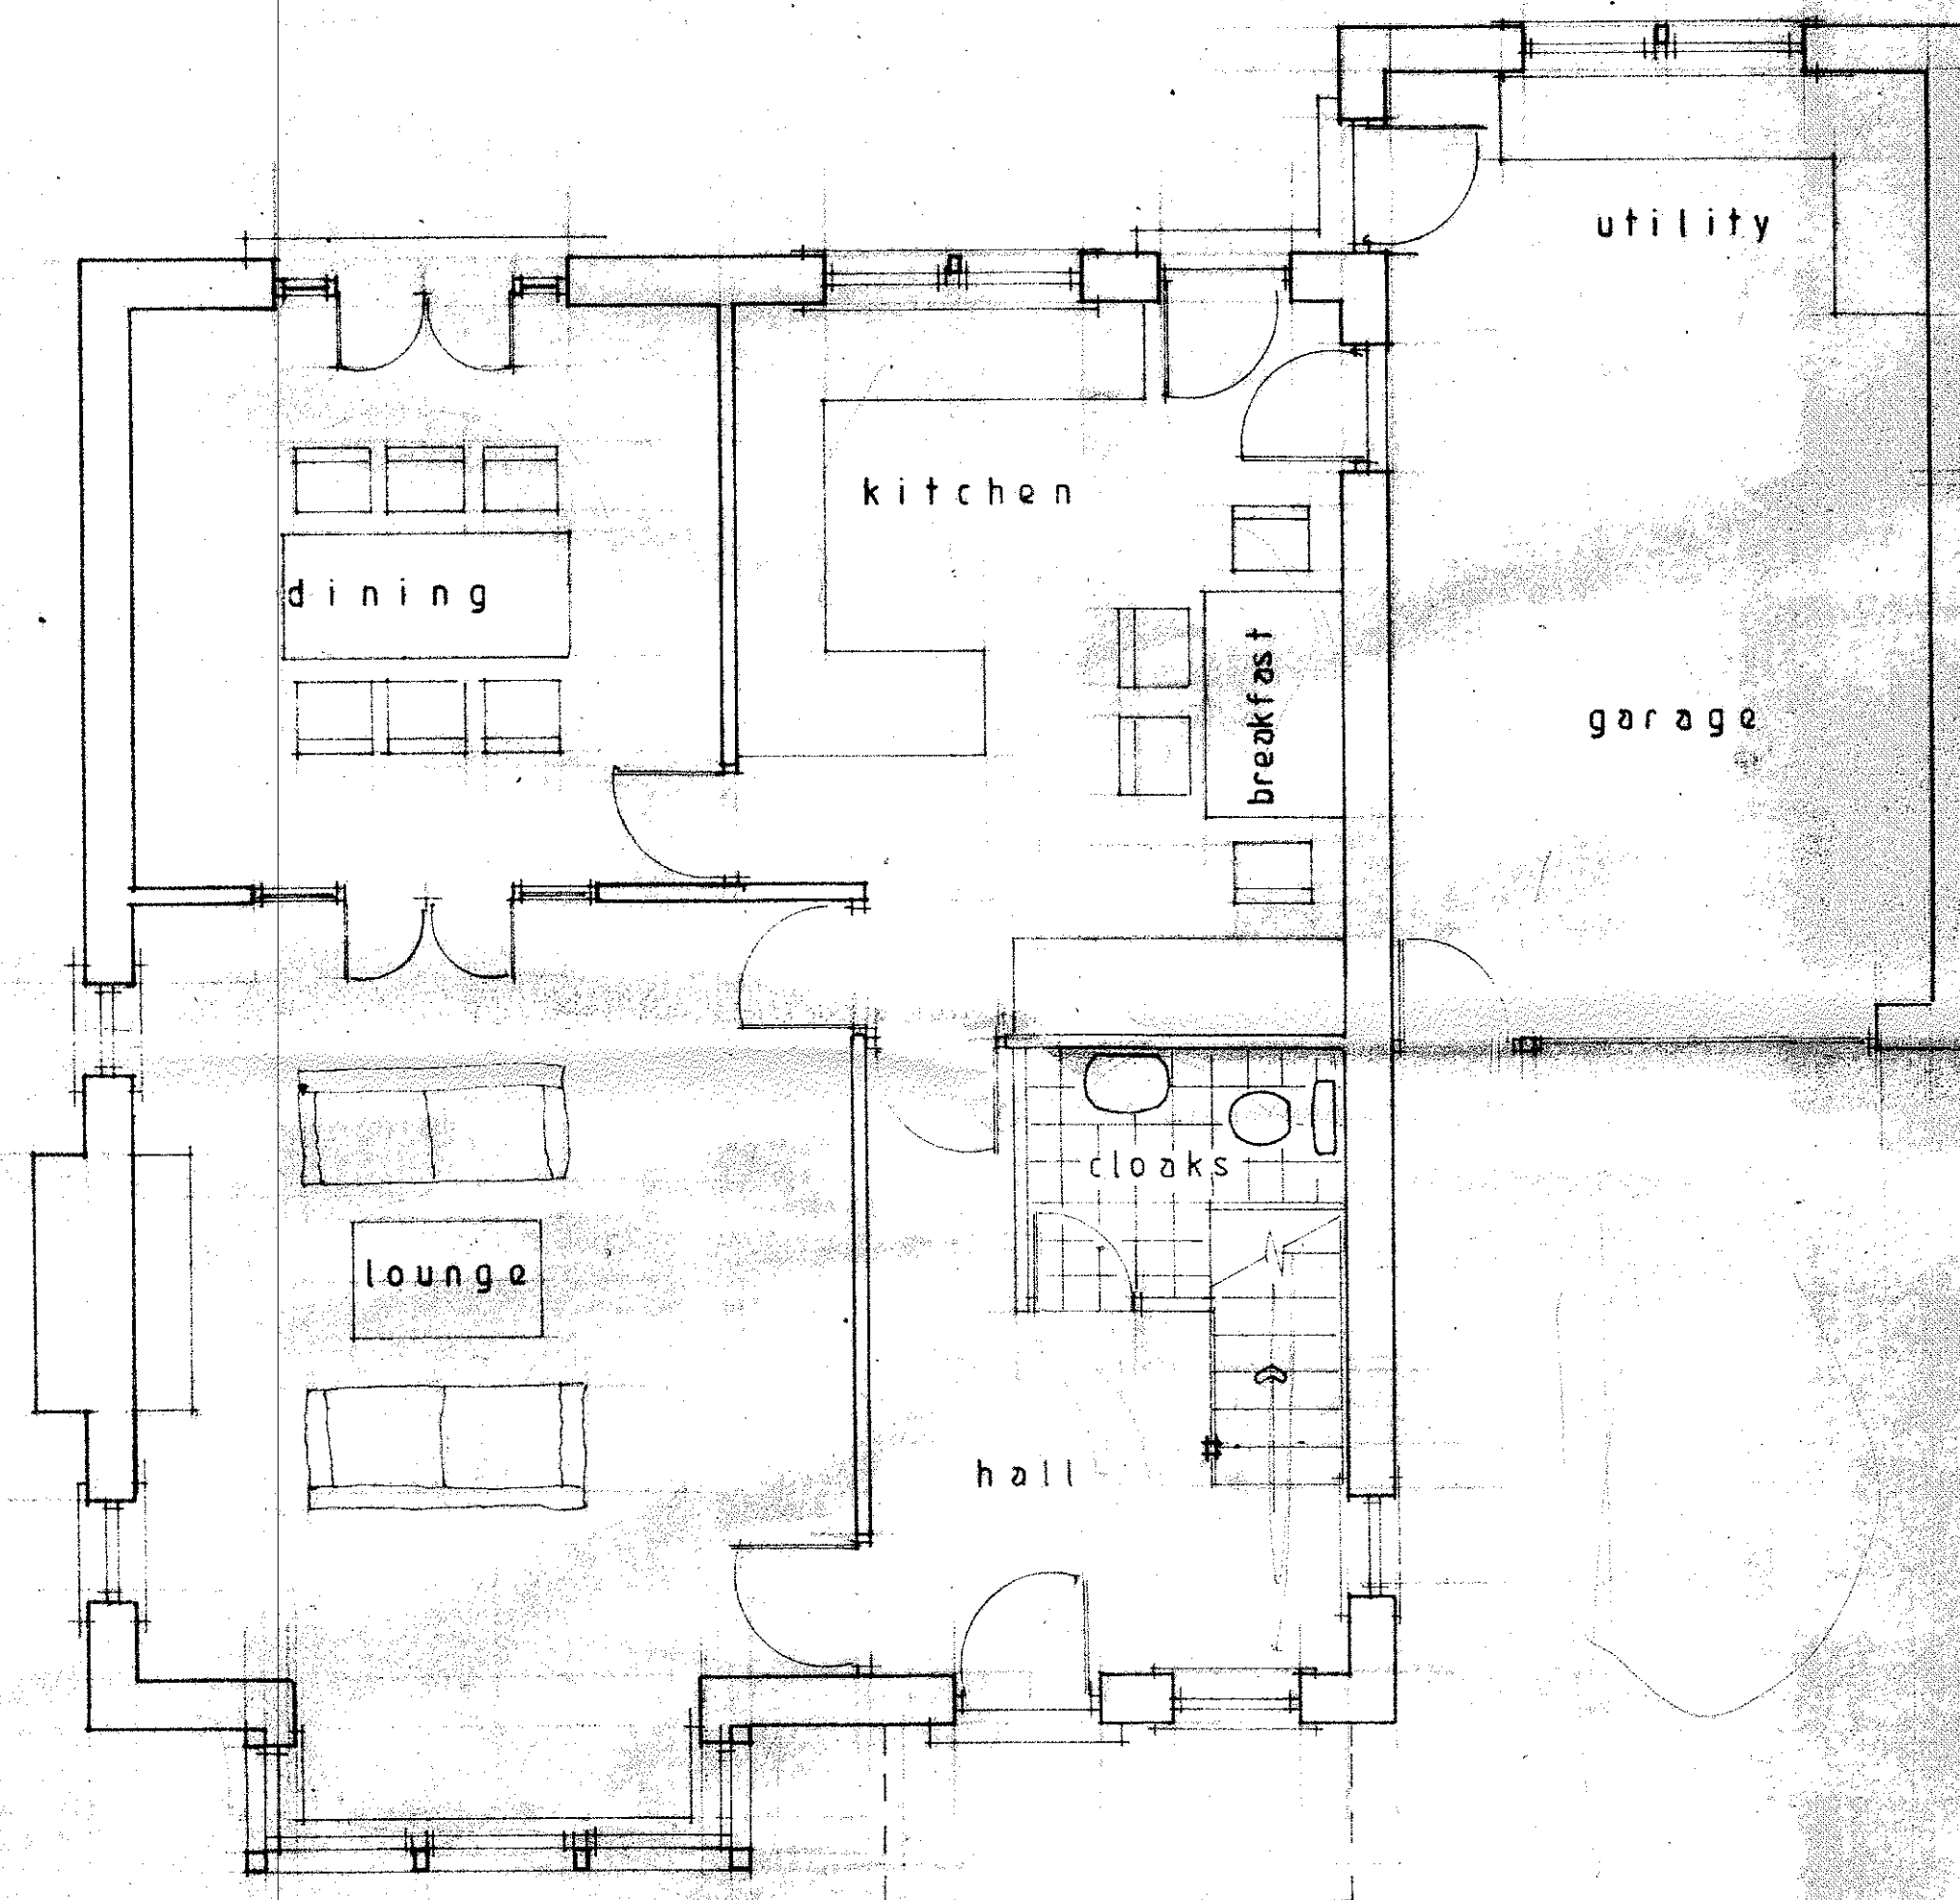

GROUND FLOOR

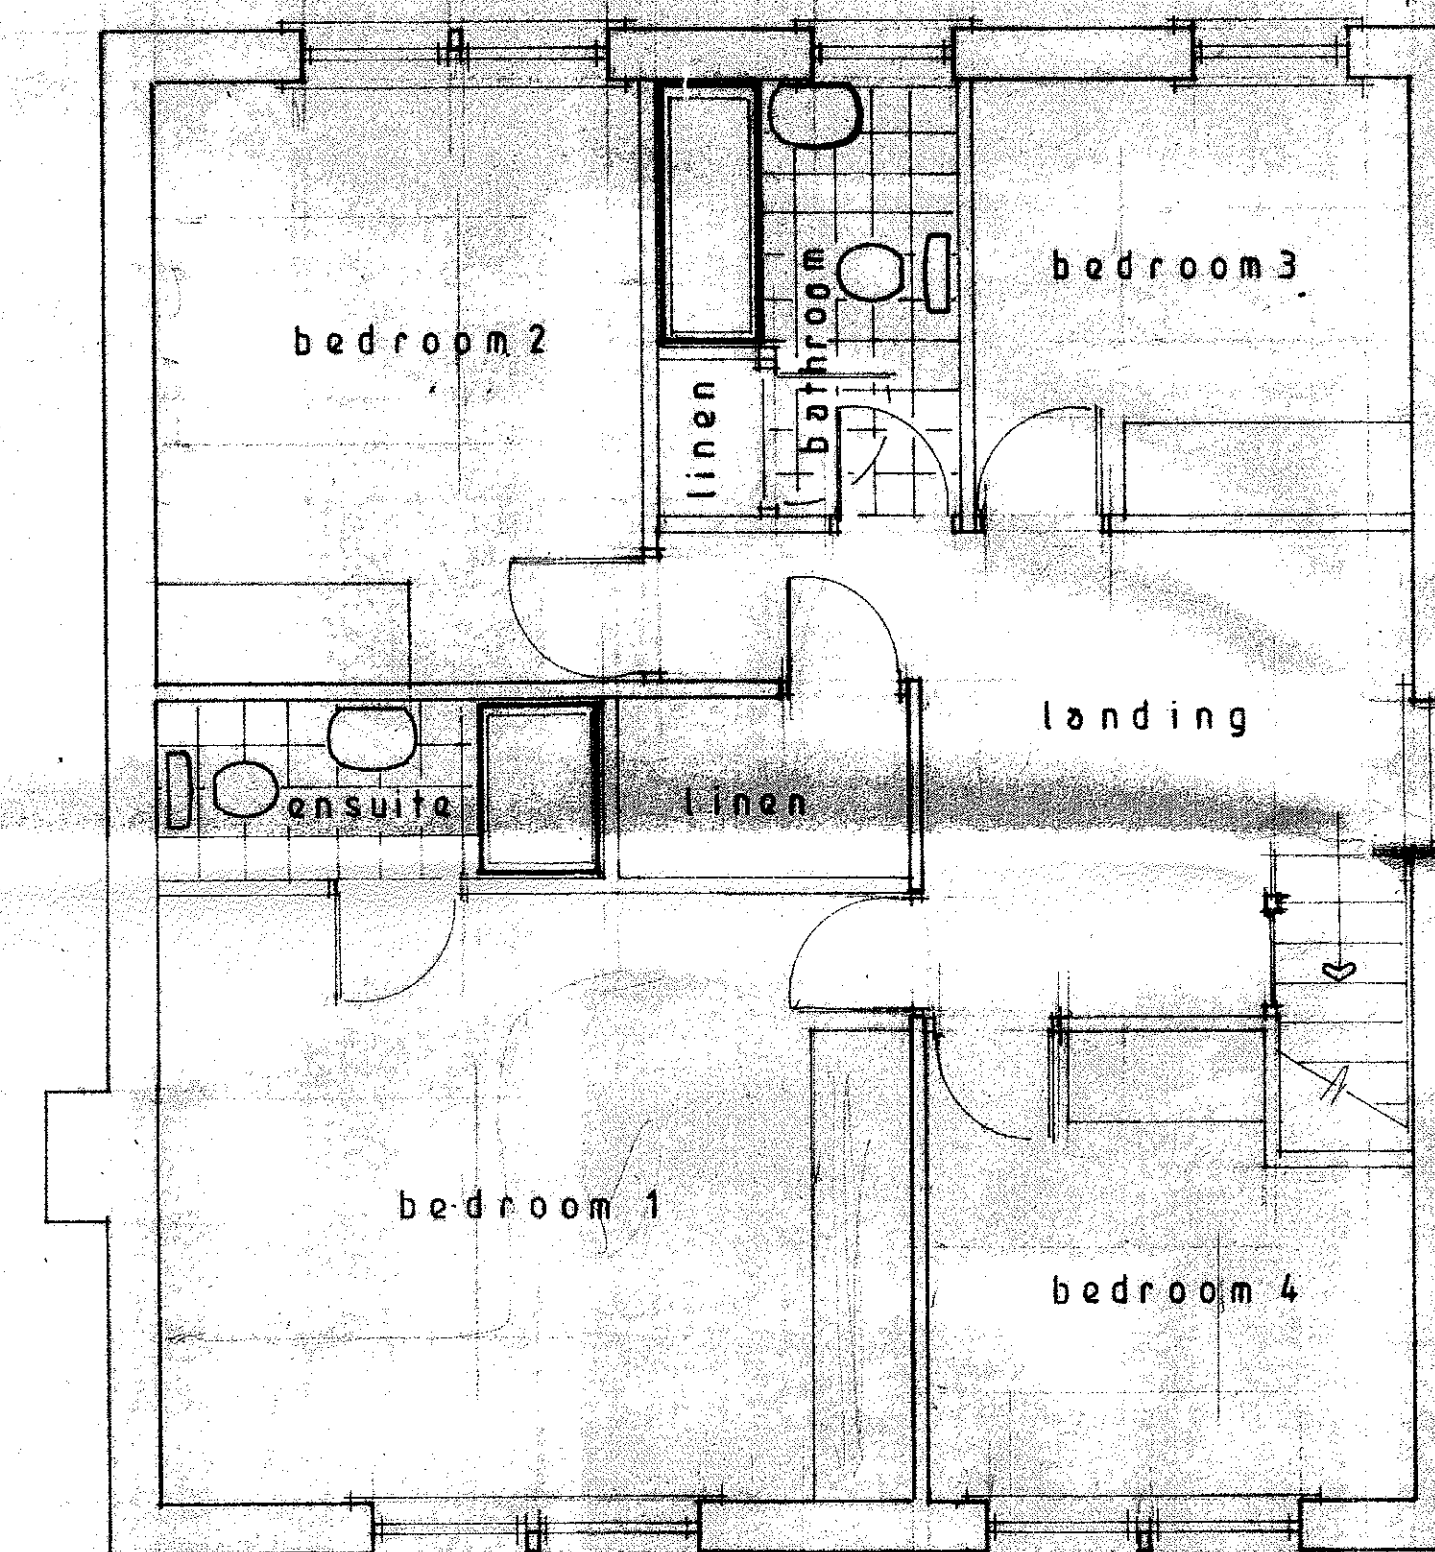

FIRST FLOOR

320130550P

S.J. Bialecki Limited
Building Surveyors

Drawing no 6005

Scale 1:50

DRAFT
SCHEME 1