



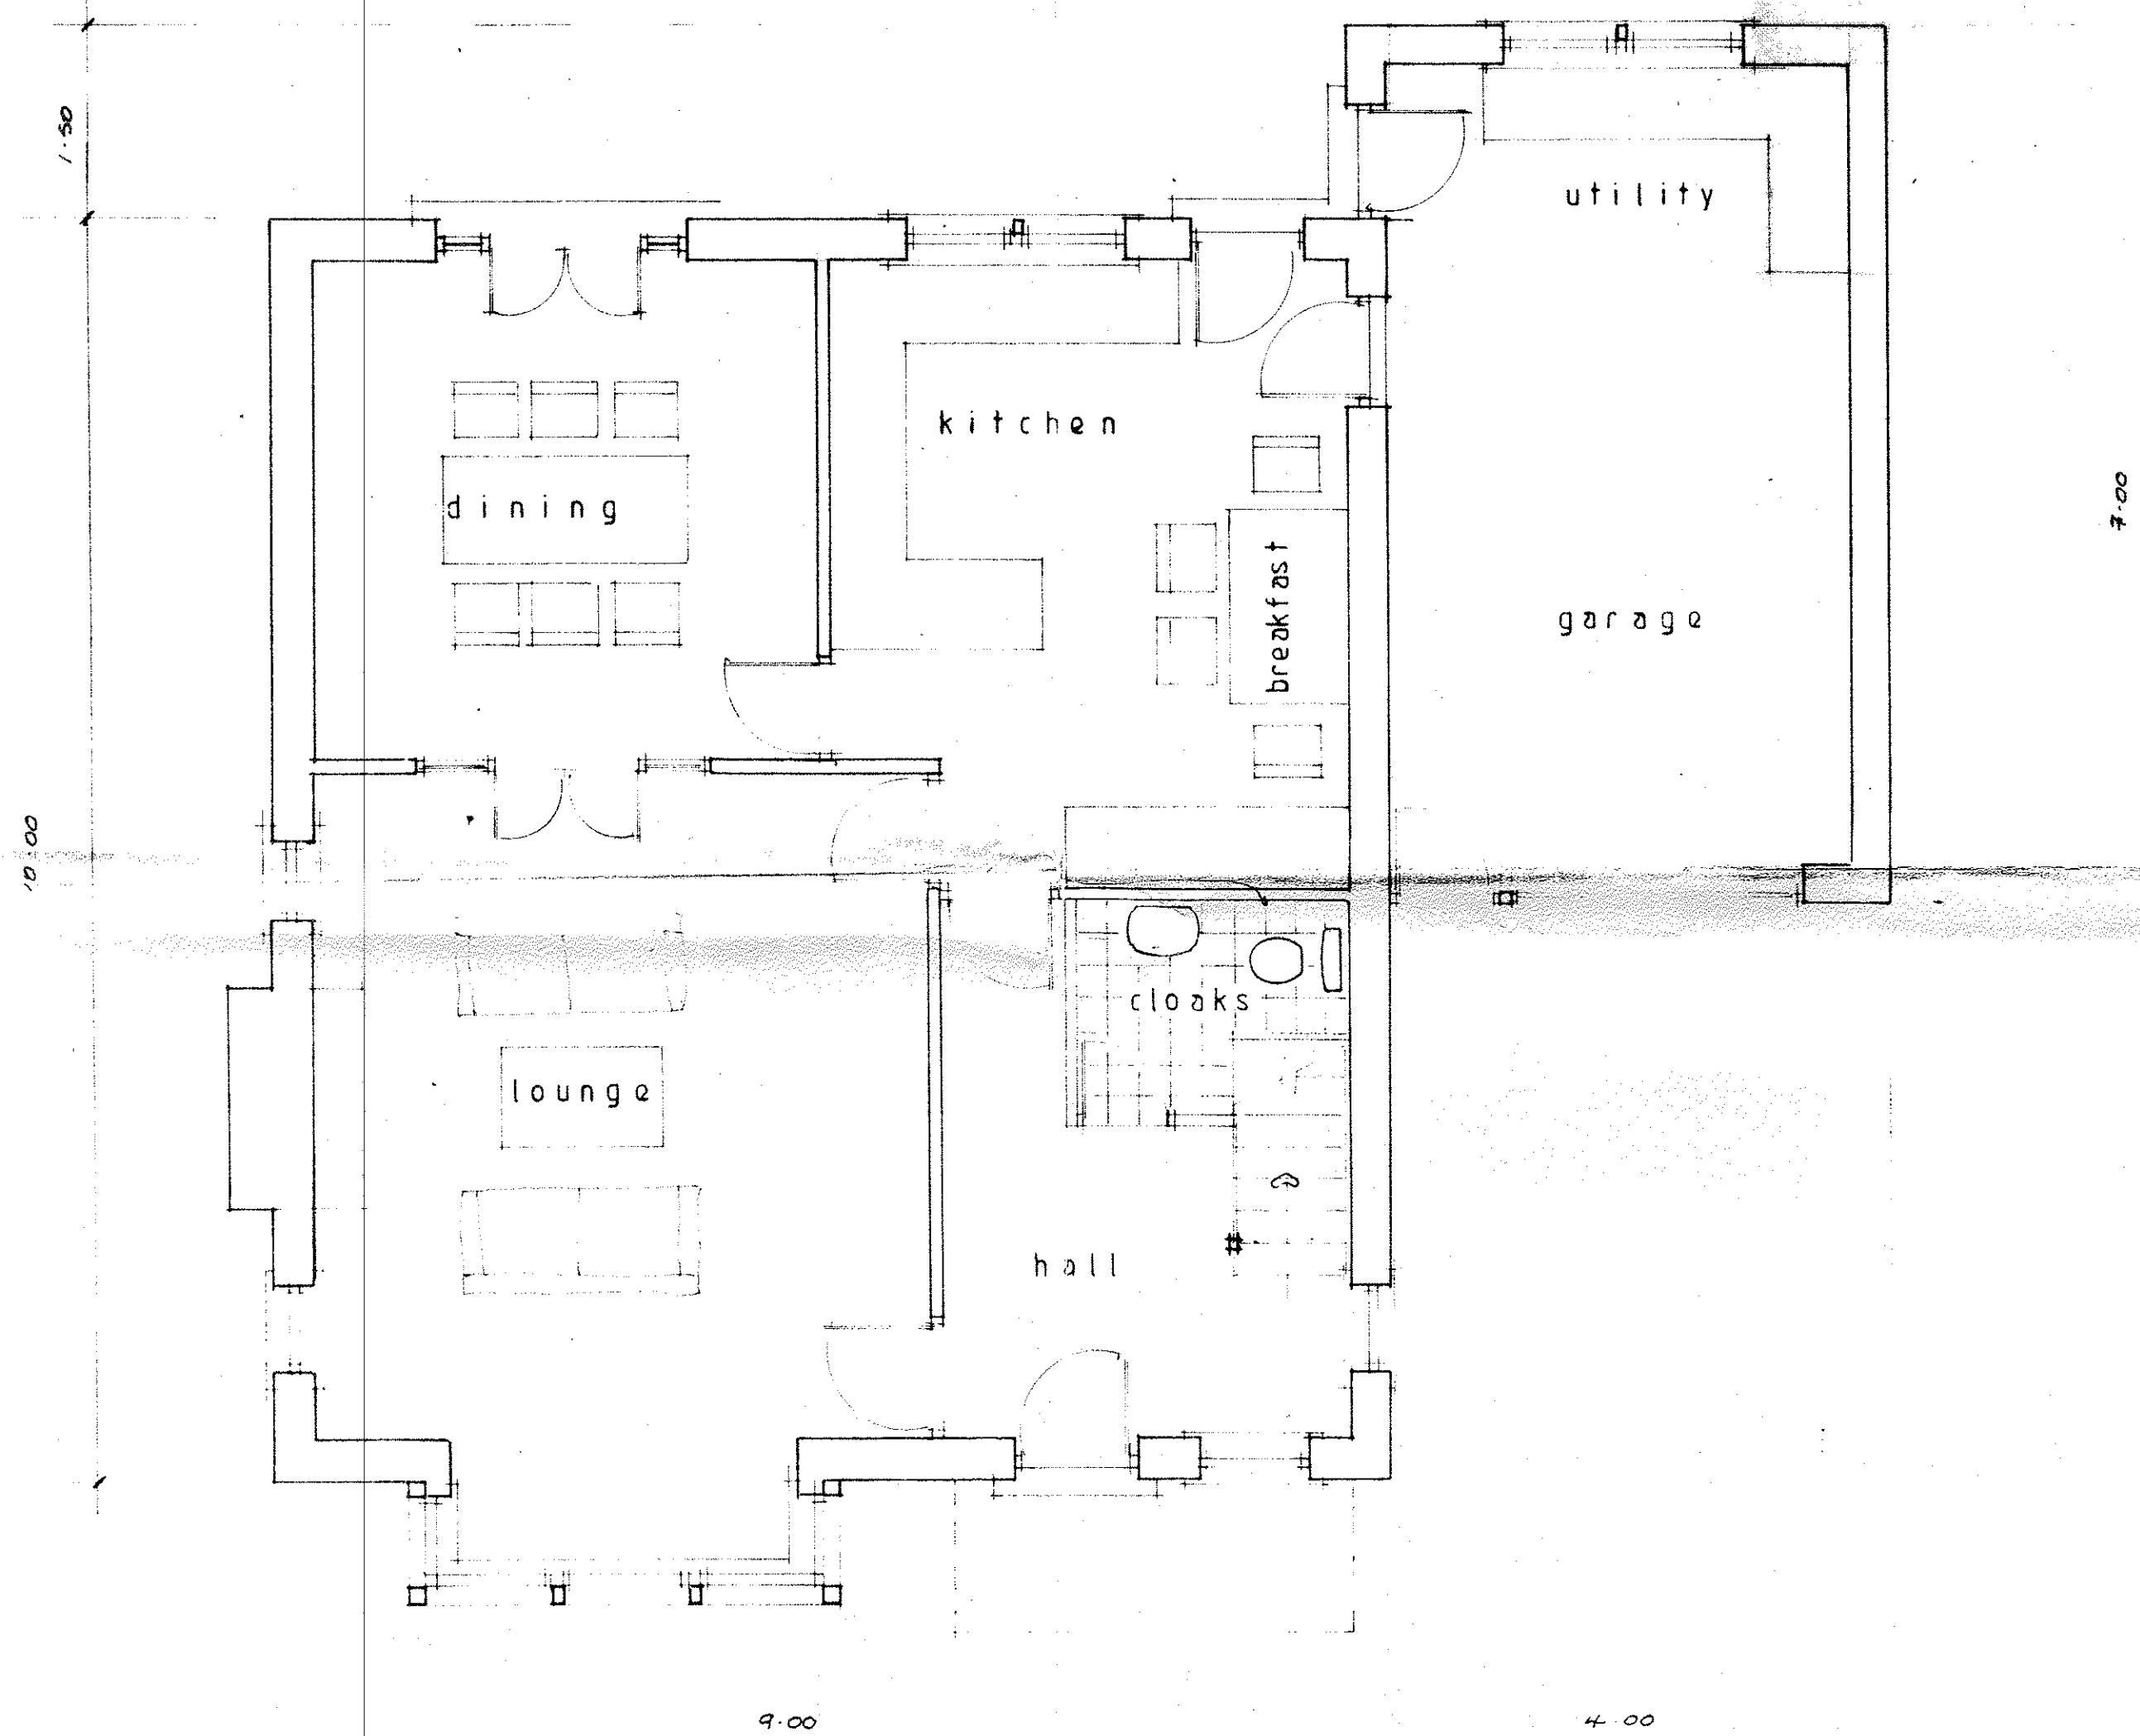

GROUND FLOOR

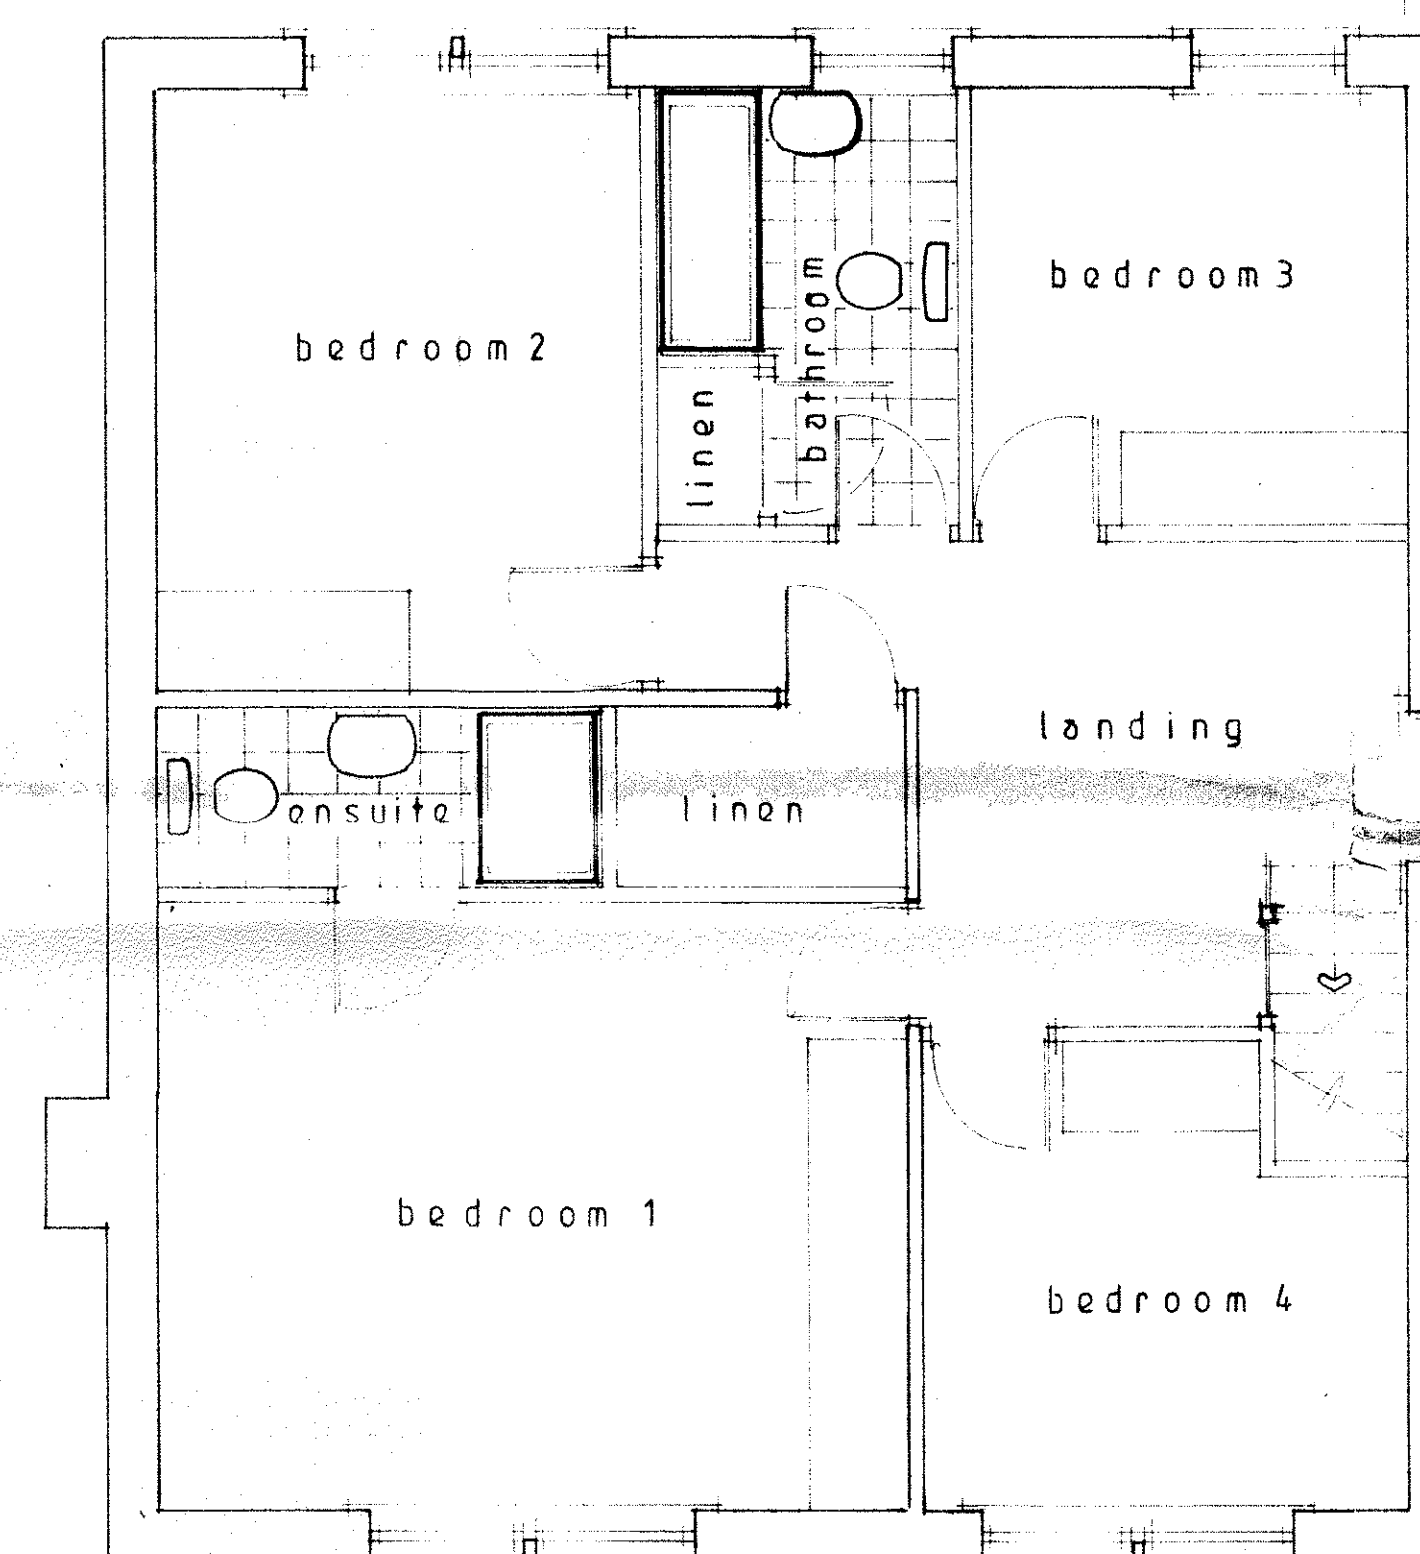

FIRST FLOOR

320130550P

S.J. Bialecki Limited
Building Surveyors

Drawing no 6005

Scale 1:50

Proposed Layouts
Plot 1 Type A

Proposed
Housing Development
On Land At
Rabek House
Sawley Road
Sawley