


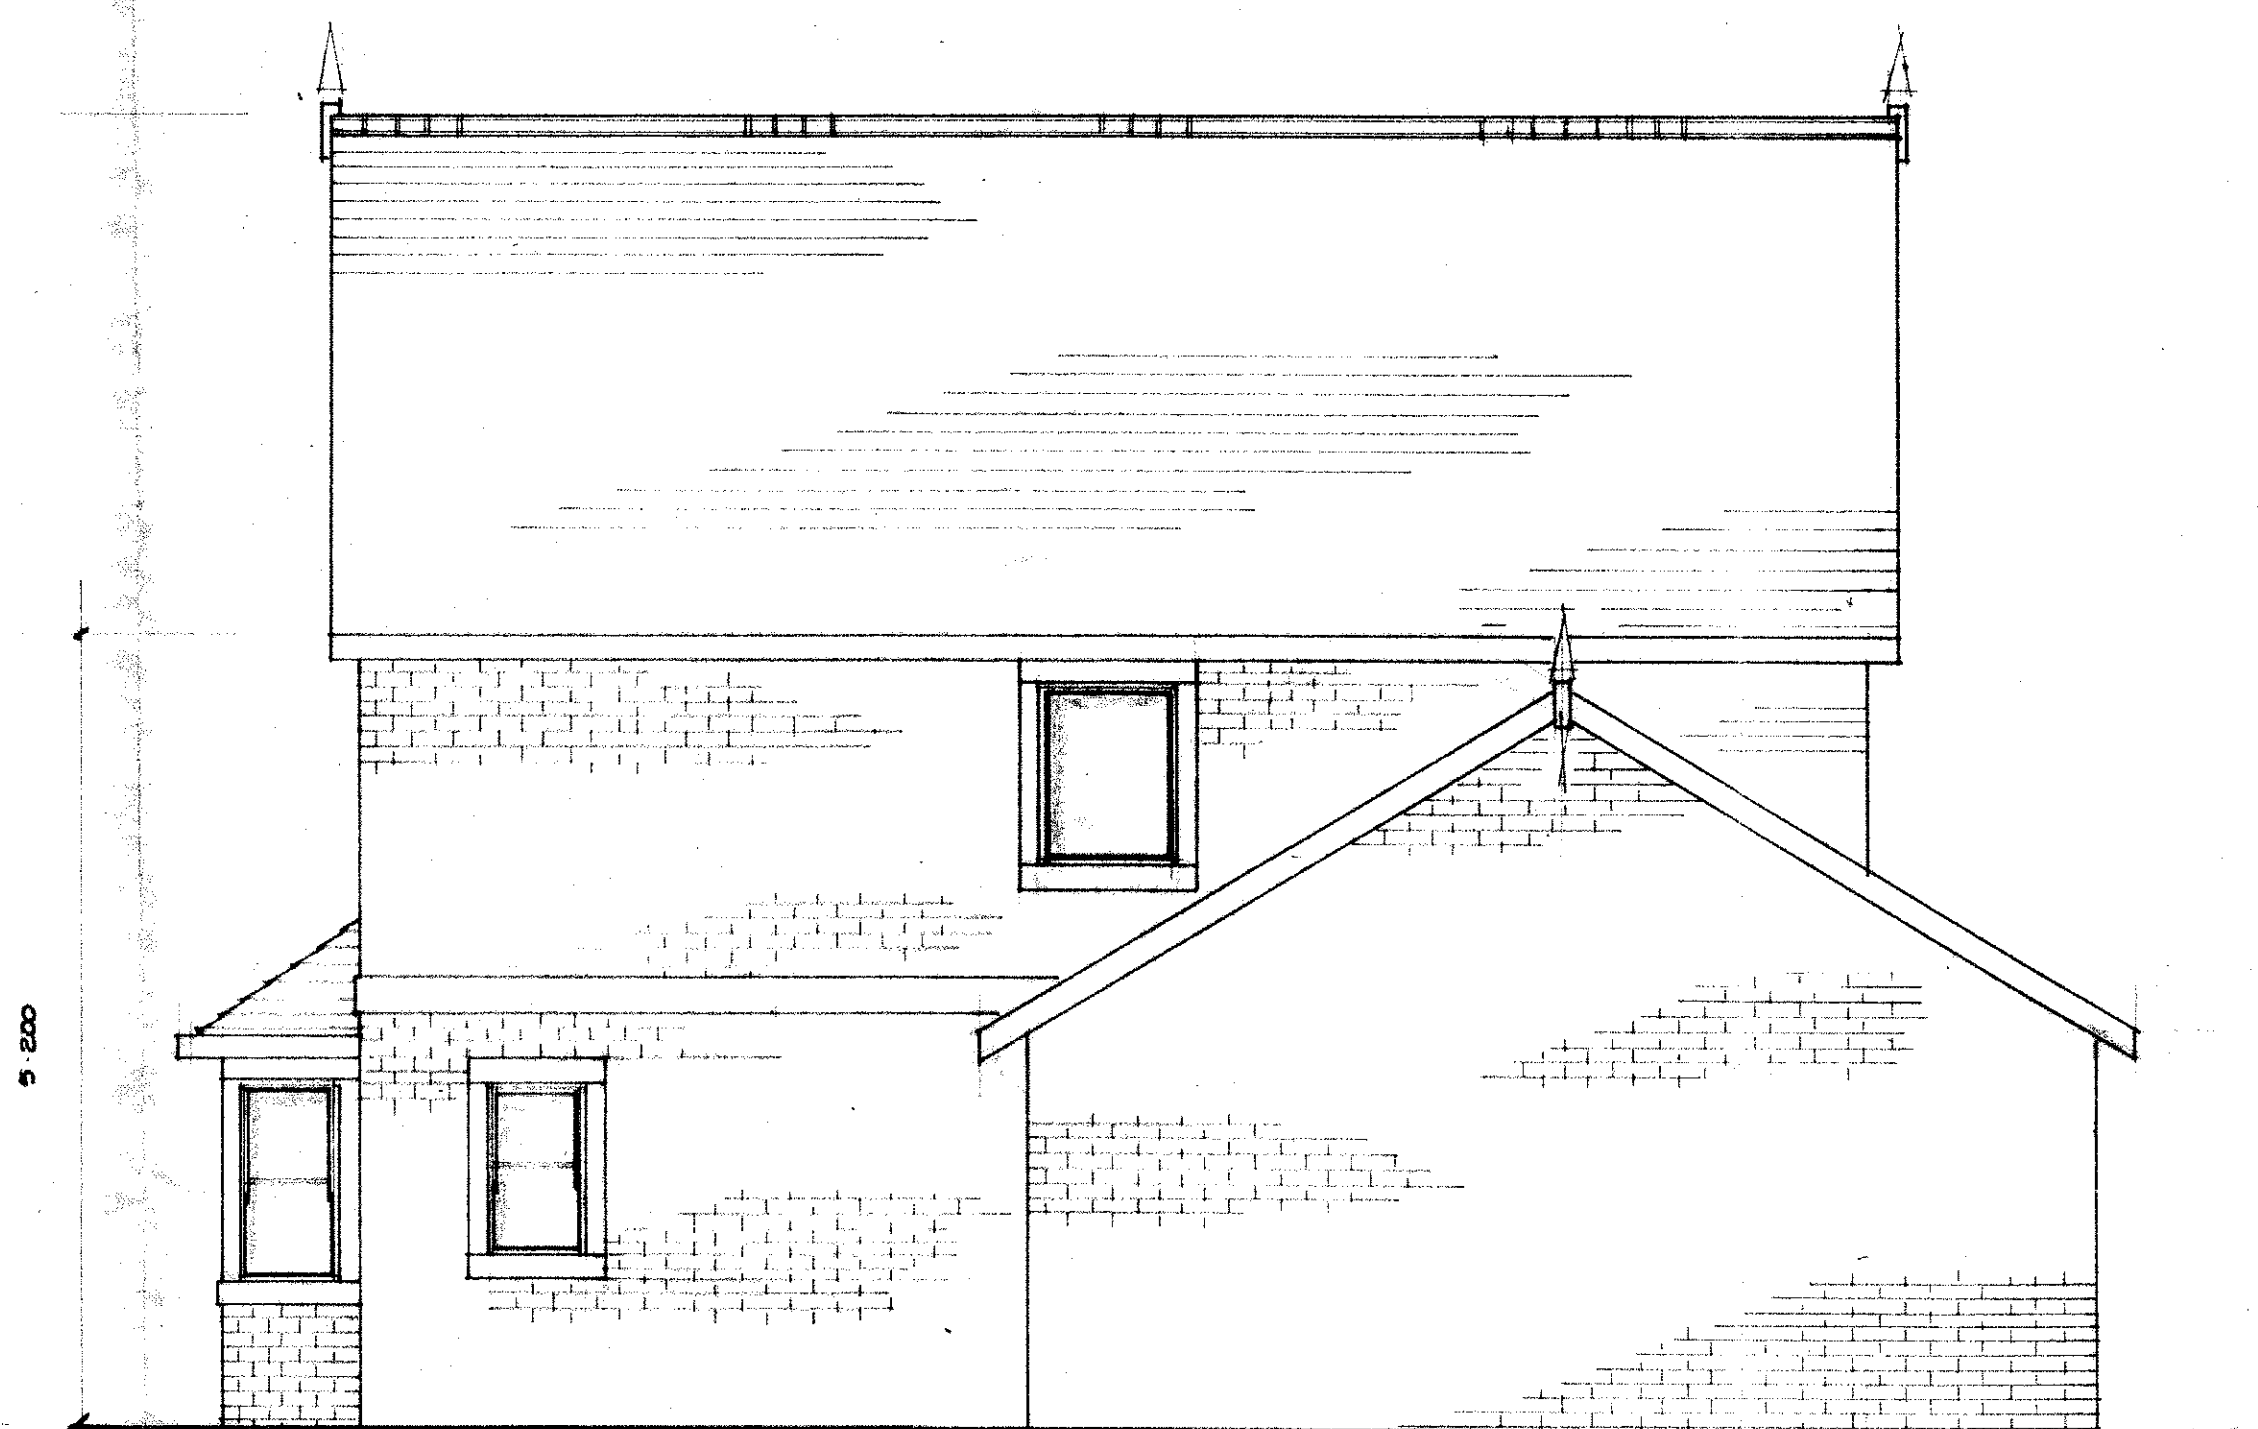

NORTH EAST



NORTH WEST



SOUTH WEST



SOUTH EAST

320130550P

S J Bialecki Limited
Building Surveyors

Drawing no 6006

Scale 1:50

Proposed Elevations
Plot 1 Type 'A'

Proposed
Housing Development
On Land At
Rabeck House
Sawley Road
Sawley