


stone labels
stone surrounds
stone string course
mitred blue slate

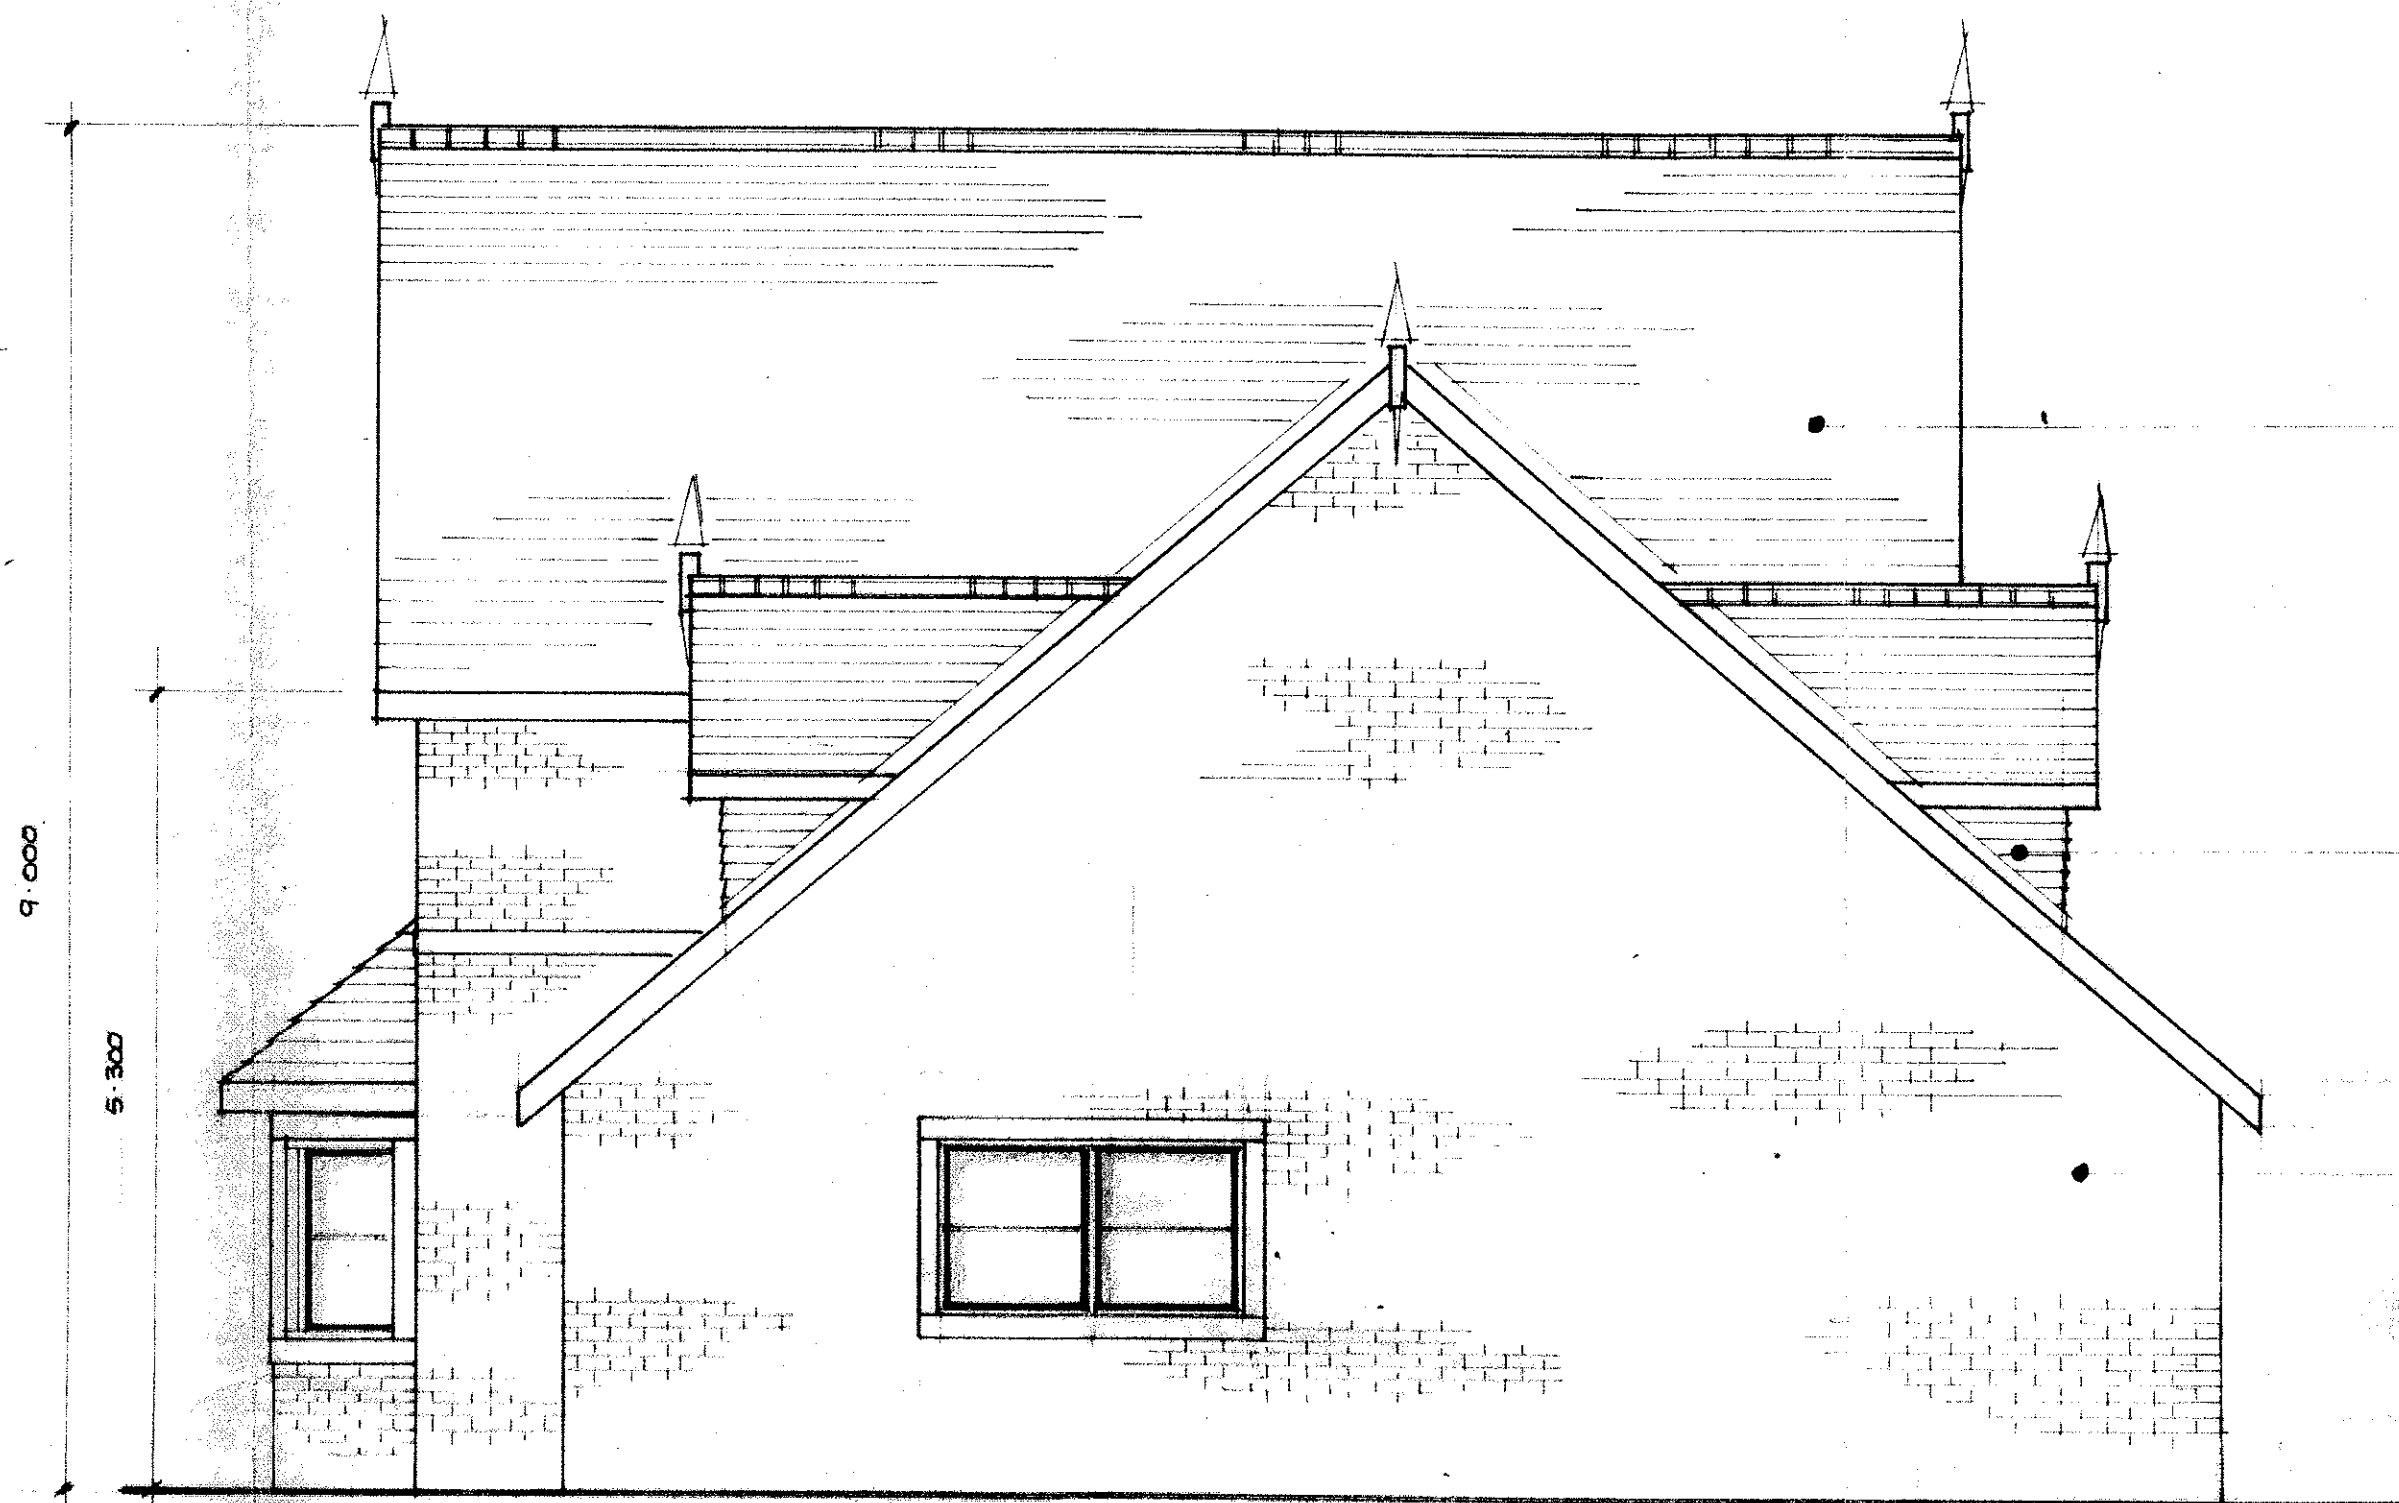

spanish blue slate

slate cheeks

rustic brick

NORTH EAST

NORTH WEST



SOUTH WEST



SOUTH EAST

corbelled brick

320130550P

S.J. Bialecki Limited
Building Surveyors

Drawing no 6008

Scale 1:50

Proposed Elevations
Plot 2 Type 'B'

Proposed
Housing Development
On Land At
Rabeck House
Sawley Road
Sawley