



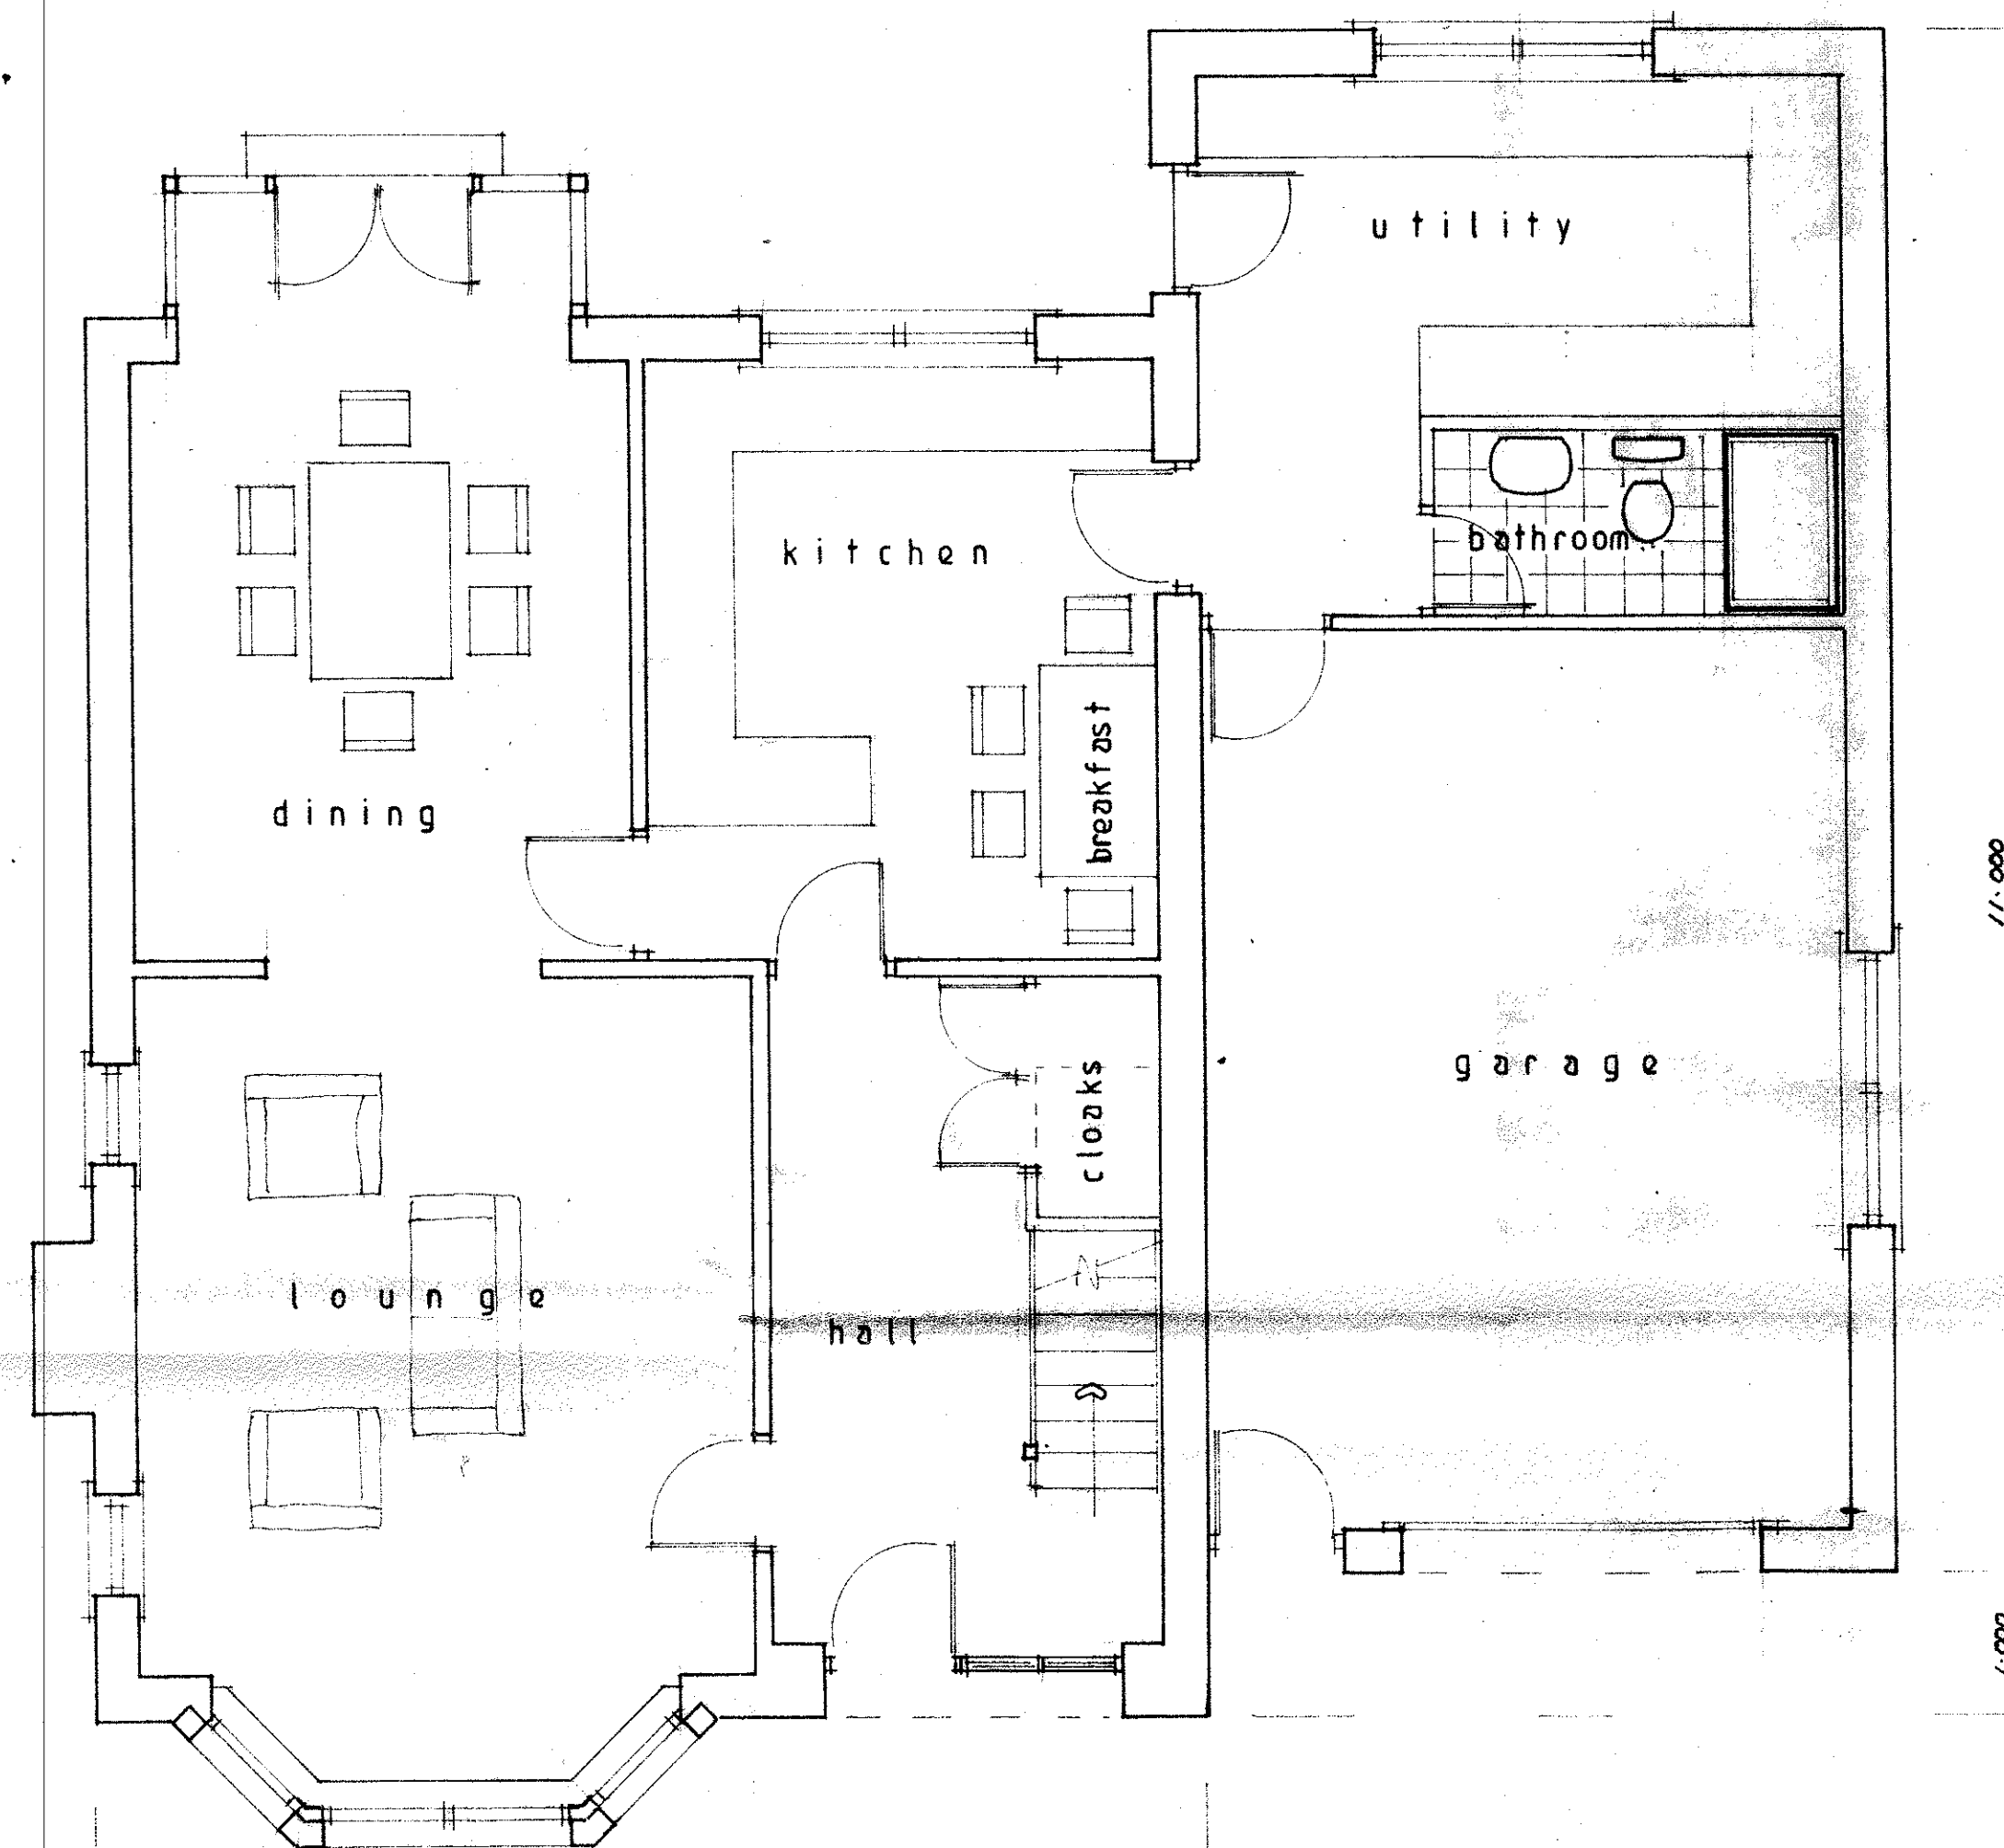

GROUND FLOOR

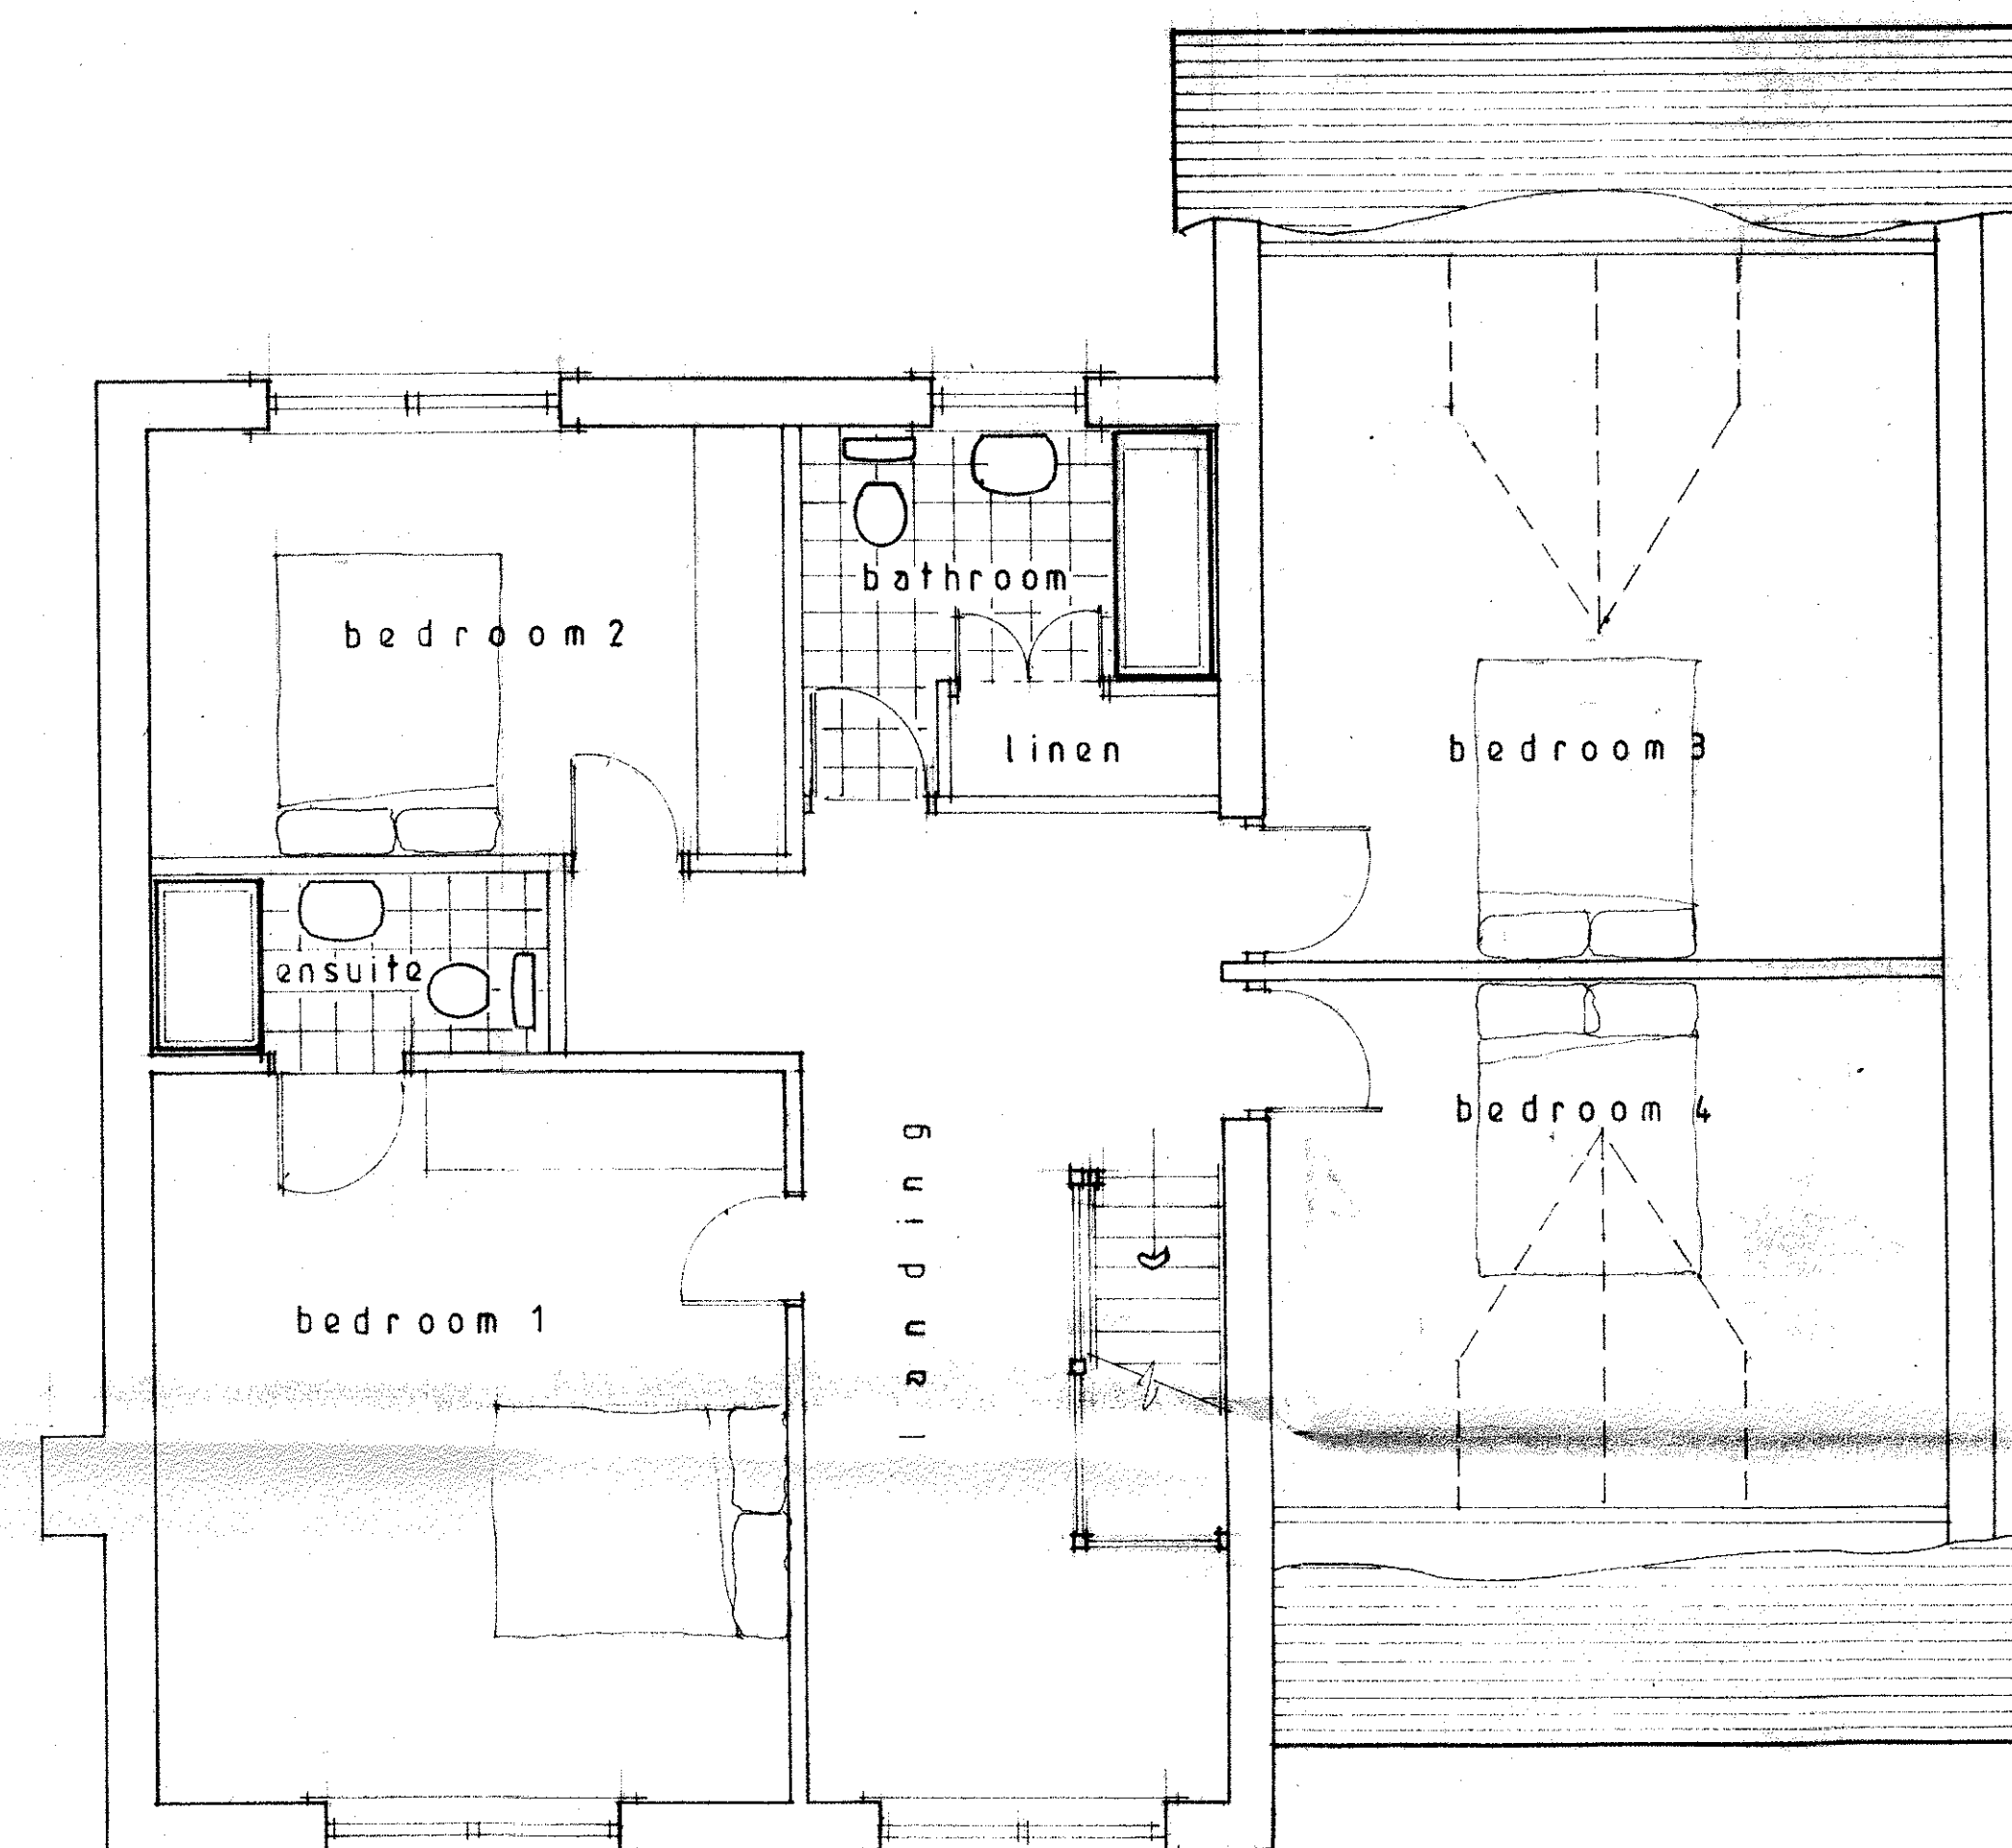

FIRST FLOOR

320130550P

S.J Bialecki Limited
Building Surveyors

Drawing no 6007

Scale 1:50

Proposed Layouts
Plot 2 - Type B

Proposed
Housing Development
On Land At
Rabeck House
Sawley Road
Sawley