


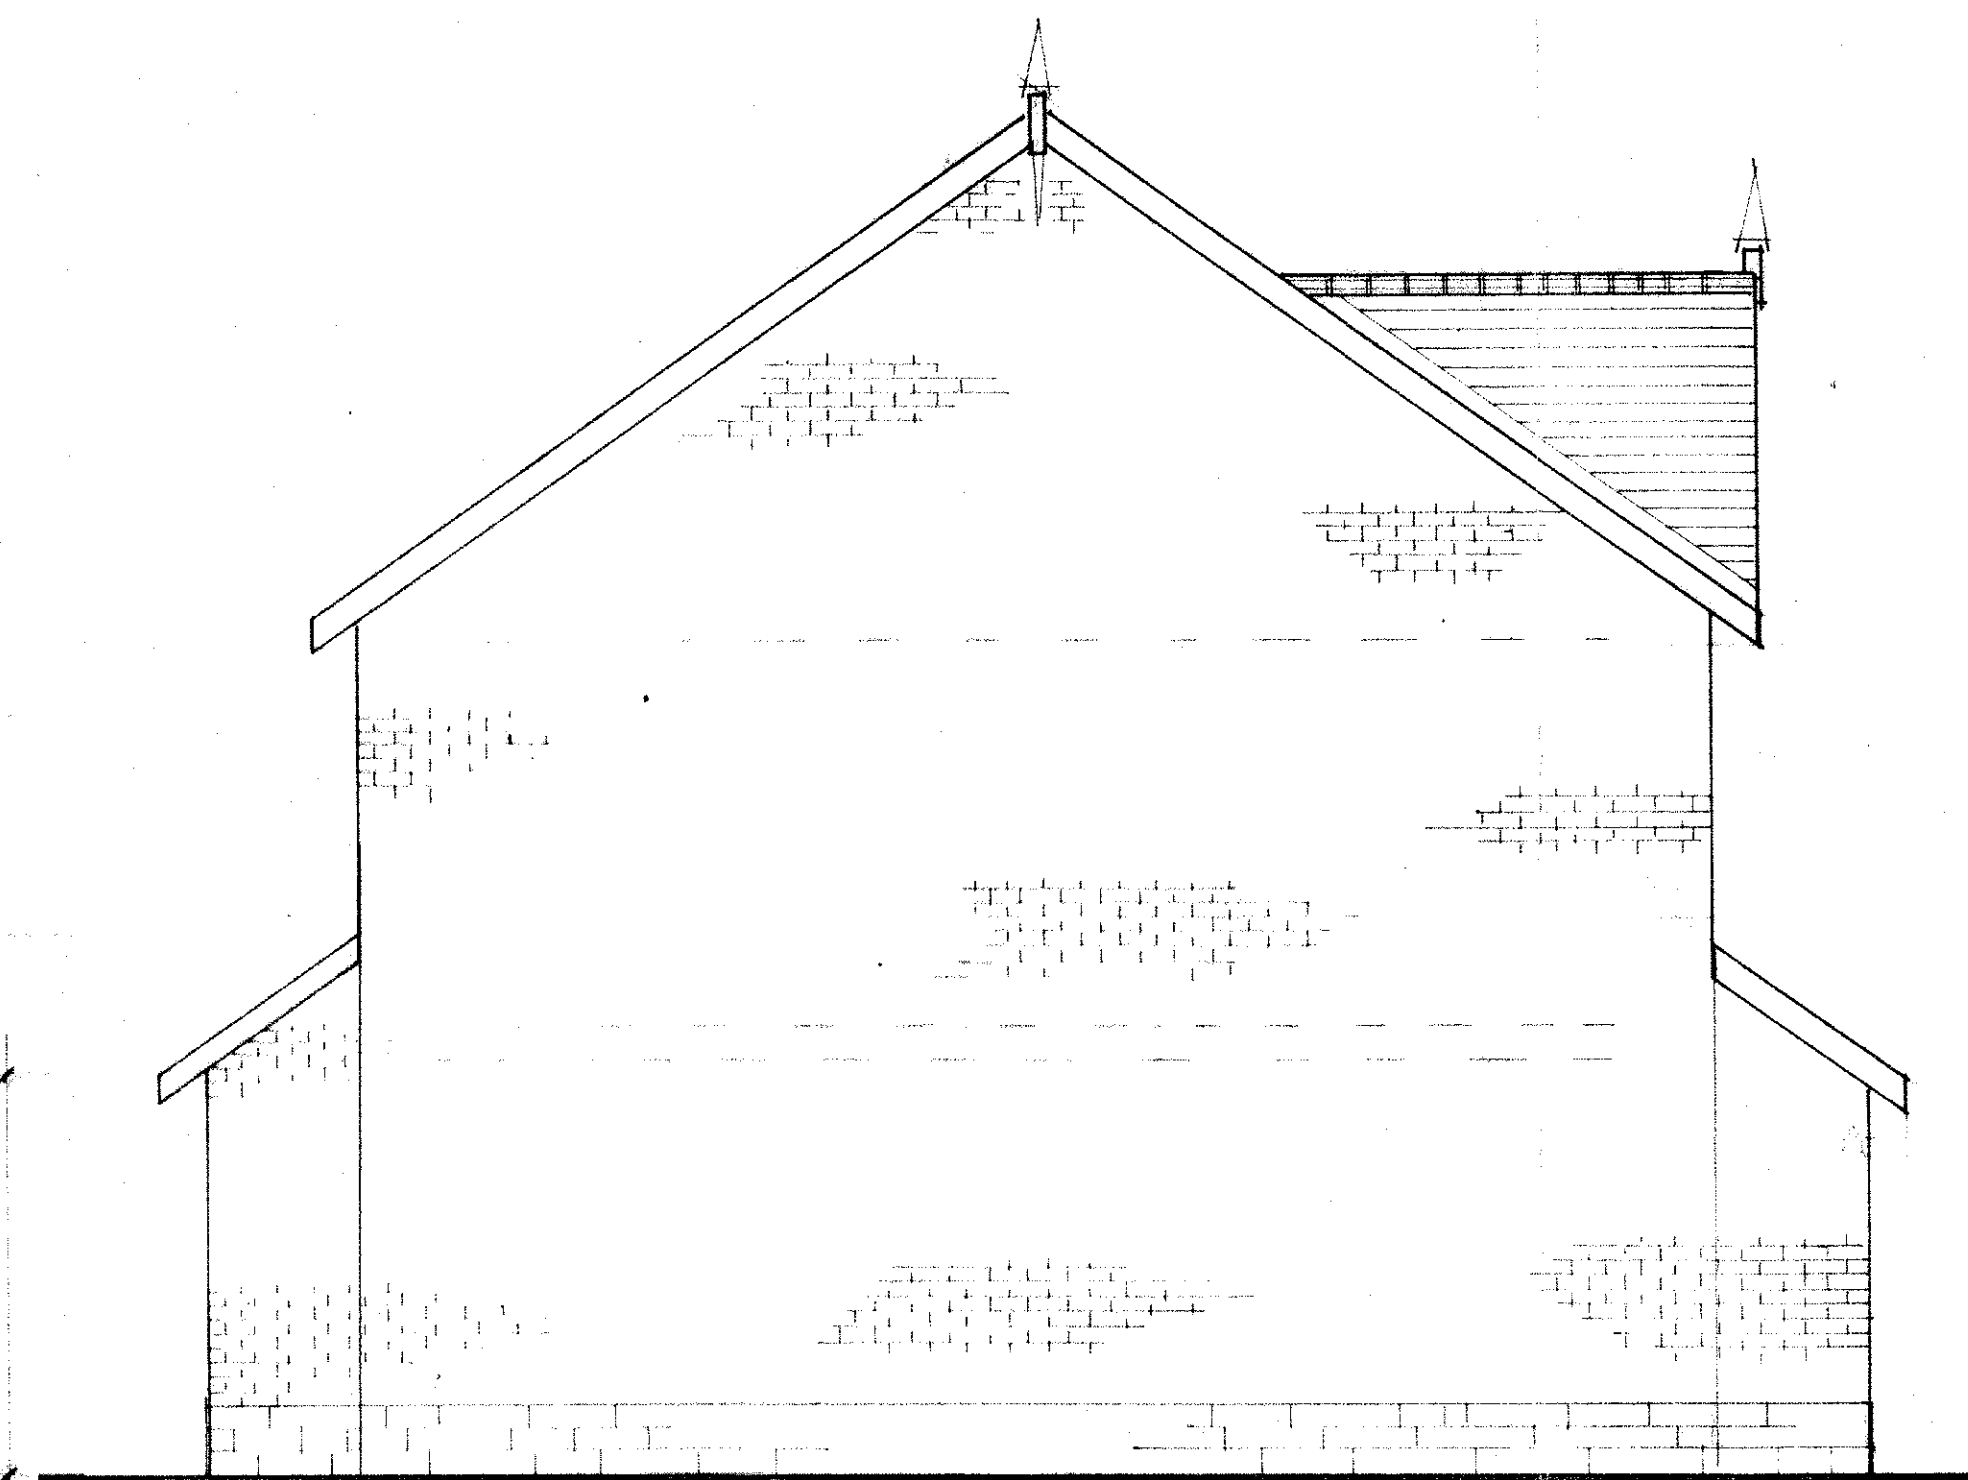


NORTH EAST



SOUTH EAST



SOUTH WEST

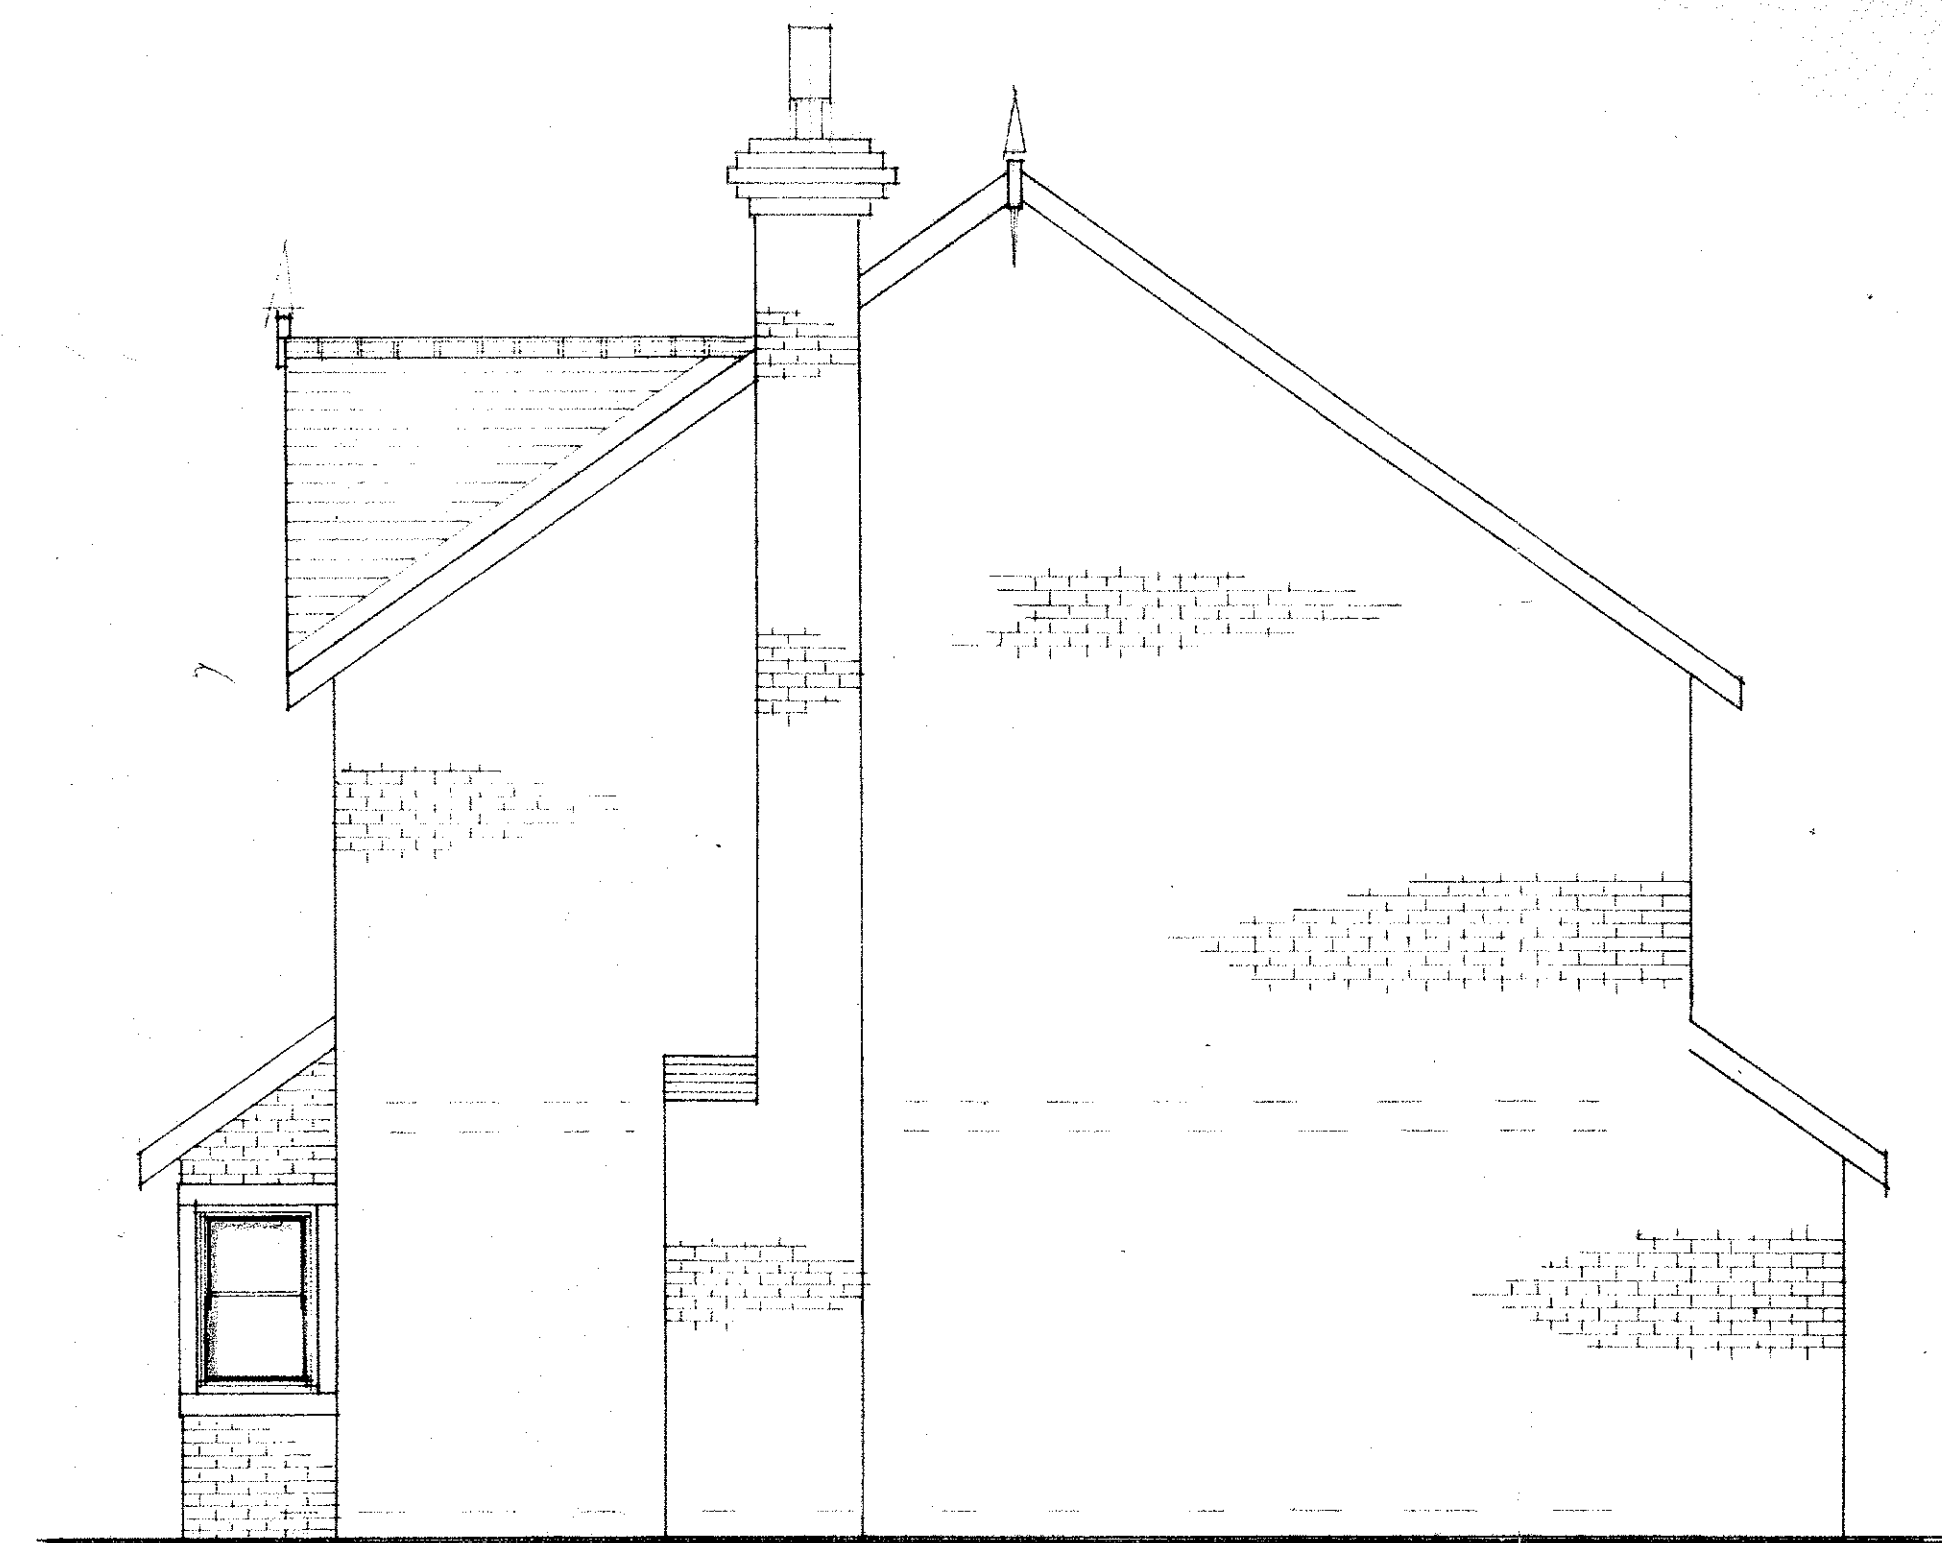

NORTH WEST

320130550P

SJ Bialecki Limited
Building Surveyors

Drawing no 6010

Scale 1:50

Proposed Elevations
Plot 3 Type 'C'

Proposed
Housing Development
On Land At
Rabeck House
Sawley Road
Sawley