



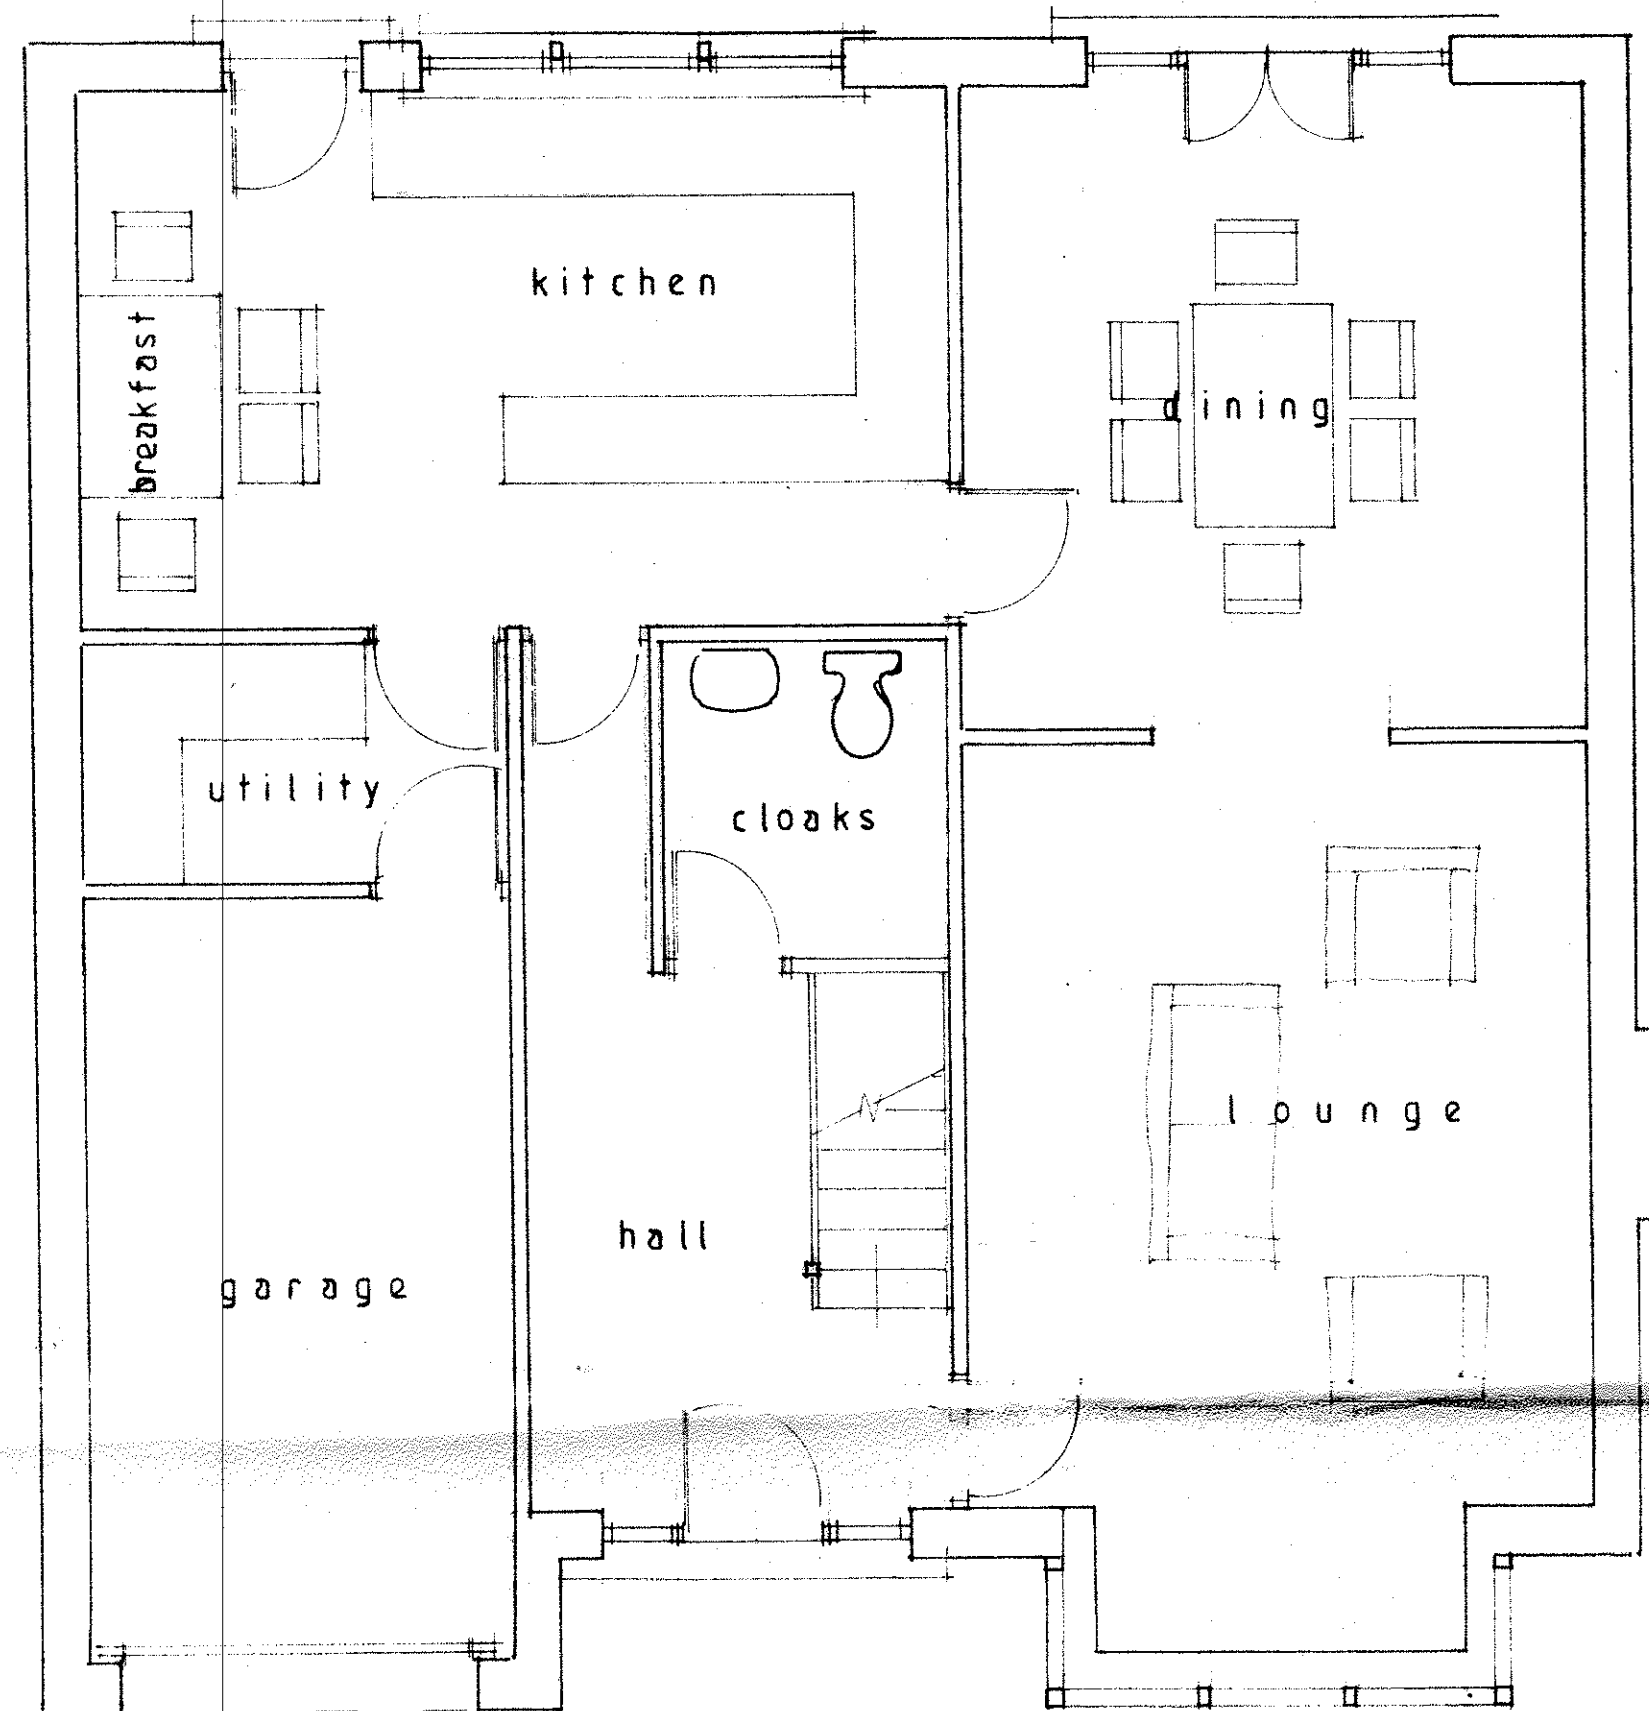

GROUND FLOOR

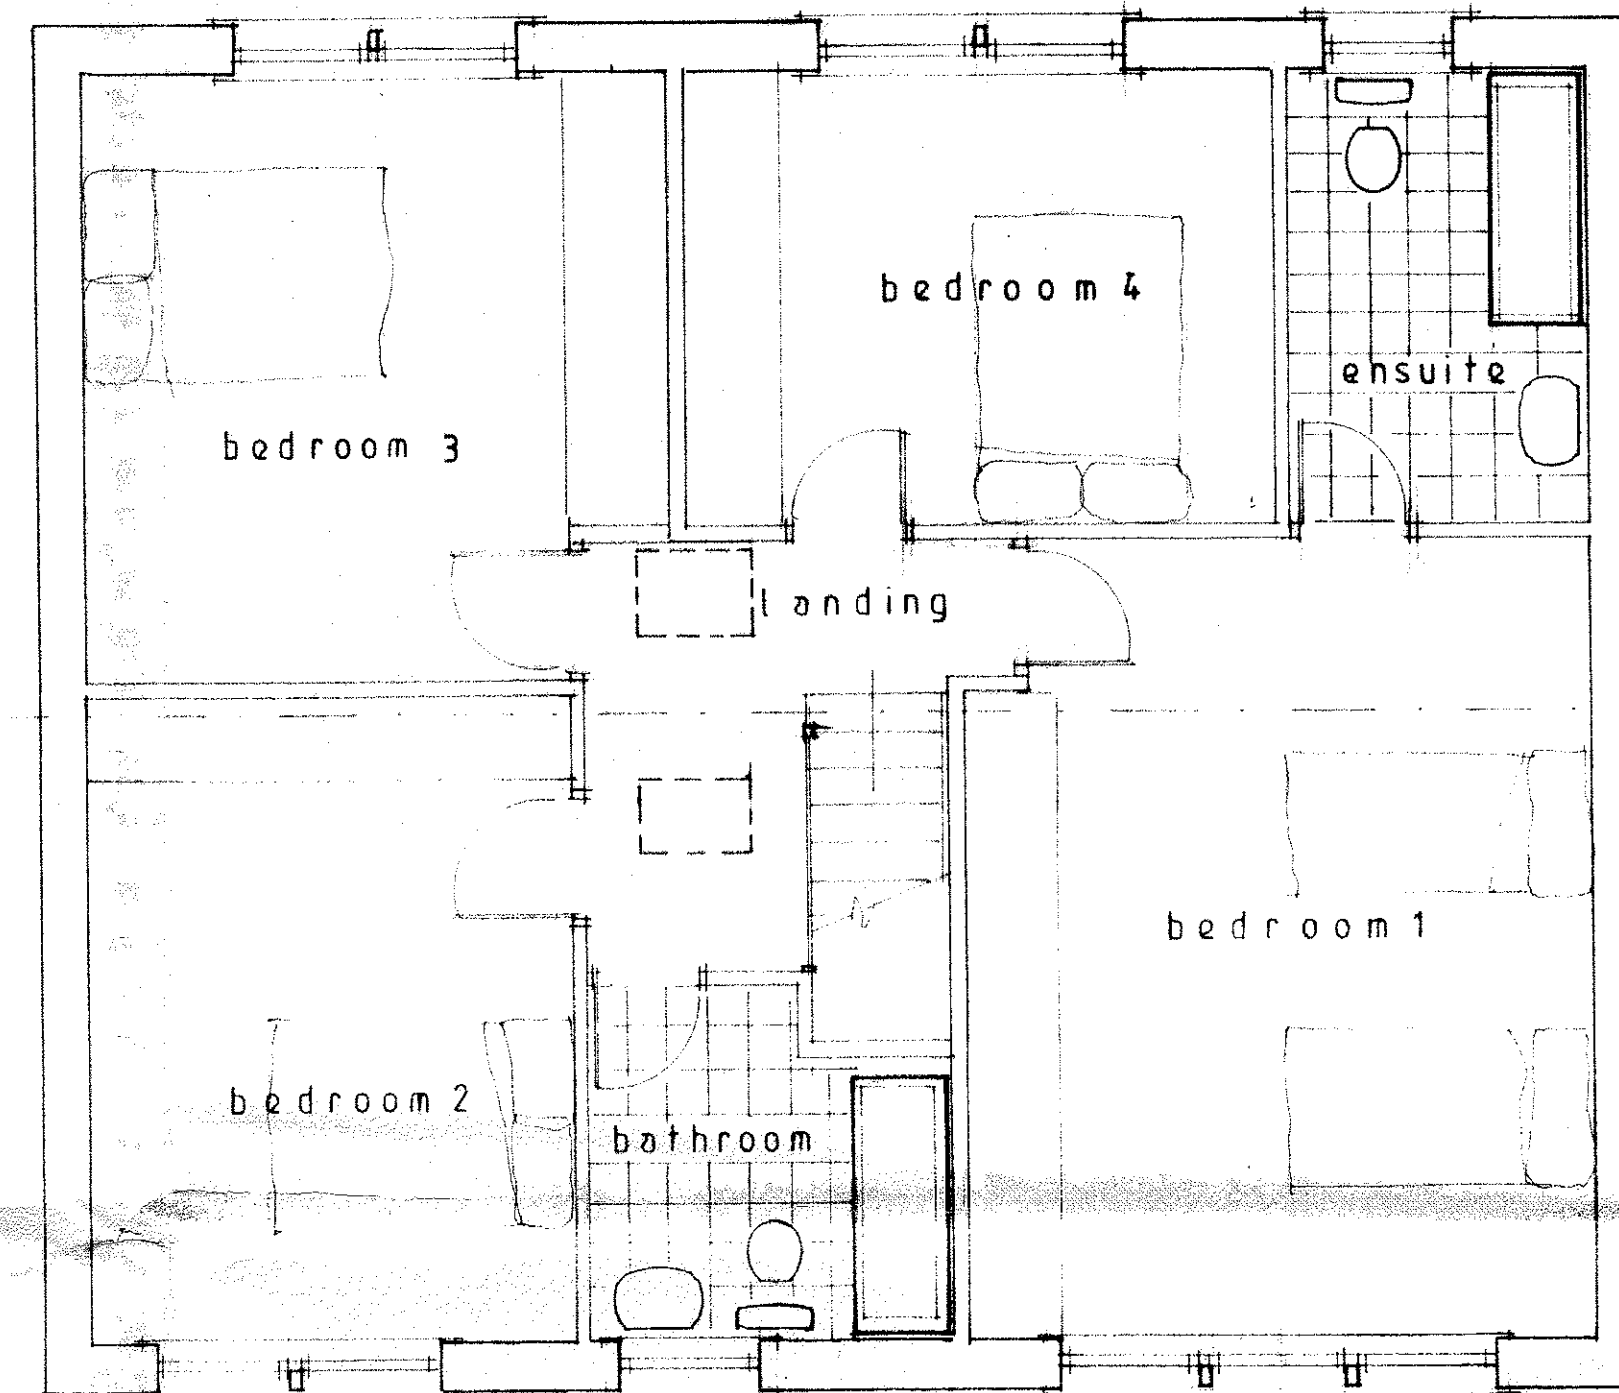

FIRST FLOOR

320130550P

S.J. Bialecki Limited
Building Surveyors

Drawing no 6009

Scale 1:50

Proposed Layouts
Plot 3 Type 'C'

Proposed
Housing Development
On Land At
Raback House
Sawley Road
Sawley