




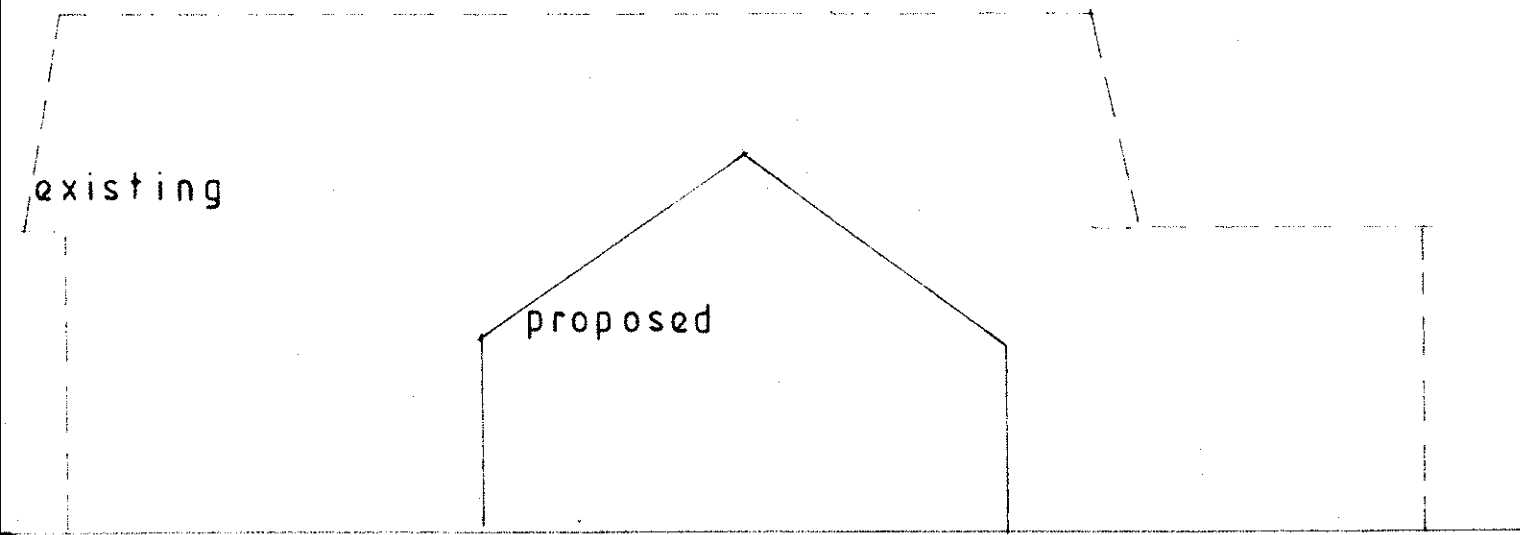


existing and proposed views from the boundary of Willowcroft

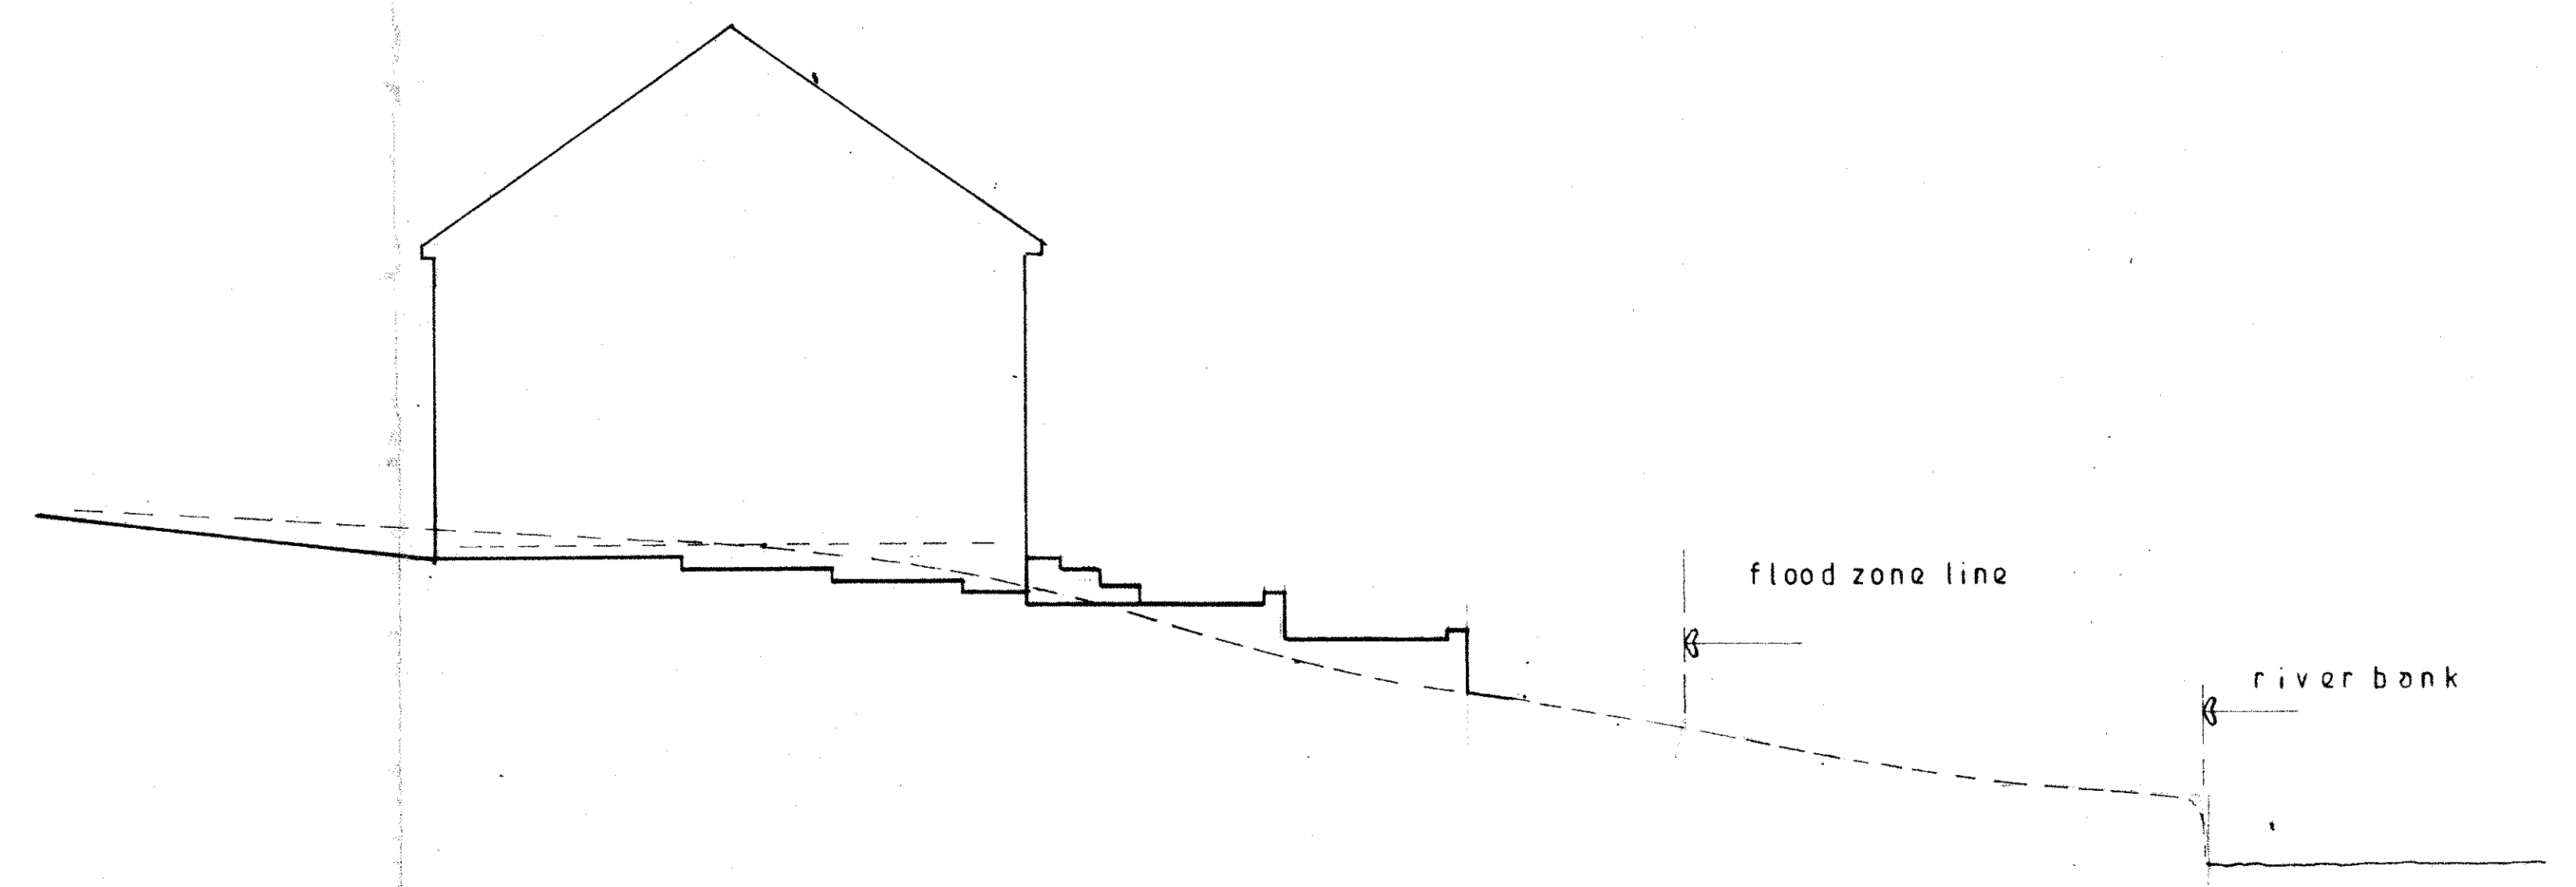


Section B-B

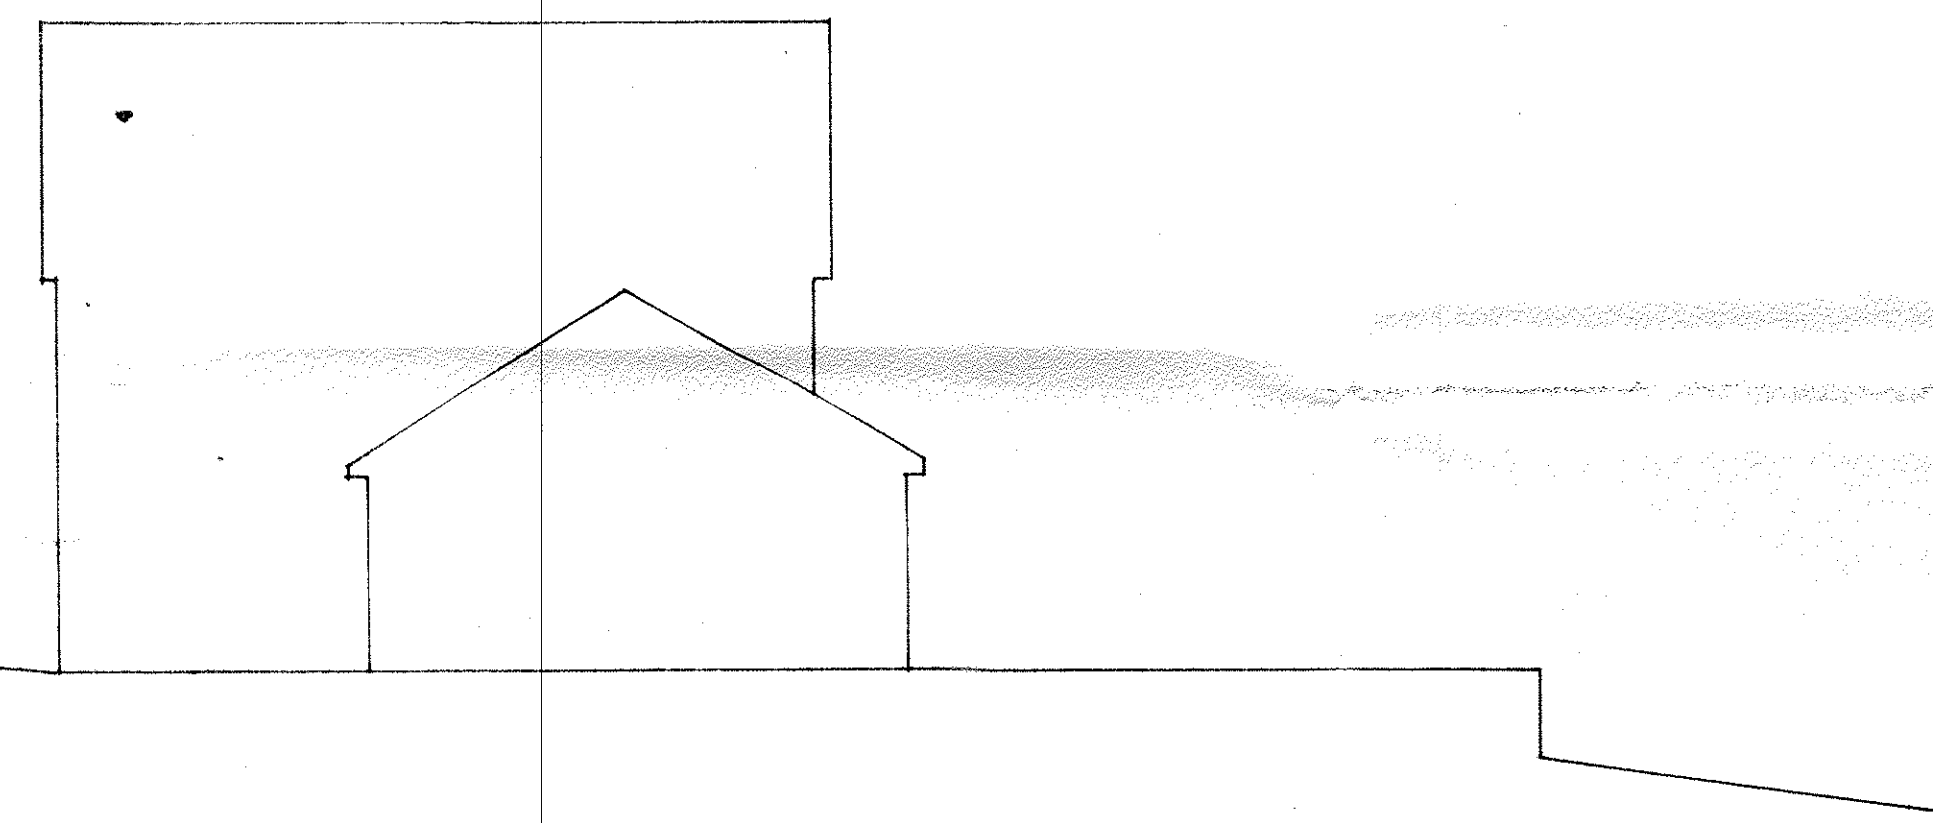

Section A-A

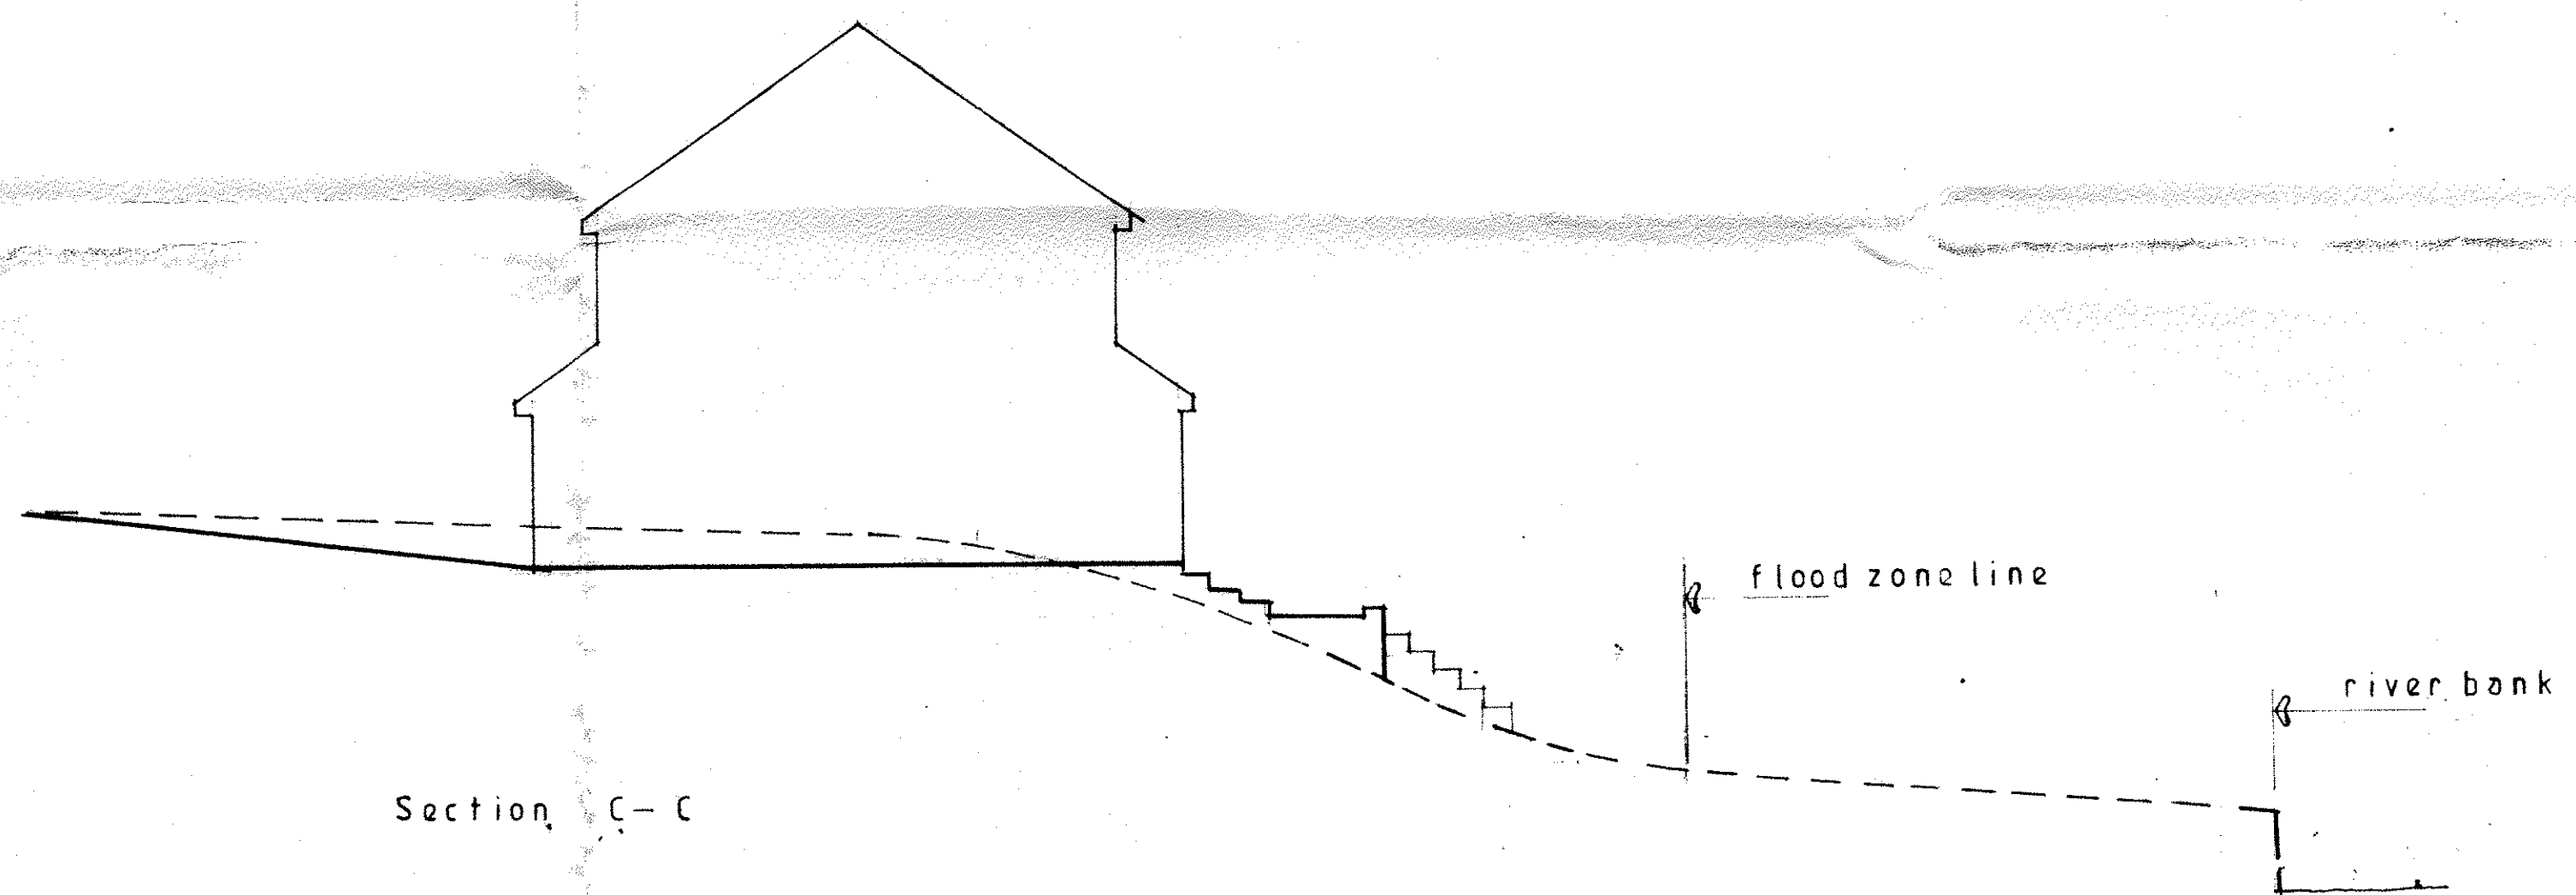

Section C-C

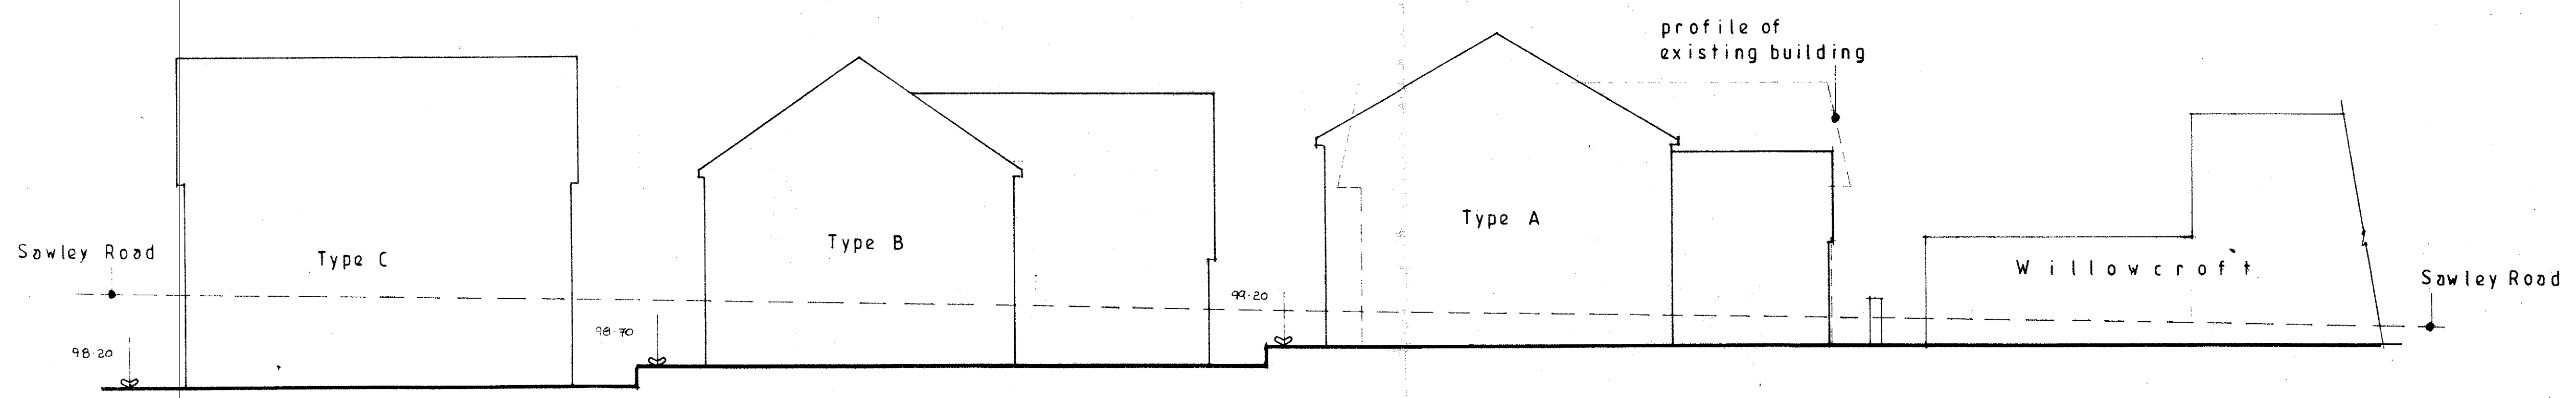

Road Scene View From Sawley Road

320130550P

S.J. Bialecki Limited Building Surveyors
Drawing no 6011/a
Scale 1:100
Proposed Site Elevations
Proposed Housing Development On Land At Raback House Sawley Road Sawley