




Proposed Ground Floor

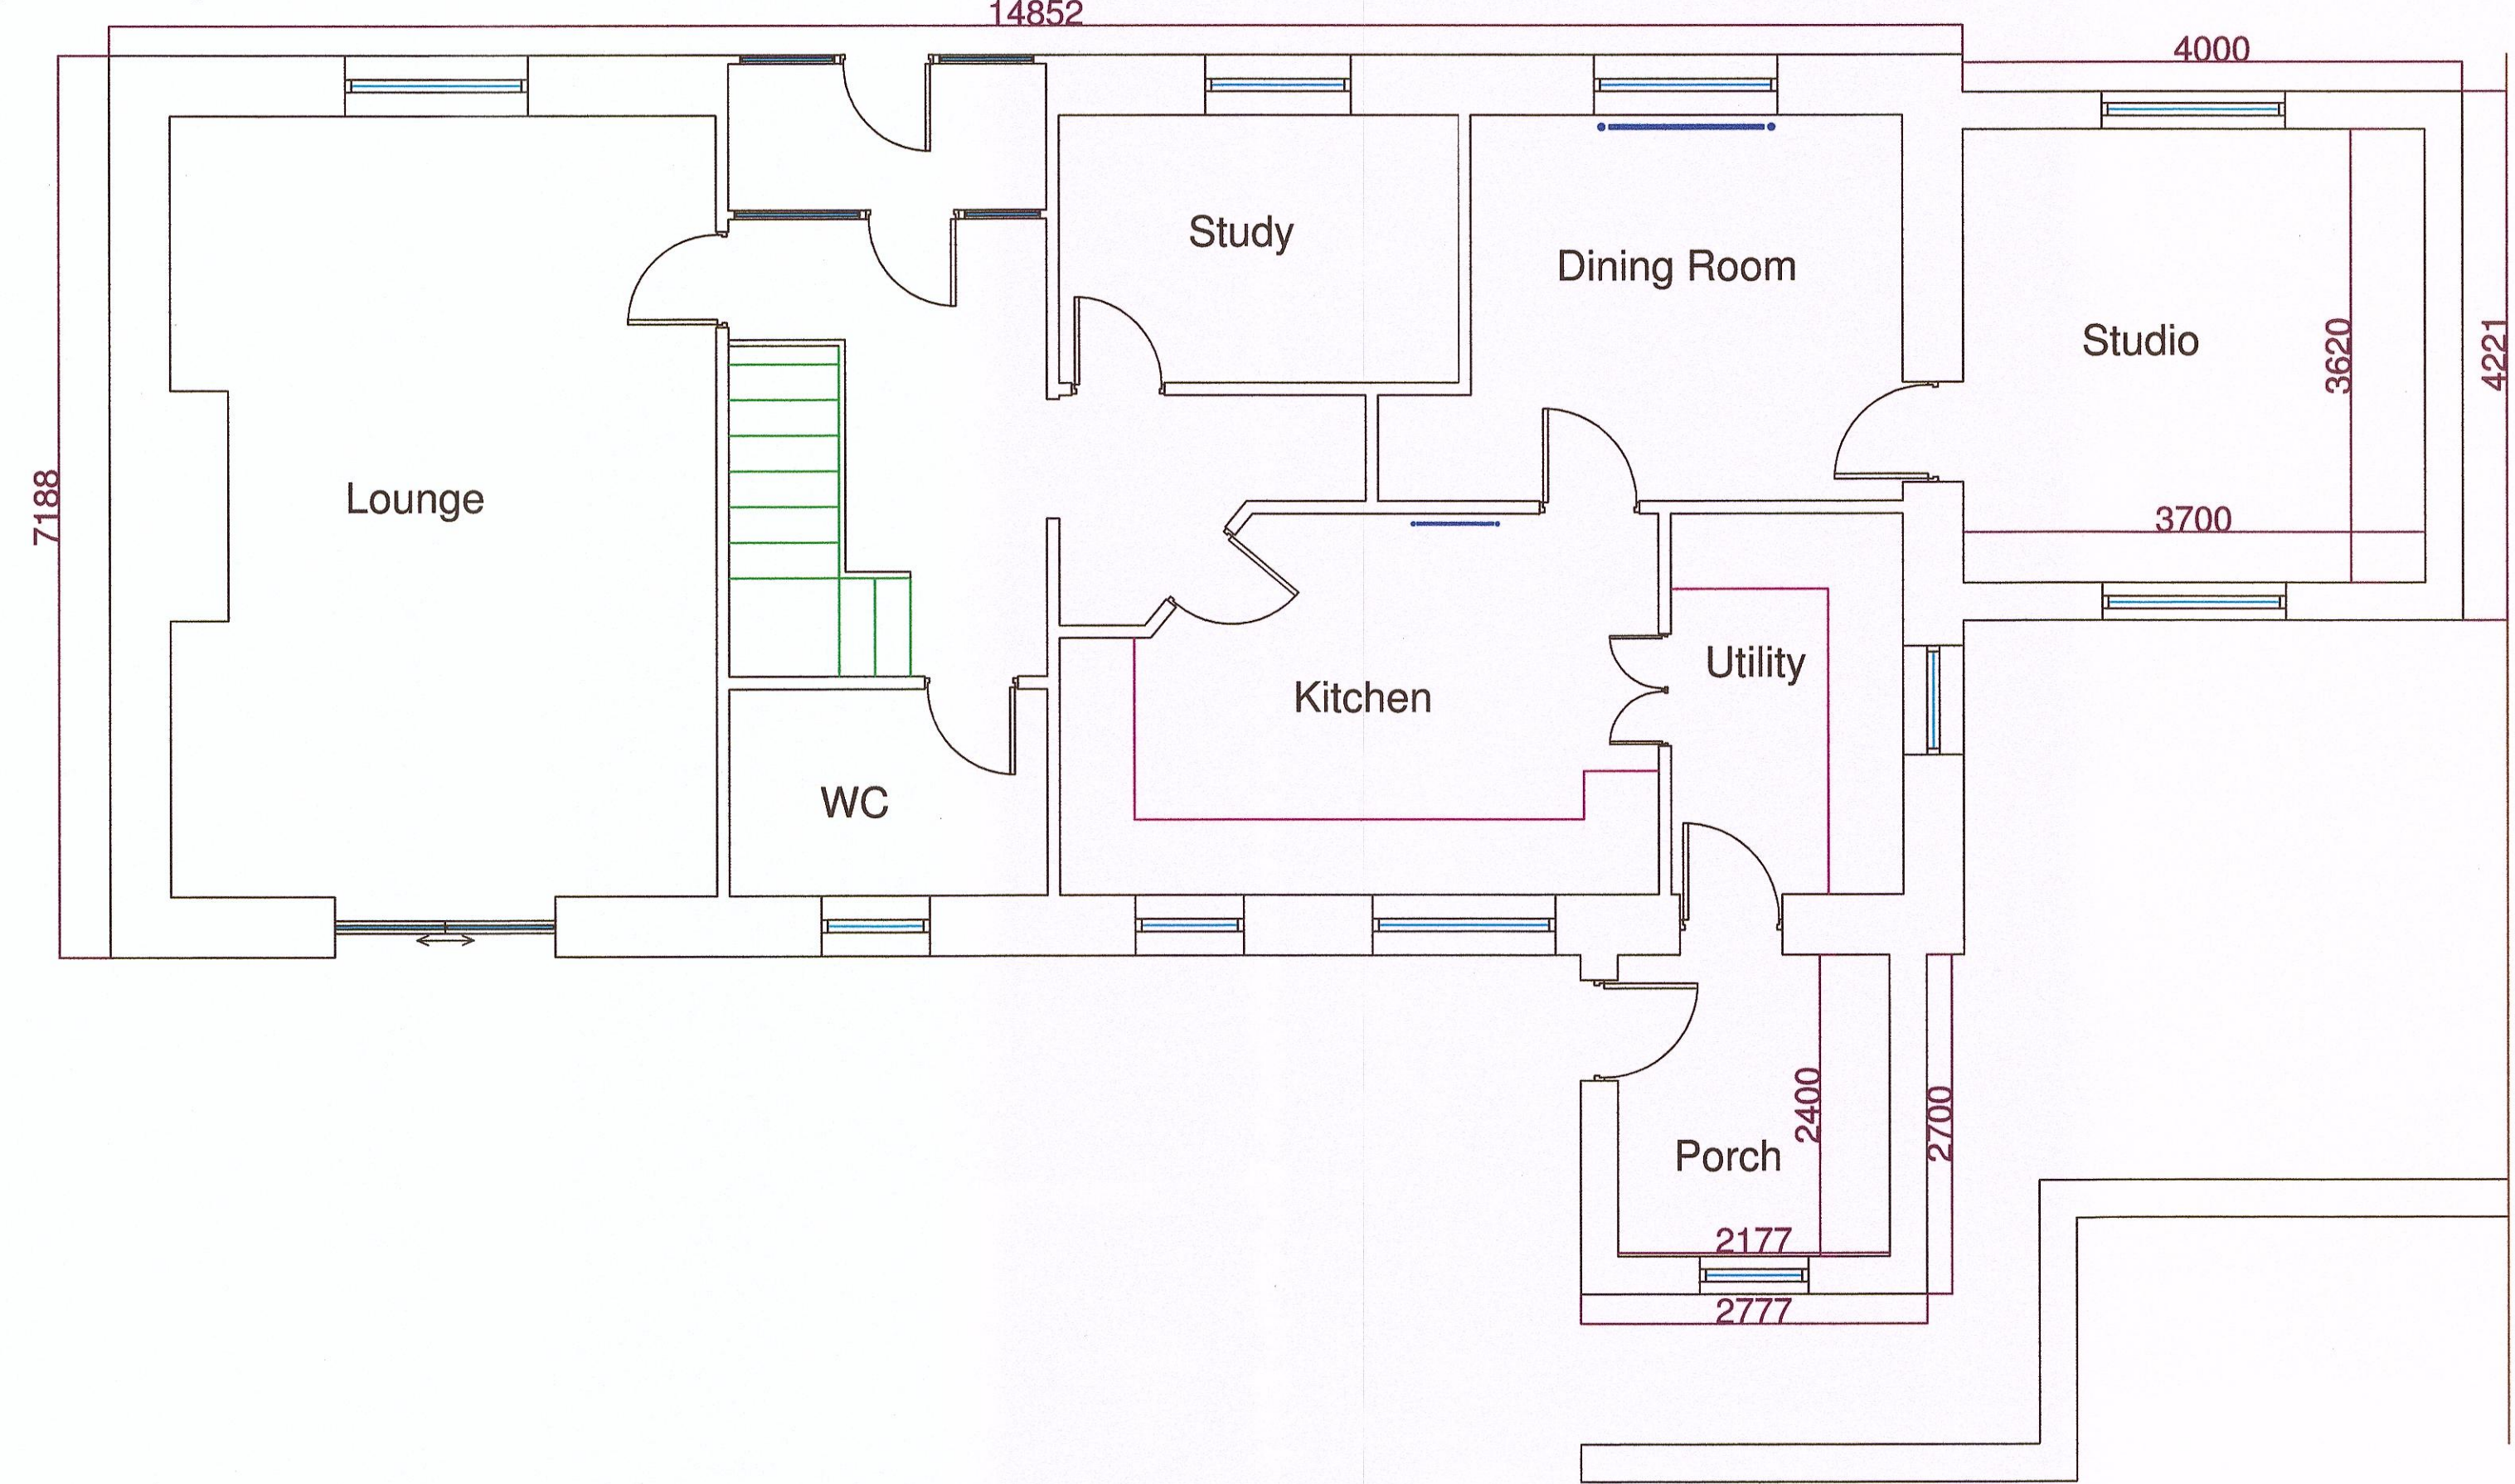


Existing First Floor

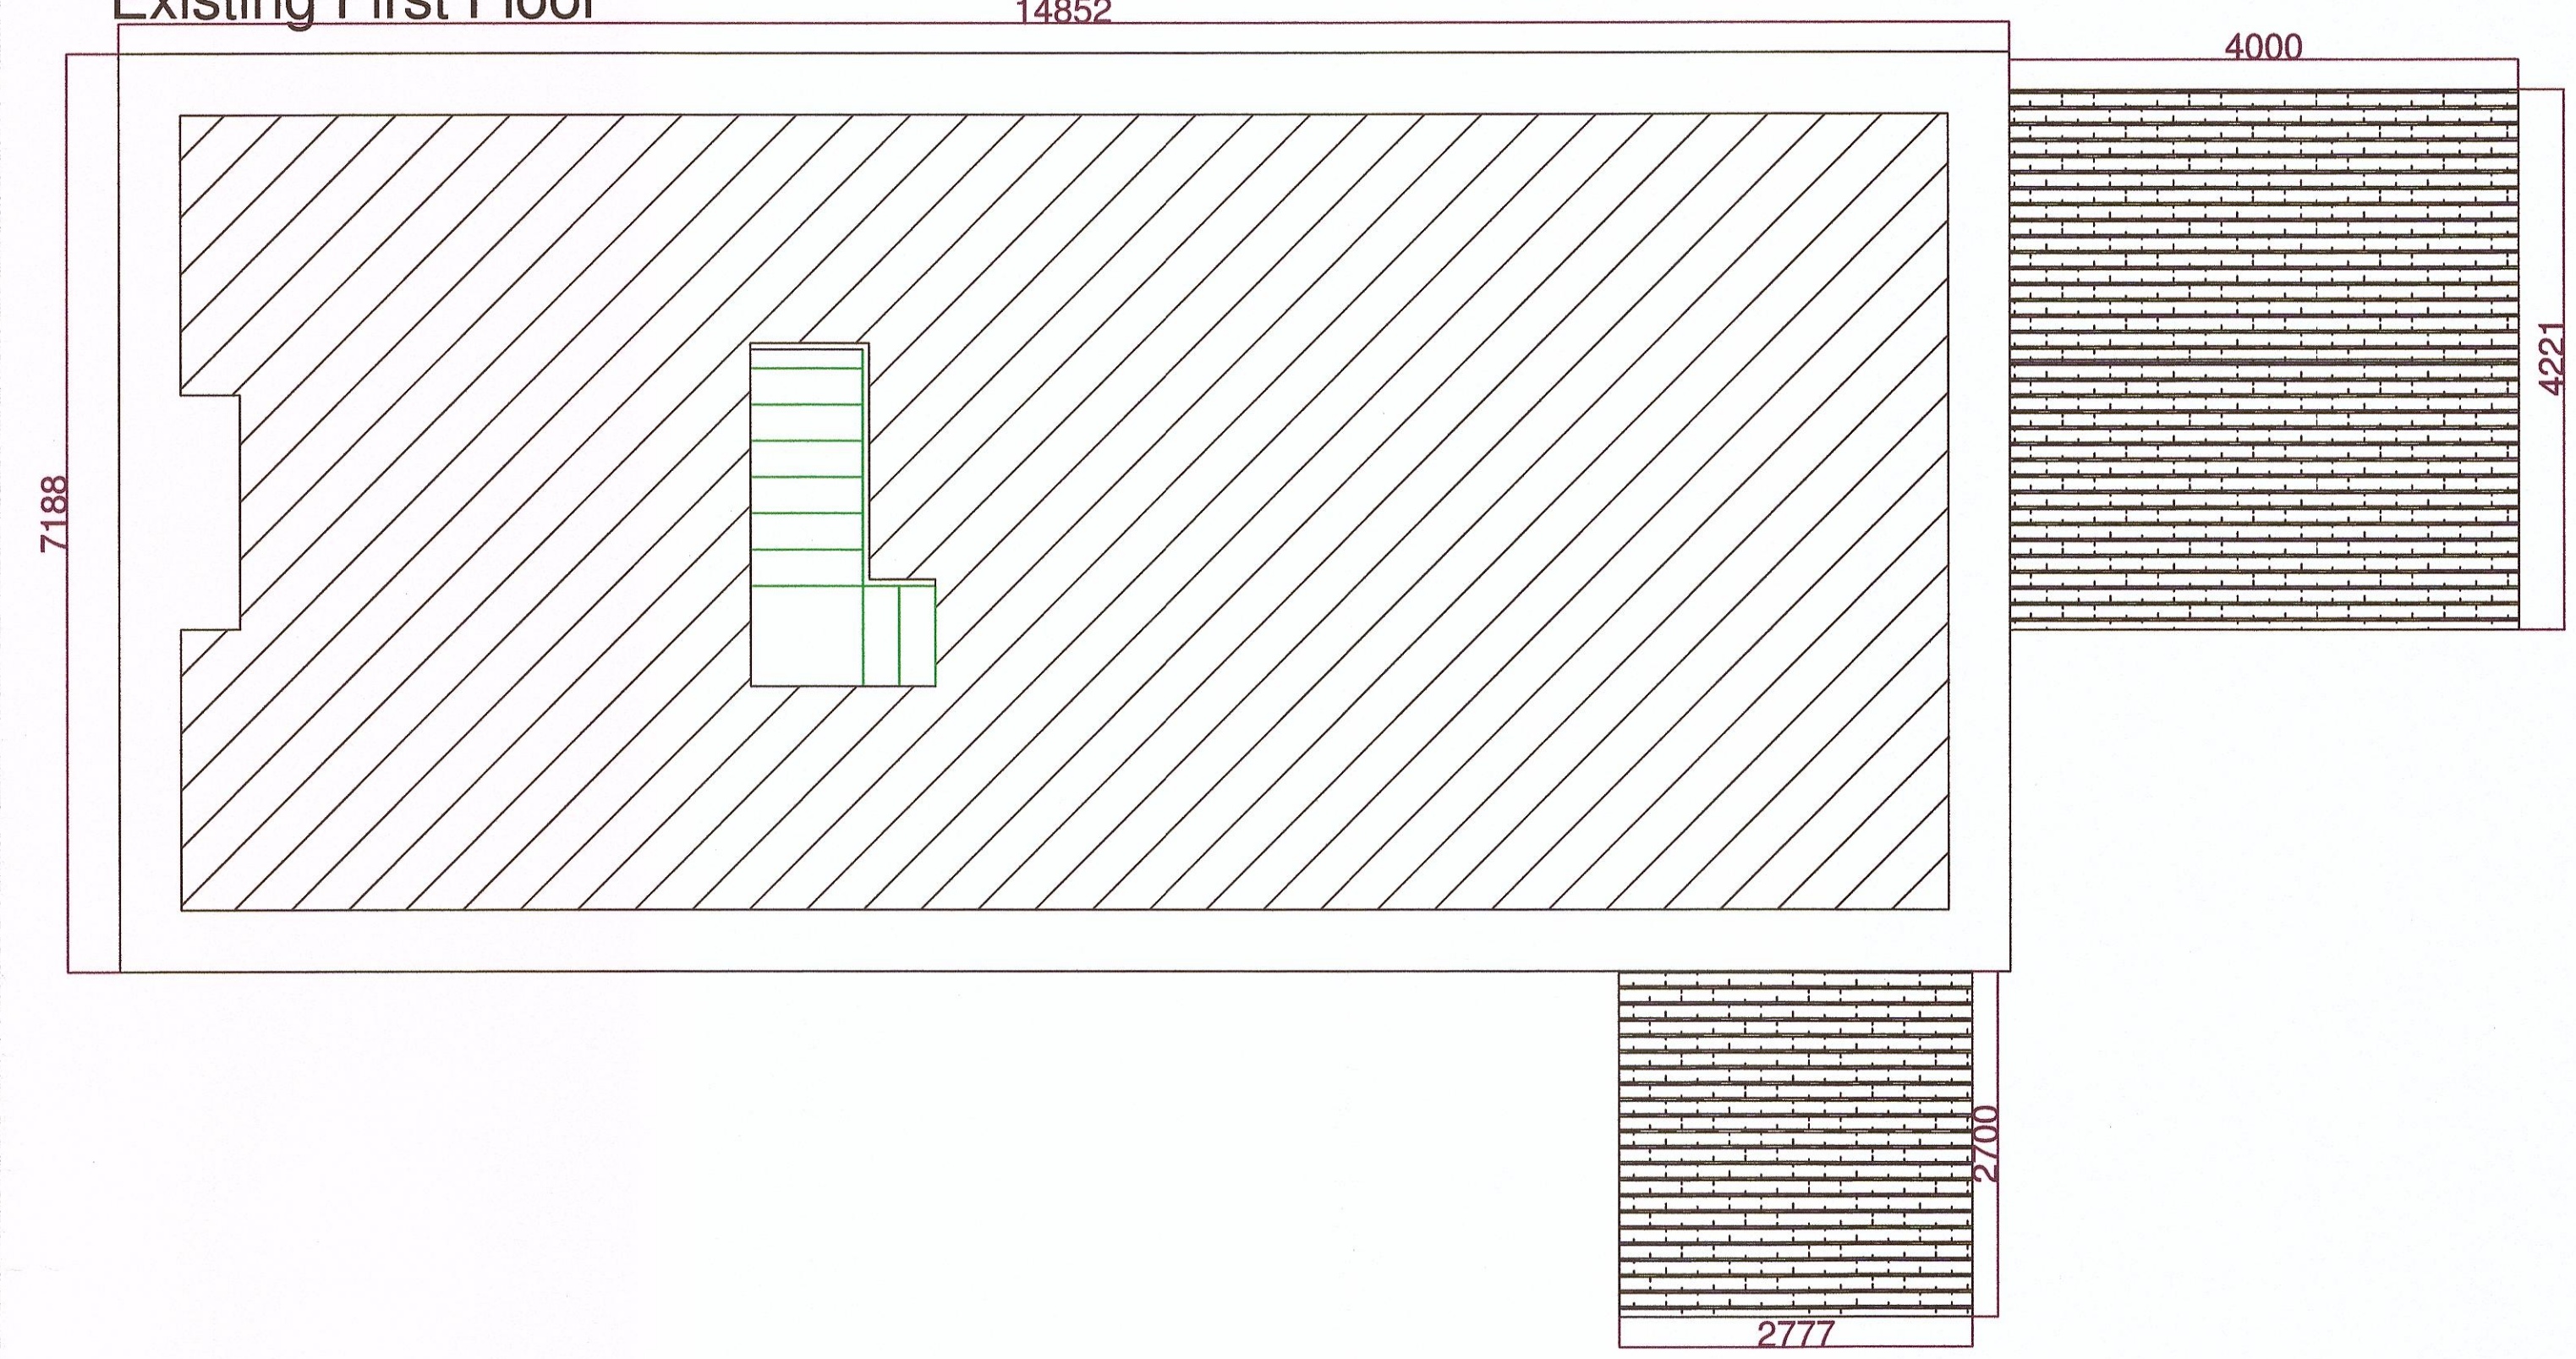

East Elevation

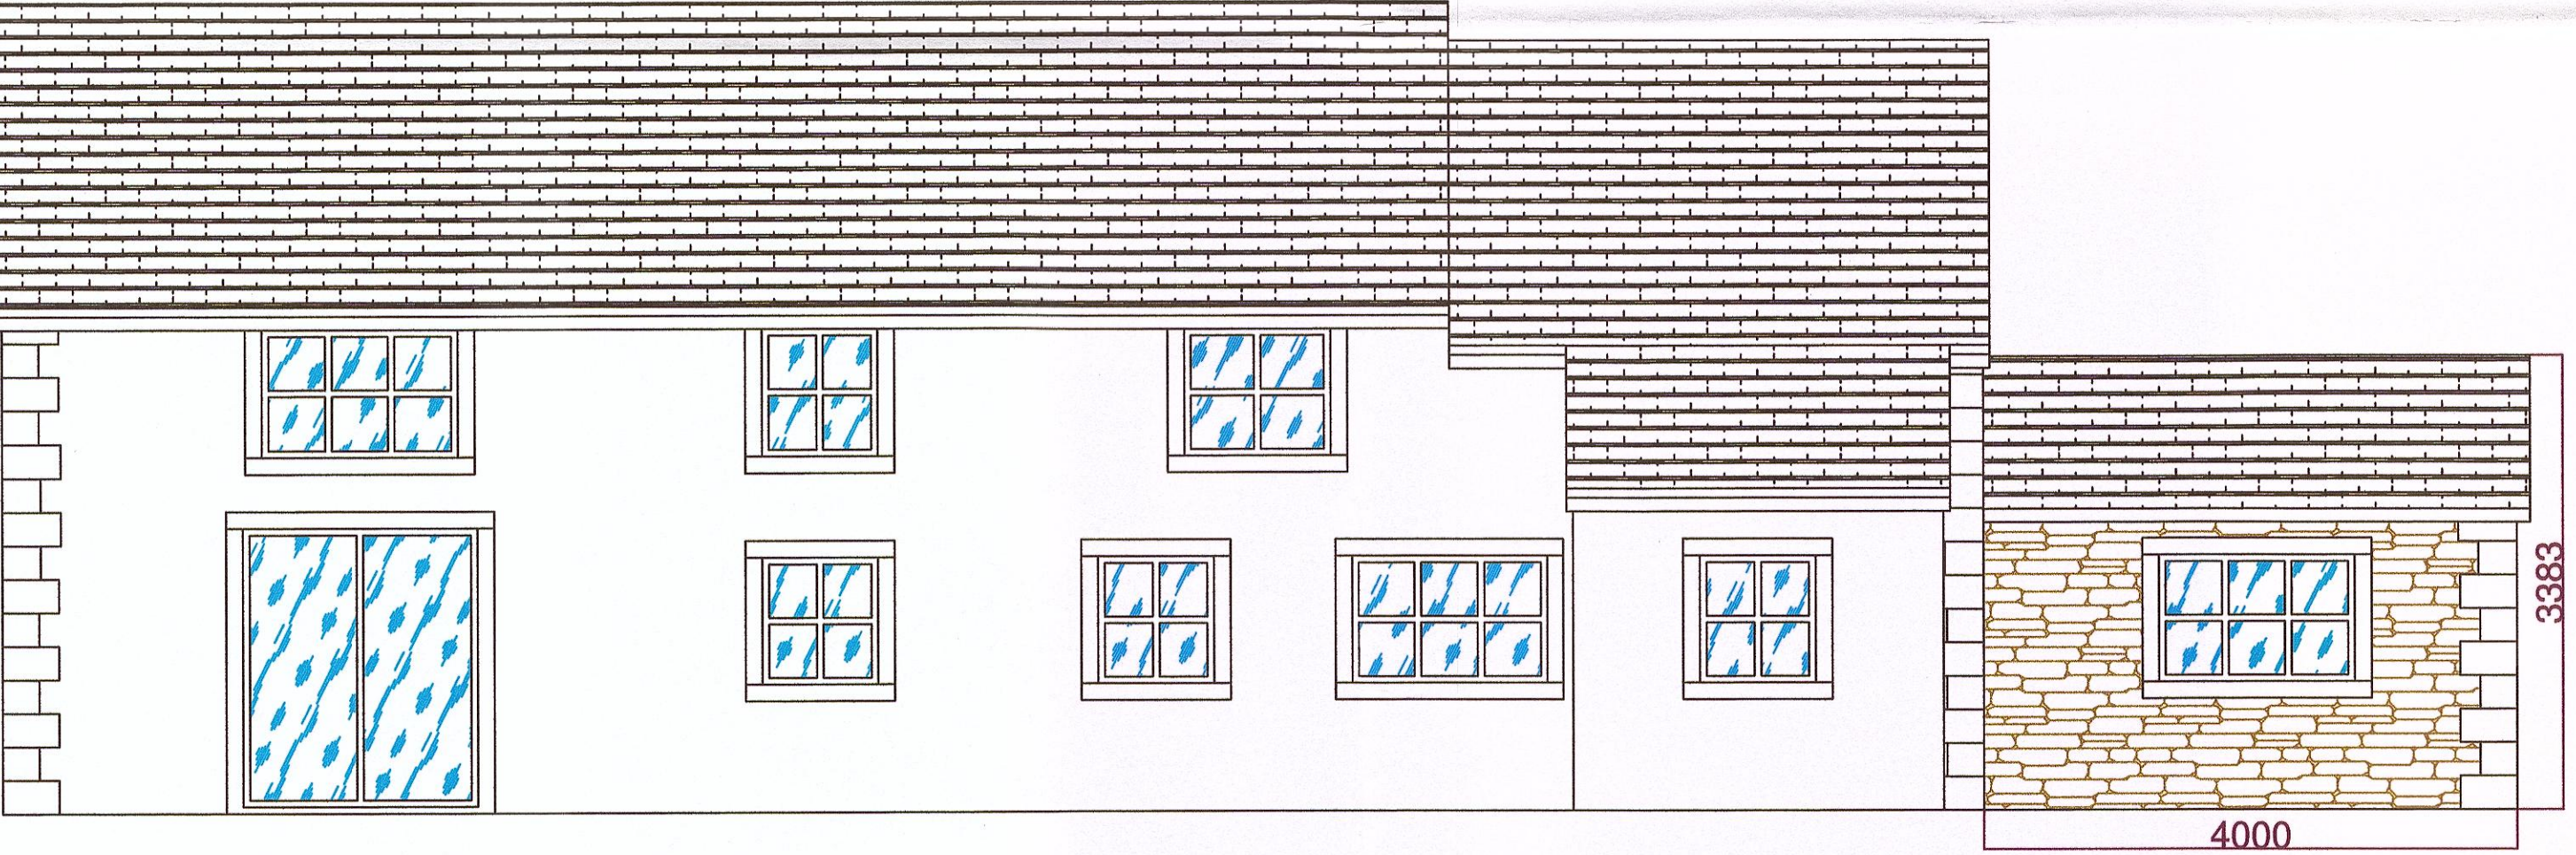


South Elevation

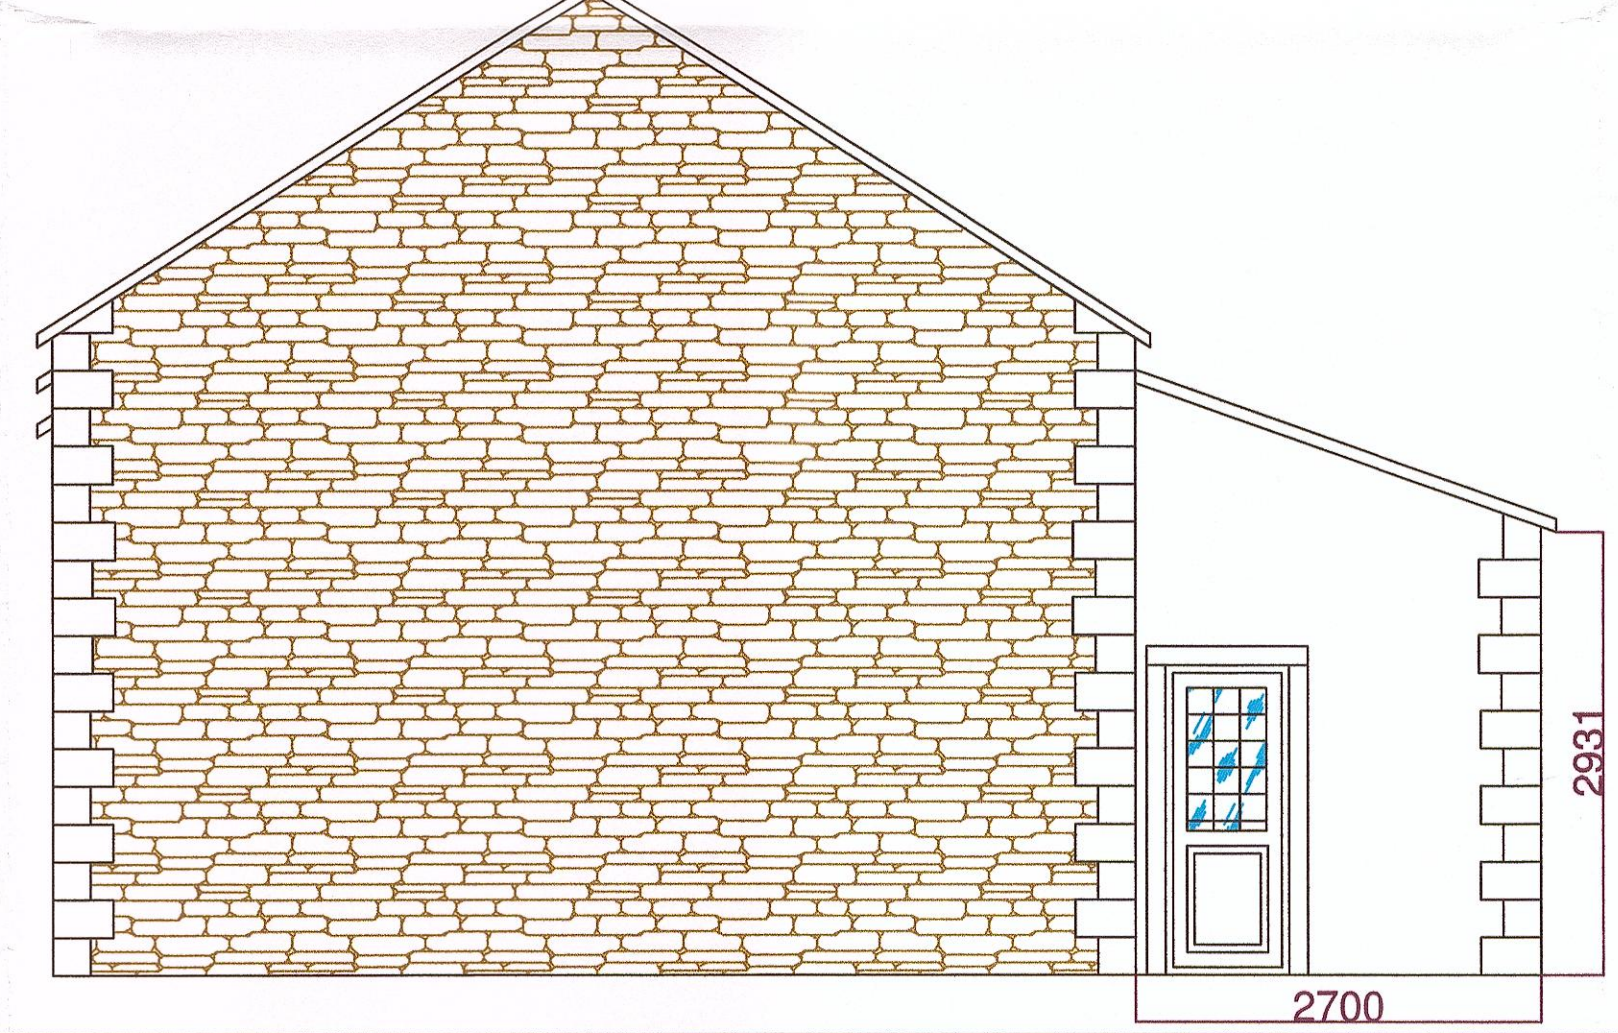

West Elevation



North Elevation

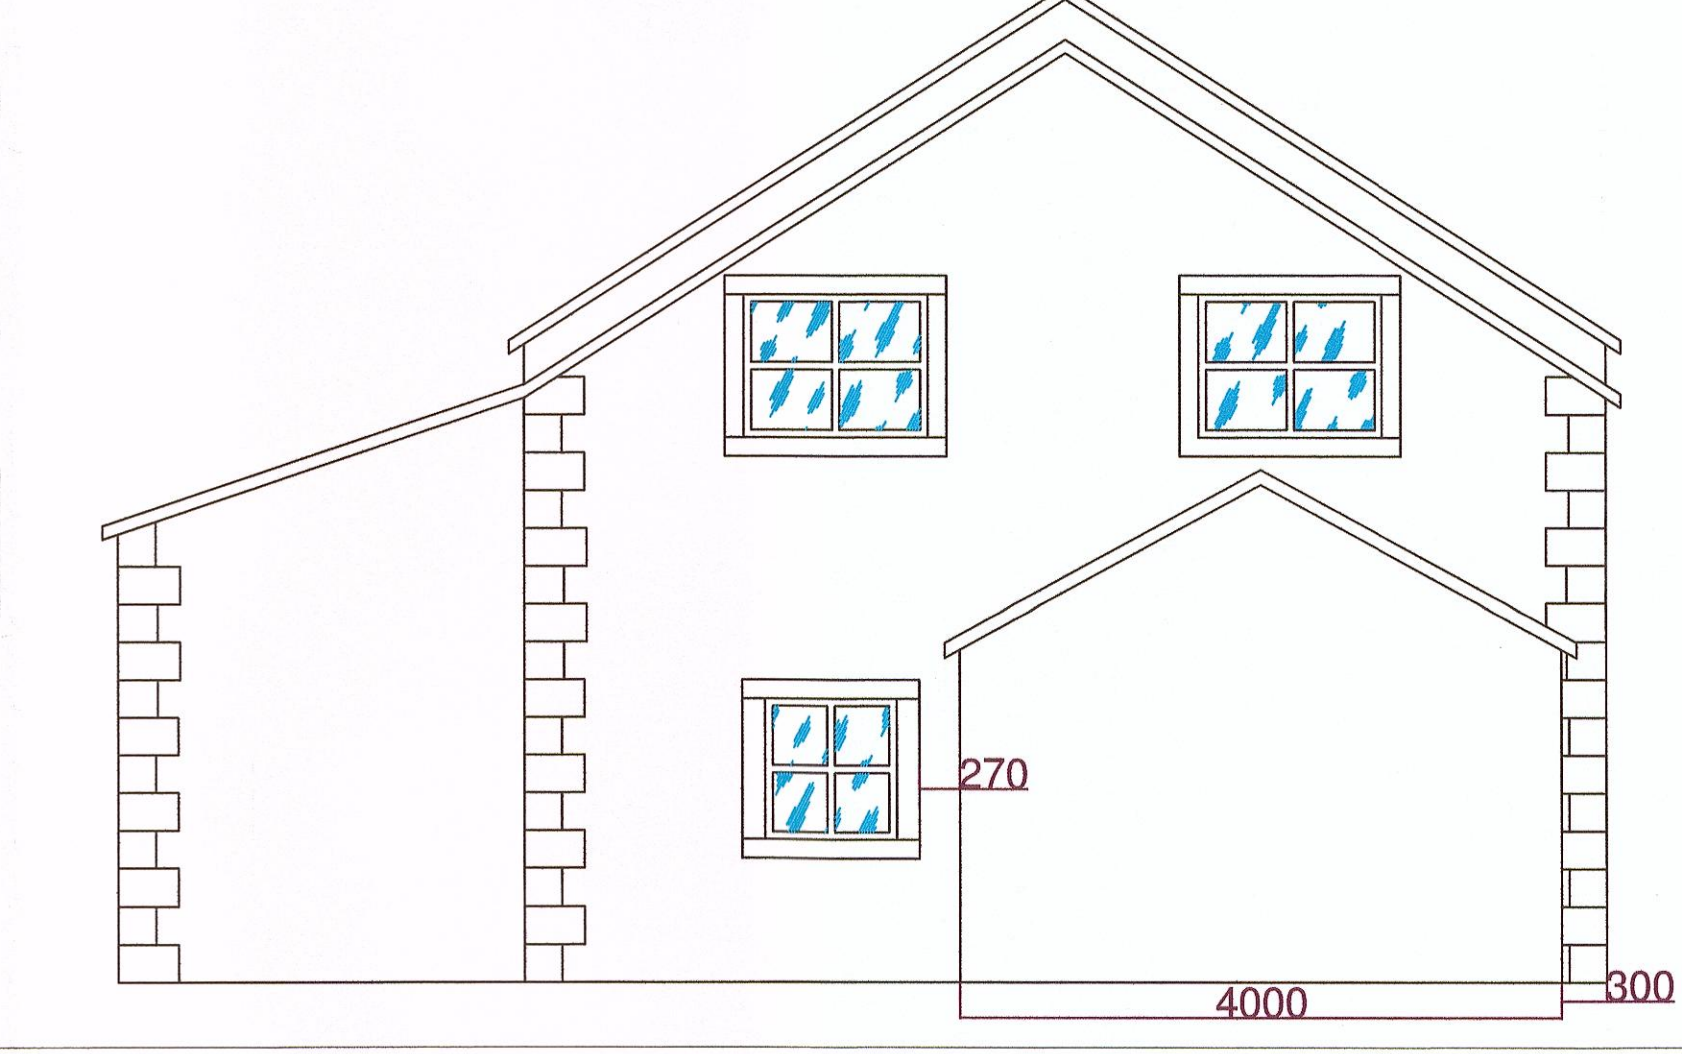

320130556P

AMENDED PLANS RECEIVED
DATE 8th July 2013

Description	Rev	Date	By
AJH ASSOCIATES Chartered Building Surveyors			
21 Deanfield Court Pimlico Link Road Clitheroe Lancs BB7 1QS			
Tel: 01200 429997 Fax: 01200 429998 e-mail: info@ajh-associates.co.uk www.ajh-associates.co.uk			
Client	Scale		
MIR & MRS T WILSON	1:50 @ A1		
Project	Date		
ROWAN GARTH STONEGATE LANE RICHMOND	11/06/2013		
Description	By		
PROPOSED DRAWINGS PLANS AND ELEVATIONS	JT		
DO NOT SCALE THIS DRAWING. CHECK ALL DIMENSIONS ON SITE.	Checked		
	TH		
	No.		
	2954/200a		
THIS DRAWING IS PROTECTED BY COPYRIGHT. IT MAY NOT BE REPRODUCED IN ANY FORM OR BY ANY MEANS FOR ANY PURPOSE, WITHOUT GAINING PRIOR WRITTEN PERMISSION FROM AJH ASSOCIATES			