




Proposed Ground Floor

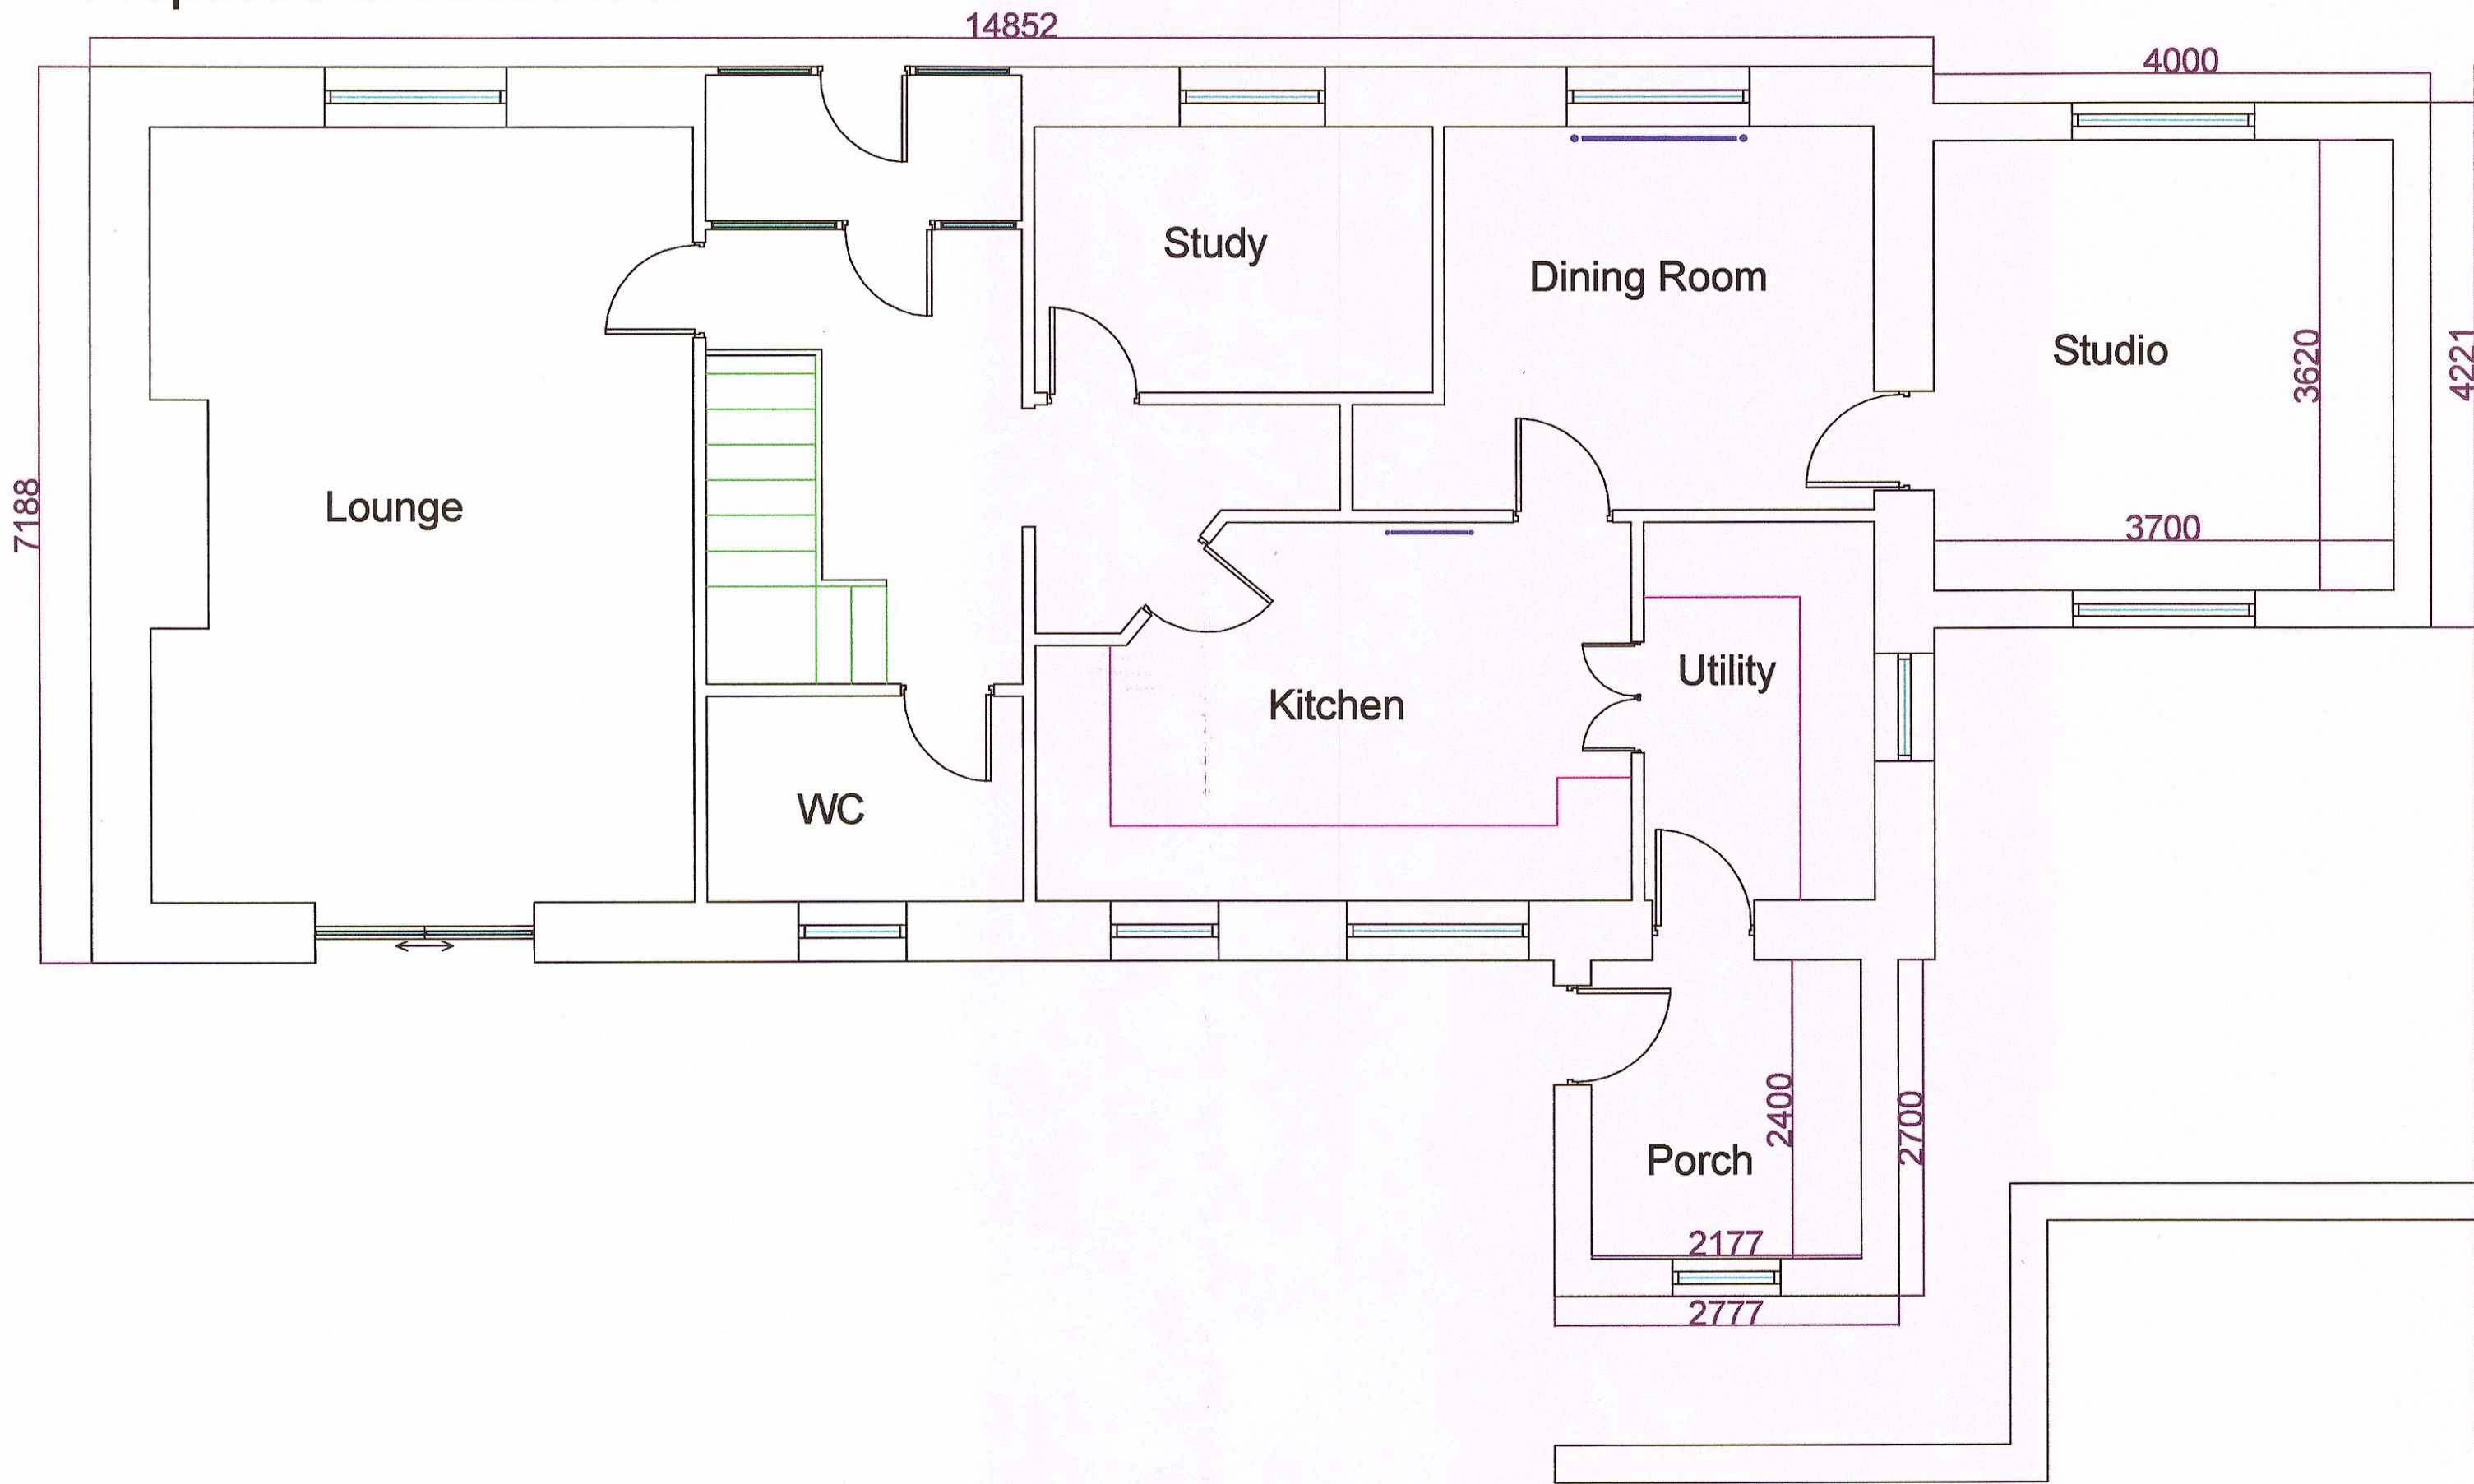


Existing First Floor

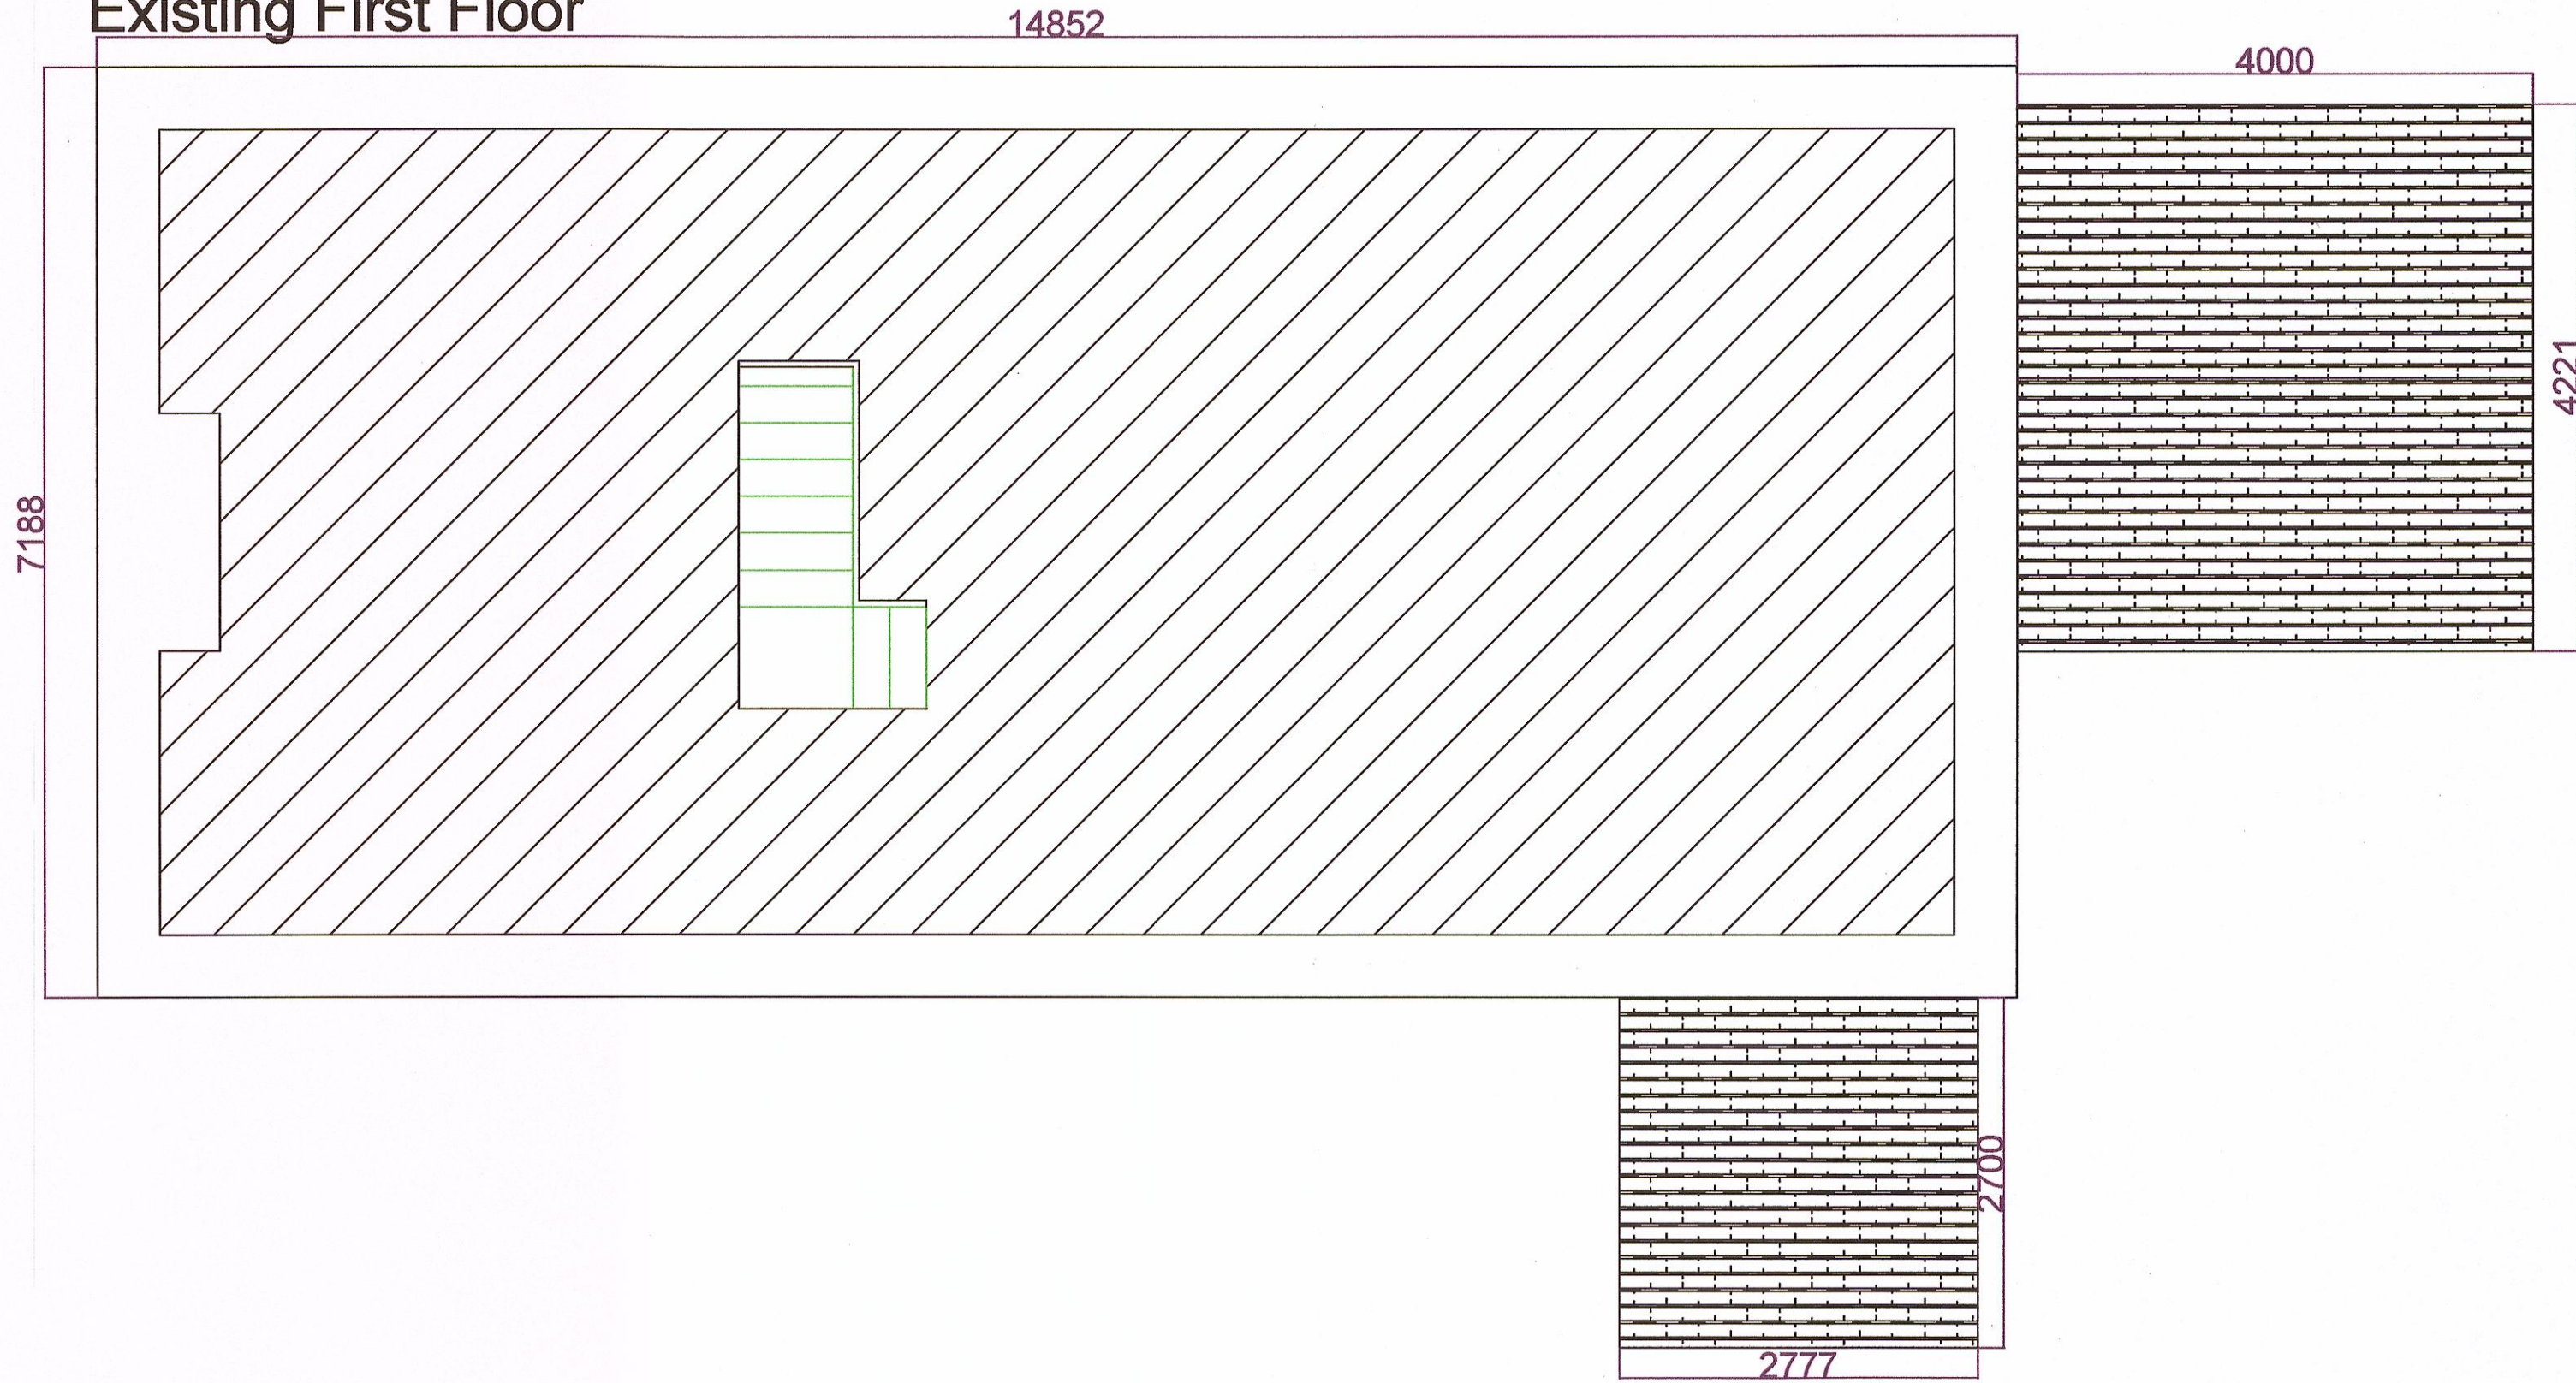

East Elevation

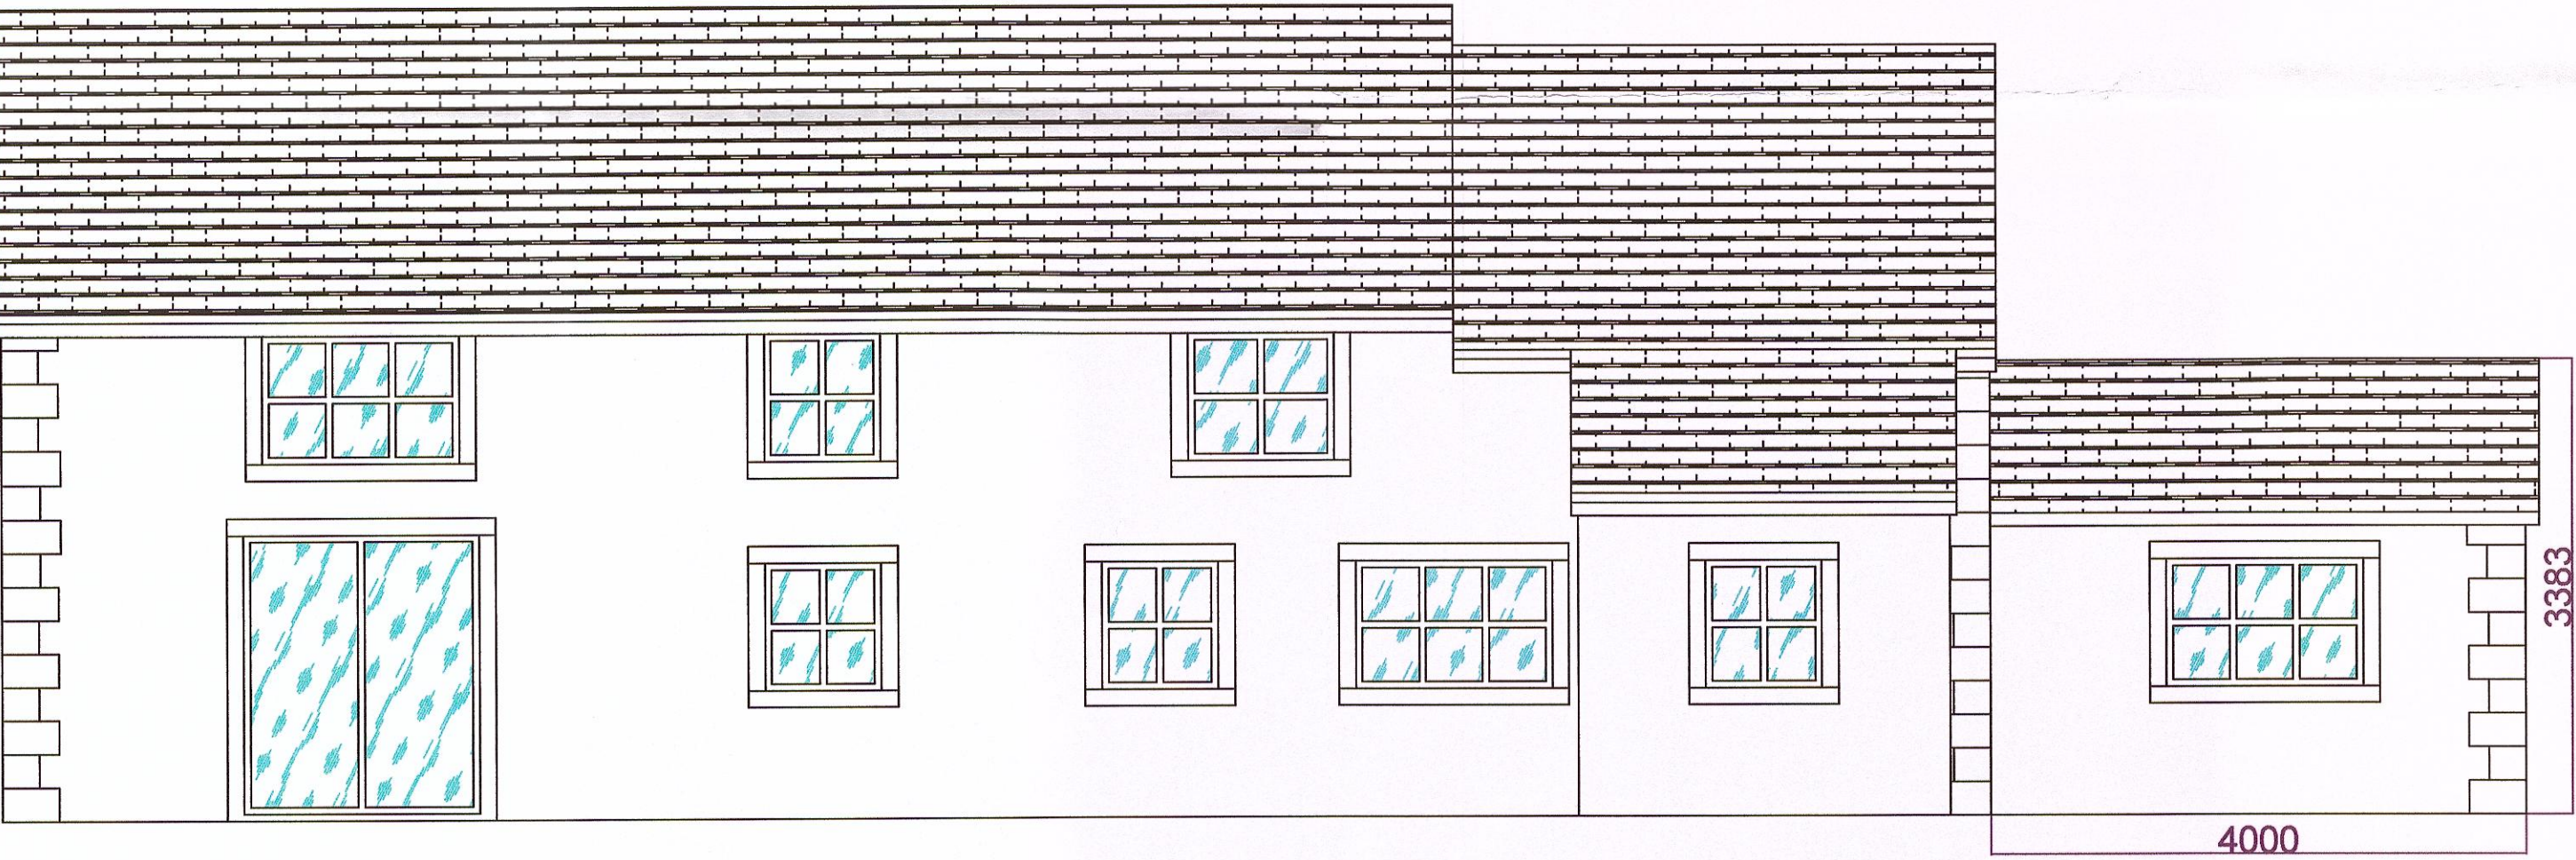


South Elevation

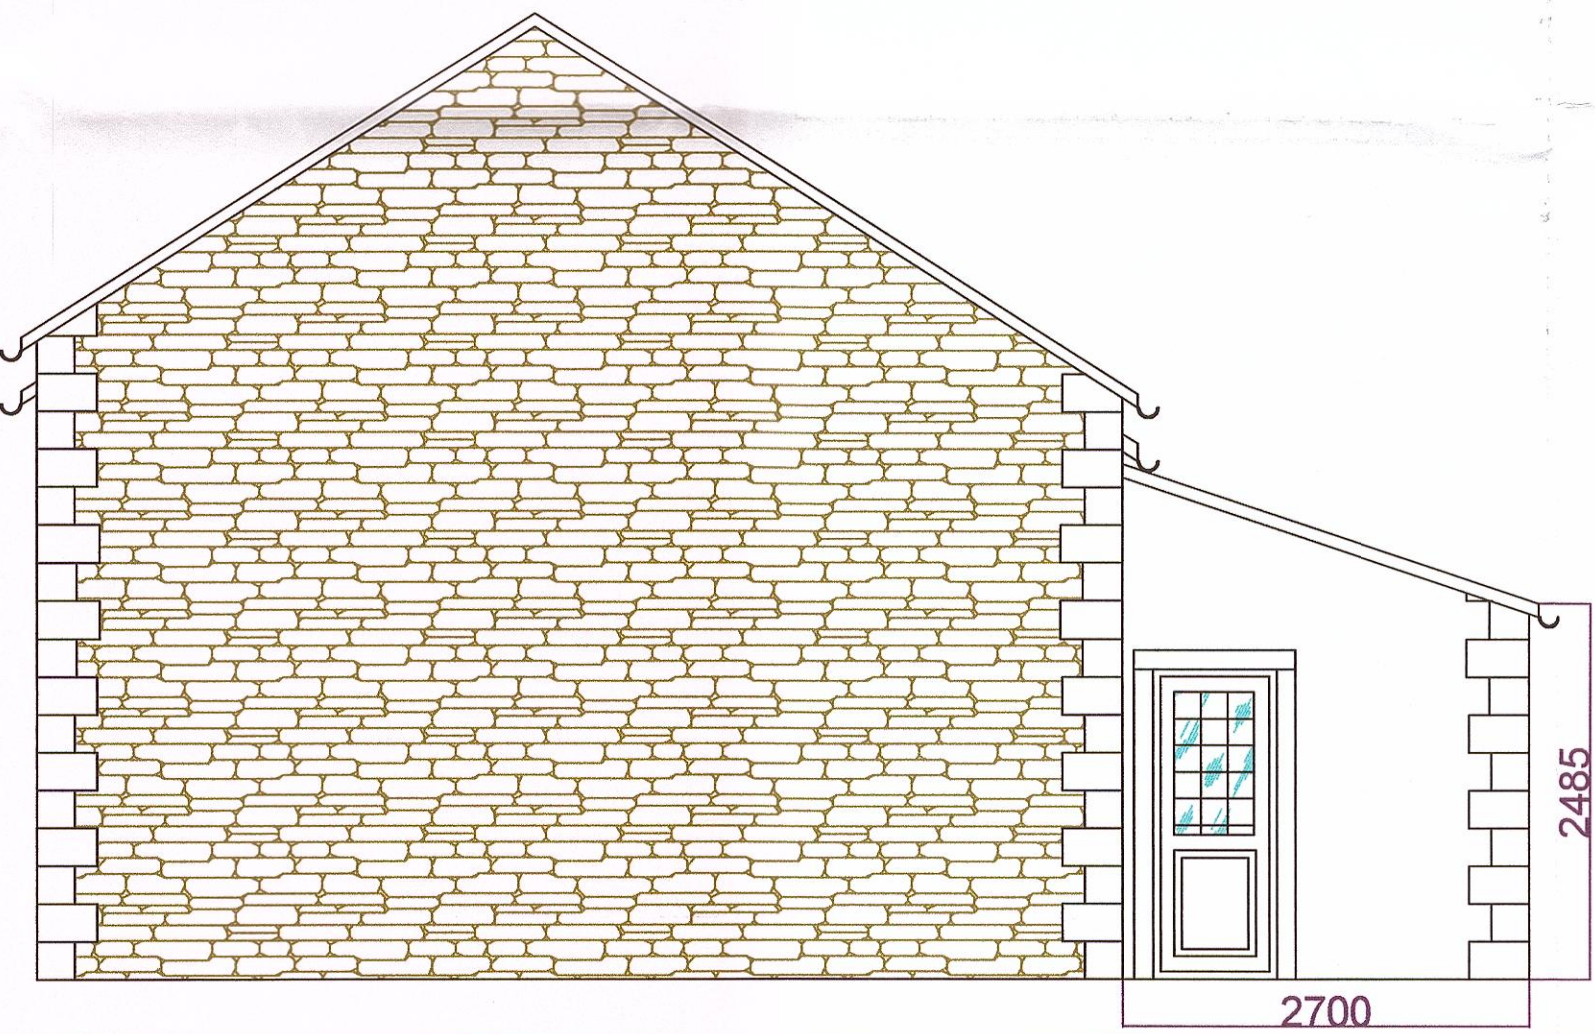

West Elevation



North Elevation

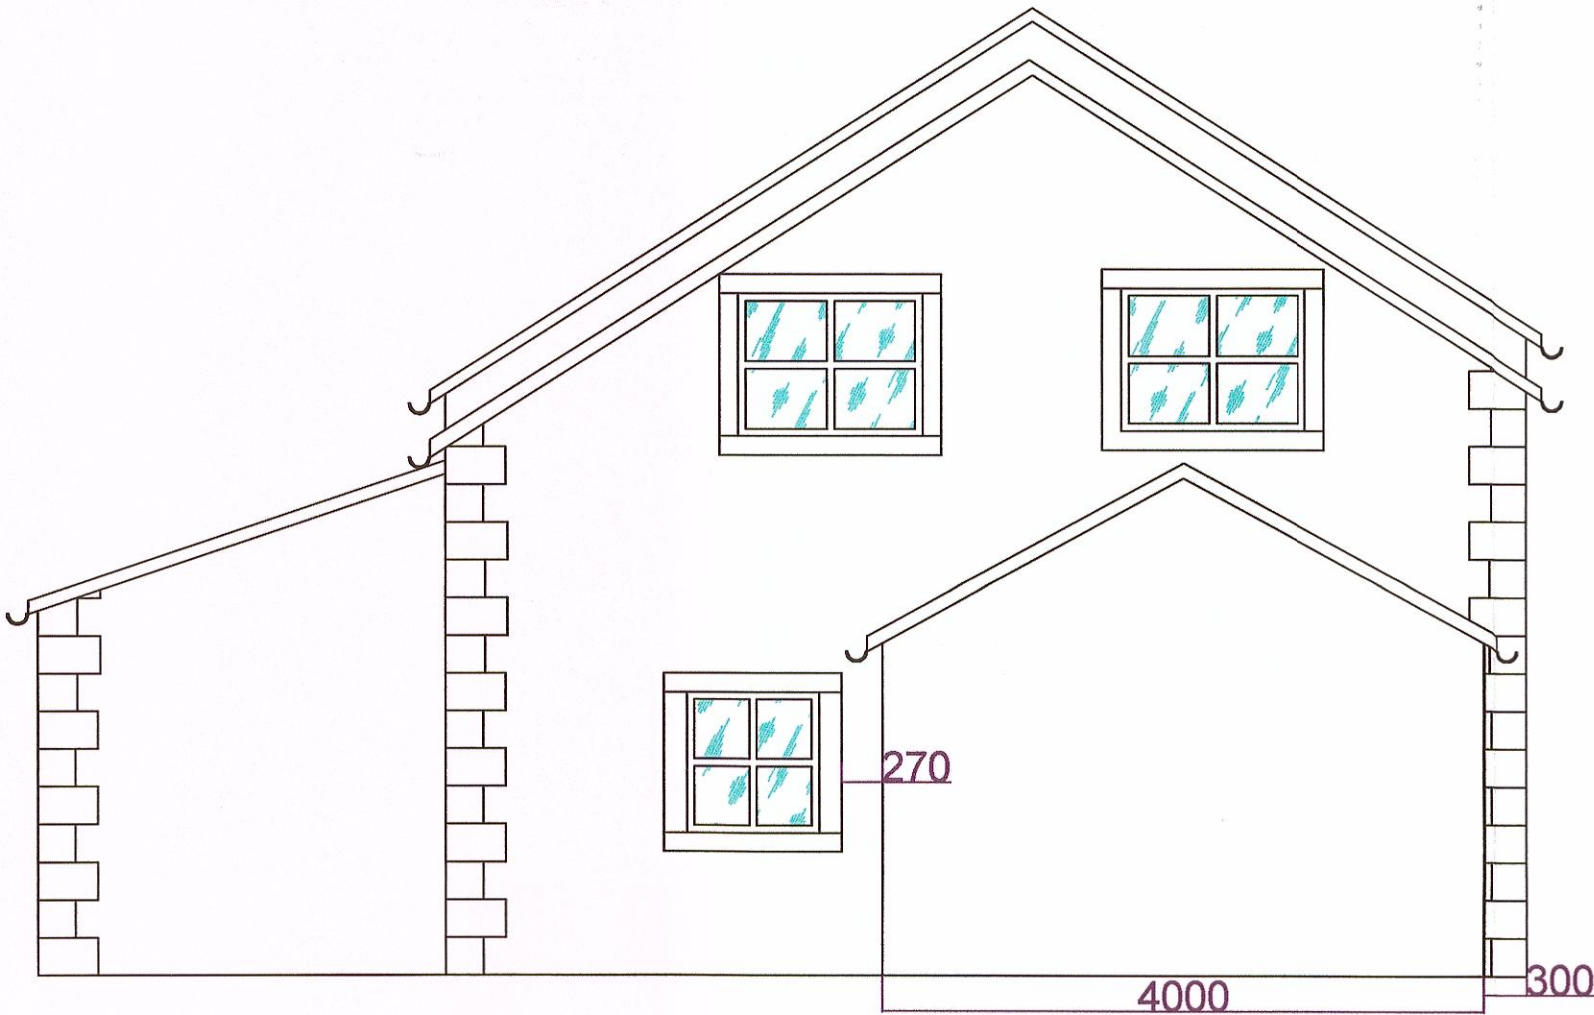

320130556P

AMENDED PLANS RECEIVED
DATE 9th July 2013

Description	Rev	Date	By
AJH ASSOCIATES			
Chartered Building Surveyors			
21 Deanfield Court Pimlico Link Road Clitheroe Lancs BB7 1QS			
Tel: 01200 429907 Fax: 01200 429908 e-mail: info@ajh-associates.co.uk www.ajh-associates.co.uk			
Client	MR & MRS TILSON		
Project	ROWAN GARTH STONEGATE LANE RICHMOND		
Description	PROPOSED DRAWINGS PLANS AND ELEVATIONS		
Scale	1:50 @ A1		
Date	11/06/2013		
By	JT		
Checked	TH		
No.	295A/200a		
DO NOT SCALE THIS DRAWING. CHECK ALL DIMENSIONS ON SITE			
THIS DRAWING IS PROTECTED BY COPYRIGHT. IT MAY NOT BE REPRODUCED IN ANY FORM OR BY ANY MEANS FOR ANY PURPOSE, WITHOUT GAINING PRIOR WRITTEN PERMISSION FROM AJH ASSOCIATES			