


320130569P


**LLOYDS BANK**   
50450882-LONGRIDGE

320130569P

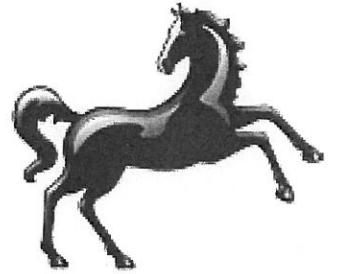

# Lloyds Roll-out Project

## SITE SCHEME PHOTO VISUALS

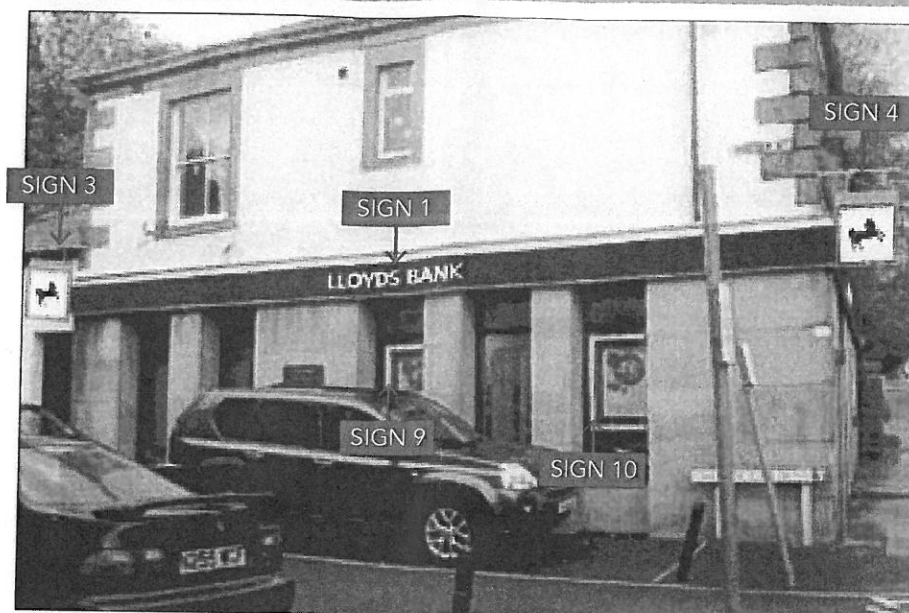


## SITE MAP




## SIGN ELEVATIONS

### SIGN 1

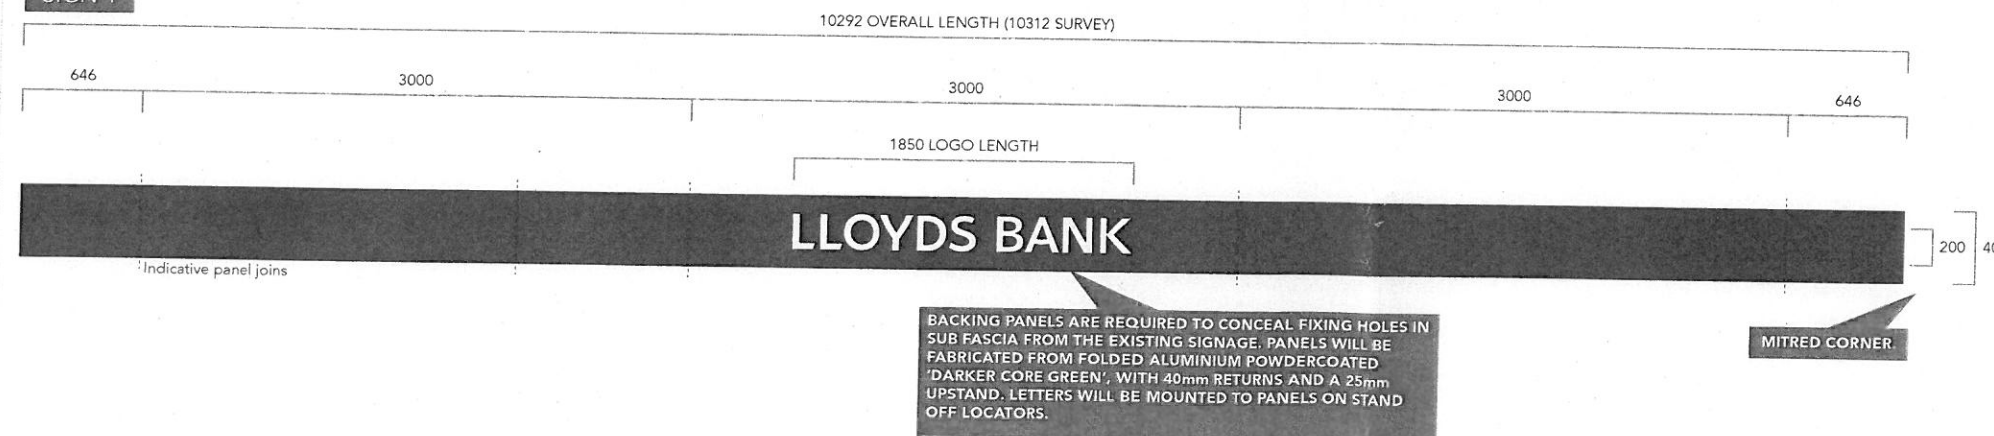


### SIGN 2

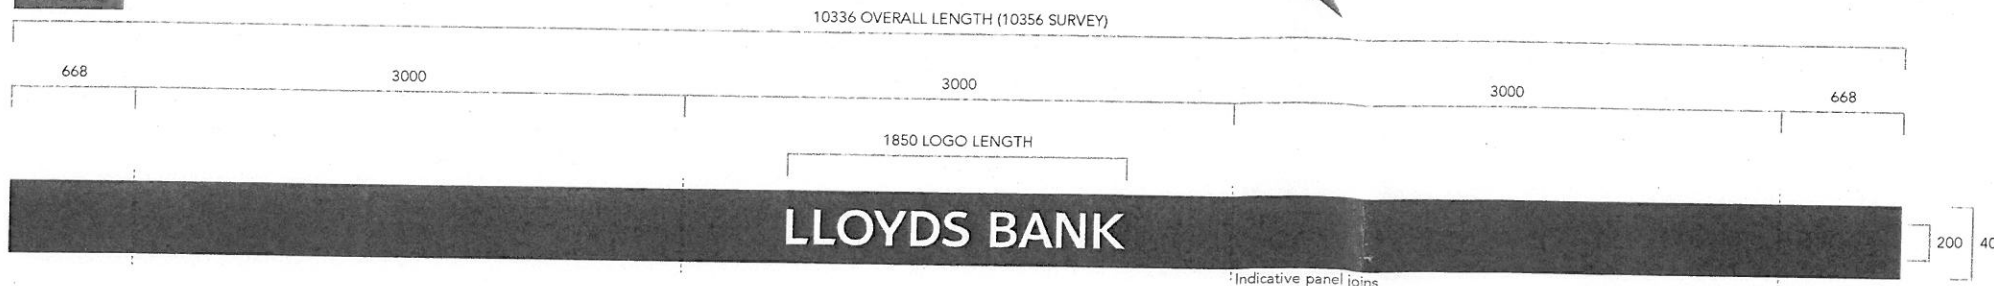

## GENERAL SPECIFICATION

### INDIVIDUAL LETTERS - WHITE FACES

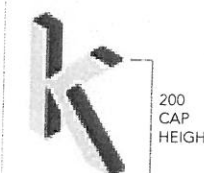


Non illuminated lettering, returns fabricated from aluminium powdercoated 'Darker Core Green' with white acrylic faces.

Letters will be fixed directly to building.

Darker Core Green  
PMS ref: 7483c

### EXTERNALLY ILLUMINATED 'HERITAGE' PROJECTING SIGN

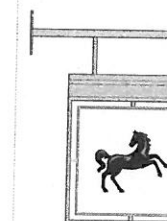

Externally illuminated projecting sign. Logo section manufactured from folded aluminium powdercoated White with 'Bright Green' returns. 'Horse' logo is shoulder cut opal acrylic with digitally printed self adhesive vinyl applied to face. Logo section will sit in an aluminium frame powdercoated silver. Sign will illuminate via external trough lights.

Bright Green  
PMS ref: 375c

### ATM HEADER



'Dark core green' header panel halo-illuminated by rubberised LED strip.

Spec to be confirmed.

Darker Core Green  
PMS ref: 7483c

PLEASE REFER TO SIGN MANUAL FOR INDIVIDUAL SIGN SPECIFICATION

50450882-LONGRIDGE, 4 BERRY LANE, PRESTON, LANCASHIRE, PR3 3JA

SCALE @ A3: NTS

ALL SIZES ARE IN MILLIMETRES

REV C




© Copyright 2013 Merson Signs Ltd.

# Lloyds Roll-out Project

3201305692  
LLOYDS BANK



## SITE SCHEME PHOTO VISUALS

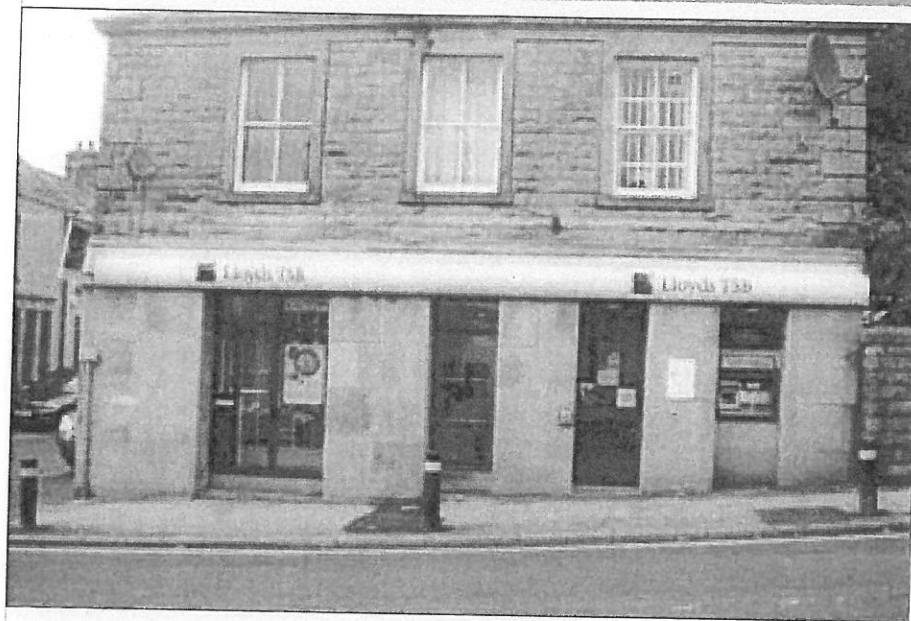


## SITE MAP




## SIGN ELEVATIONS


### SIGN 3 & 4

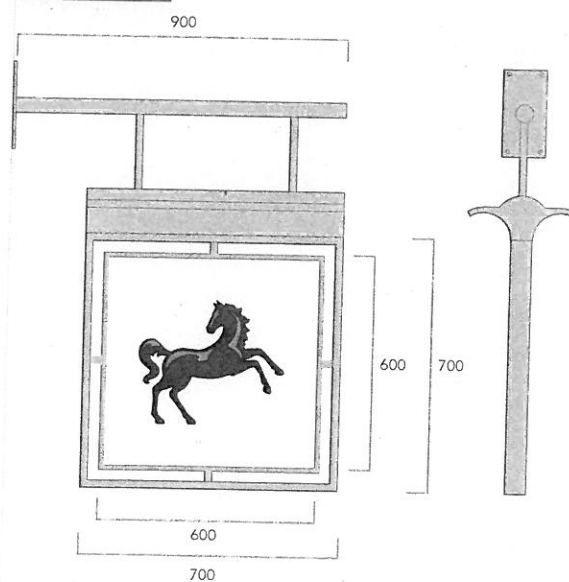

### SIGN 5

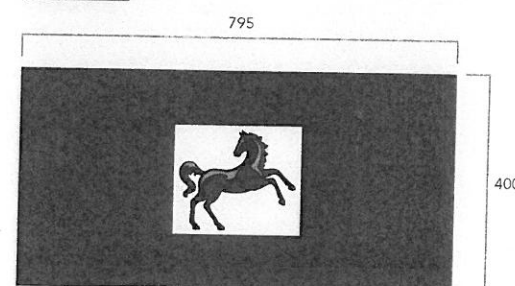


### SIGN 8, 9 & 10

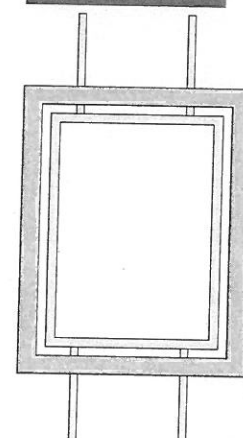

EXISTING ILLUMINATED MERCHANDISING UNIT IN WINDOW TO REMAIN IN SITU WITH DARK GREEN ACRYLIC FRAME TO BE REPLACED WITH NEW 'BRIGHT GREEN' ACRYLIC. NEW COMMUNICATION MATERIAL WILL BE INSTALLED AND POSTER AREA WILL REMAIN ILLUMINATED AS EXISTING.

### SIGN 6

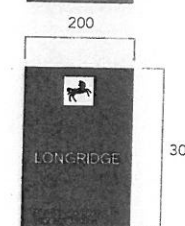

Folded aluminium name plate with pushed through stainless steel letters and vinyl graphic to face.

### SIGN 7



Digitally printed self adhesive vinyl opening hours/statutory signage reverse applied to inside of glazing

### SIGN 11 & 12



### EXISTING CAR PARK SIGNAGE



Digitally printed self adhesive vinyl applied to new aluminium panels, which will face fixed to brick walls where existing sign are located.

Size and content to be confirmed, artwork/guidelines from client is required.

## GENERAL SPECIFICATION

### INDIVIDUAL LETTERS - WHITE FACES




200 CAP HEIGHT

Non illuminated lettering, returns fabricated from aluminium powdercoated 'Darker Core Green' with white acrylic faces.

Letters will be fixed directly to building.

Darker Core Green  
PMS ref: 7483c

### EXTERNALLY ILLUMINATED 'HERITAGE' PROJECTING SIGN

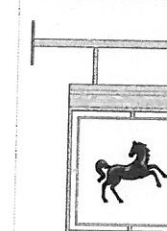

Externally illuminated projecting sign. Logo section manufactured from folded aluminium powdercoated White with 'Bright Green' returns. 'Horse' logo is shoulder cut opal acrylic with digitally printed self adhesive vinyl applied to face. Logo section will sit in an aluminium frame powdercoated silver. Sign will illuminate via external trough lights.

Bright Green  
PMS ref: 375c

### ATM HEADER



'Dark core green' header panel halo-illuminated by rubberised LED strip.

Spec to be confirmed.

Darker Core Green  
PMS ref: 7483c