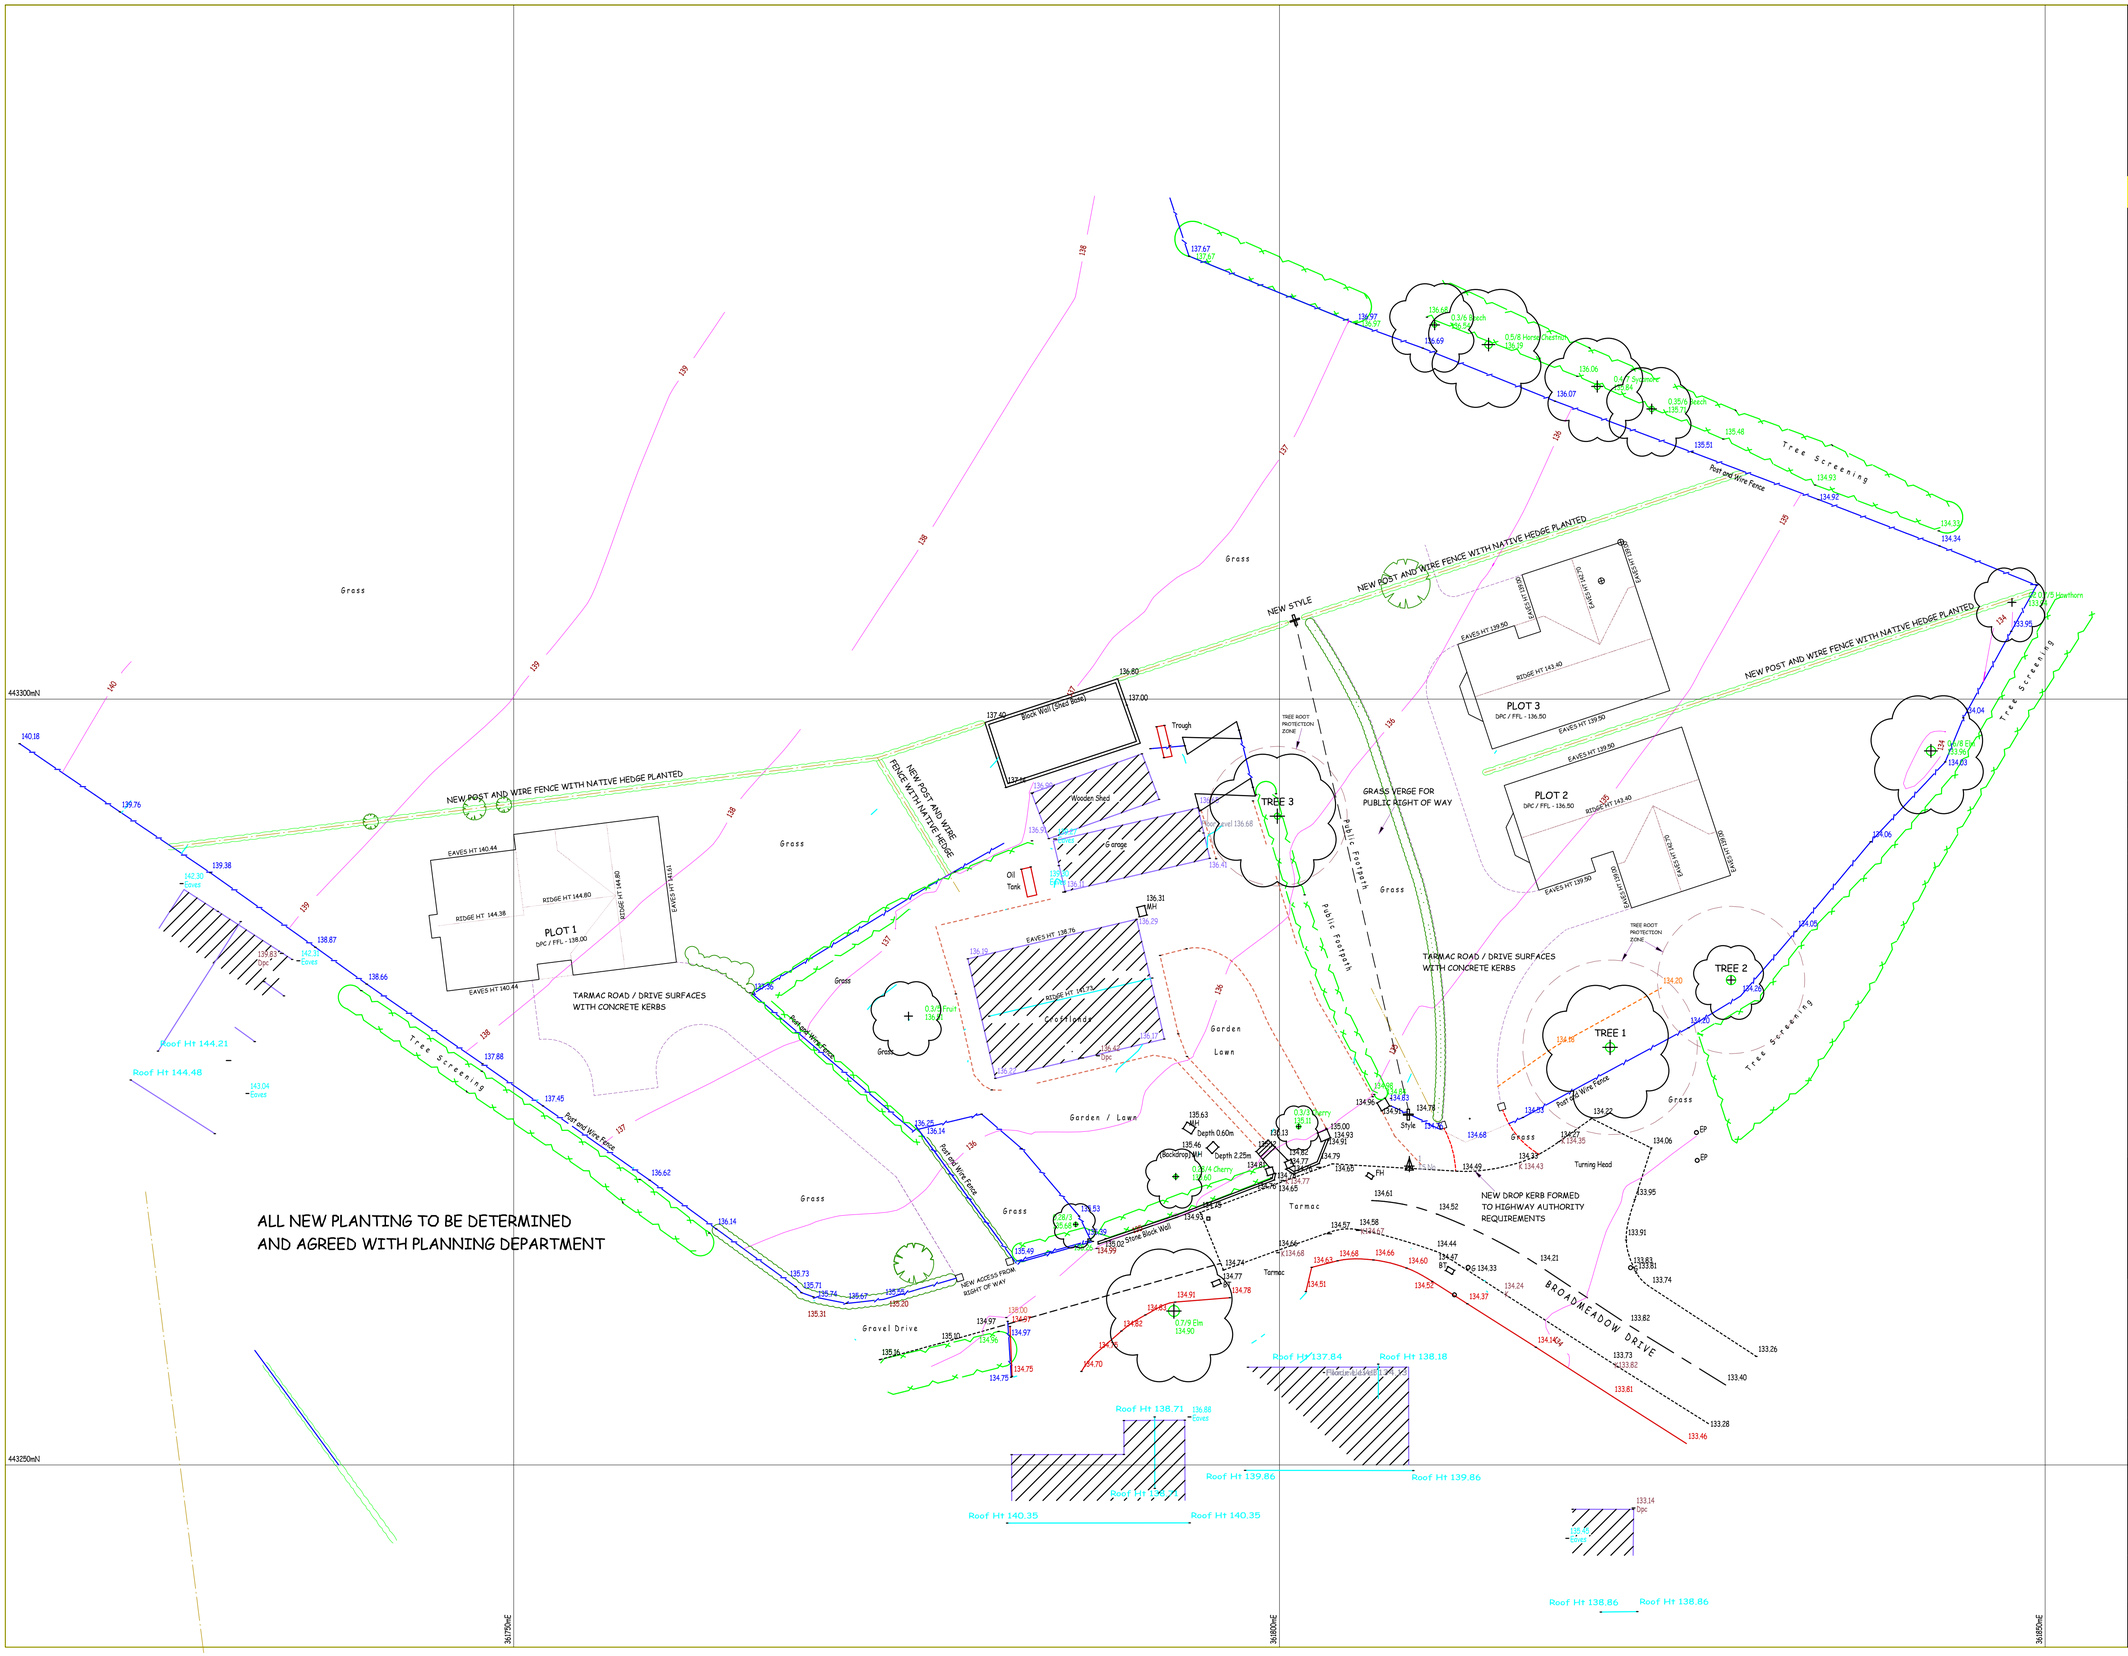

Notes

1. Survey Based on National Grid (Gps).
2. Level Datum is to OSTN02 Geoid (Gps).
3. See Arboricultural Report for details of Trees 1, 2 & 3

AMENDMENTS	
A	
B	
C	

KEY

(CS) Control Point	(W) Water	Top Of bank
(FH) Fire Hydrant	(STT) Stop Tap	Side Slope
(MH) Manhole	T.L. Invert Level	Ditch
(LC) Light Column	(TP) BT Pole	Drop Kerb
Bench Mark	(BH) Borehole	Rock O/S R
(RWP) Down Pipe	(EP) Electric Pole	Hdge O/S R
(WT) Water Point	Post	Hdge O/S L
(SVP) Hook Up	Fence	Treeline
(FFP) Fire Point	Hedge	Rock O/S L
(DC) Drop Kerb	O/H Line	Railings
(G) Gully	BT O/H Line	Gas Line
Gas	C/L Road	Zebra Cross
Tree (Dead)	Ducting	Verge
Bush	Watercourse	(RS) Road Sign
(MH) Manhole	Wall	Gate
S.L. Stop Level		(STV) Stop Valve
K. Kerb Level		(BT) BT Box
(MH) Manhole		(RE) Rodding Eye

Comp Operator	
Field Surveyor	
Date of Survey/time	
Plot Rotation	0°
Sdr File Ref No.	

N

(INDICATIVE ONLY)

Job Details

LAND AT 'CROFTLANDS'
BROADMEADOW DRIVE,
CHIPPING.

Drawing Title

SITE PLAN
OF PROPOSED PLOTS 1, 2 & 3
for JANET SEED

Scale	Date	Chkd
1:200 at A1	29 / 05 / 2013	

Job I.D.	Drawing No
	SK / 50 D