

IF IN DOUBT - ASK!

NOTES:
DO NOT SCALE FROM DRAWINGS EXCEPT FOR PLANNING PURPOSES
DUE TO OAKS NATURAL IRON CONTENT, AN INITIAL STAINING WILL OCCUR TO STABLESTONES, BRICKWORK AND CONCRETE WHICH WILL DISAPPEAR NATURALLY IN TIME

© THIS DRAWING IS THE COPYRIGHT OF PRIME OAK BUILDINGS LTD & MUST NOT BE REPRODUCED IN PART OR WHOLE WITHOUT CONSENT
ANY DISCREPANCIES IN THIS DRAWING TO BE REPORTED PRIME OAK BUILDINGS LTD

WEATHERBOARD

RAFTERS

STUDWORK

WIDTH

DEPTH

EAVES HEIGHT

ROOF PITCH

CATSLIDE

OUTSHOT

KEY:

- ☒ TIE BRACE
- ☒ SMALL TIE BRACE
- ☒ KNEE BRACE
- ☒ STUD BRACE / STUDWORK
- ☒ SOLEPLATE
- ☒ POSTS ON STABLESTONES
- ☒ POSTS ON SLAB
- ☐ POSTS ON SOLEPLATE
- ☒ POSTS ON BRICKWORK

CLIENT : Mr & Mrs Fairbairn
JOB No : 286/17506
DRAWING No : 17506/01
SCALE : 1:1250
DATE : JUNE 2013
DRAWN BY :




Prime Oak Buildings Ltd.

Whitehouse Farm
Whitehouse Lane
Swindon
South Staffordshire
DY3 4PE

Tel: 01384 296611
Fax: 01384 273118

www.primeoak.co.uk

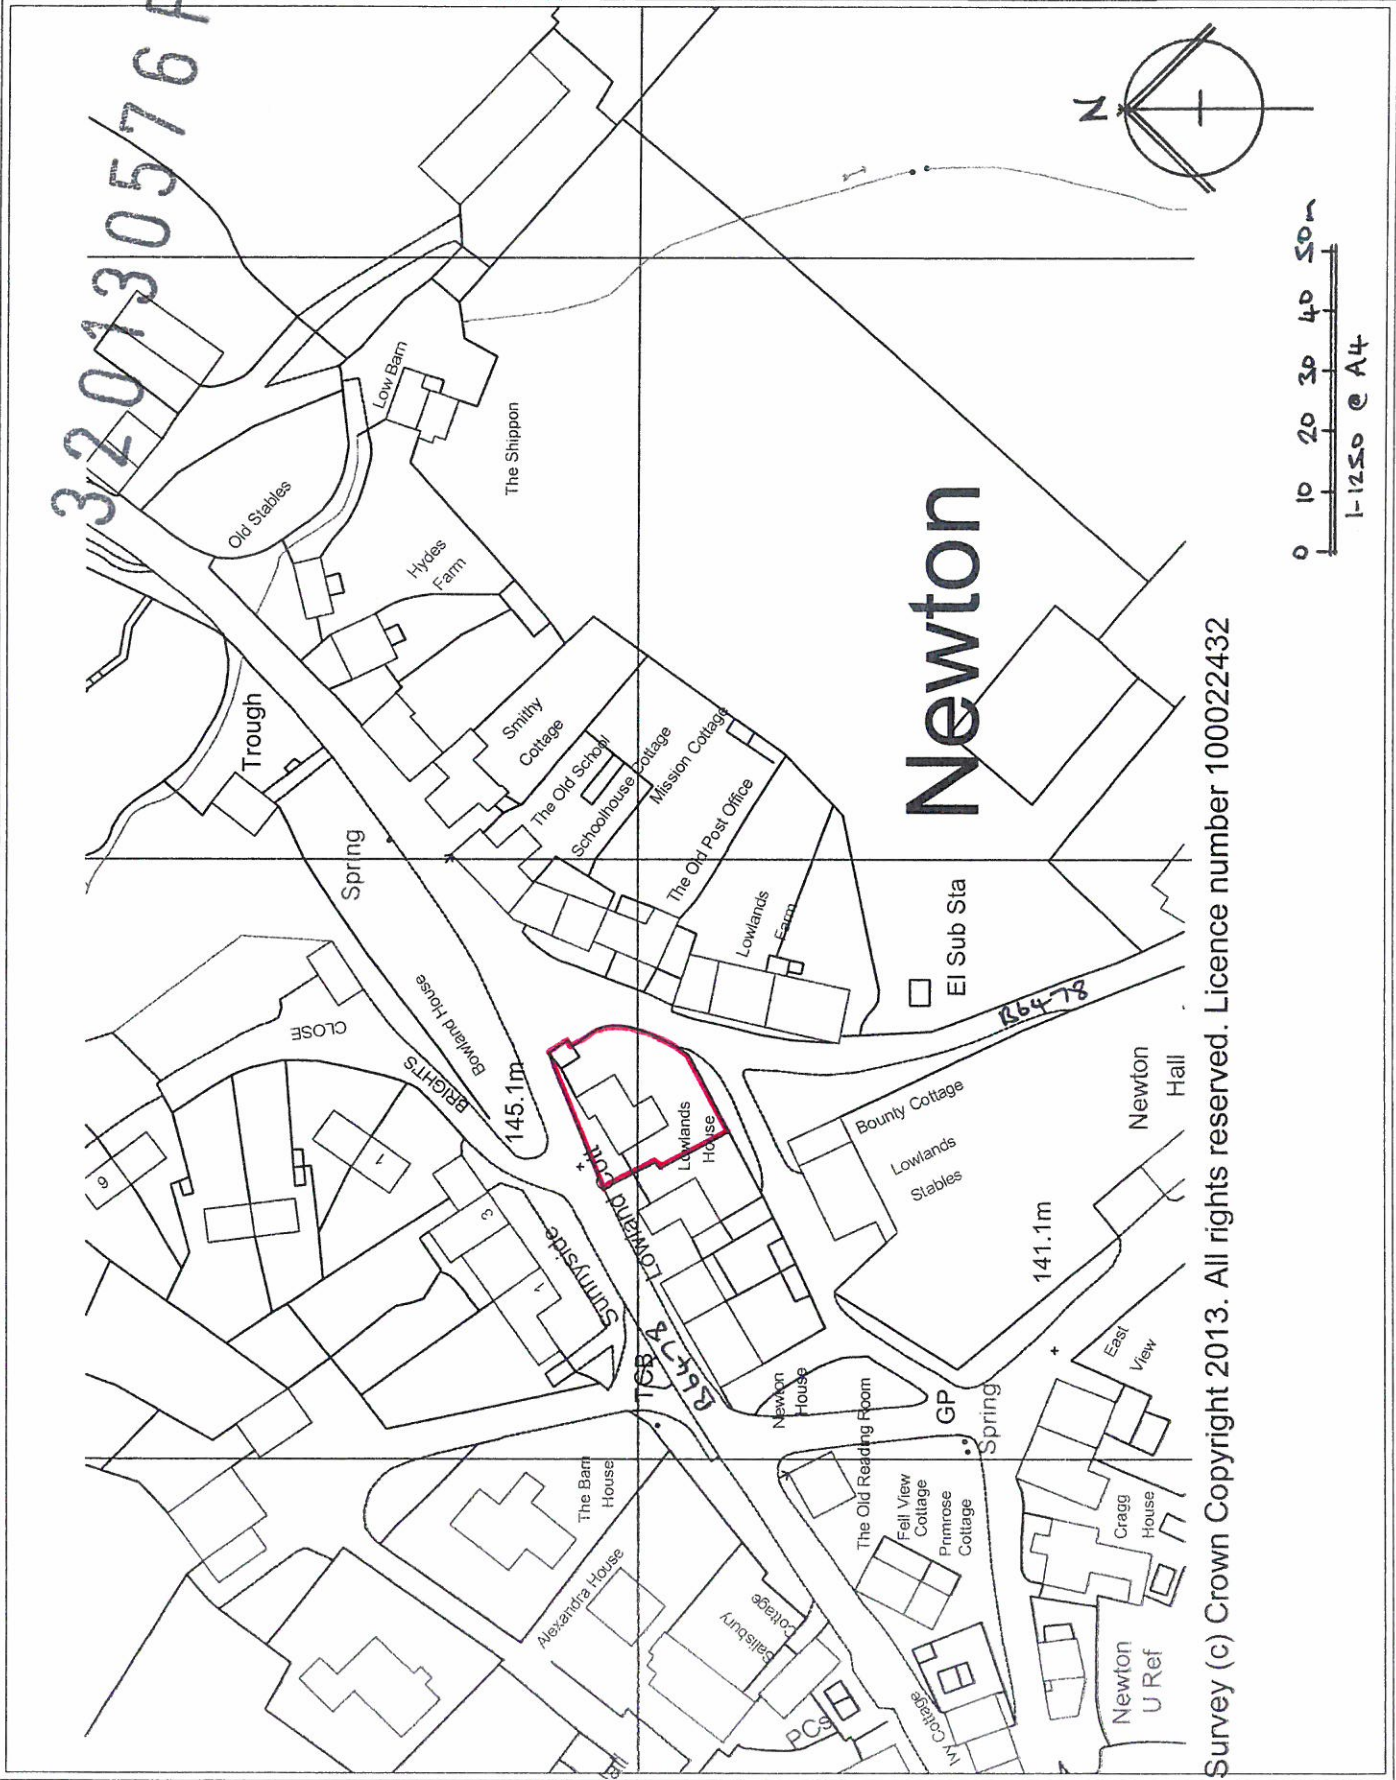

Survey (c) Crown Copyright 2013. All rights reserved. Licence number 100022432

IF IN DOUBT - ASK!

NOTES:
DO NOT SCALE FROM DRAWINGS EXCEPT FOR
PLANNING PURPOSES
DUE TO OAK'S NATURAL IRON CONTENT, AN INITIAL
STAINING WILL OCCUR TO STADDOLESTONES,
BRICKWORK AND OVERSITE THIS WILL DISAPPEAR
NATURALLY IN TIME

© THIS DRAWING IS THE COPYRIGHT OF PRIME OAK
BUILDINGS LTD. NO PART OF THIS DRAWING IS TO BE
REPRODUCED OR TRANSMITTED IN ANY FORM OR BY
ANY MEANS, ELECTRONIC OR MECHANICAL, WITHOUT
THE WRITTEN PERMISSION OF PRIME OAK BUILDINGS LTD

WEATHERBOARD

RAFTERS

STUDWORK

WIDTH

DEPTH

EAVES HEIGHT

ROOF PITCH

CATSLIDE

CUTSHOT

KEY:

- TIE BRACE
- SMALL TIE BRACE
- KNEE BRACE
- STUD BRACE / STUDWORK
- SOLEPLATE
- POSTS ON STADDOLESTONES
- POSTS ON SLAB
- POSTS ON SOLEPLATE
- POSTS ON BRICKWORK

CLIENT: Mr & Mrs Fairbairn
JOB No.: 236/17506
DRAWING No.: 17506/02
SCALE: 1:500
DATE: JUNE 2013
DRAWN BY:



Prime Oak Buildings Ltd.
Whitehouse Farm
Whitehouse Lane
Swindon
South Staffordshire
DY3 4PE
Tel: 01384 296611
Fax: 01384 273118
www.primeoak.co.uk

