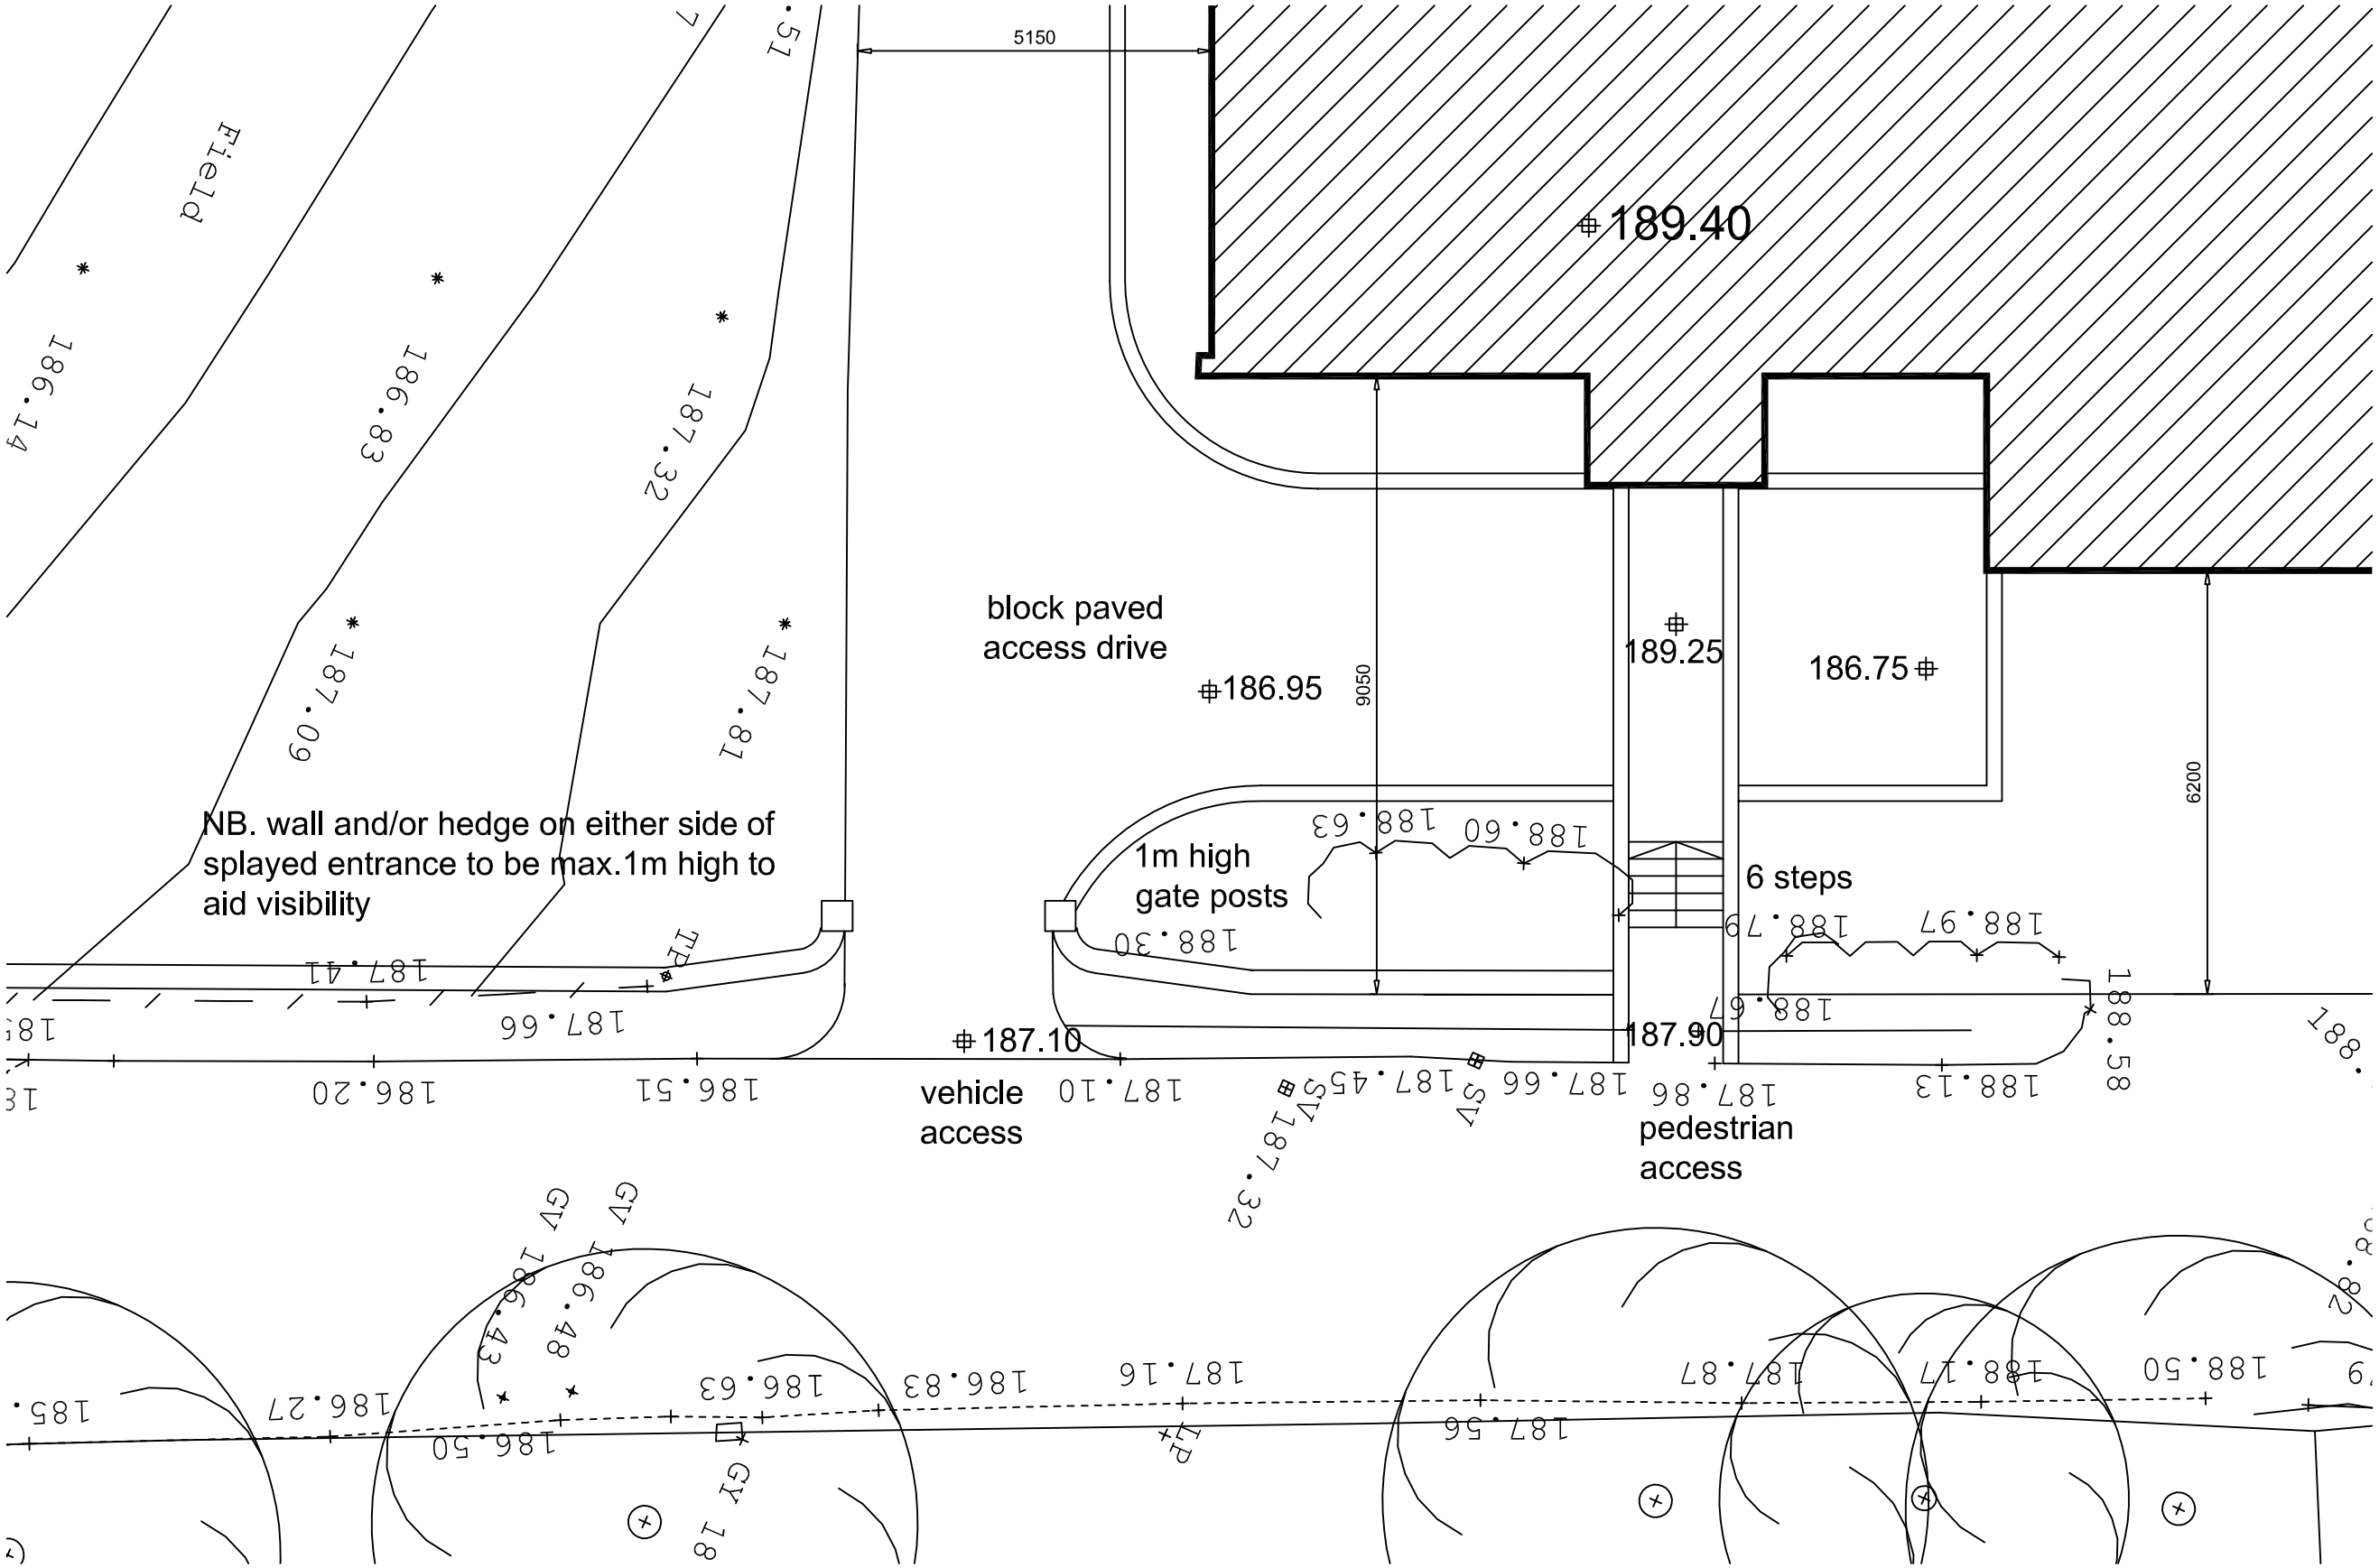

Barker Lane Access Detail 1:100

IMPORTANT

This drawing is copyright and remains the property of this practice
Do not scale this drawing
All dimensions to be checked on site

REVISION STATUS

S Information Issued for feasibility or scheme design
T Information Issued for tender purposes only
C Information Issued for Construction

NOTES

REVISION	DATE	DESCRIPTION

CLIENT
MRS. R. PROSSER

PROJECT
PROPOSED DWELLING FOLLOWING DEMOLITION OF EXISTING

DRAWING TITLE
PROPOSED ENLARGED ACCESS DETAIL

SCALE	DATE	DRAWN	CHECKED
1:100 @A3	NOV '13	NA	DGT

DRG NO.	REVISION
2138-13 05	-

13 Gillibrand Street
Chorley PR7 2EJ
Tel: (01257) 249882
Fax: (01257) 231915
e-mail: info@partington-associates.com
www.partington-associates.com

Partington & Associates Limited