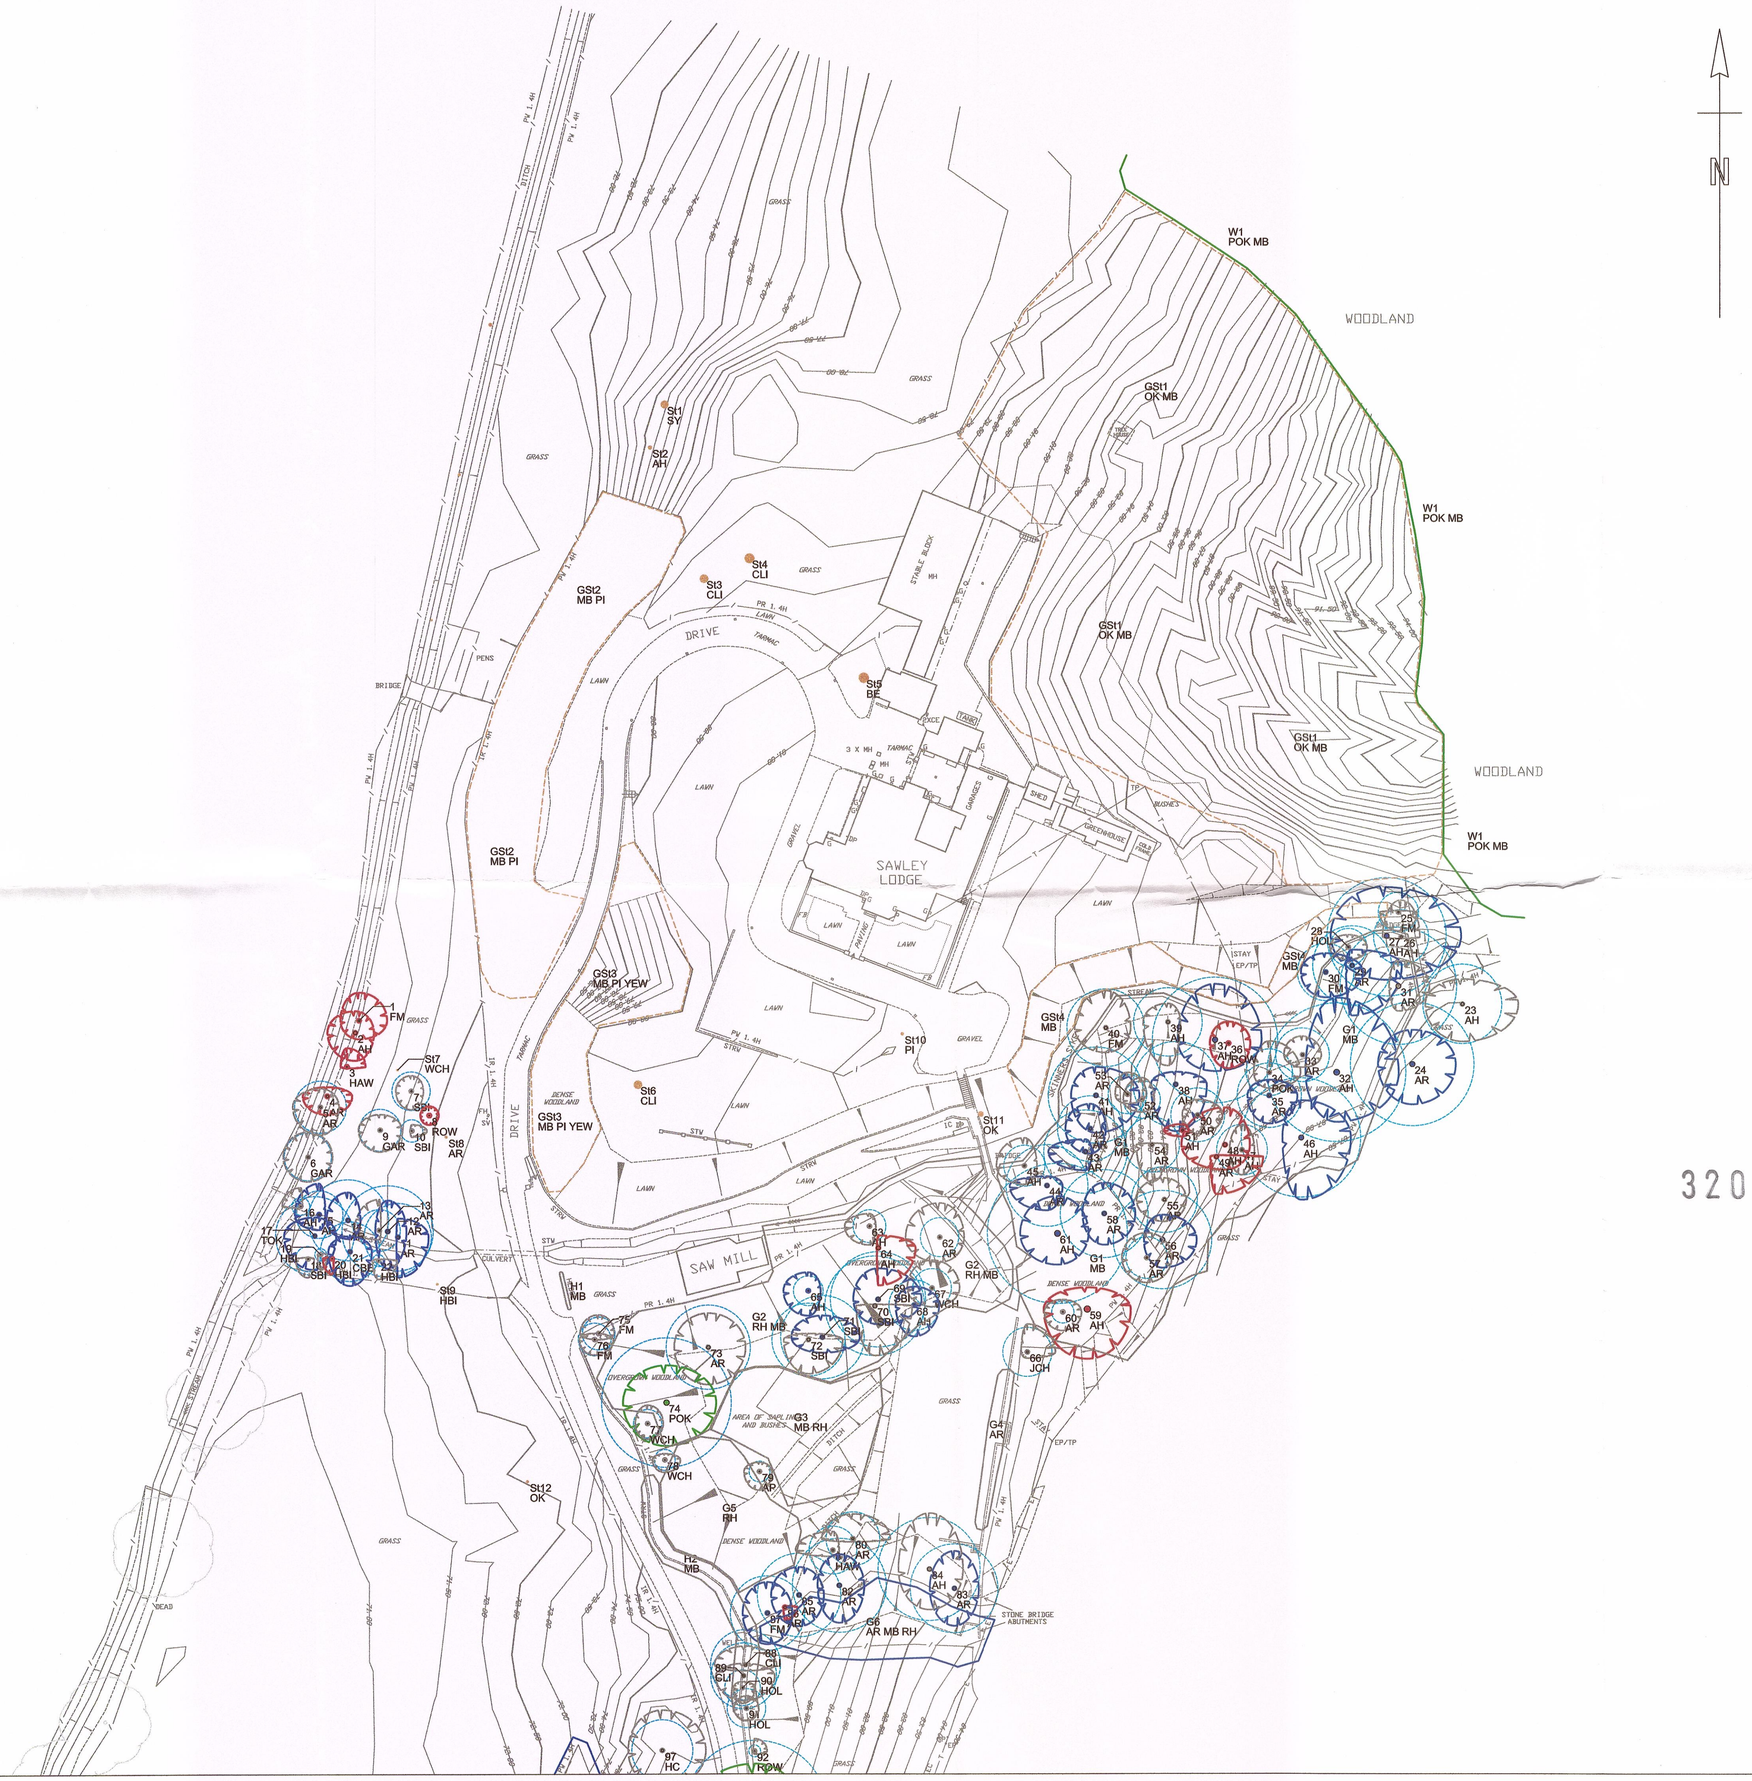

Key

- Tree of high quality and value (Category A)
- Tree of moderate quality and value (Category B)
- Tree of low quality and value (Category C)
- Tree of poor quality and value (Category U)
- Root Protection Area (RPA) (Individual trees only)
- Groups of trees and shrubs (Quality and value category as colour. RPA as crown-spread)
- Trees beyond the planning application boundary (Not surveyed)
- Tree stump
- Group of tree stumps

Notes

1. Survey carried out according to BS5837:2012 'Trees in relation to design, demolition and construction - Recommendations'.
2. Refer to accompanying arboricultural report for full survey details.
3. The positions of tree nos. 25-65, 77-78 and 80-82 have been plotted approximately and should be confirmed by topographical survey if neccessary.

Species

AH - Ash (*Fraxinus excelsior*)
AP - Apple (*Malus domestica*)
AR - Alder (*Alnus glutinosa*)
BE - Beech (*Fagus sylvatica*)
CBE - Copper Beech (*Fagus sylvatica* 'Purpurea')
CLI - Common Lime (*Tilia x europaea*)
FM - Field Maple (*Acer campestre*)
GAR - Grey Alder (*Alnus incana*)
GWL - Goat Willow (*Salix caprea*)
HAW - Hawthorn (*Crataegus monogyna*)
HBI - Himalayan Birch (*Betula utilis*)
HCH - Horse Chestnut (*Aesculus hippocastanum*)
HOL - Holly (*Ilex aquifolium*)
JCH - Japanese Cherry (*Prunus serrulata*)
MB - Mixed Broadleaves
OK - Oak Species (*Quercus* sp.)
PI - Pine Species (*Pinus* sp.)
POK - Pedunculate Oak (*Quercus robur*)
RH - Rhododendron (*Rhododendron ponticum*)
ROW - Rowan (*Sorbus aucuparia*)
SBI - Silver Birch (*Betula pendula*)
SY - Sycamore (*Acer Pseudoplatanus*)
TOK - Turkey Oak (*Quercus cerris*)
YEW - Yew (*Taxus baccata*)
WHI - Whitebeam (*Sorbus aria*)
WCH - Wild Cherry (*Prunus avium*)

320130854P

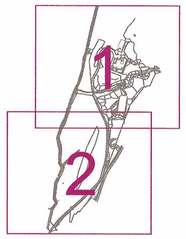

York Eco Business Centre
Amy Johnson Way
York
YO30 4AG

Greengage
arboriculture & ecology

T: 01904 479094
E: info@greengage-arbeco.co.uk

Client:

Mr and Mrs Bannister

Project:

Sawley Hall,
Sawley, Clitheroe

Drawing:

Tree Constraints Plan
Sheet 1 of 2

Scale:	Date:	Drawn:	Checked:
1:500 @A1	17/09/13	GM	CL
Project No.:	Drawing No.:	Revision:	
360	01	-	