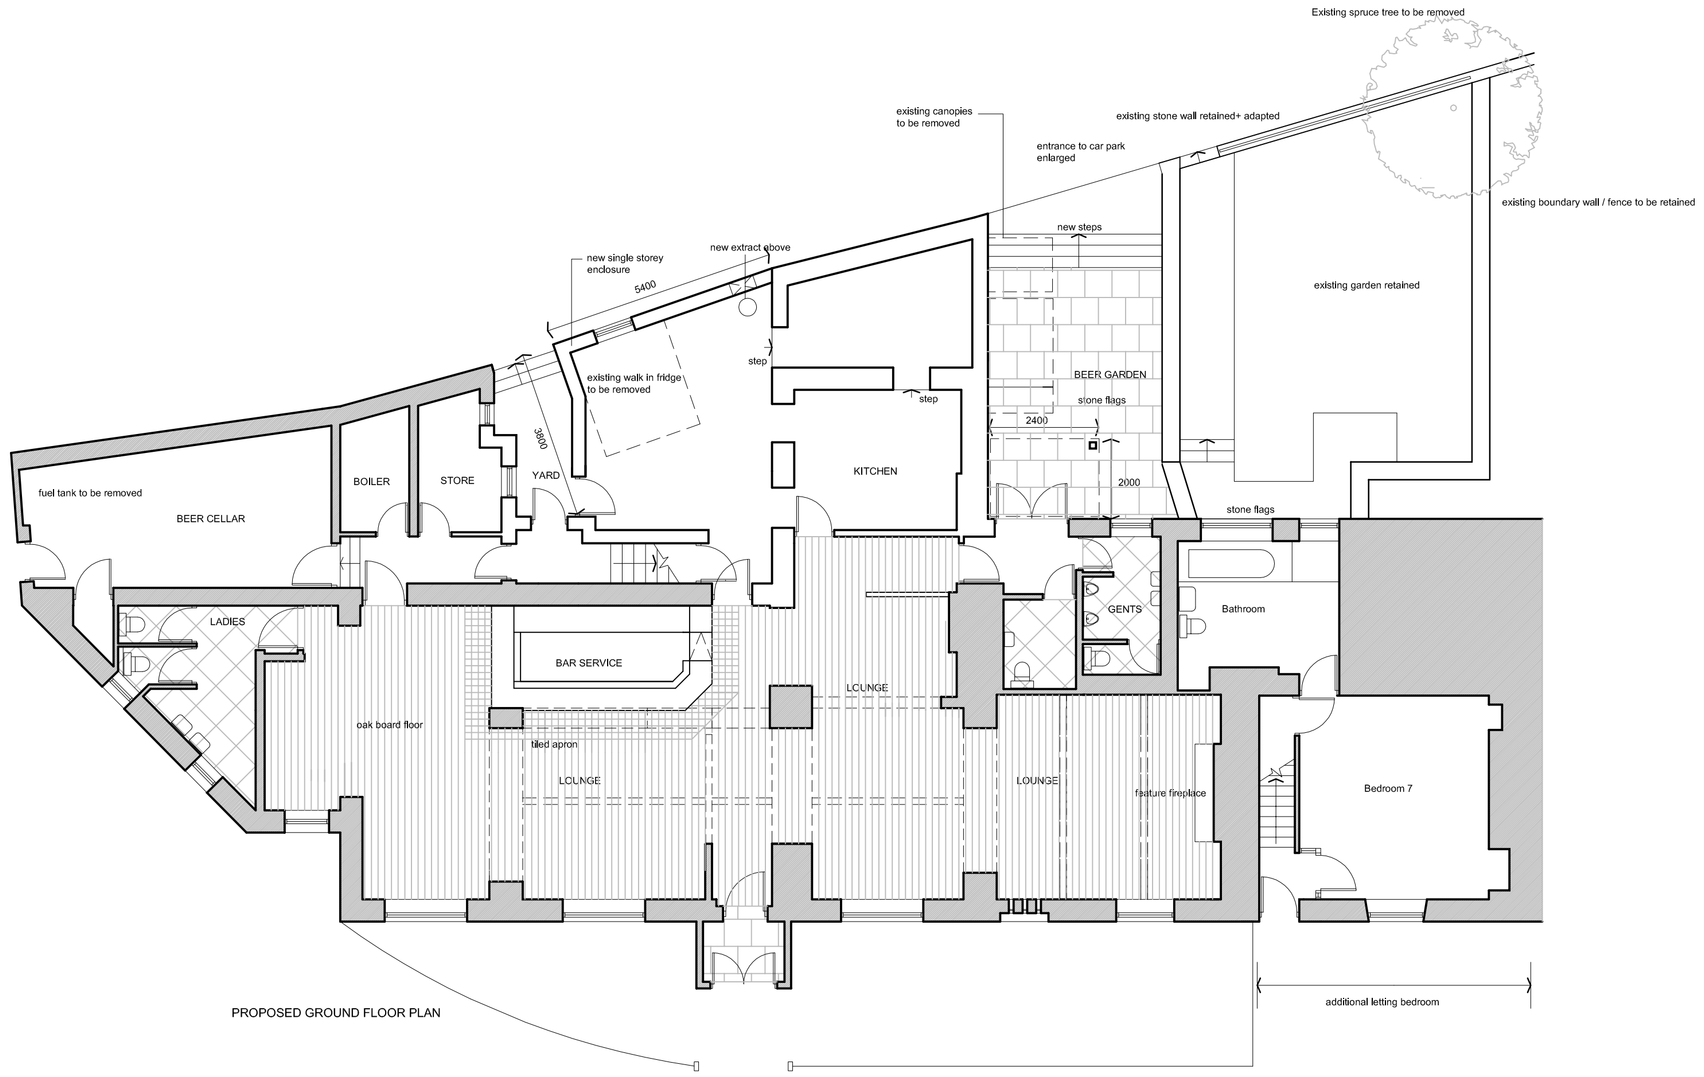

PROPOSED GROUND FLOOR PLAN

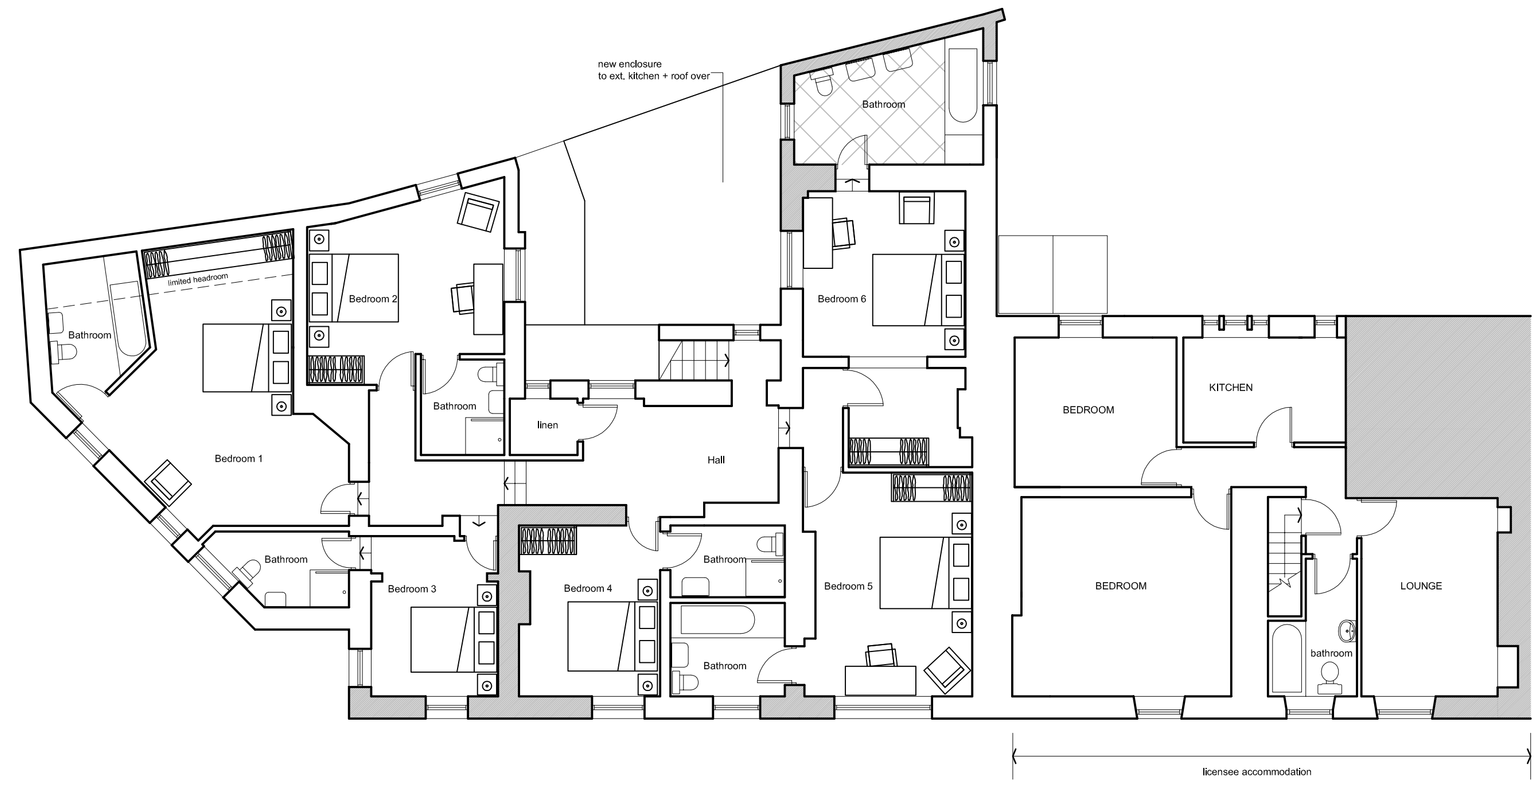

PROPOSED FIRST FLOOR PLAN

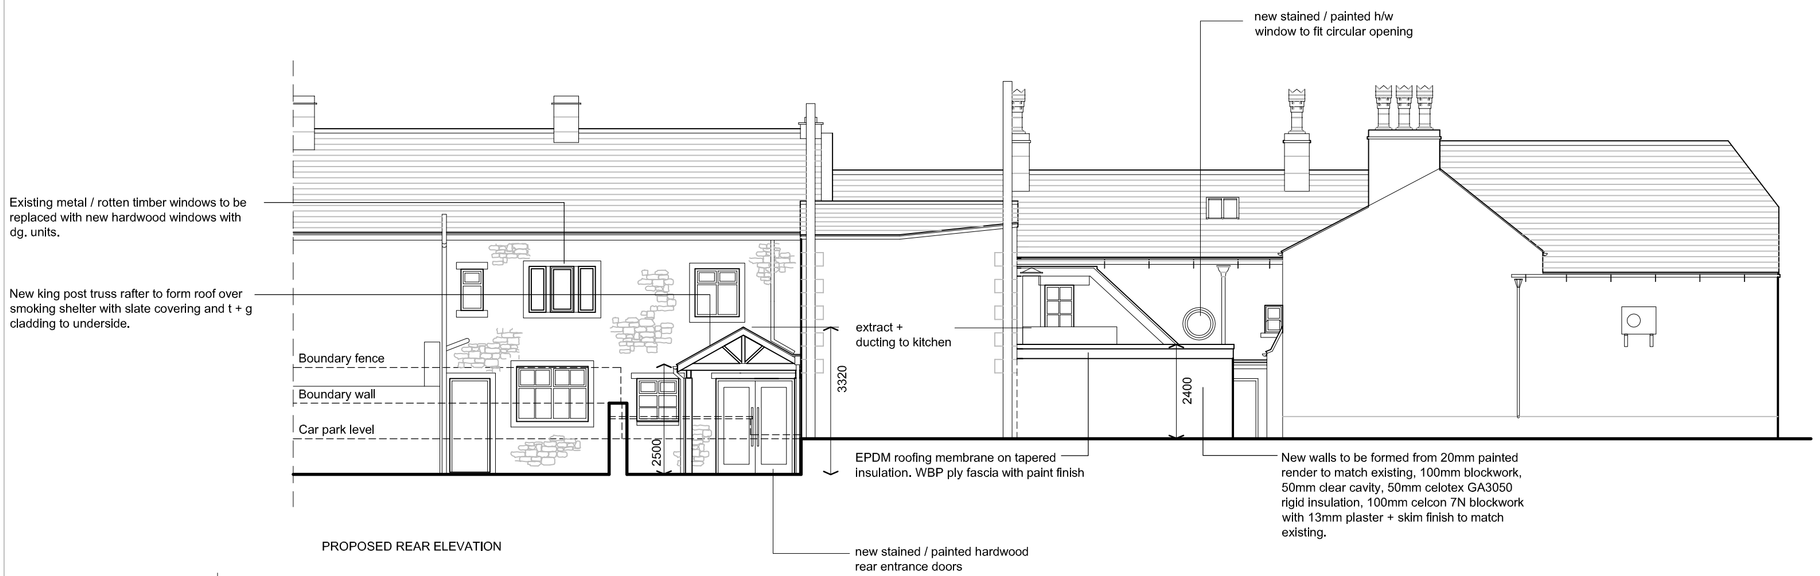

PROPOSED REAR ELEVATION

PROPOSED FRONT ELEVATION

PROPOSED REAR ELEVATION FROM CAR PARK LEVEL

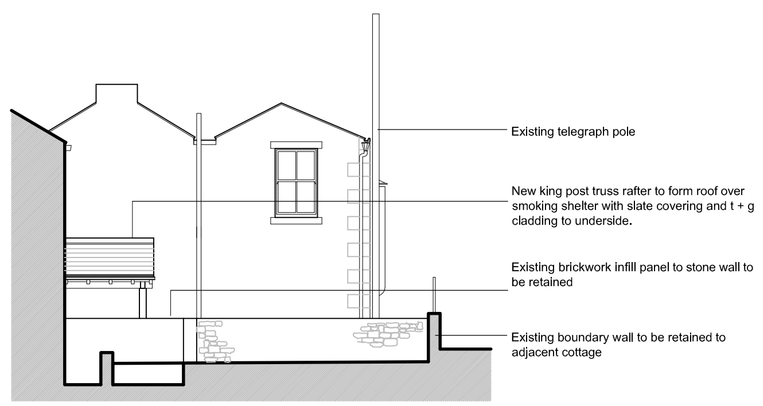

PROPOSED SIDE ELEVATION FROM YARD

REVISION	DESCRIPTION	DATE	INITIALS
B	ADJACENT COTTAGE GARDEN RETAINED + EXISTING BEER GARDEN NOT ENLARGED	16.12.13	SAF

CLIENT
DANIEL THWAITES PLC

PROJECT
HIGHER BUCK , WADDINGTON - YARD ENCLOSURE , BEER GARDEN EXT, + BAR ADAPTS, & NEW LETTING BEDROOMS

TITLE
PROPOSED PLANS + ELEVATIONS

DRAWING NO.	REVISION	SCALE	DRAWN BY	DATE
798.PL.15	B	1 : 100	SAF	23.10.13

FISH ASSOCIATES
ARCHITECTS
TOWN PLANNERS
LANDSCAPE ARCHITECTS

FISH ASSOCIATES LTD
216 ST GEORGES ROAD
BOLTON BL1 2PH
TEL: 01204 532244
FAX: 01204 532288
EMAIL: arch@fish-associates.co.uk
www. fish-associates.co.uk

DISCREPANCIES TO BE REPORTED TO THE ARCHITECT BEFORE PROCEEDING. THIS DRAWING IS COPYRIGHT. CONTACTORS TO CAREFULLY CHECK ALL DIMENSIONS ON SITE. FIGURED DIMENSIONS TO BE USED.