

Julia Pye

Hill Crest Farm, Startifants Lane, Chipping PR3 2NP
Tel 01995 61878 07803557019
email: jpyeplanning@gmail.com

Clients Details,
Mr T Robinson

Project Details,

New Multi Purpose agriculutral building

Project Address,
Crow Wood
Land Adjacent Ward Green Lane
Ribchester

Drawing No.

TR/JP/3520

Date _____

Nov 12

Scale


1.100

Drawn By

Julia Pye

DO NOT SCALE THIS DRAWING. CHECK ALL DIMENSIONS ON SITE

THIS DRAWING IS PROTECTED BY COPYRIGHT. IT MAY NOT BE REPRODUCED IN ANY FORM OR BY ANY MEANS FOR ANY PURPOSE, WITHOUT GAINING PRIOR WRITTEN PERMISSION FROM JULIA PYE

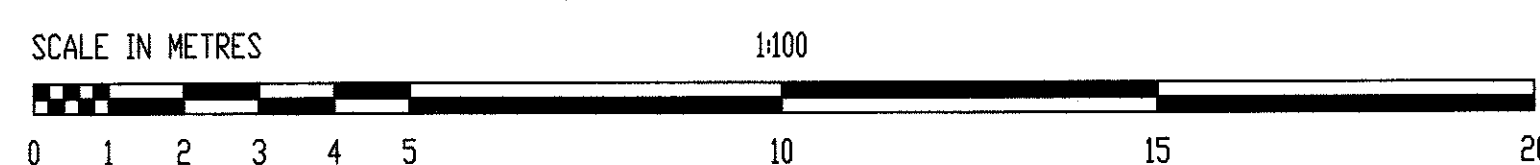

Plot Sheet @ A1 1:100

