



Issue No2


Front elevation toward Whalley Road
to be random coursed stone with
quoins at corners in Ashlar stone.
Windows to have stone lintels and
sills with stooped ends and chamfered
faces.

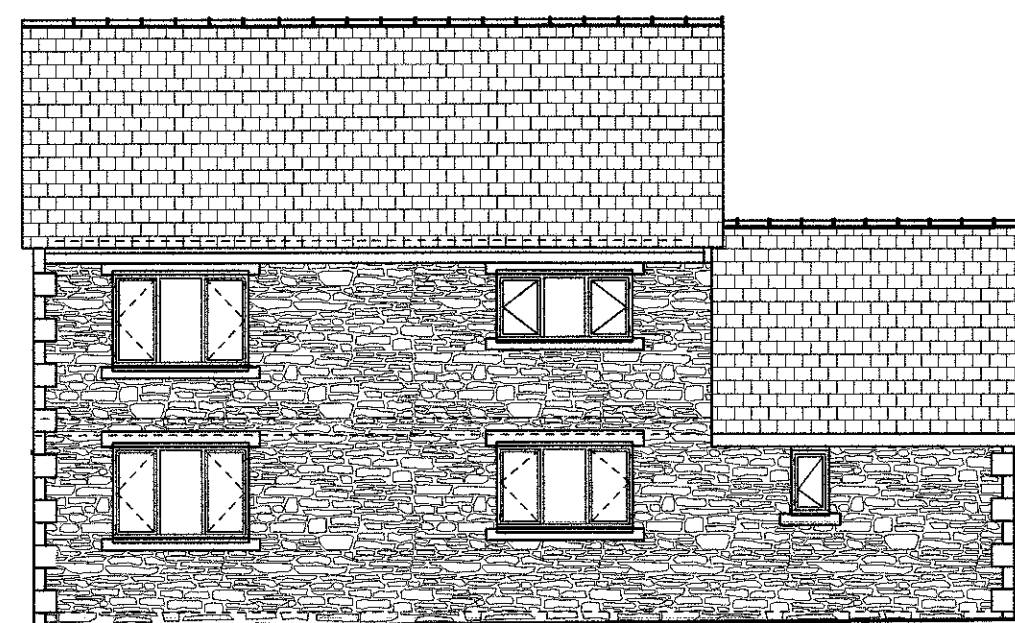

North West Elevation

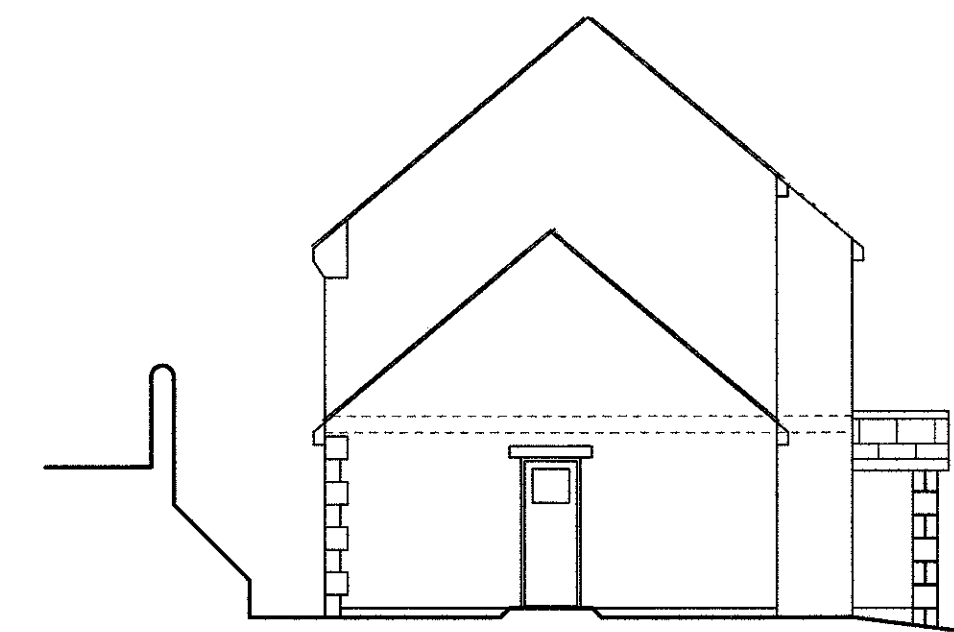

South West Elevation

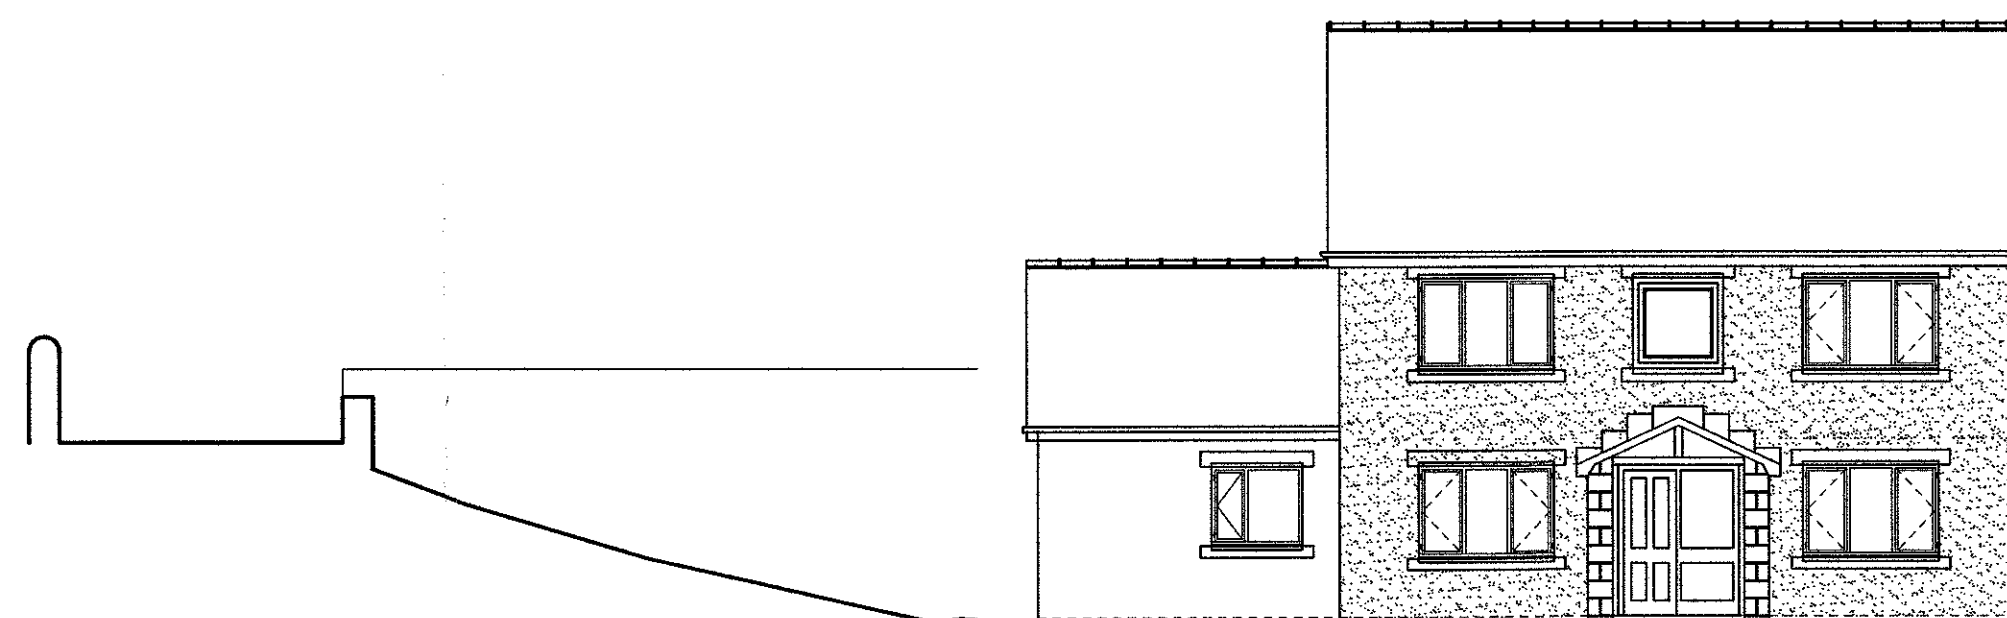



South East Elevation

Dwelling roof to be finished in
natural blue slate with blue slate
ridge tiles



North East Elevation

Rear & gable elevations are to be finished with a render system and have a coloured finish.

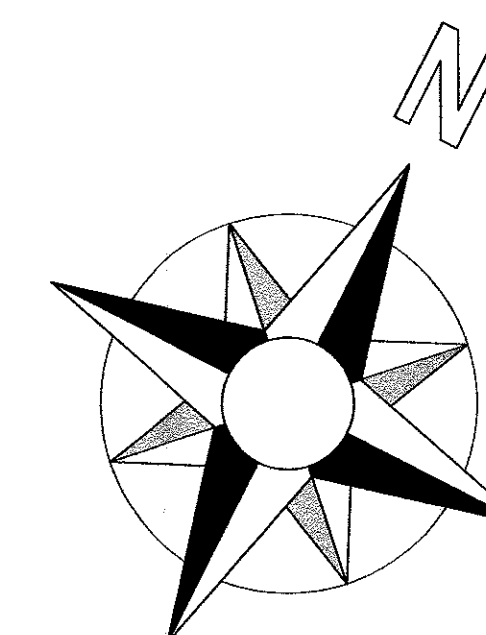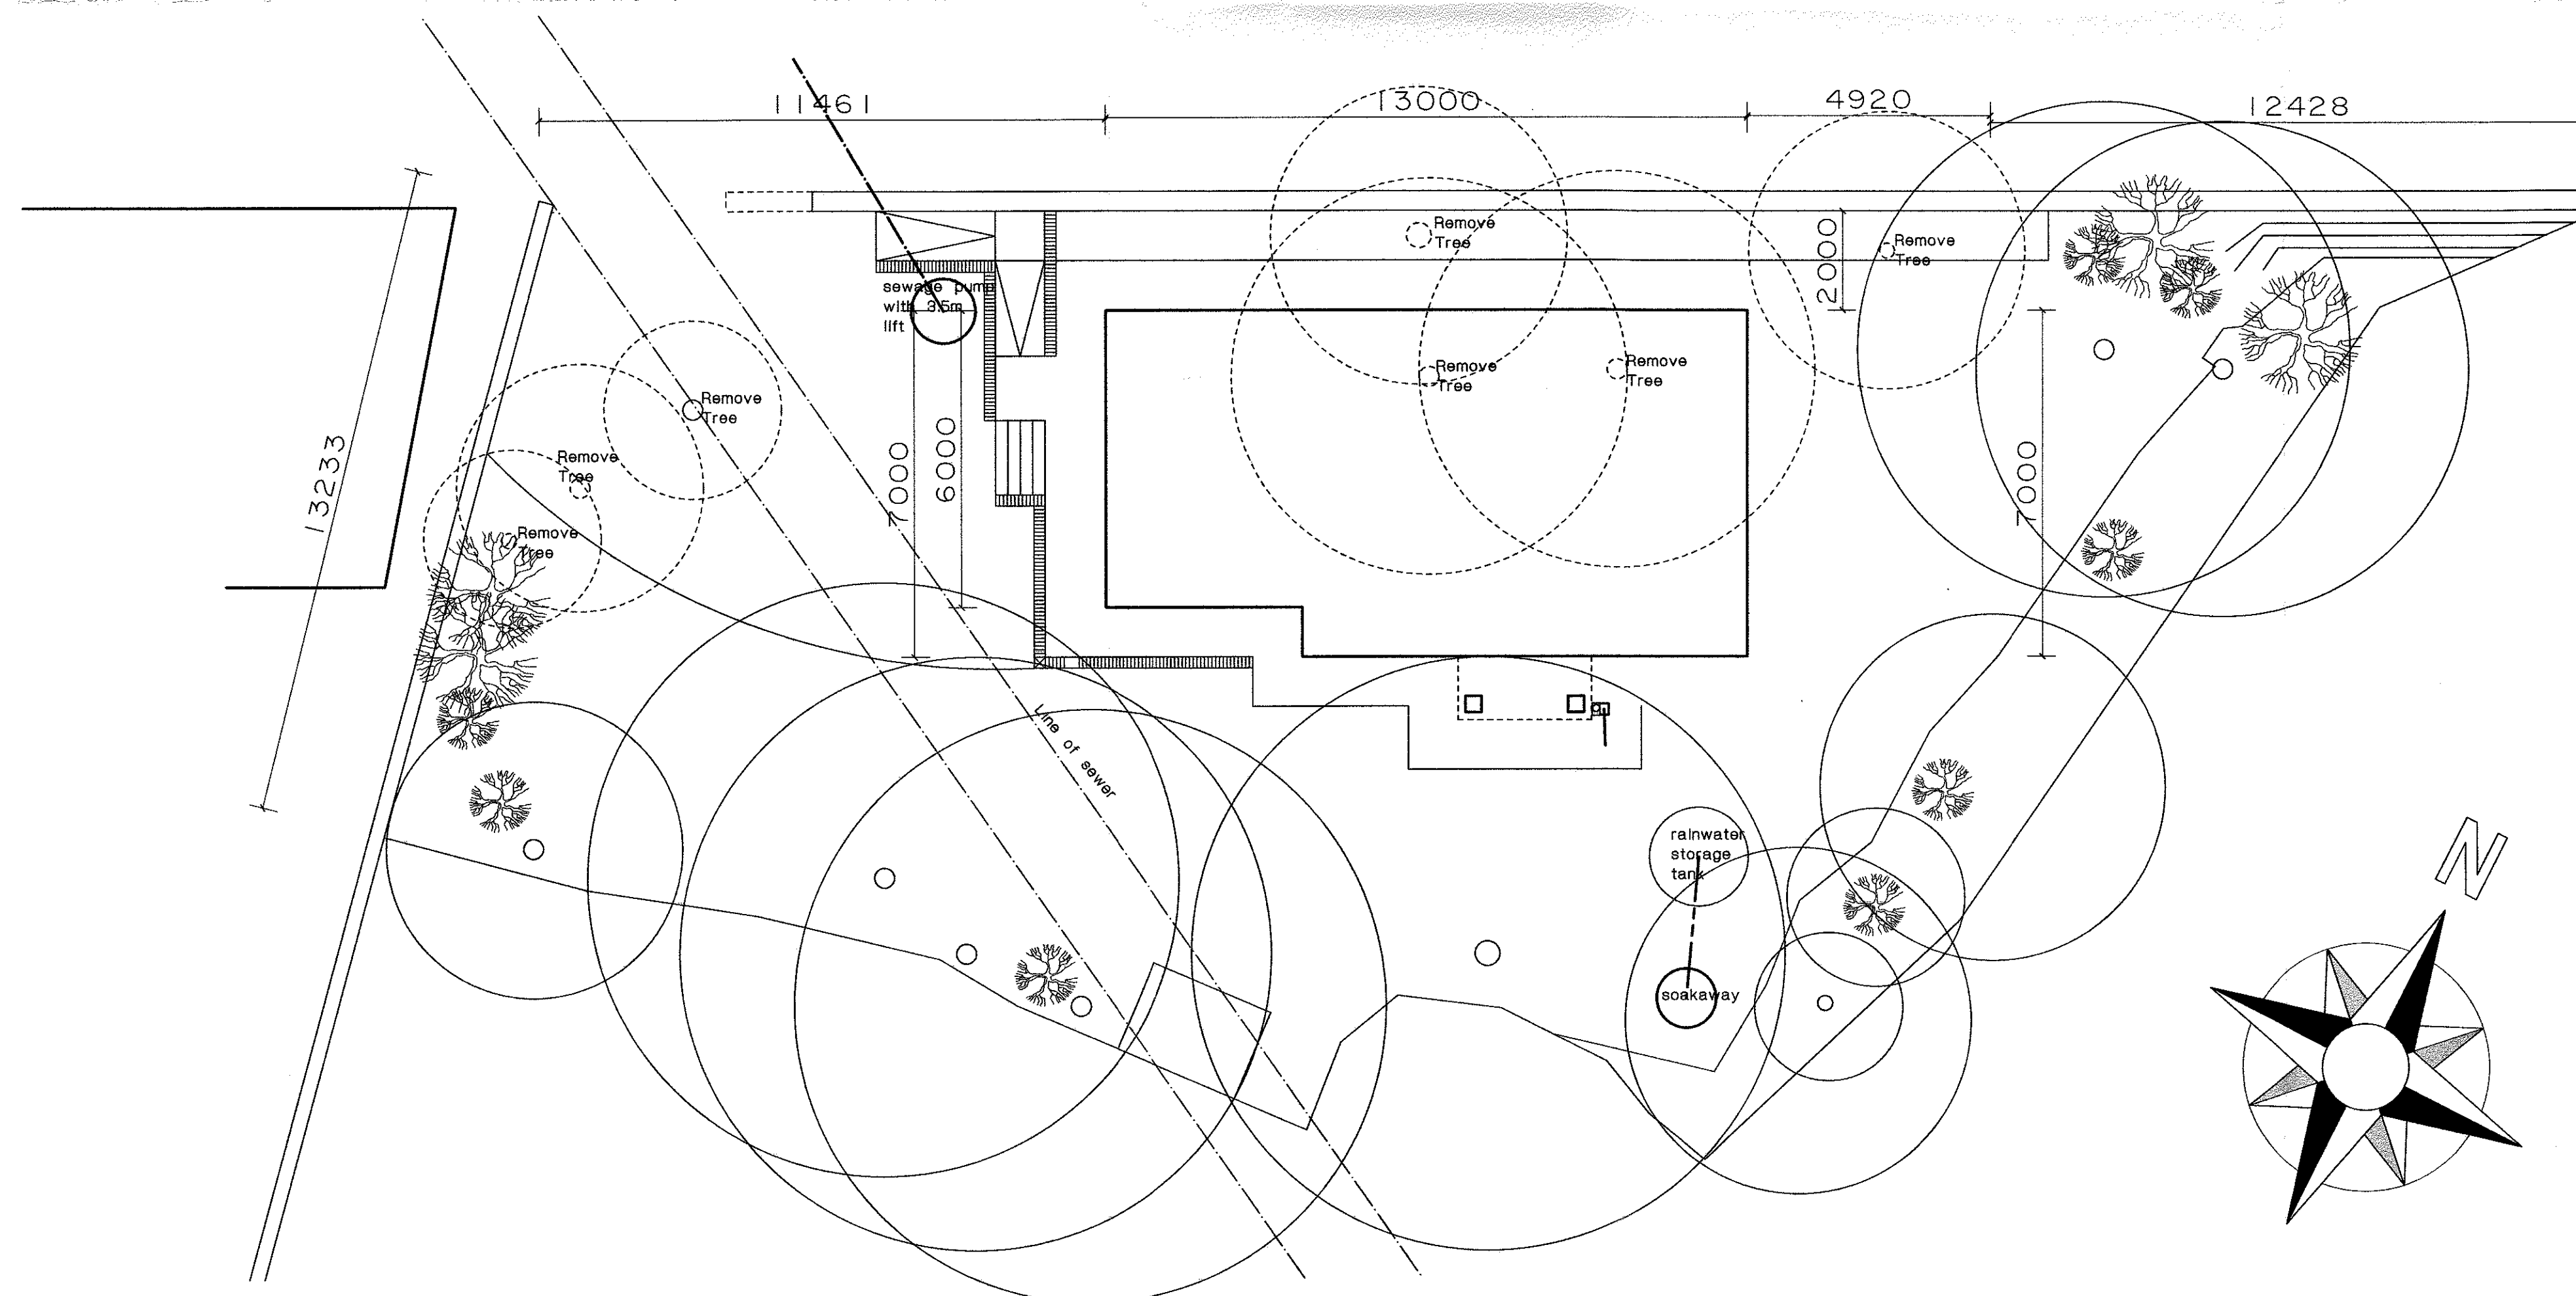[illegible]

client
X

320130568 P

Anthony Flanagan
Architectural Designer & Surveyor

Spring House 194/196 Union Road, Oswaldtwistle, Lancashire BB5 3EG
Telephone 01254 385095 Fax 01254 398100
e-mail- flanagandesign@hotmail.co.uk
www.flanagandesignltd.com

client

Mr. G. Yates

AMENDED PLANS RECEIVED

3/2/14

project
Proposed New Detached Dwelling
Land adjacent on Whalley Road.
Mellor Brook,
Blackburn.
(re 3/2011/0216 outline)

title	Site Layout indicating trees to be removed.
-------	---

scale	1:100	drawn	AF	date	27/01/14
drwg. no					rev.
14/2095/06					A