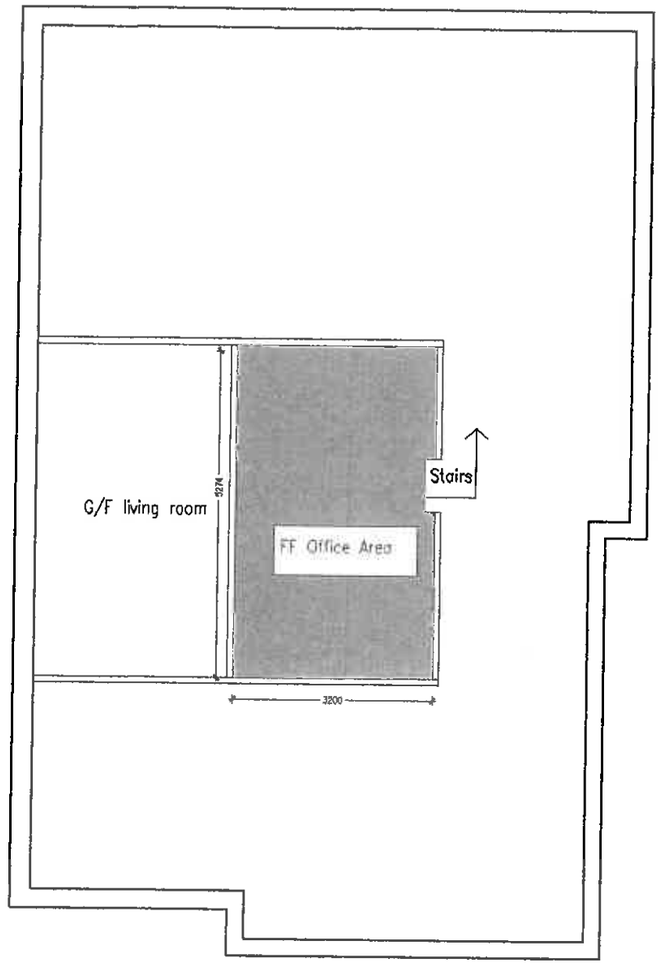

PROPOSED F/F FLOOPLAN 1/100

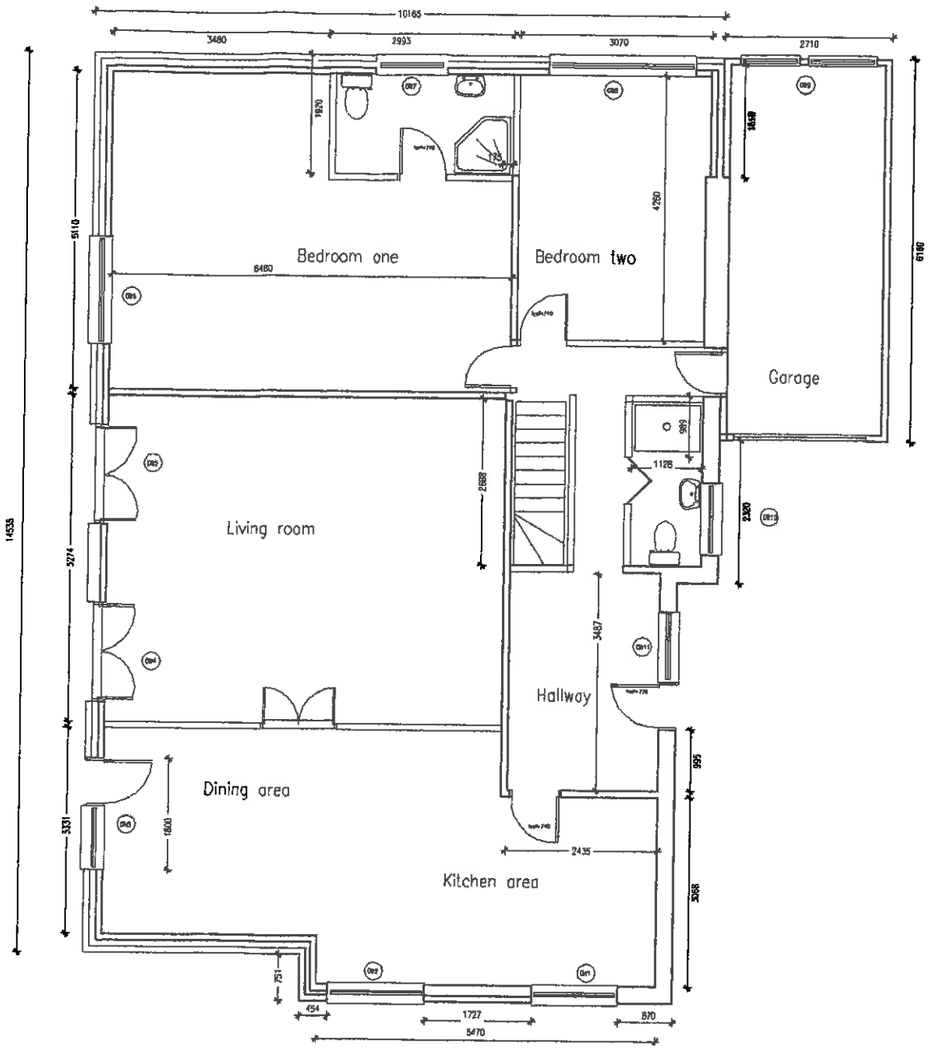

PROPOSED G/F FLOORPLAN 1/100

Total Sq M of original development and land = Approx 617 Sq M.

Existing Development = 90 Sq M.

Proposed extensions = 69.25 Sq M.

Total Sq M of existing/proposed developement = 159.25 Sq M.

Extension represents 25.8% of original development and land.

0 1 2 3 4 5m
1.100

44 WADDOW GROVE
WADDINGTON
CLITHEROE
LANCS
BB7 3JL

32014006 7P

Revisions

No.	Detail	Date

Client
MR & MRS JEPSON

Project
REAR & SIDE EXTENSION - WITH RAISED ROOF HEIGHT

Description
PROPOSED FLOORPLANS
GROUND FLOOR & FIRST FLOOR

PLANNING DRAWING (2/5)

Scale
1:100@ A3

Drawn By	Checked by	Date
CTY		03/01/2014

Drawing Number
A 002

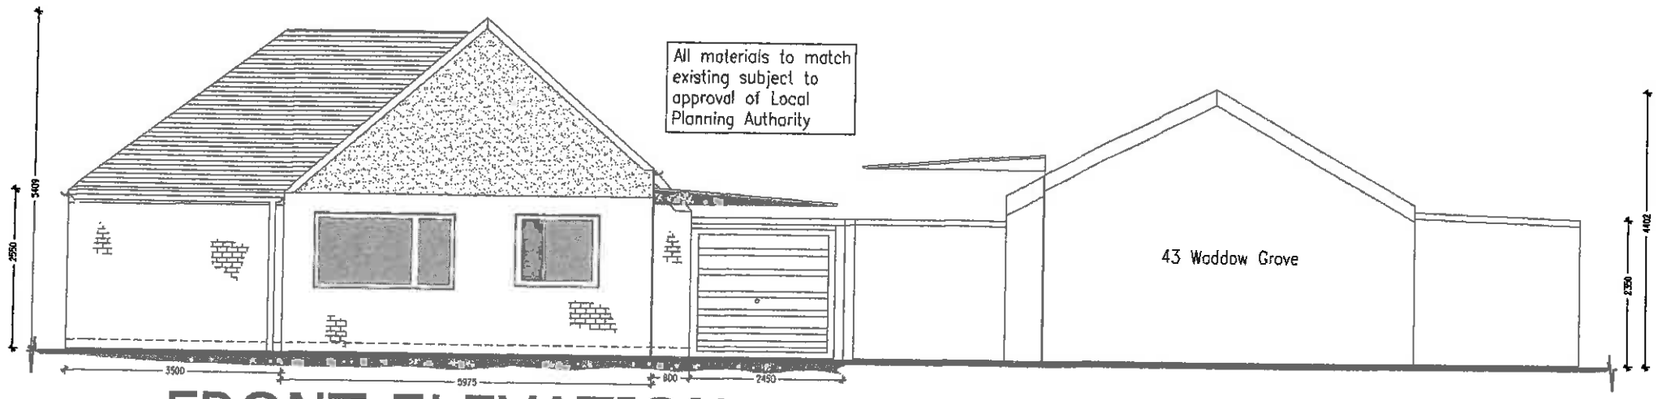

FRONT ELEVATION 1/100

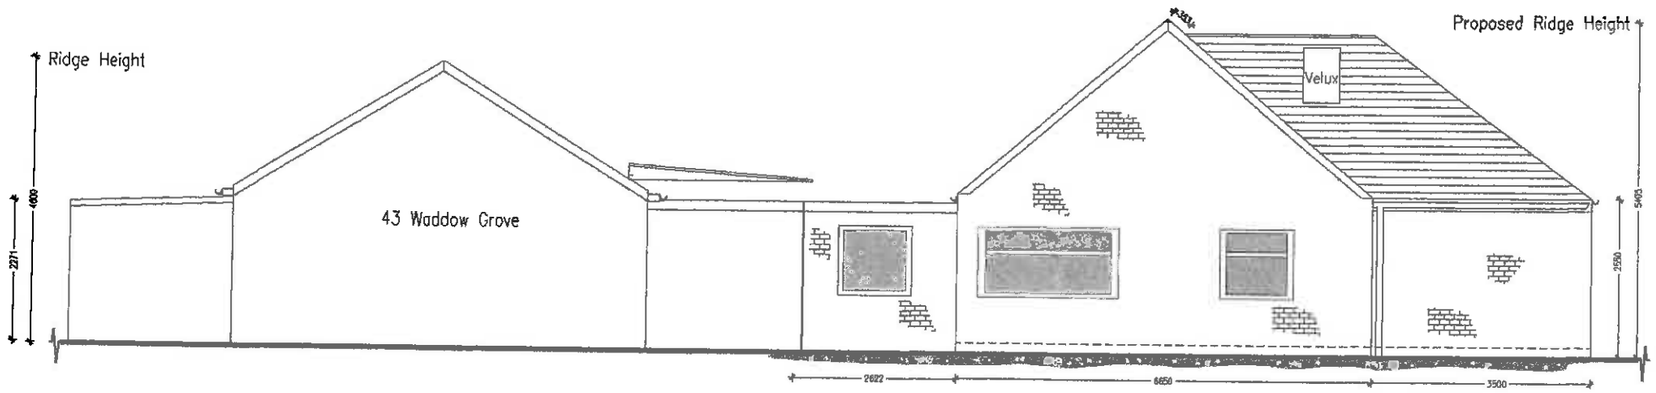

REAR ELEVATION 1/100

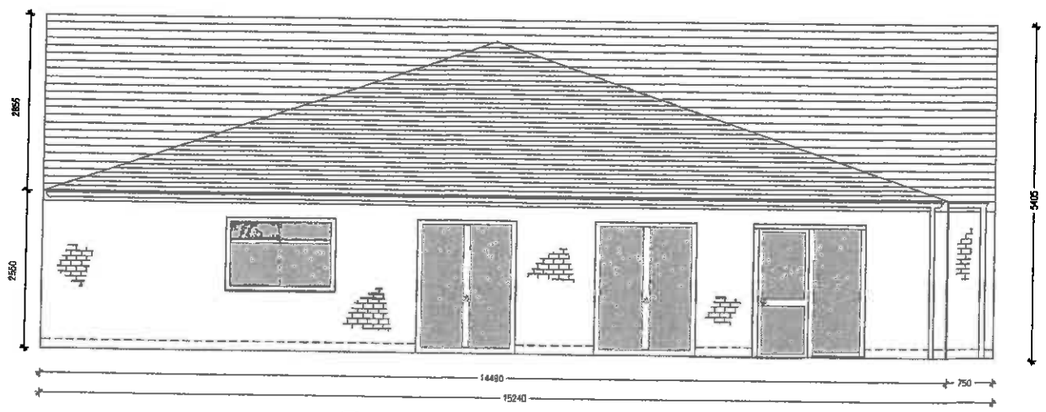

SIDE ELEVATION 1/100

0 1 2 3 4 5m
1.100

44 WADDOW GROVE
WADDINGTON
CLITHEROE
LANCS
BB7 3JL

3 20140067P

Revisions

No.	Detail	Date

Client
MR & MRS JEPSON

Project
REAR & SIDE EXTENSION - WITH RAISED ROOF HEIGHT

Description
PROPOSED ELEVATIONS

PLANNING DRAWINGS (4/5)

Scale
1:100@ A3

Drawn By	Checked by	Date
CTY		05/01/2014

Drawing Number
A004