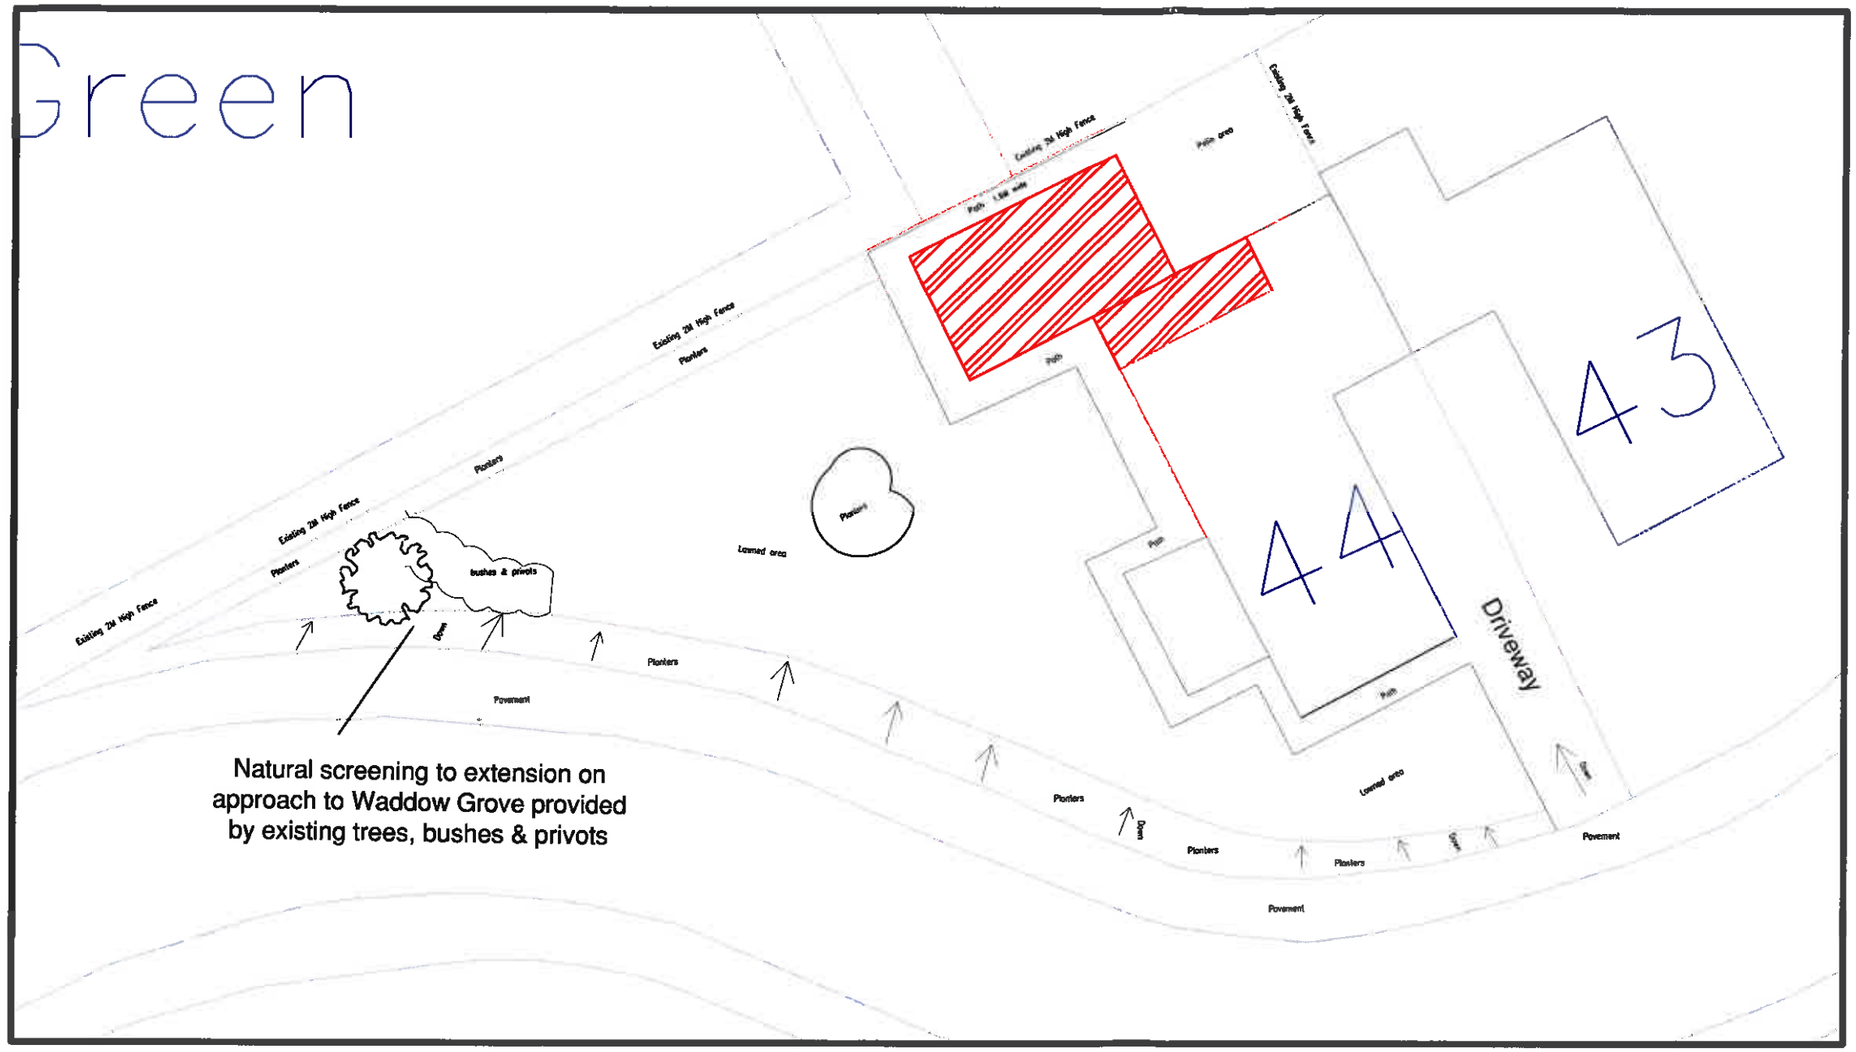

SITE PLAN 1/200

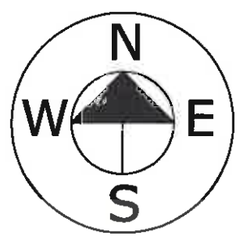

0 1 2 3 4 5m
1.100

44 WADDOW GROVE
WADDINGTON
CLITHEROE
LANCS
BB7 3JL

Revisions

No.	Detail	Date

3201404744

Client
MR & MRS JEPSON

Project
RESUBMISSION - REAR & SIDE EXTENSION &WINDOW ALTERATIONS

Description
DETAILED SITE PLAN

PLANNING DRAWING (2/3)

Scale
1:200@ A3

Drawn By	Checked by	Date
CTY		13/05/2014

Drawing Number
A