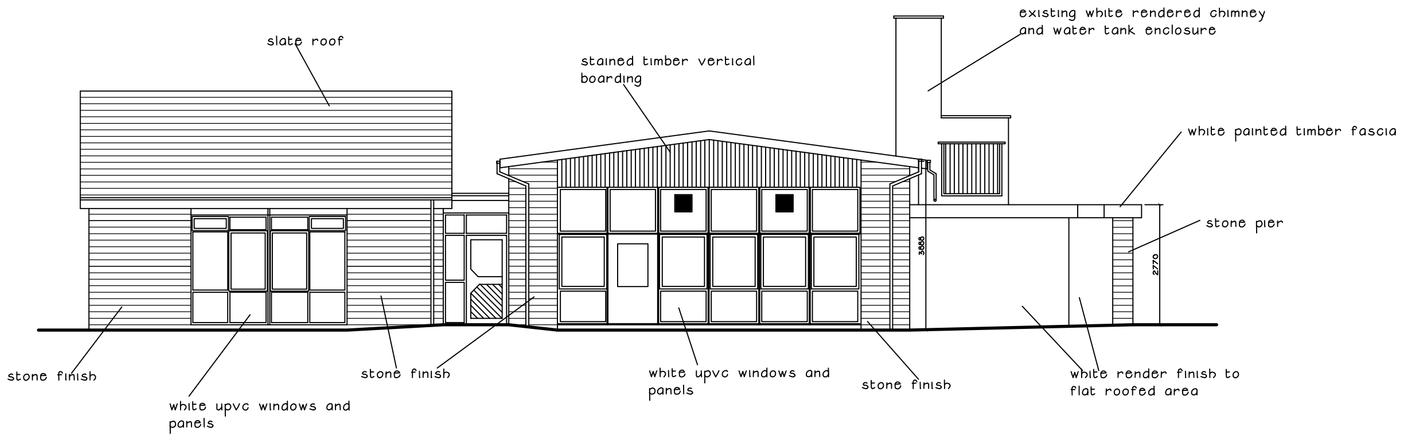

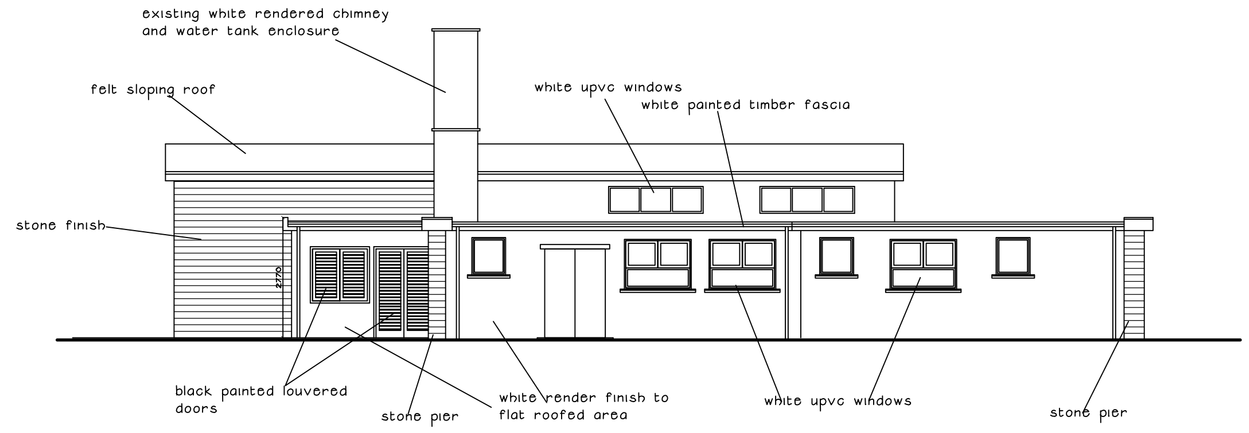

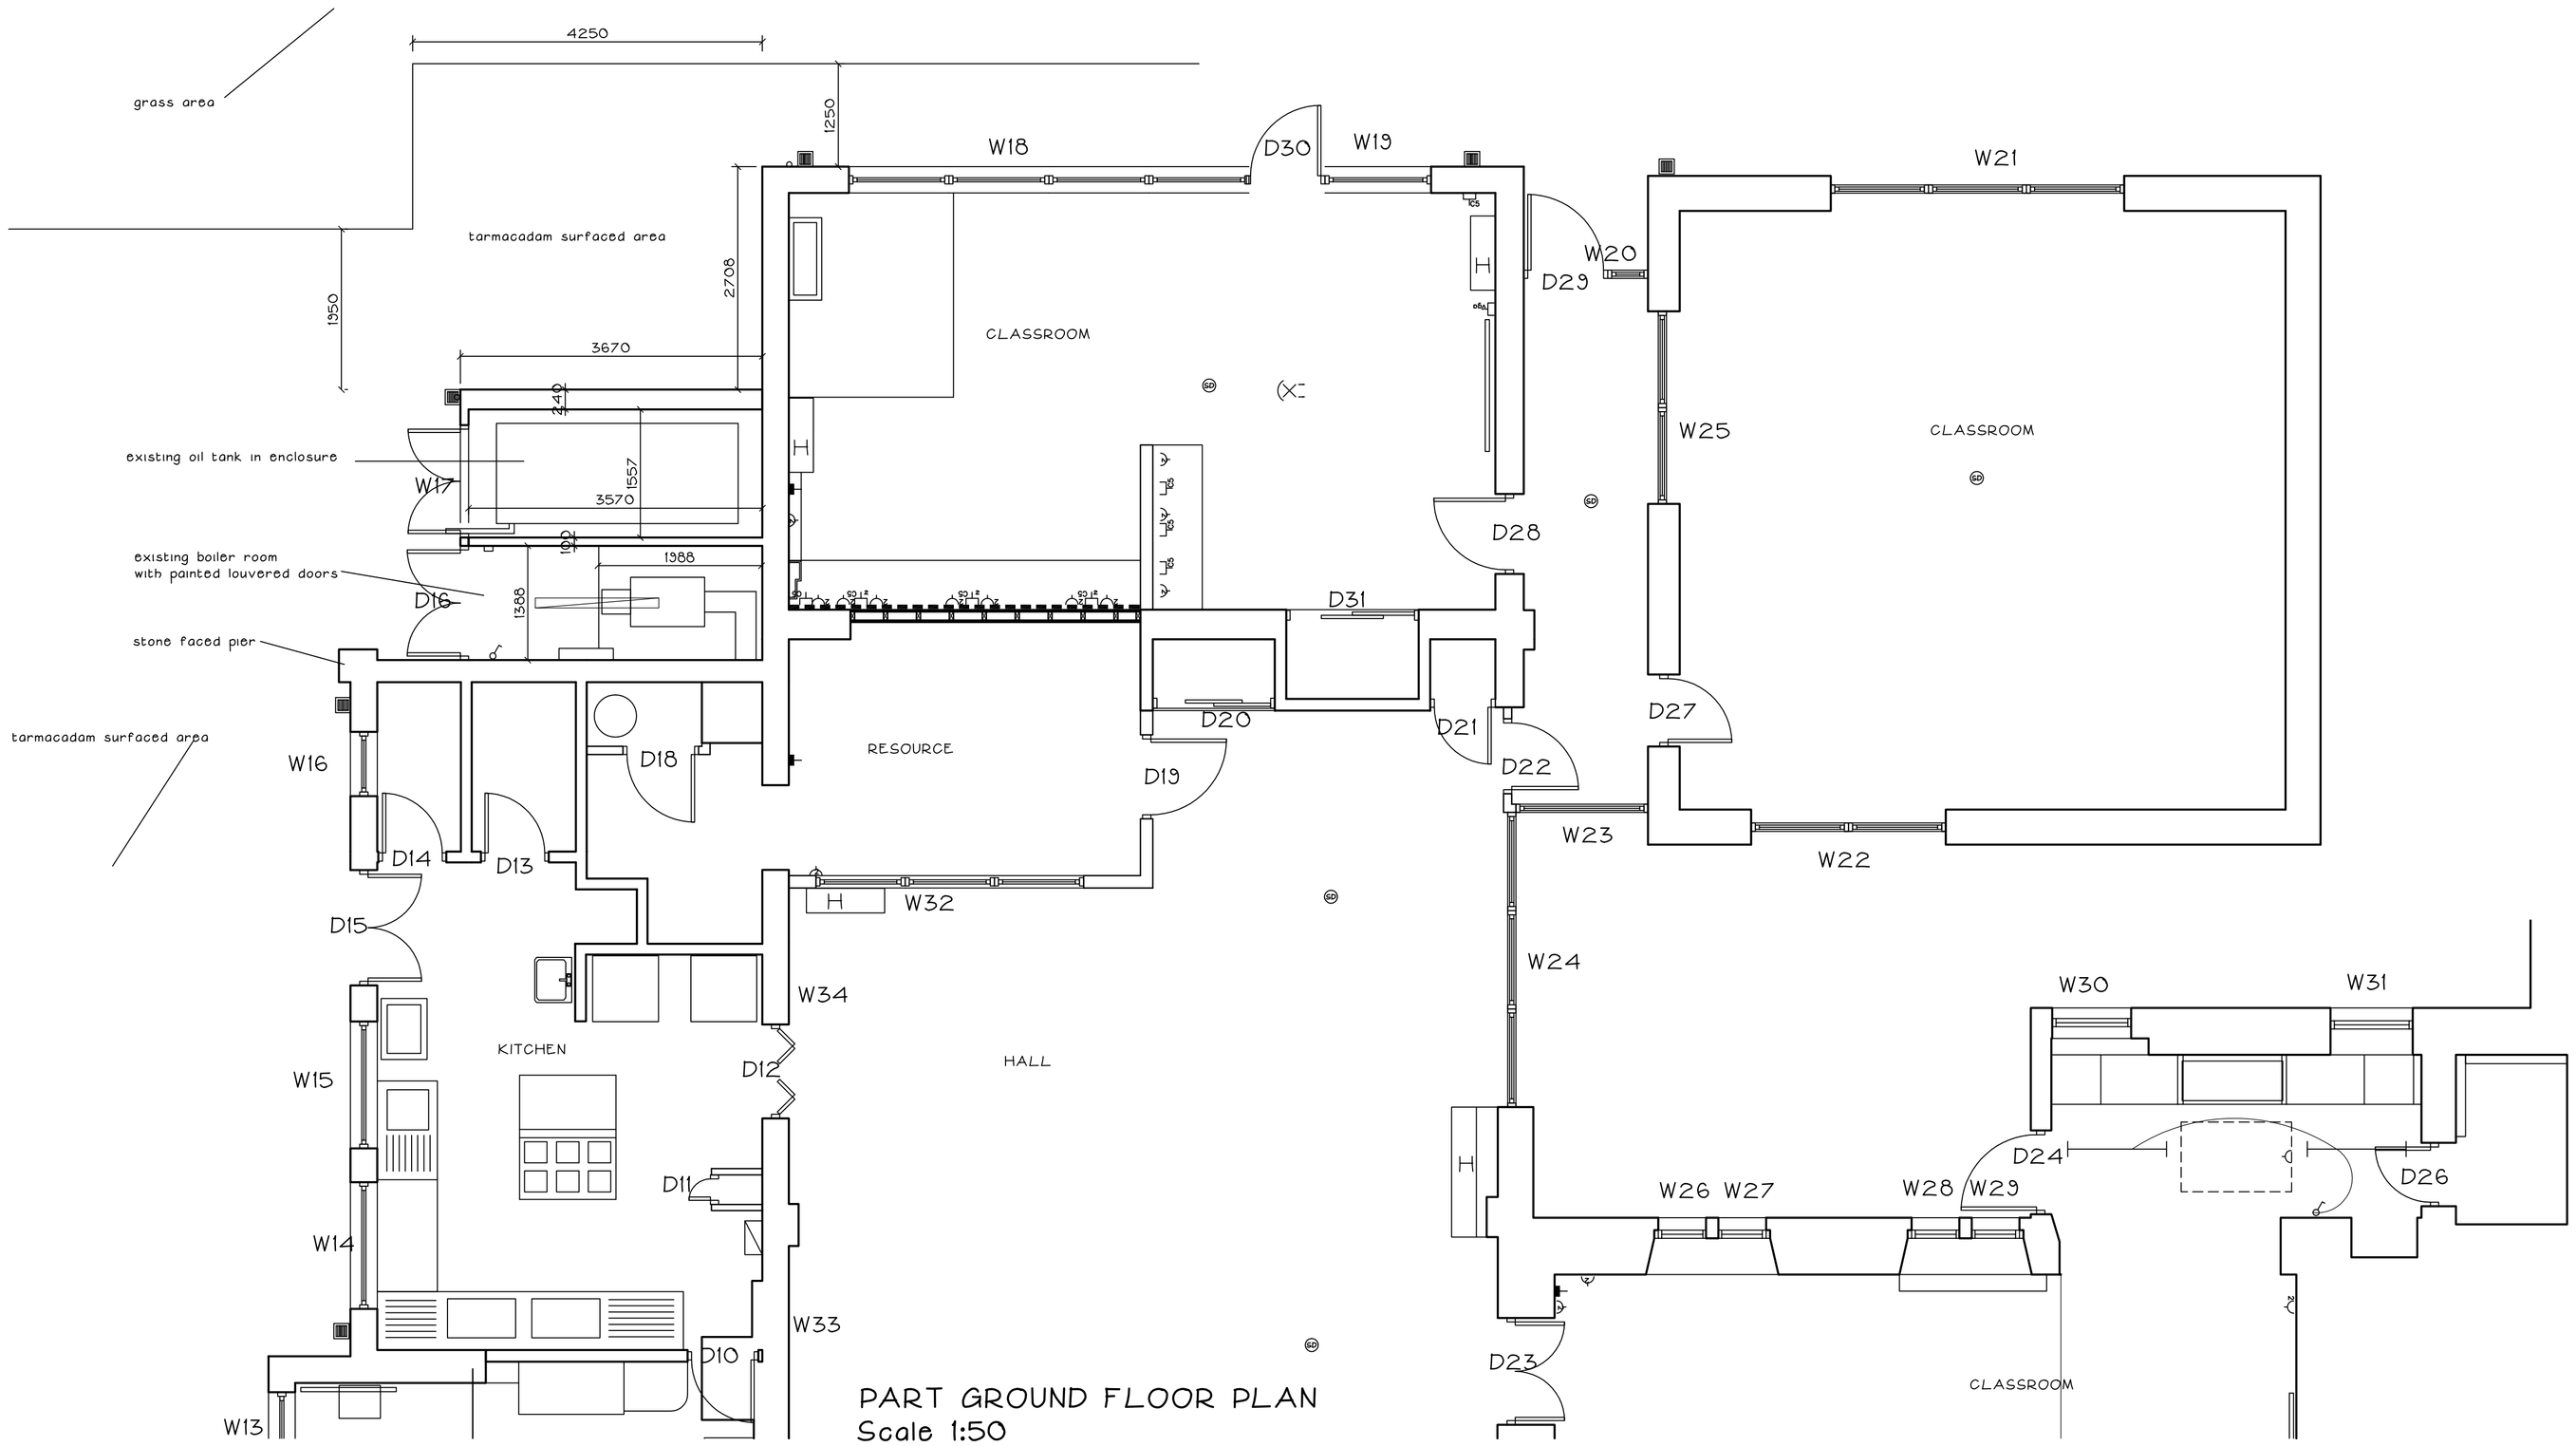

PART GROUND FLOOR PLAN
Scale 1:50

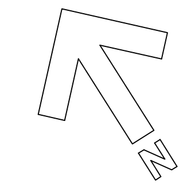

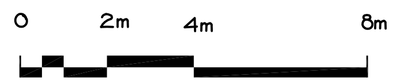

Scale 1:100

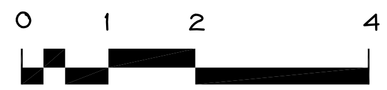

Scale 1:50

This drawing is the copyright of the architect and may not be reproduced without written consent. Do not scale this drawing. All relevant dimensions to be checked on site.

Contract.

THORNEYHOLME PRIMARY SCHOOL
TROUGH ROAD
DUNSOP BRIDGE
CLITHEROE BB7 3BG

NEW BIOMASS BOILER

Title.

EXISTING PLAN & ELEVATIONS

BENNETT & BROWN LTD
Architects & Surveyors
236 Manchester Road
Burnley. Lancs. BB11 4HG
Tel. 01282 436600. Fax. 01282 436200
e-mail. mike@bennettandbrown.co.uk

Date. 11/07/14

Scale. 1:50 & 1:100 @ A1

Drawing No. N/2106/05

A1