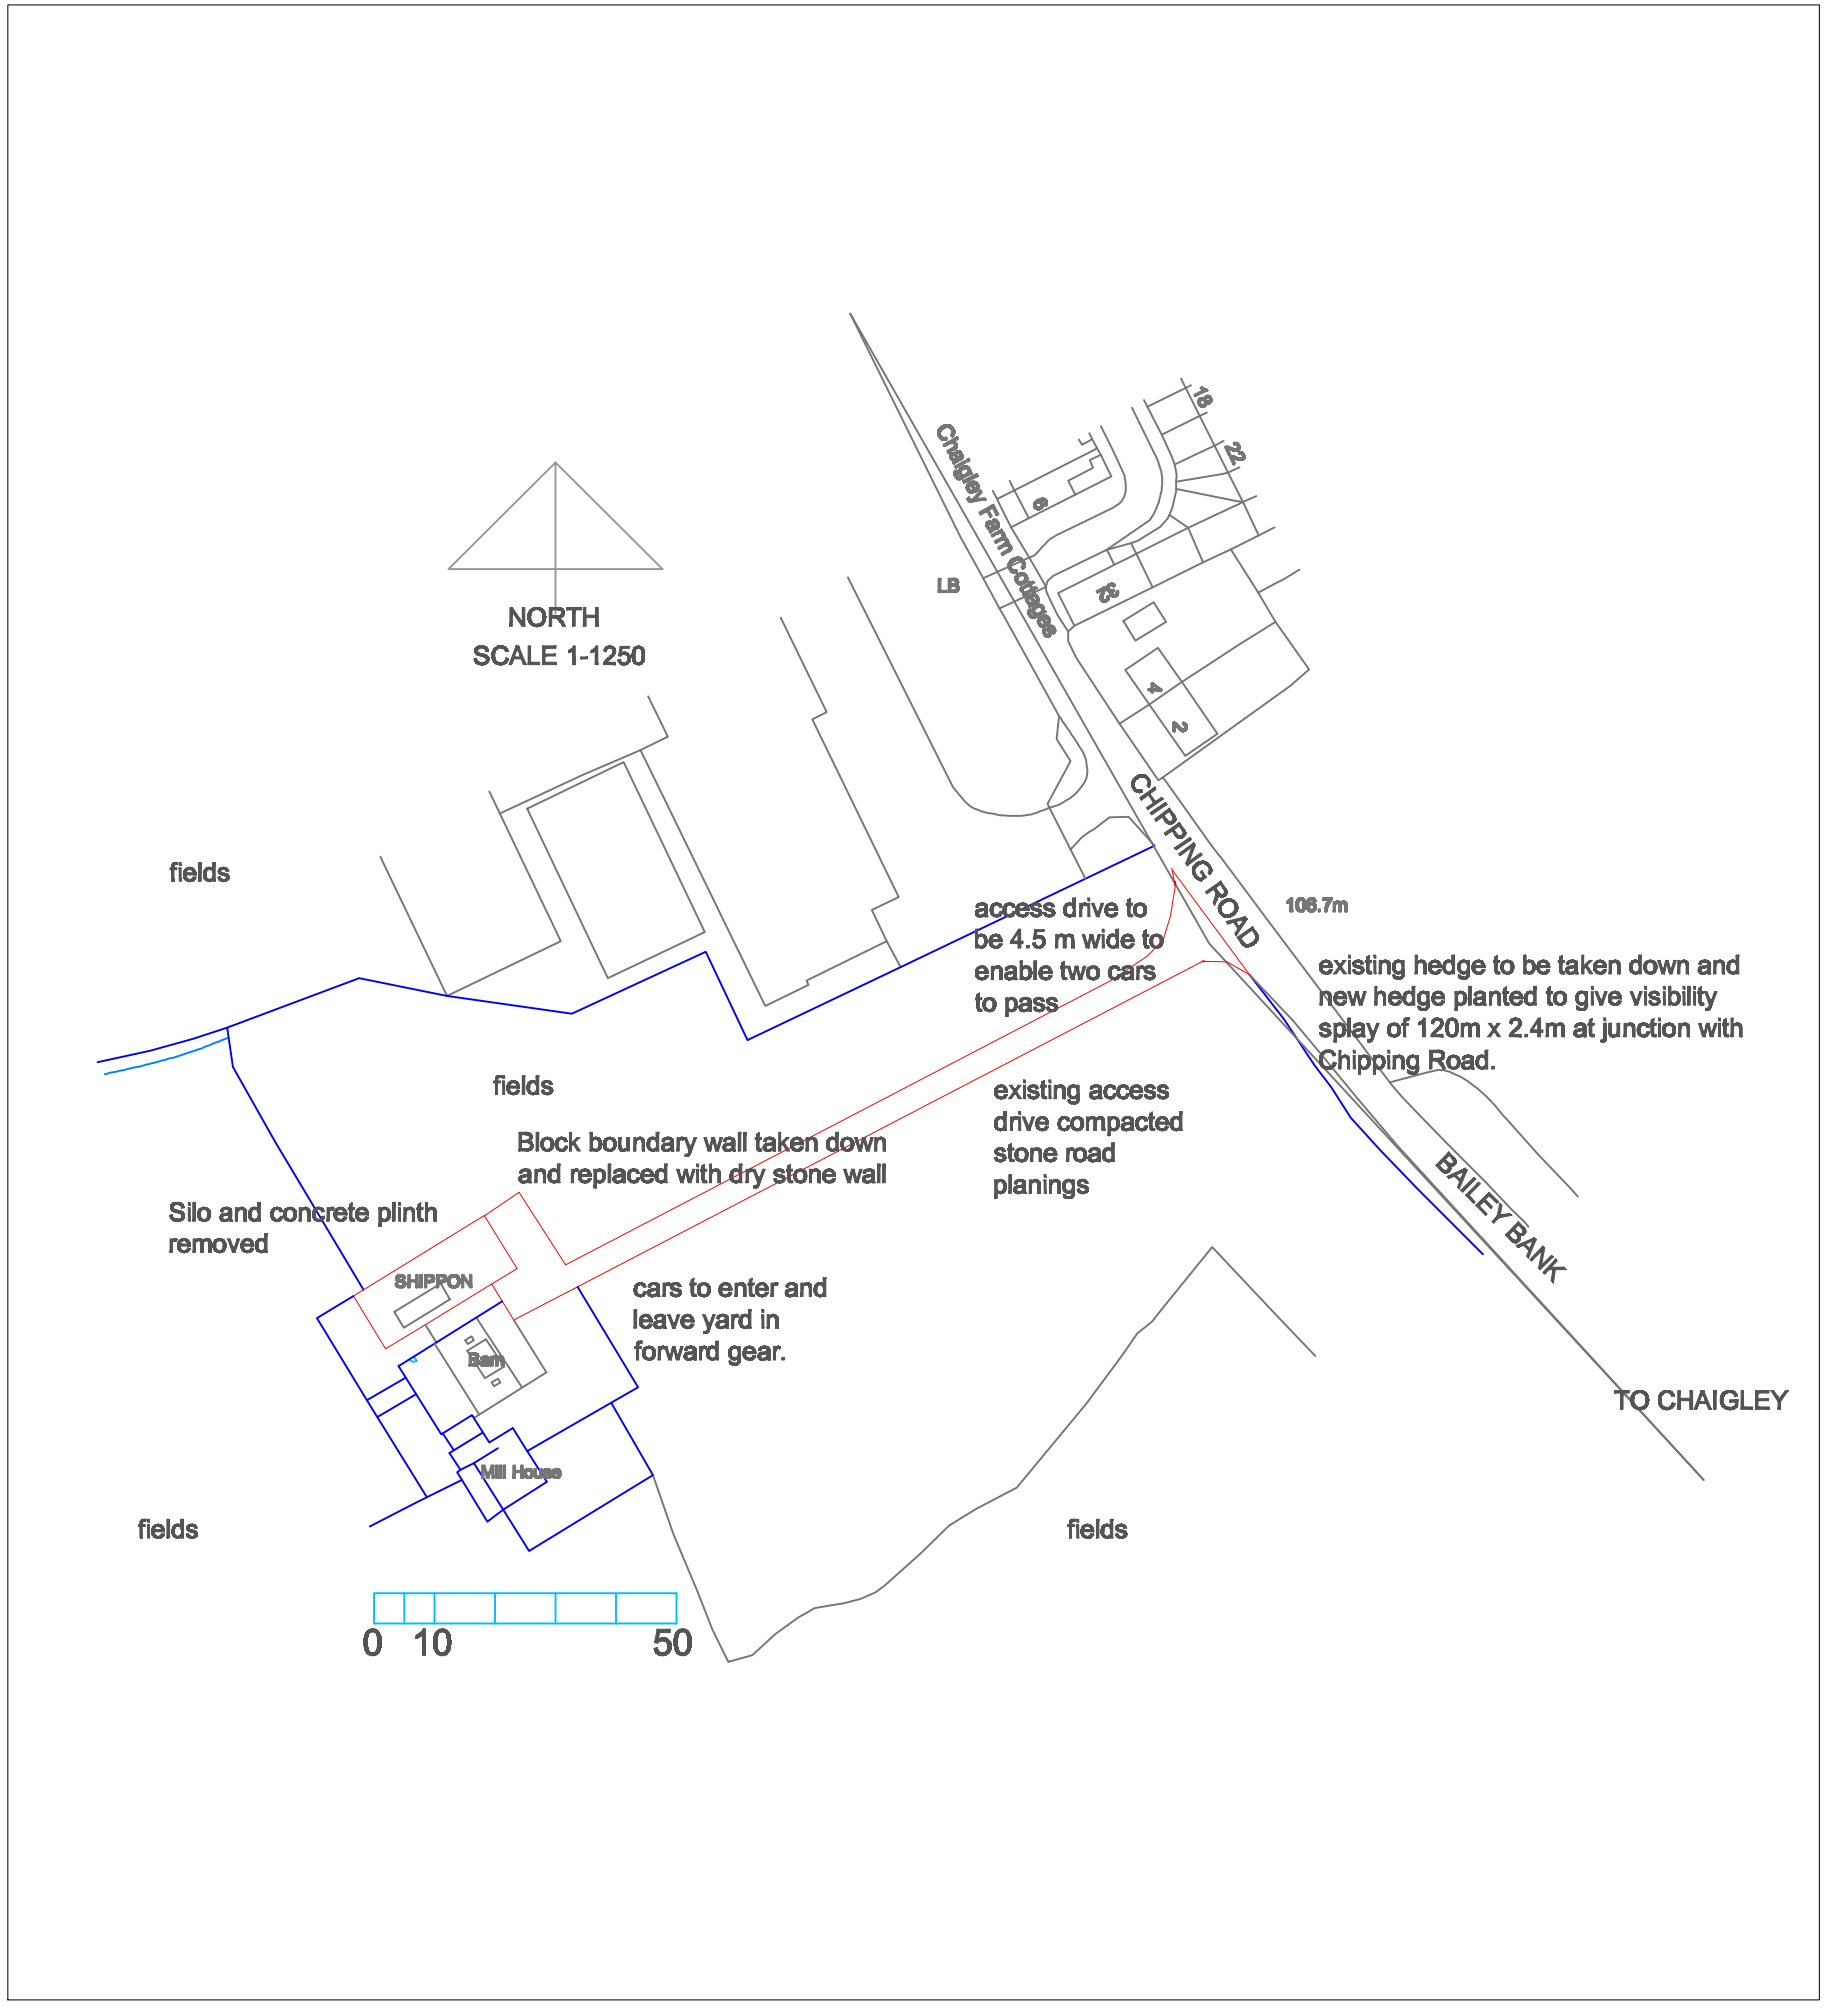

Eric Smith Architect & Designer
218 Lumb Lane Audenshaw Manchester M34 5RX
Telephone 0161 370 6696 e-mail ericsmith@consultant.com

PROJECT

Conversion shippon to dwelling Mill House Farm, Chipping Rd. Chaigley. Nr clitheroe BB7 3LS for Mr D Pennington

DRAWING

Location Plan

SCALE 1-1250

Drawing No 396/ 1