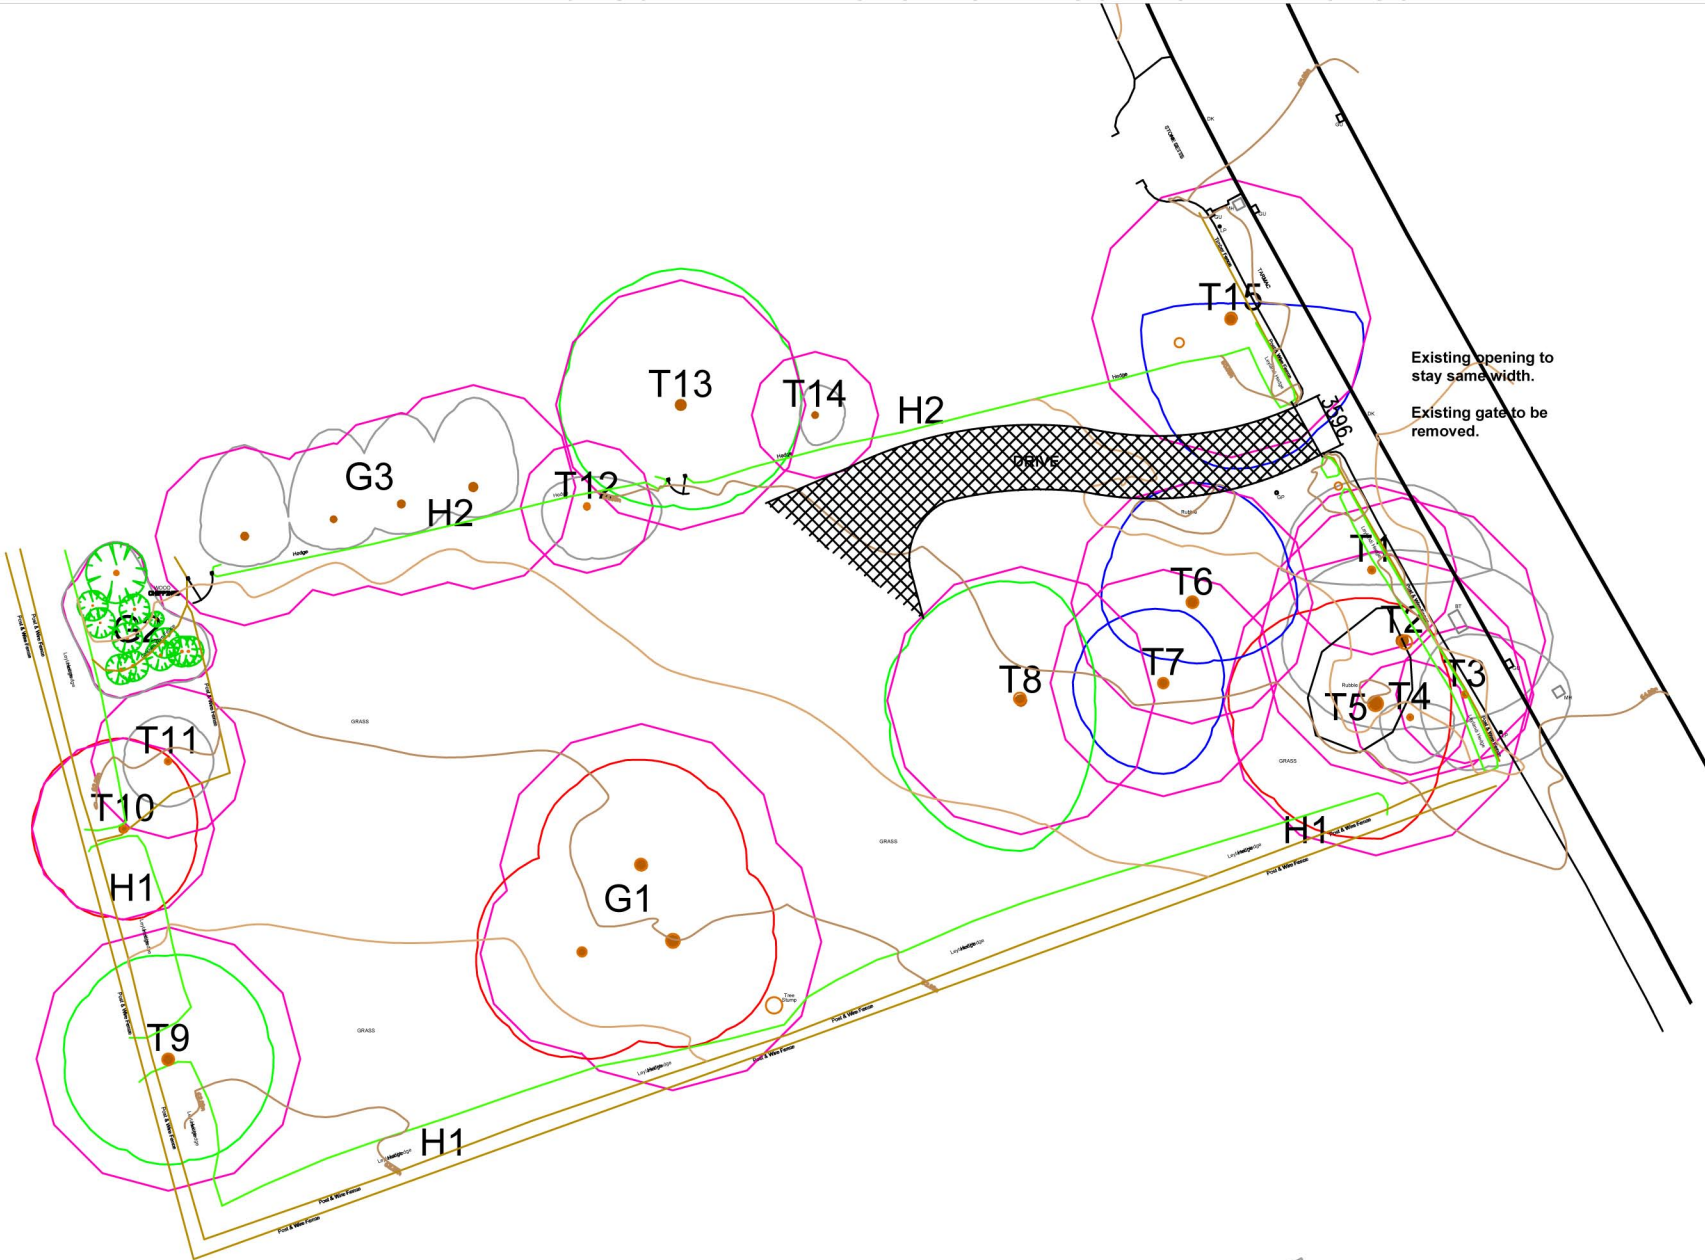

Client
Mr K Bentley

Job Title
Proposed New House
39 Clitheroe Road
Whalley

Drawing Title
Tree Constraints Plan

Scale	Date	Drawn
1:500@A4	Sep 2014	RMD

spa ARCHITECTS
SUNDERLAND PEACOCK
SUNDERLAND PEACOCK & ASSOCIATES LTD.
HAZELMERE, PIMLICO ROAD, CLITHEROE
LANCASHIRE, BB7 2AG
T 01200 423178 F 01200 427328
E info@sunderlandpeacock.com
www.sunderlandpeacock.com

4386 - 01