Copyright of this drawing is vested in 5plus Architect and it must not be copied or reproduced without written consent.
Figured dimensions only are to be taken from this drawing. DO NOT SCALE OFF THIS DRAWING ..... IF IN DOUBT ASK
All contractors must visit the site and be responsible for setting and checking all dimensions relative to their work. 5plus architects are to be advised of any variation between drawings and site conditions.
Electronic data/ drawings issued as 'read only' and should not be basescaled for measurement.
All dimensions and levels should be 'read only' from these values stated in text, on the drawings

KEY PLAN:

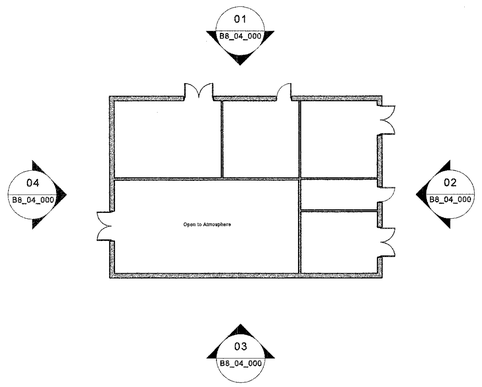

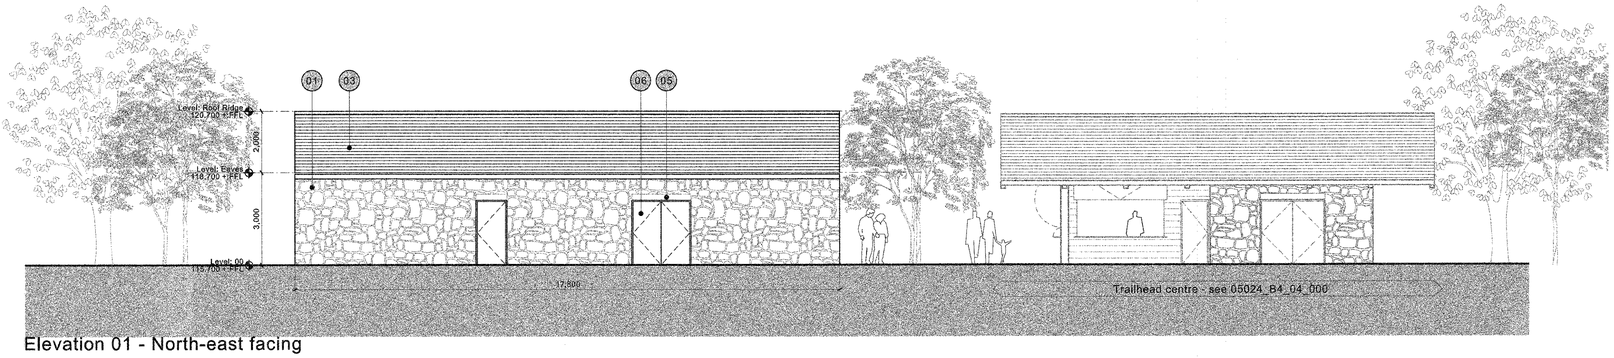

Elevation 01 - North-east facing

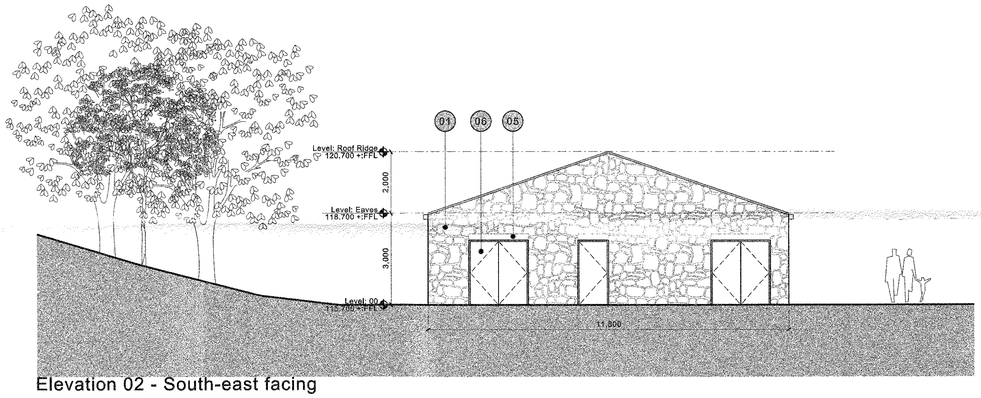

Elevation 02 - South-east facing

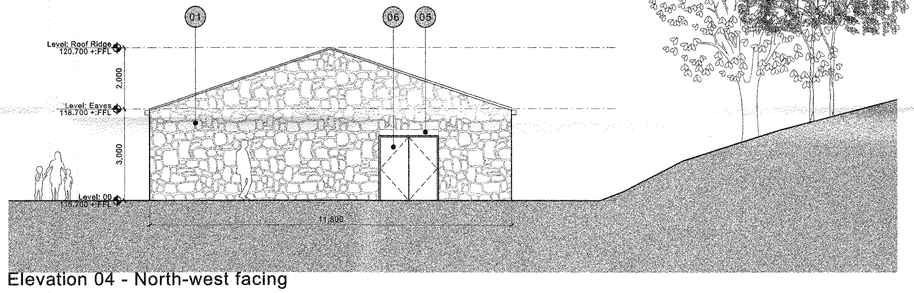

Elevation 04 - North-west facing

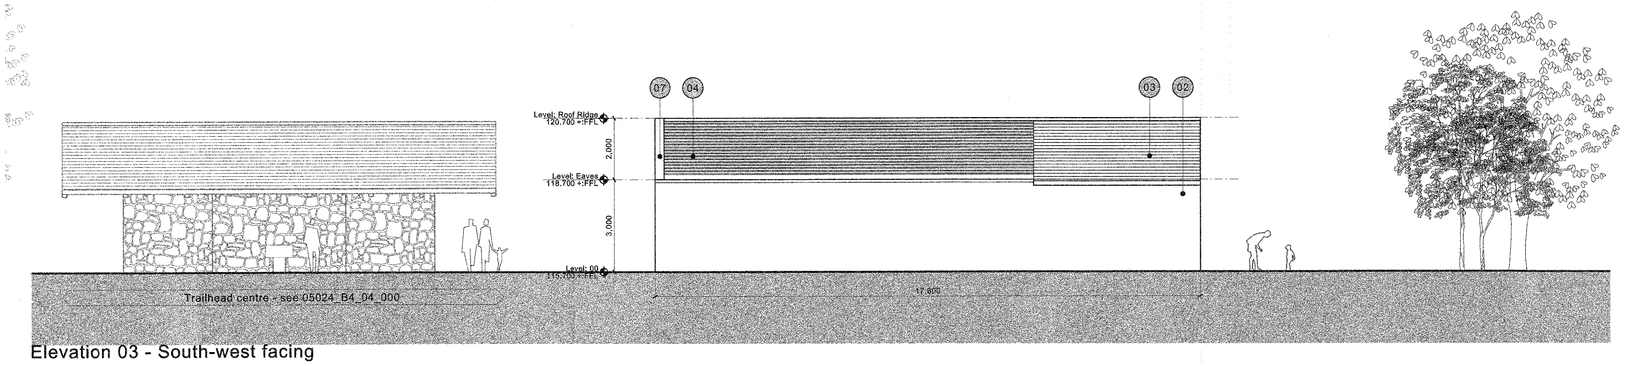

Elevation 03 - South-west facing

Key

01 Sandstone

02 Render

03 Slate

04 Timber louvres in natural finish

05 Dressed sandstone lintel

06 Timber framed louvre door in natural finish

07 Alumniniuim flashing

REV:	DATE:	DETAILS:

5plus architects

4th Floor
The Hive
47 Lever Street
Manchester
M1 1FN

+44 (0)161 228 0211

www.5plusarchitects.com

PROJECT:
Chipping
Masterplan

TITLE:
Mechanical Plant Building
Elevations 1-4

SCALE:	ORIGIN DATE:	DRAWN:	CHECKED:
1:100 A1	19.09.13	JDH	JM

STATUS:
Planning

PROJECT	DRAWING NO:	REV:
05024	_B8_04_000	A

Architecture | Masterplanning | Interiors | Graphics | Branding