Planning Drawing Only (Client must check for building Regulations/specification version, prior to commencement of work.. Tel 01253 737724)

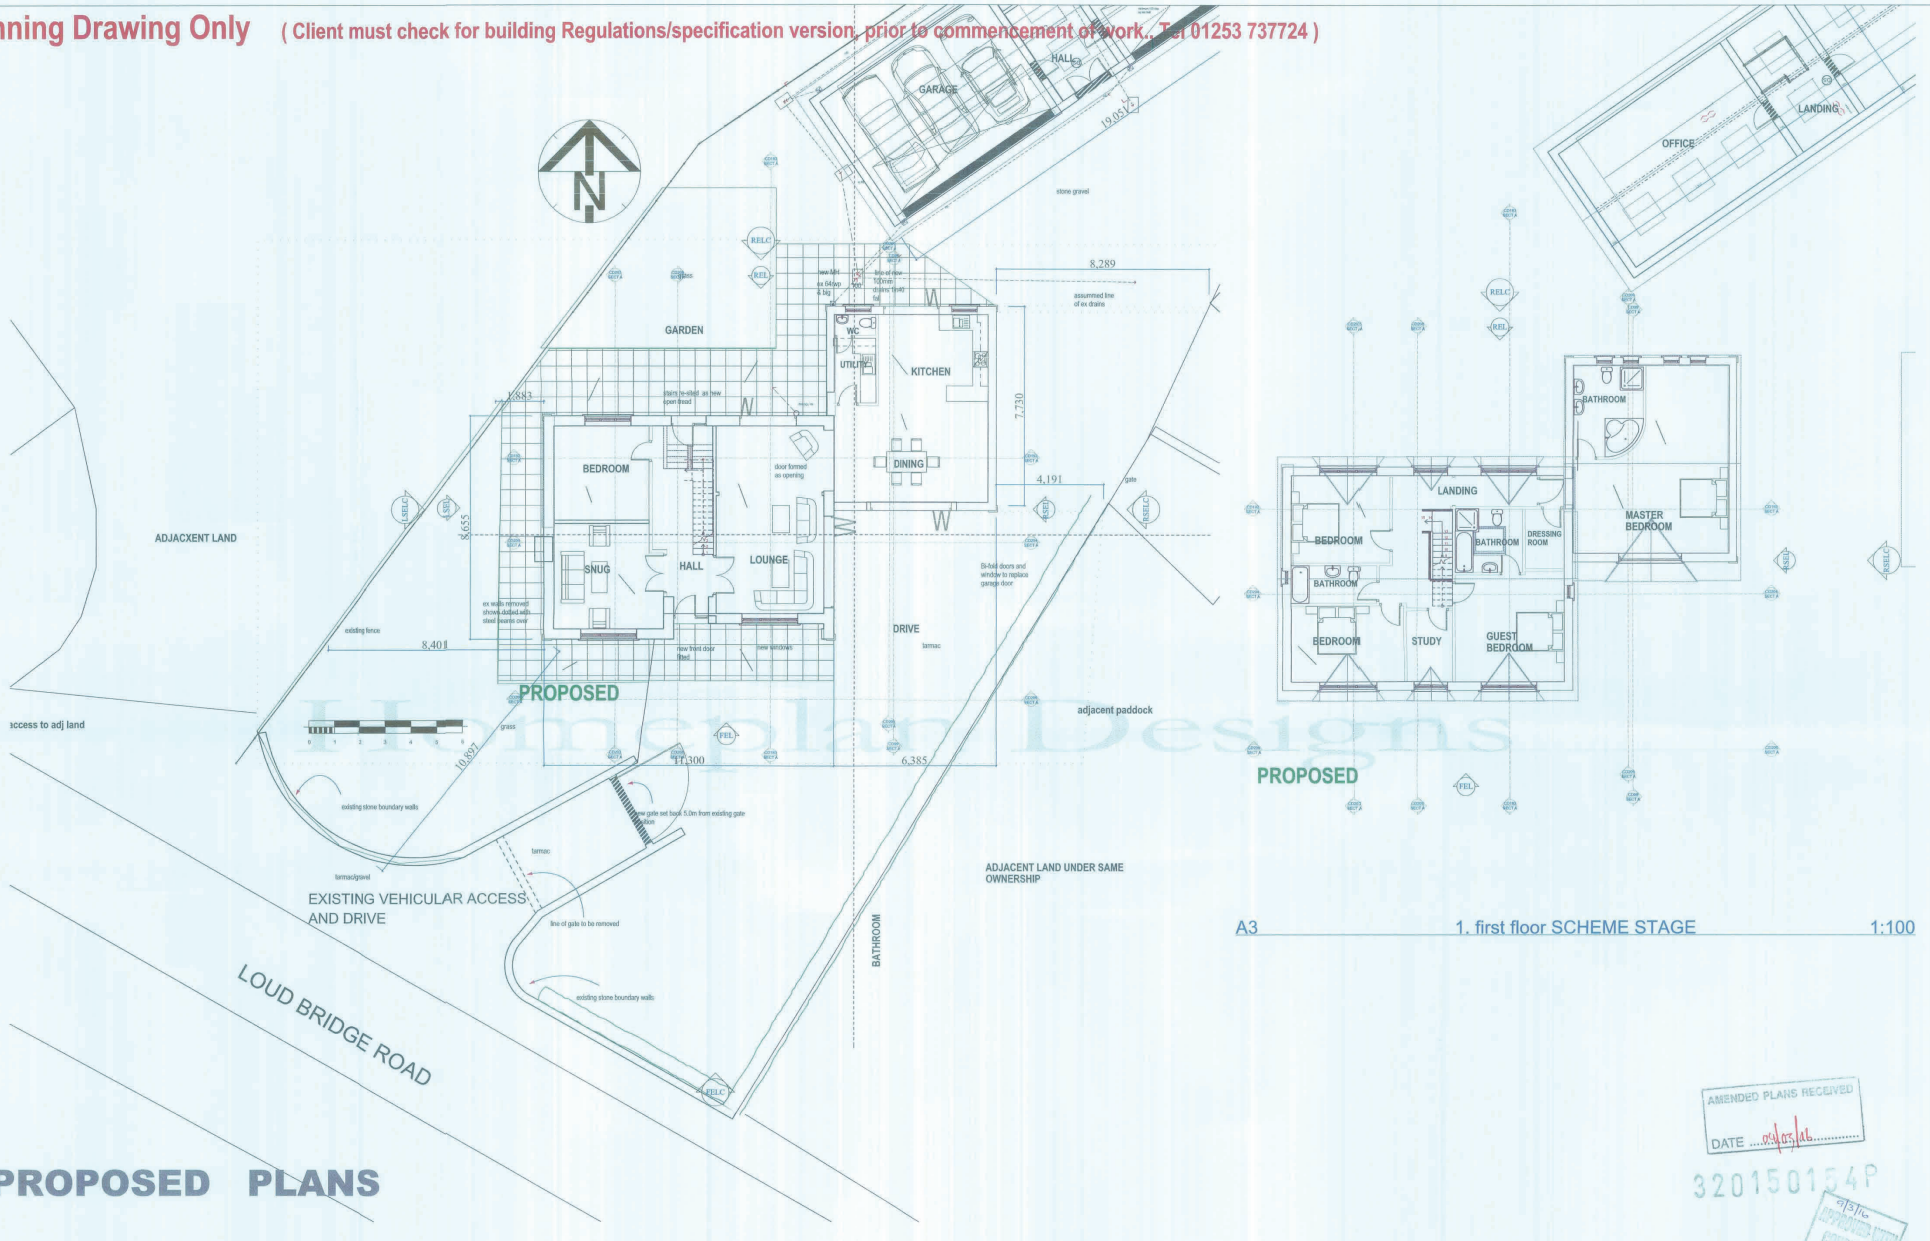

PROPOSED PLANS

A3 1. first floor SCHEME STAGE 1:100

AMENDED PLANS RECEIVED
DATE 04/03/16

3201501 54P

APPROVED WITH CONDITIONS

Chris Simkinson

Homeplan Designs

Homeplan Designs
(incorporating Express Plans)
49 East Beach, Lytham, Lancs FY8 5EY
Architectural, Planning, Interior Design, CAD Consultants
A1 Layout sheet
Tel: (01253) 737734
Fax: 01253 732347
Mobile: 07971 293 182
Email: Chris@homeplan-designs.com
WEB WWW.homeplan-designs.com

This plan & its specifications are copyright. Permission must be obtained from the above address before copying or using for any other purpose than it was originally drawn. NO dimensions must be scaled from this drawing. HP HP

**** Flood Risk assessment
The floor levels of the proposed extensions and building works will be no lower than the existing house/premises.
Also note the flood proofing of the proposed development has been considered by the applicant and will be incorporated where appropriate

GENERAL NOTES:
It is the responsibility of the Building Contractor to ensure that the work is carried out in a safe and satisfactory manner in accordance with the Health & Safety At Work Act 1974, COSHH Regulations 1988, & where applicable the requirements of the CDM Regulations 1994.
Drawings are to approximate scale only and are to be read with associated documents.
Contractors MUST check proposals and are to bring any doubts or errors to architectural consultant's attention before proceeding.
NOTE that windows for openings being prepared on site must NOT be ordered by builder/client before they are finished, as the physical finished opening sizes can vary due to brick coursing.
All builders work must comply entirely with the current Building Regulations. Prior to start of work builder must be aware of any special planning conditions that may have been imposed by Council/Planning Dept check APPROVAL DOCUMENTS.)
All electrical work required to meet the requirements of part P (electrical safety) will be designed, installed, inspected and tested by a person competent to do so in accordance with BS 7671. A copy of the certificate should be forwarded to the council immediately following the completion of the electrical installation

This plan & its specifications are copyright. Permission must be obtained from this above address before copying or using for any other purpose than it was originally drawn.
NO dimensions must be scaled from this drawing.

REV Ee CLIENT REQUEST FOR REVISIONS PLUS CHIMNEY FEB 16
REV D LAYOUT CHANGE AND MODS FEB 16
REV C vehicular access retained as existing Entrance gates adjusted to clients requirements Mar 15
REV Bb CHANGED POSITION AND ALTERED VEHICULAR ACCESS TO SITE JUNE 14

JOB: REMODEL OF EXISTING HOUSE TO REPLACE EXISTING ATTIC BEDROOM LEVEL WITH NEW 1ST FLOOR PLUSS REFURB OF GARAGE TO FORM GUEST BEDROOM (NOTE PREVIOUS APPROVAL FOR ATTIC BEDROOM DORMERS IS STILL CURRENT)	CLIENT: MR Robert Hedges
SITE: Lyndale, Loud Bridge Road,, Chipping , Preston, PR3 2NX,	DRAWING TITLE: PLANS :- PROPOSED
	SCALE: 1:100
	DATE: FEB 16
	DRAWING No: HP/2015Ee PL / 16/ 09.3
	REV NO