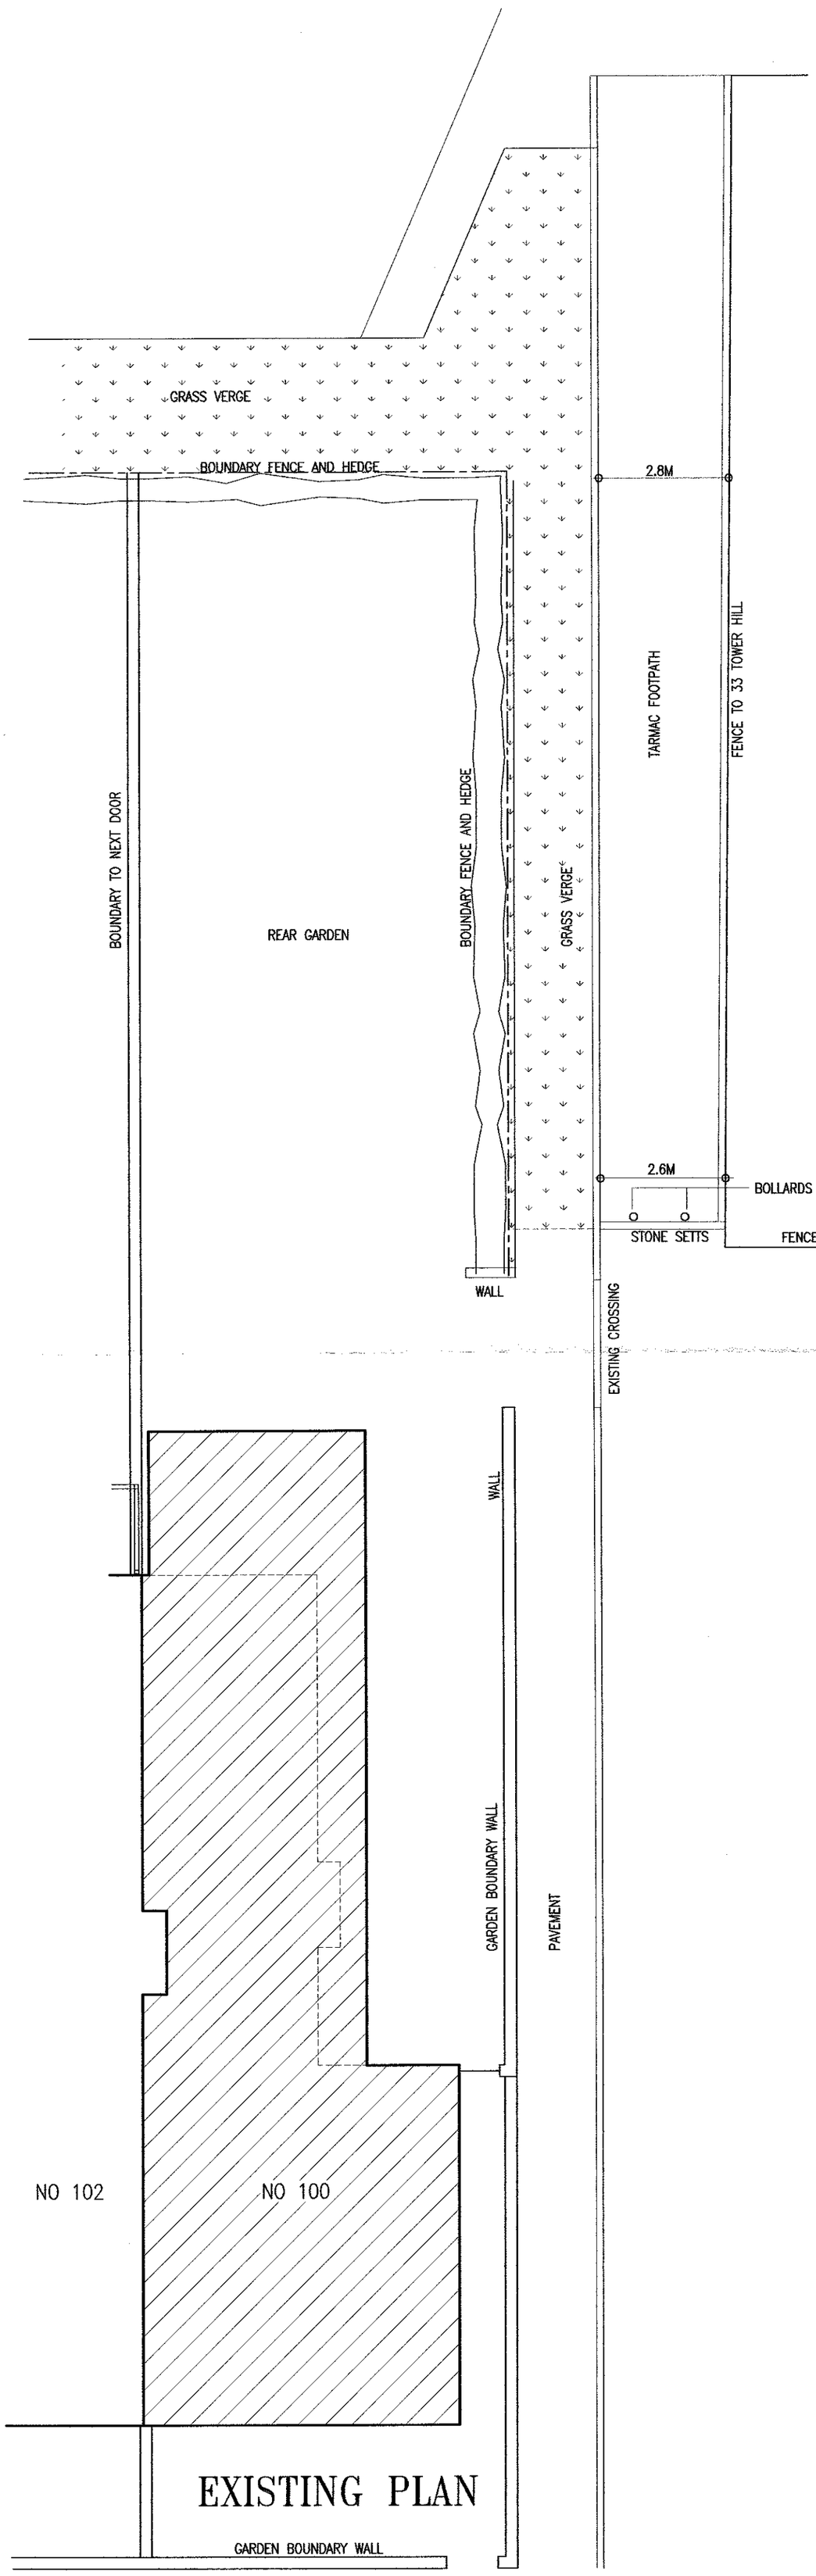

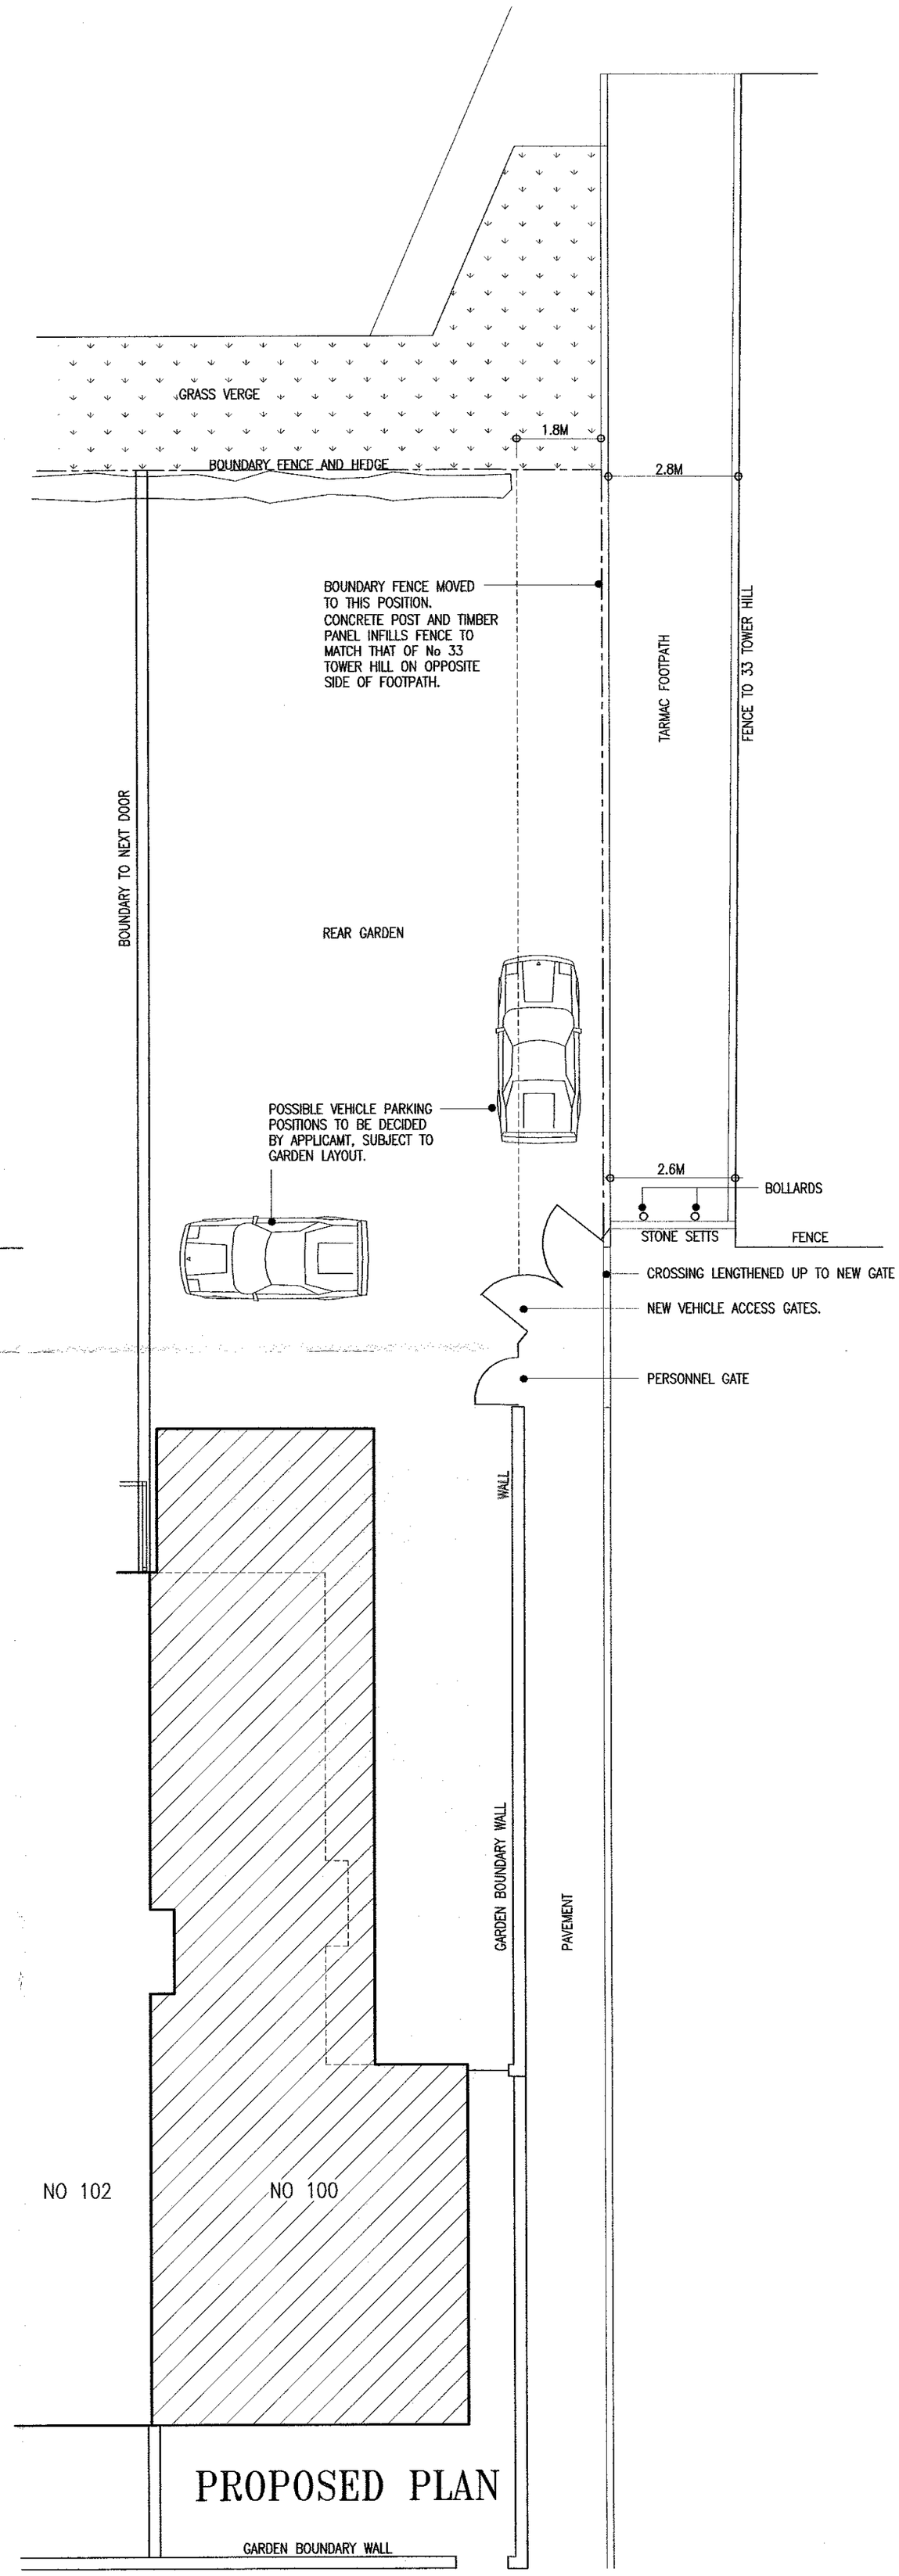

PROPOSED BOUNDARY CHANGE AT 100 CHATBURN ROAD CLITHEROE. SITE PLANS. Scale 1–100

32015019 4P