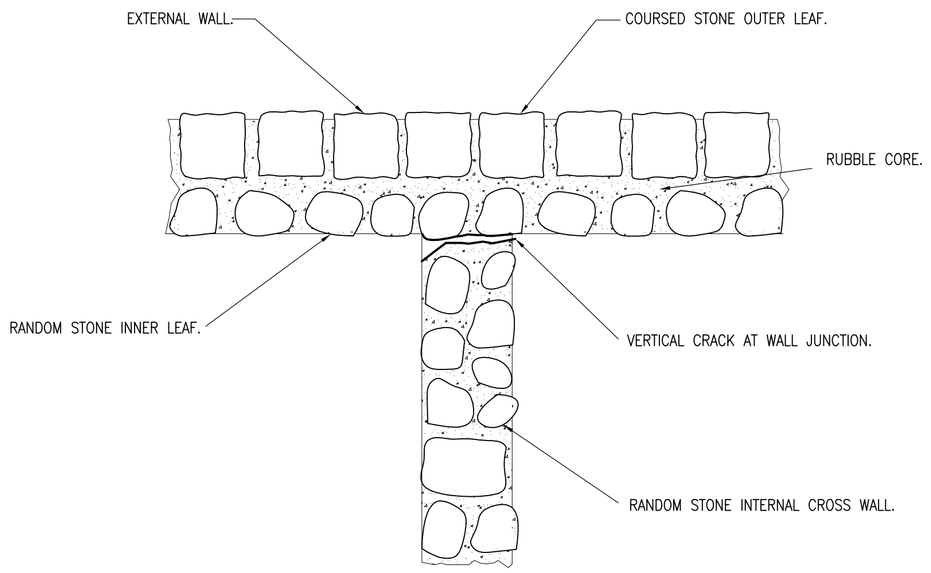

PLAN SHOWING POSITION OF EXISTING CRACK.

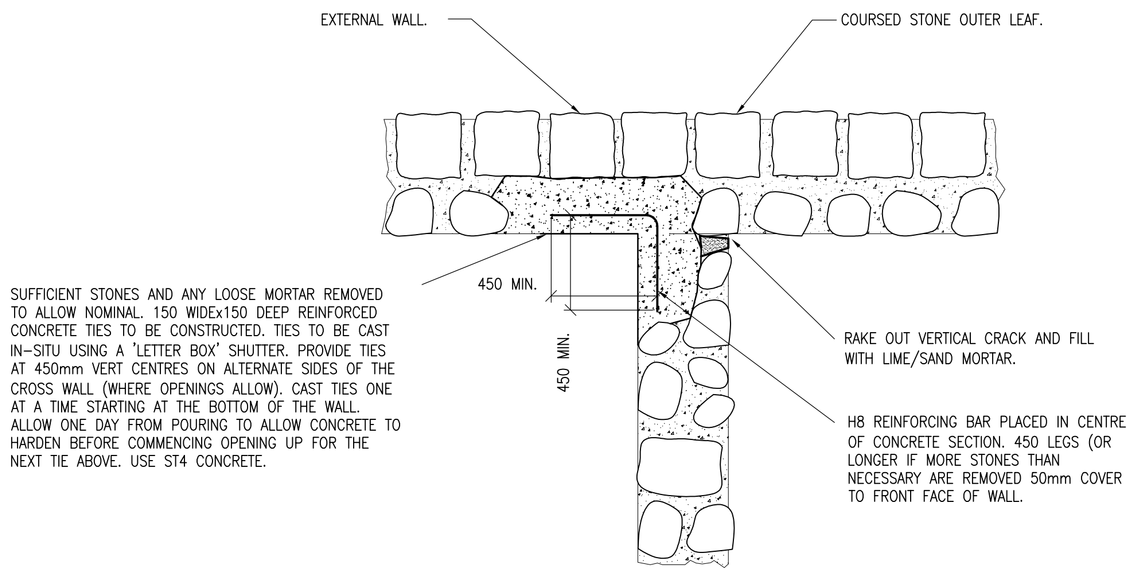

PLAN SHOWING CRACK REPAIR.

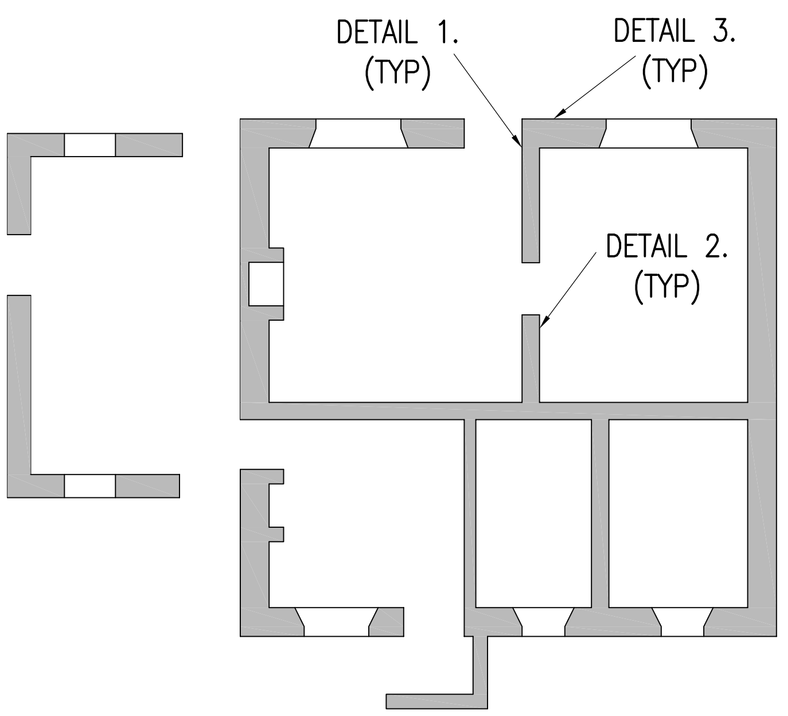

GROUND FLOOR PLAN OF FARMHOUSE.
(SHOWING TYPICAL CRACK LOCATIONS).

DETAIL 1.
REPAIRS TO UNBONDED WALL SECTIONS

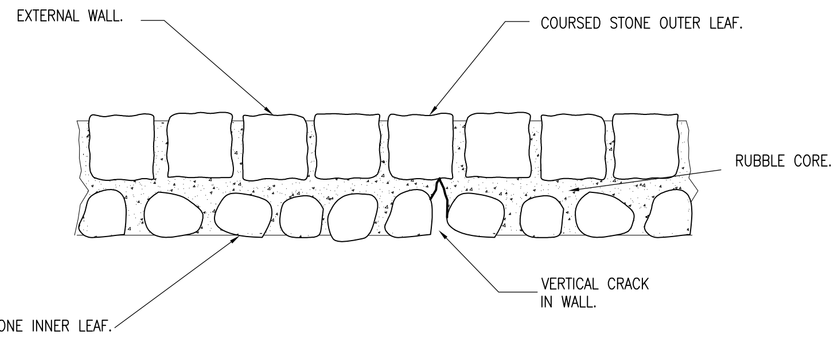

PLAN SHOWING EXISTING CRACK.

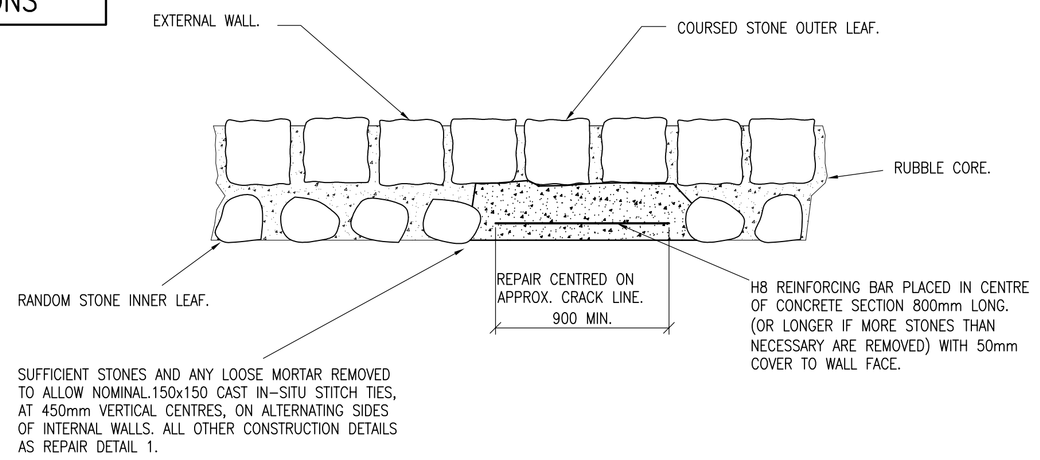

PLAN SHOWING EXISTING CRACK.

DETAIL 2.
REPAIRS TO VERTICAL CRACKS TO INTERNAL/INSIDE FACES OF EXTERNAL WALLS

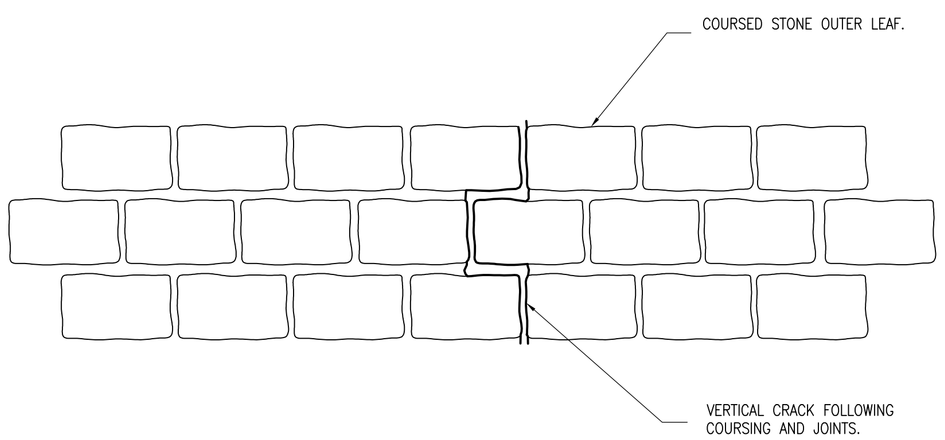

ELEVATION ON EXISTING EXTERNAL WALL CRACK.

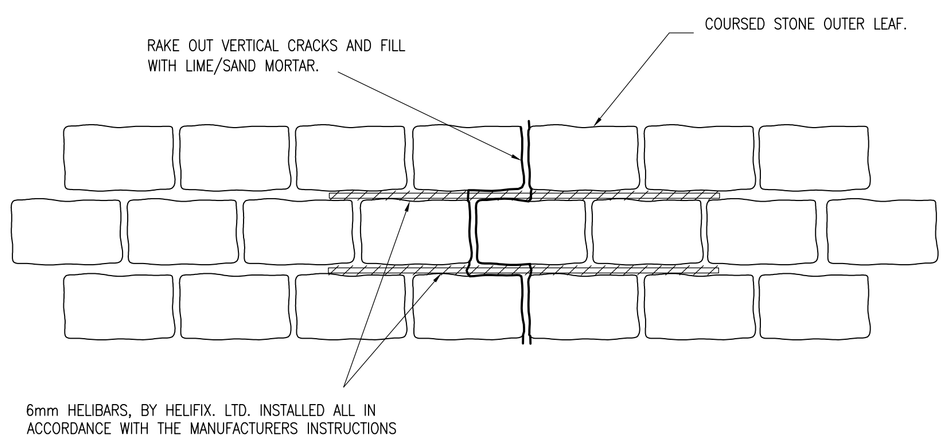

ELEVATION SHOWING CRACK REPAIR.

DETAIL 3.
REPAIRS TO VERTICAL CRACKS IN OUTER STONE LEAF OF EXTERIOR WALLS.

Rev	Details	Drawn By	Ckd/App By	Date
A	ISSUED FOR CONSTRUCTION	BB	SJR	DEC 14

Client:
IWA
ARCHITECTS

Project:
HIGHER LICKHURST
FARMHOUSE
CHIPPING

Title:
PROPOSED CRACK
REPAIR DETAILS.

Issued For:
CONSTRUCTION

Reid Jones partnership
Consulting Civil & Structural Engineers
ISO 9001 REGISTERED FIRM
9 Orrell Road
Orrell,
Wigan
Lancs.
WN5 8EY
Tel 01942 216006
Fax 01942 216007
E-mail enq@reidjonespartnership.co.uk
Web address www.reidjonespartnership.co.uk

Scale: NTS @ (A1)

Project No:	Drawing No:	Issue:
4138	01	A

DO NOT SCALE - USE FIGURED DIMENSIONS ONLY.
This drawing is confidential and is the property of Reid Jones Partnership.
It must not be disclosed to any third party, copied or lent without prior written consent.
The contractor is to check all dimensions on site prior to commencement of works.