This drawing is to be read in conjunction with all relevant Architect, consultants' and specialists' drawings and specifications. The Architect is to be notified of any discrepancies before proceeding. Do not scale from this drawing. All dimensions and levels are to be checked on site. This drawing is subject to copyright. All work carried out before Planning and Building Permission has been granted is at the contractor/clients risk.

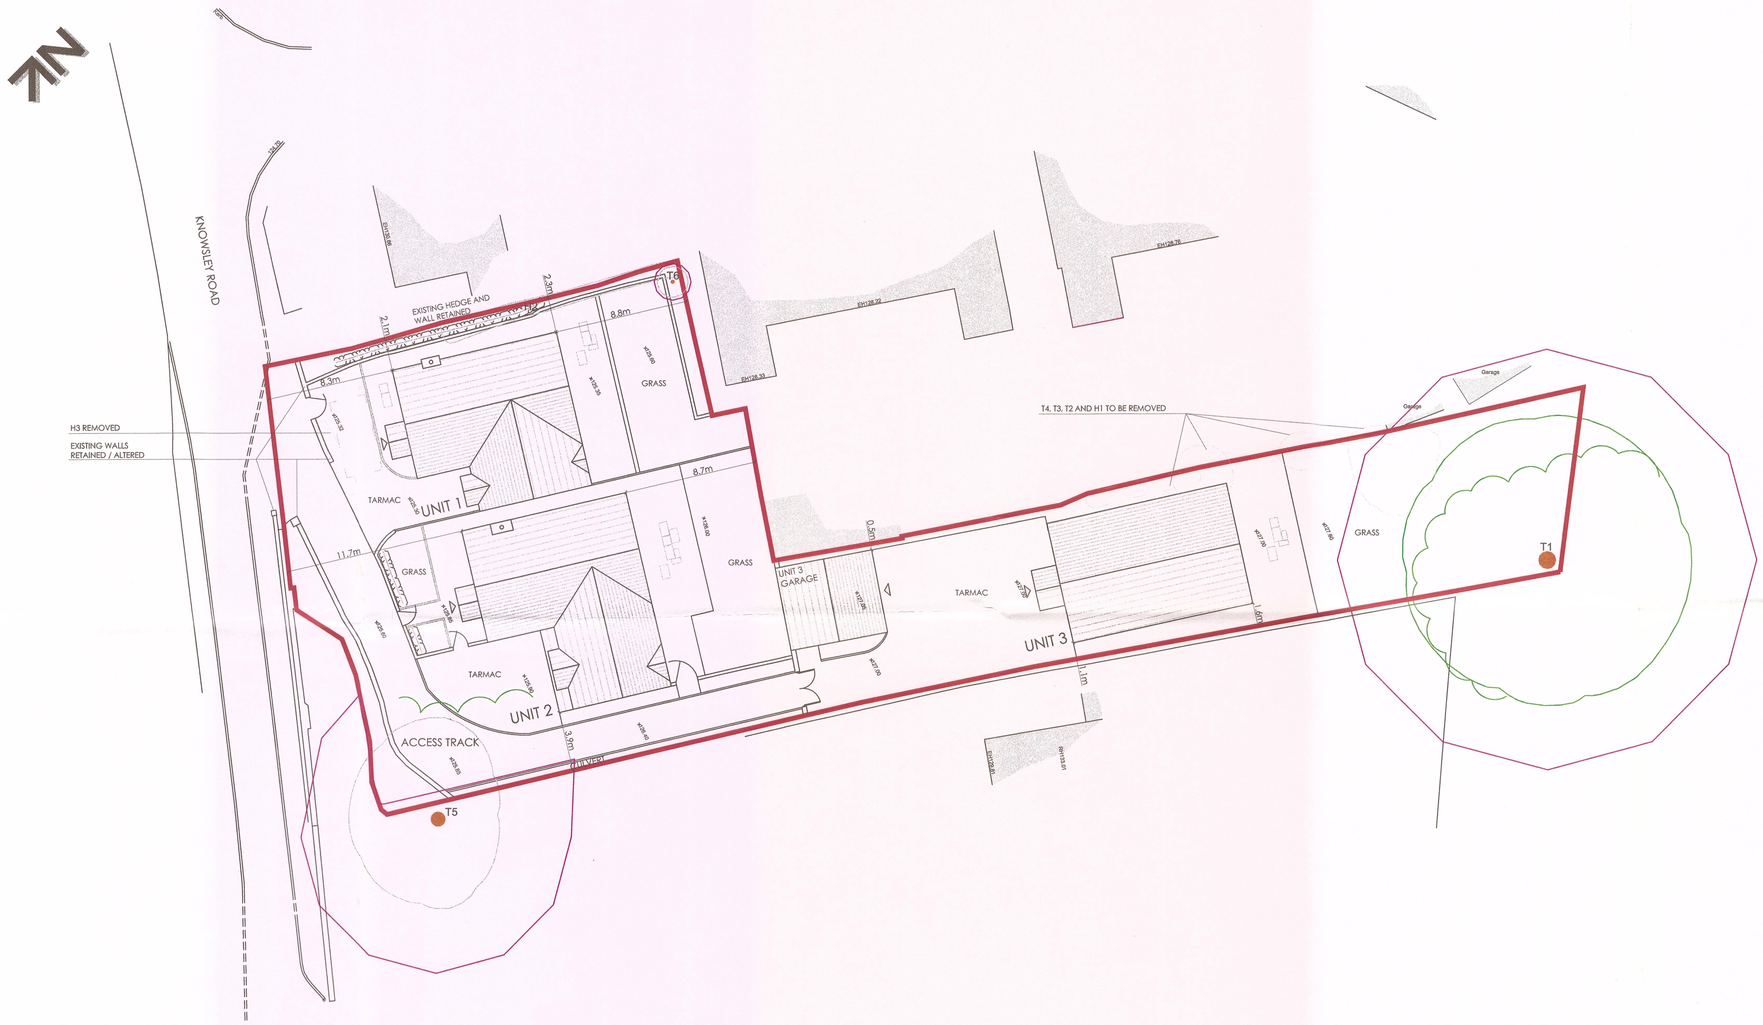

PROPOSED SITE PLAN

320150247P

no.	by	revision	date
B	RBM	Tree layout amended, Unit 1 and 2 position altered.	10.03.2015
A	RBM	General amendments following client comments.	08.03.2015

Client
Mr S Stansfield

Job Title
Thorn Cottage
12 Knowsley Road
Wilpshire

Drawing Title
Proposed Site Plan

Scale	Date	Drawn
1:200 @A1	Feb 2015	RBM

SUNDERLAND PEACOCK ARCHITECTS
SUNDERLAND PEACOCK & ASSOCIATES LTD.
HAZELMERE, PIMLICO ROAD, CLITHEROE
LANCASHIRE, BB7 2AQ
T 01200 423178 F 01200 427328
E info@sunderlandpeacock.com
www.sunderlandpeacock.com

4733 -04 B