N.

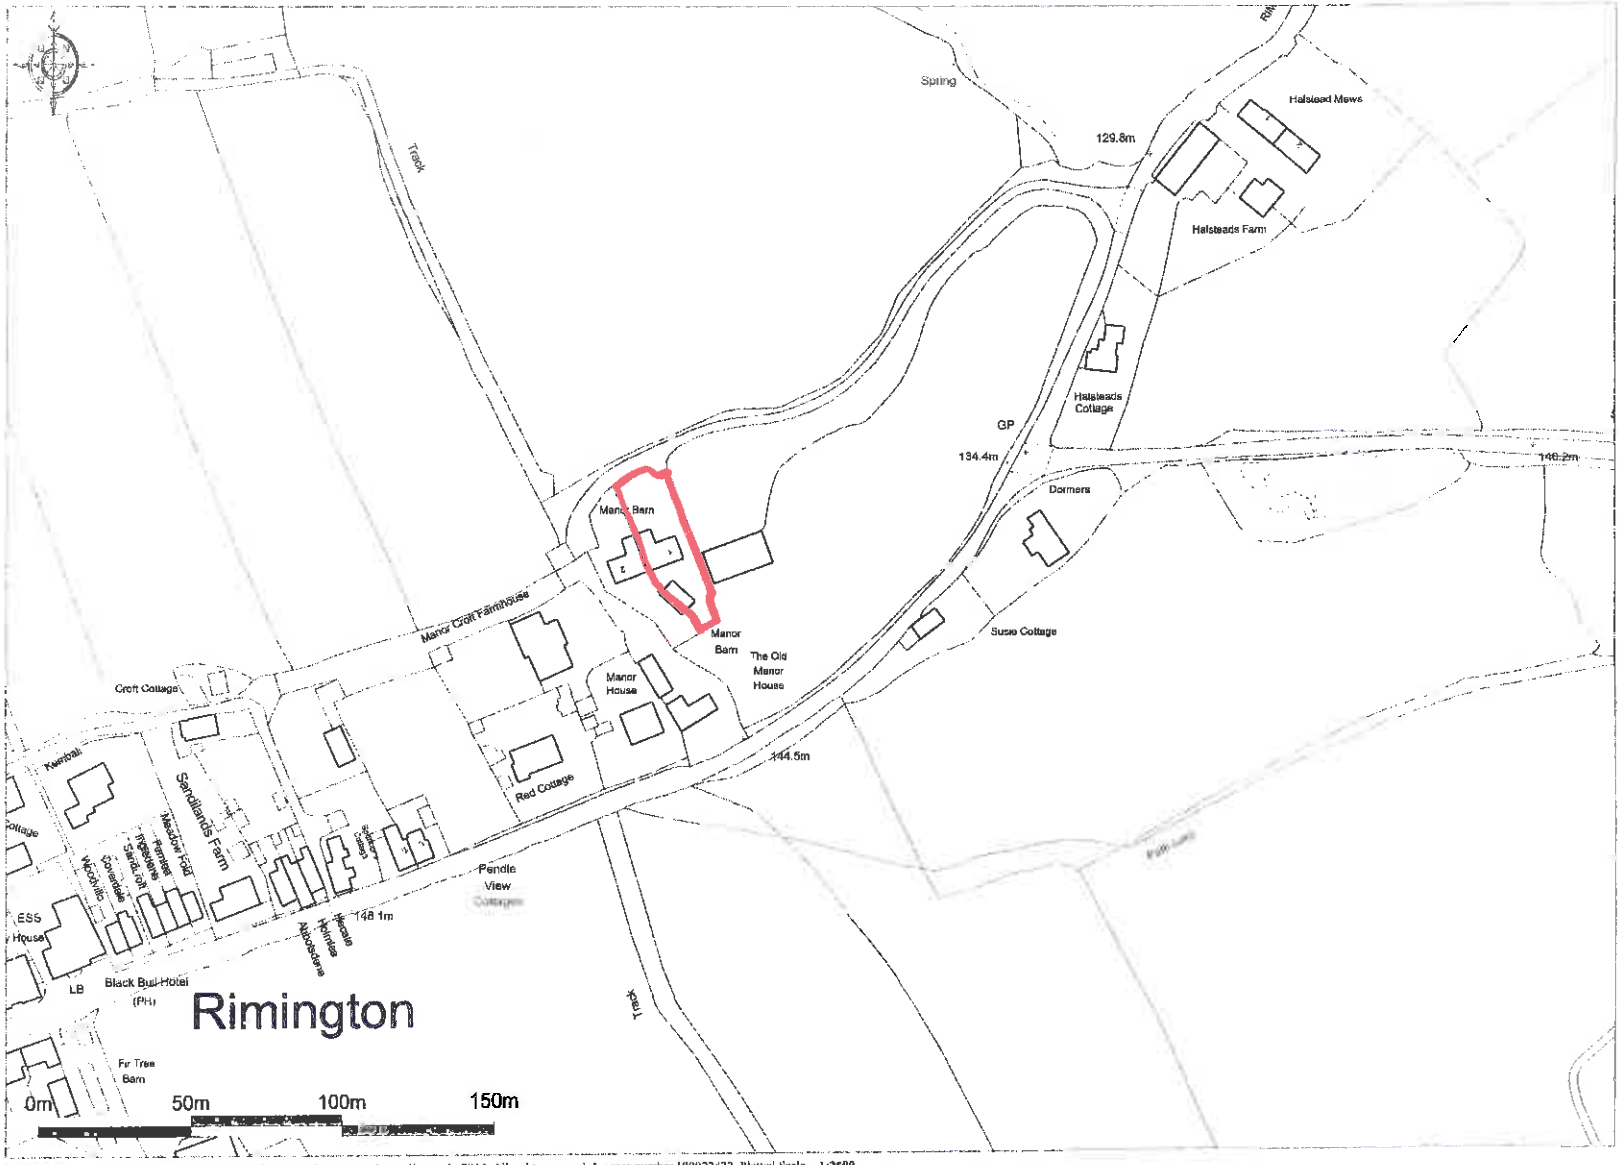


Ordnance Survey © Crown Copyright 2015 All rights reserved. Licence number 100022432 Plotted Scale - 1:2500

Promap

No.1 MANOR BARN, RIMINGTON LANE, RIMINGTON BB7 4DT

OUR REF. 4761

3015 0430