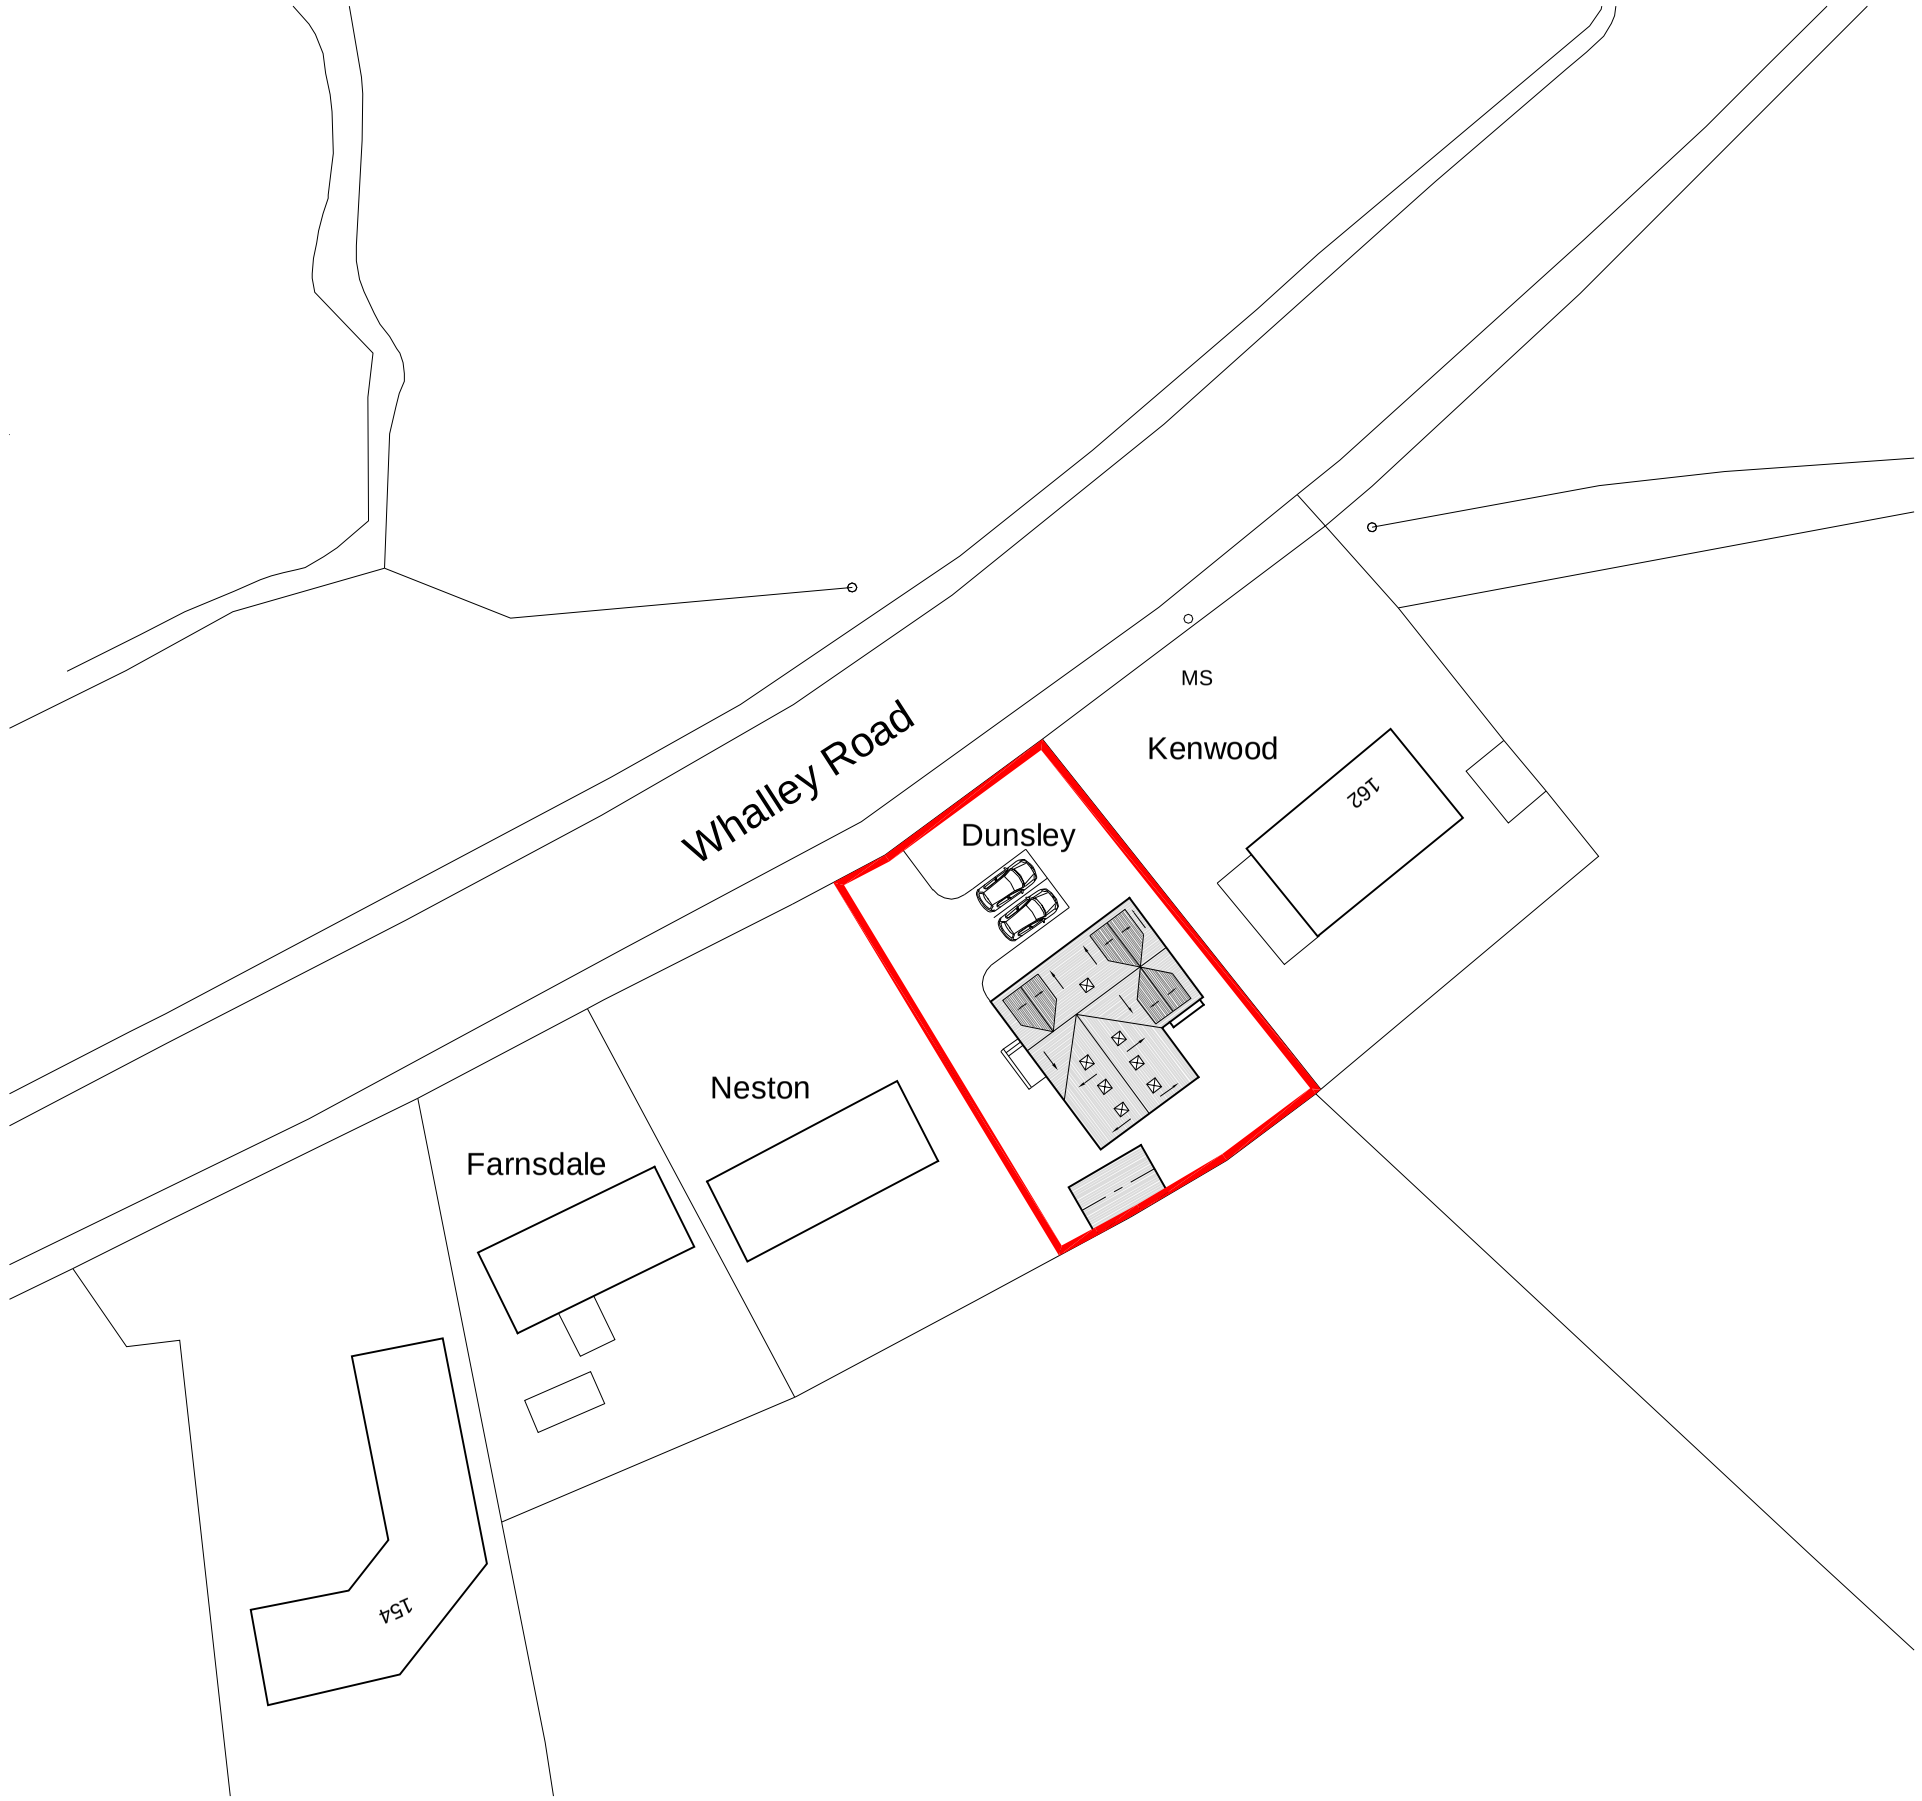

NOTES

The copyright of this drawing is held by Lea Hough & Co Chartered Surveyors LLP.

Do not scale from this drawing. All dimensions are approximate and must be checked and verified by the contractor prior to works commencing on site.

REVISIONS

REV	DESCRIPTION	DATE	AMENDED
A	Parking arrangement & garage added.	01.02.16	AF
B	Parking arrangement altered.	09.02.16	AF
C	External details / garage amended.	22.02.16	AF
D	Removal of dormer to Bedroom 1, at the request of the planning officer, with alternative rooflights added.	08.03.16	AF

LeaHough
CHARTERED SURVEYORS
Survey Valuation Design Planning Sales

Blakewater House
Phoenix Business Park
Blakewater Road
Blackburn
Lancashire
BB1 5RW
Tel: 01254 260196

8 Eaton Avenue
Matrix Office Park
Buckshaw Village
Preston
Lancashire
PR7 7NA
Tel: 01772 458866

Email: info@leahough.co.uk
Web: www.leahough.co.uk

RICS

CLIENT:

Adam Lester,
160 Whalley Road,
Wilpshire,
Blackburn,
BB1 9LJ.

PROJECT ADDRESS:

160 Whalley Road,
Wilpshire,
Blackburn,
BB1 9LJ.

PROJECT TITLE:

Remodeling / Alteration Works

DRAWING TITLE:

Proposed Site Plan

PAPER SIZE:	DRAWING NUMBER:	REV
A3	BS.15-097/05	D

SCALE:	DATE:	DRAWN BY
1:500	January 2016	AF