


Front Elevation (Facing East - Fronting Whalley Road)

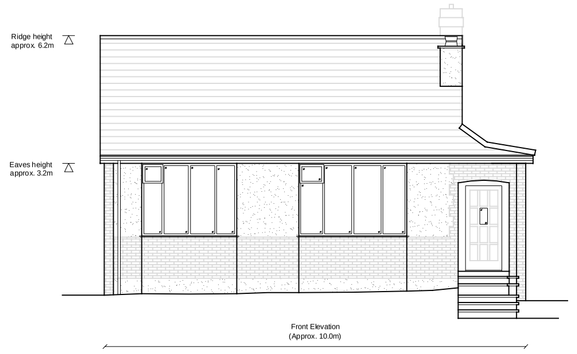


Side Elevation (Facing South West - Adjoining No. 158 Whalley Road )

Rear Elevation (Facing South East - Fronting Garden)

Side Elevation (Facing North East - Adjoining No. 160 Whalley Road )

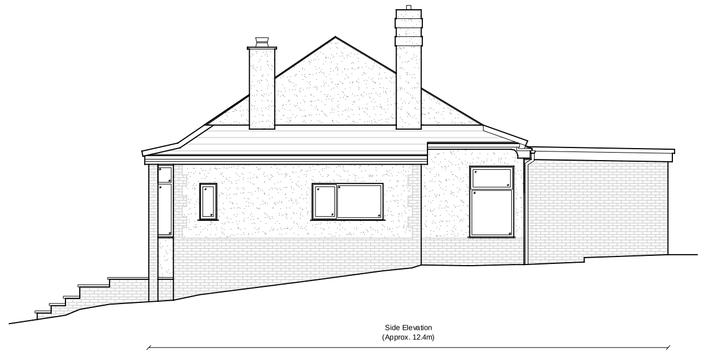


Ground Floor Plan



Existing Loft Plan

NOTES:

The copyright of this drawing is held by Lea Hough & C Chartered Surveyors LLP.

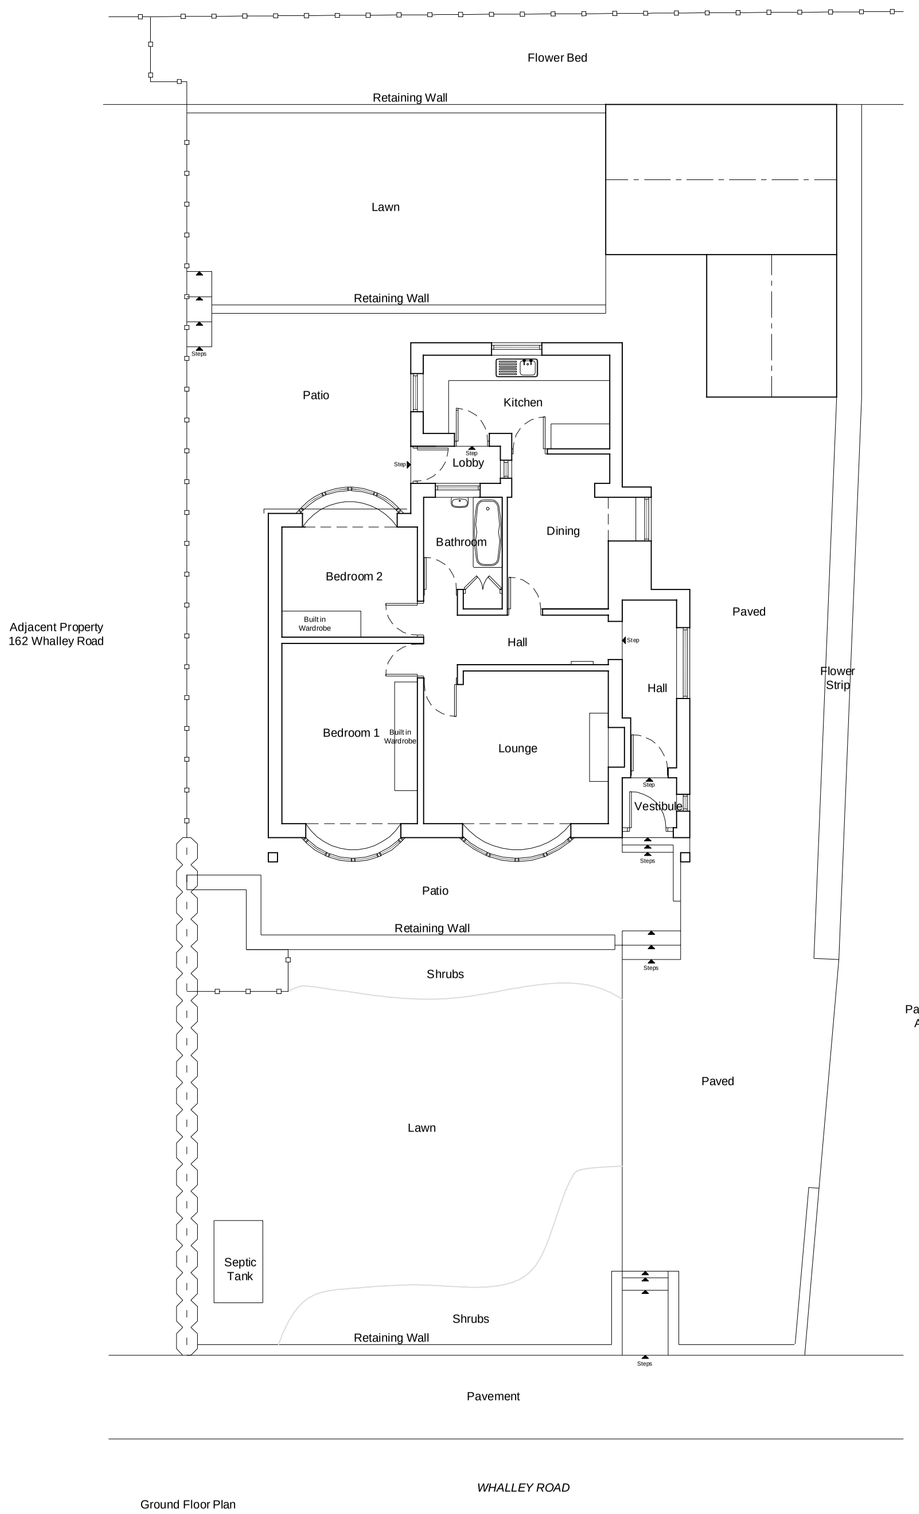Do not scale from this drawing. All dimensions must be checked and verified by the contractor prior to works commencing on site

REVISIONS
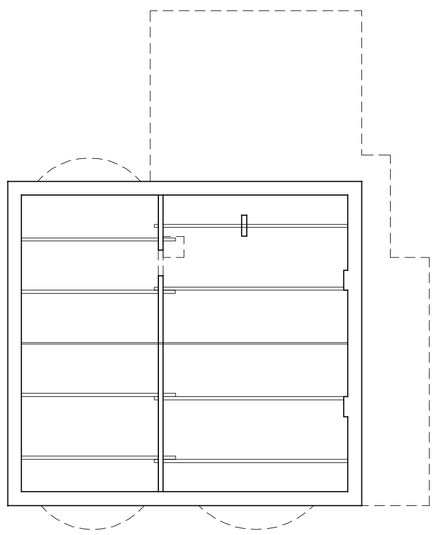
| REV | DESCRIPTION | DATE | AMENDE |
|---|---|---|---|
| | | | |
| | | | |
| | | | |
| | | | |

LeaHough
CHARTERED SURVEYORS
Survey Valuation Design Planning Sales

Blakewater House
Phoenix Business Park
Blakewater Road
Blackburn
Lancashire
BB1 5RW
Tel: 01254 260196

8 Eaton Avenue
Matrix Office Park
Buckshaw Village
Preston
Lancashire
PR7 7NA
Tel: 01772 458866

Email: info@leahough.co.uk
Web: www.leahough.co.uk

RICS

CLIENT:
Adam Lester,
160 Whalley Road,
Wilpshire,
Blackburn,
BB1 9LJ.

PROJECT ADDRESS:
160 Whalley Road,
Wilpshire,
Blackburn,
BB1 9LJ.

PROJECT TITLE:
Remodeling / Alteration Works

DRAWING TITLE:
Existing Floor Plans and Elevations

| PAPER SIZE: | DRAWING NUMBER: | REV |
|---|---|---|
| A1 | BS.15-097/01 | - |
| SCALE: 1/100 | DATE: January 2016 | DRAWN BY AF |